



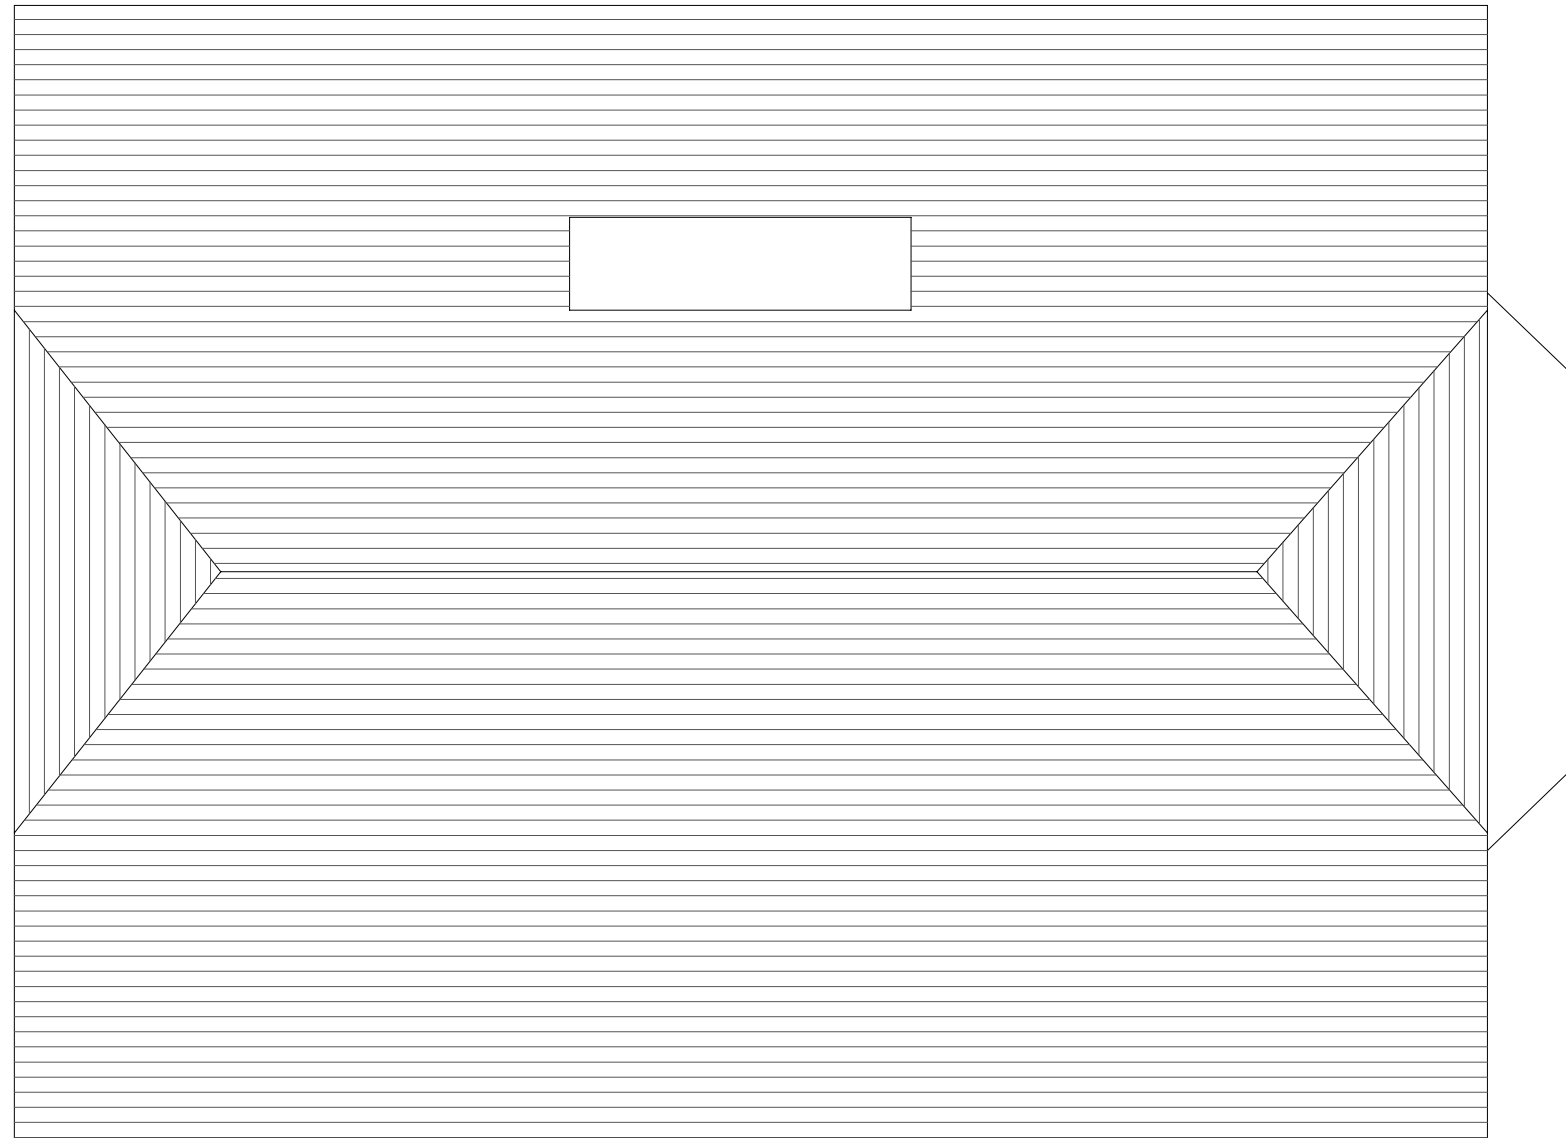

Existing roof plan

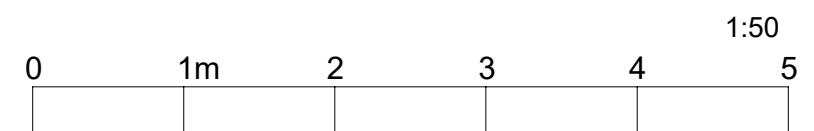

A.J.Franklin 150 Knights Croft New Ash Green Longfield,Kent DA3 8HZ 07946 313853 alexandrafranklin@hotmail.com Drawing 4 of 9 2nd March 2023 Drawn by A. Franklin Ref AF020323WD	
Client: Mr W. Deal	
Site address: 2 Poplar Walk Meopham Gravesend Kent DA13 0EB	
Scales: Plans 1:50 Site plan 1:200 Elevations 1:100	
Proposal: Double storey extension to side	
Revisions	
Date	Description