



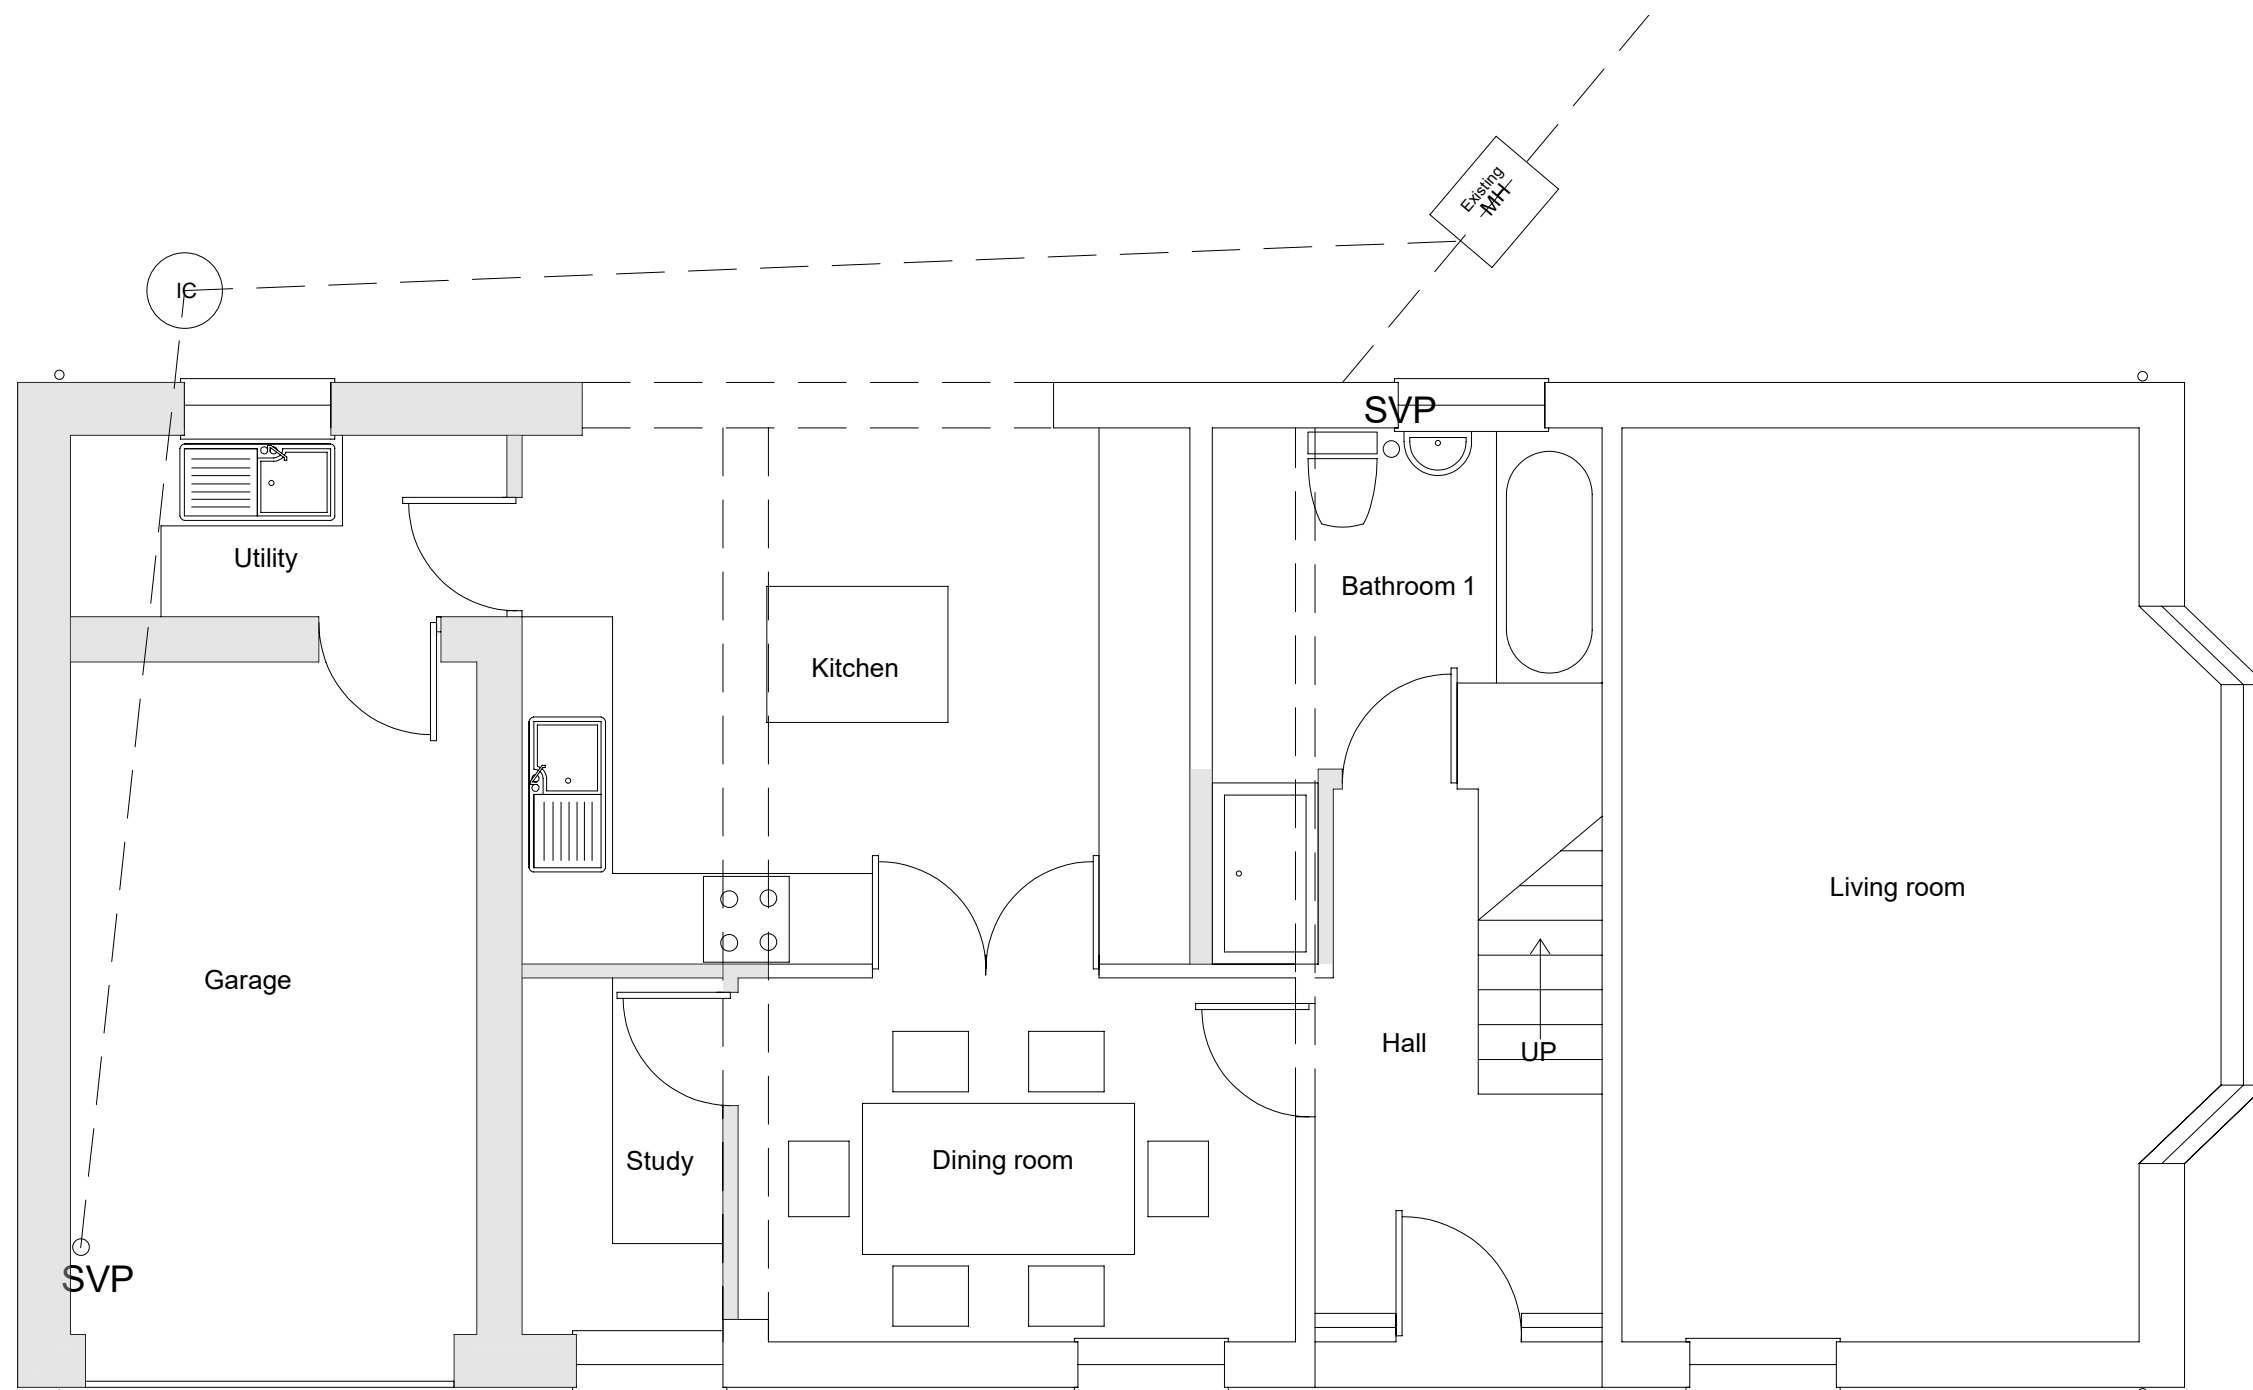

Proposed ground floor plan

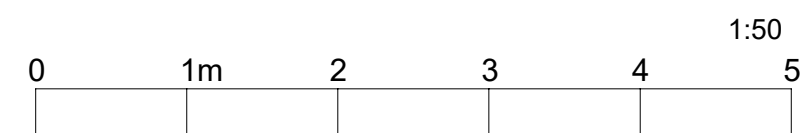

A.J.Franklin  
150 Knights Croft  
New Ash Green  
Longfield,Kent  
DA3 8HZ

07946 313853  
alexandrafranklin@hotmail.com

Drawing 6 of 9 Drawn by A. Franklin  
2nd March 2023 Ref AF020323WD

Client: Mr W. Deal

Site address:  
2 Poplar Walk  
Meopham  
Gravesend  
Kent  
DA13 0EB

Scales:

Plans 1:50 Elevations 1:100

Site plan 1:200

Proposal:  
Double storey extension to side

| Revisions |             |
|-----------|-------------|
| Date      | Description |
|           |             |
|           |             |
|           |             |
|           |             |