


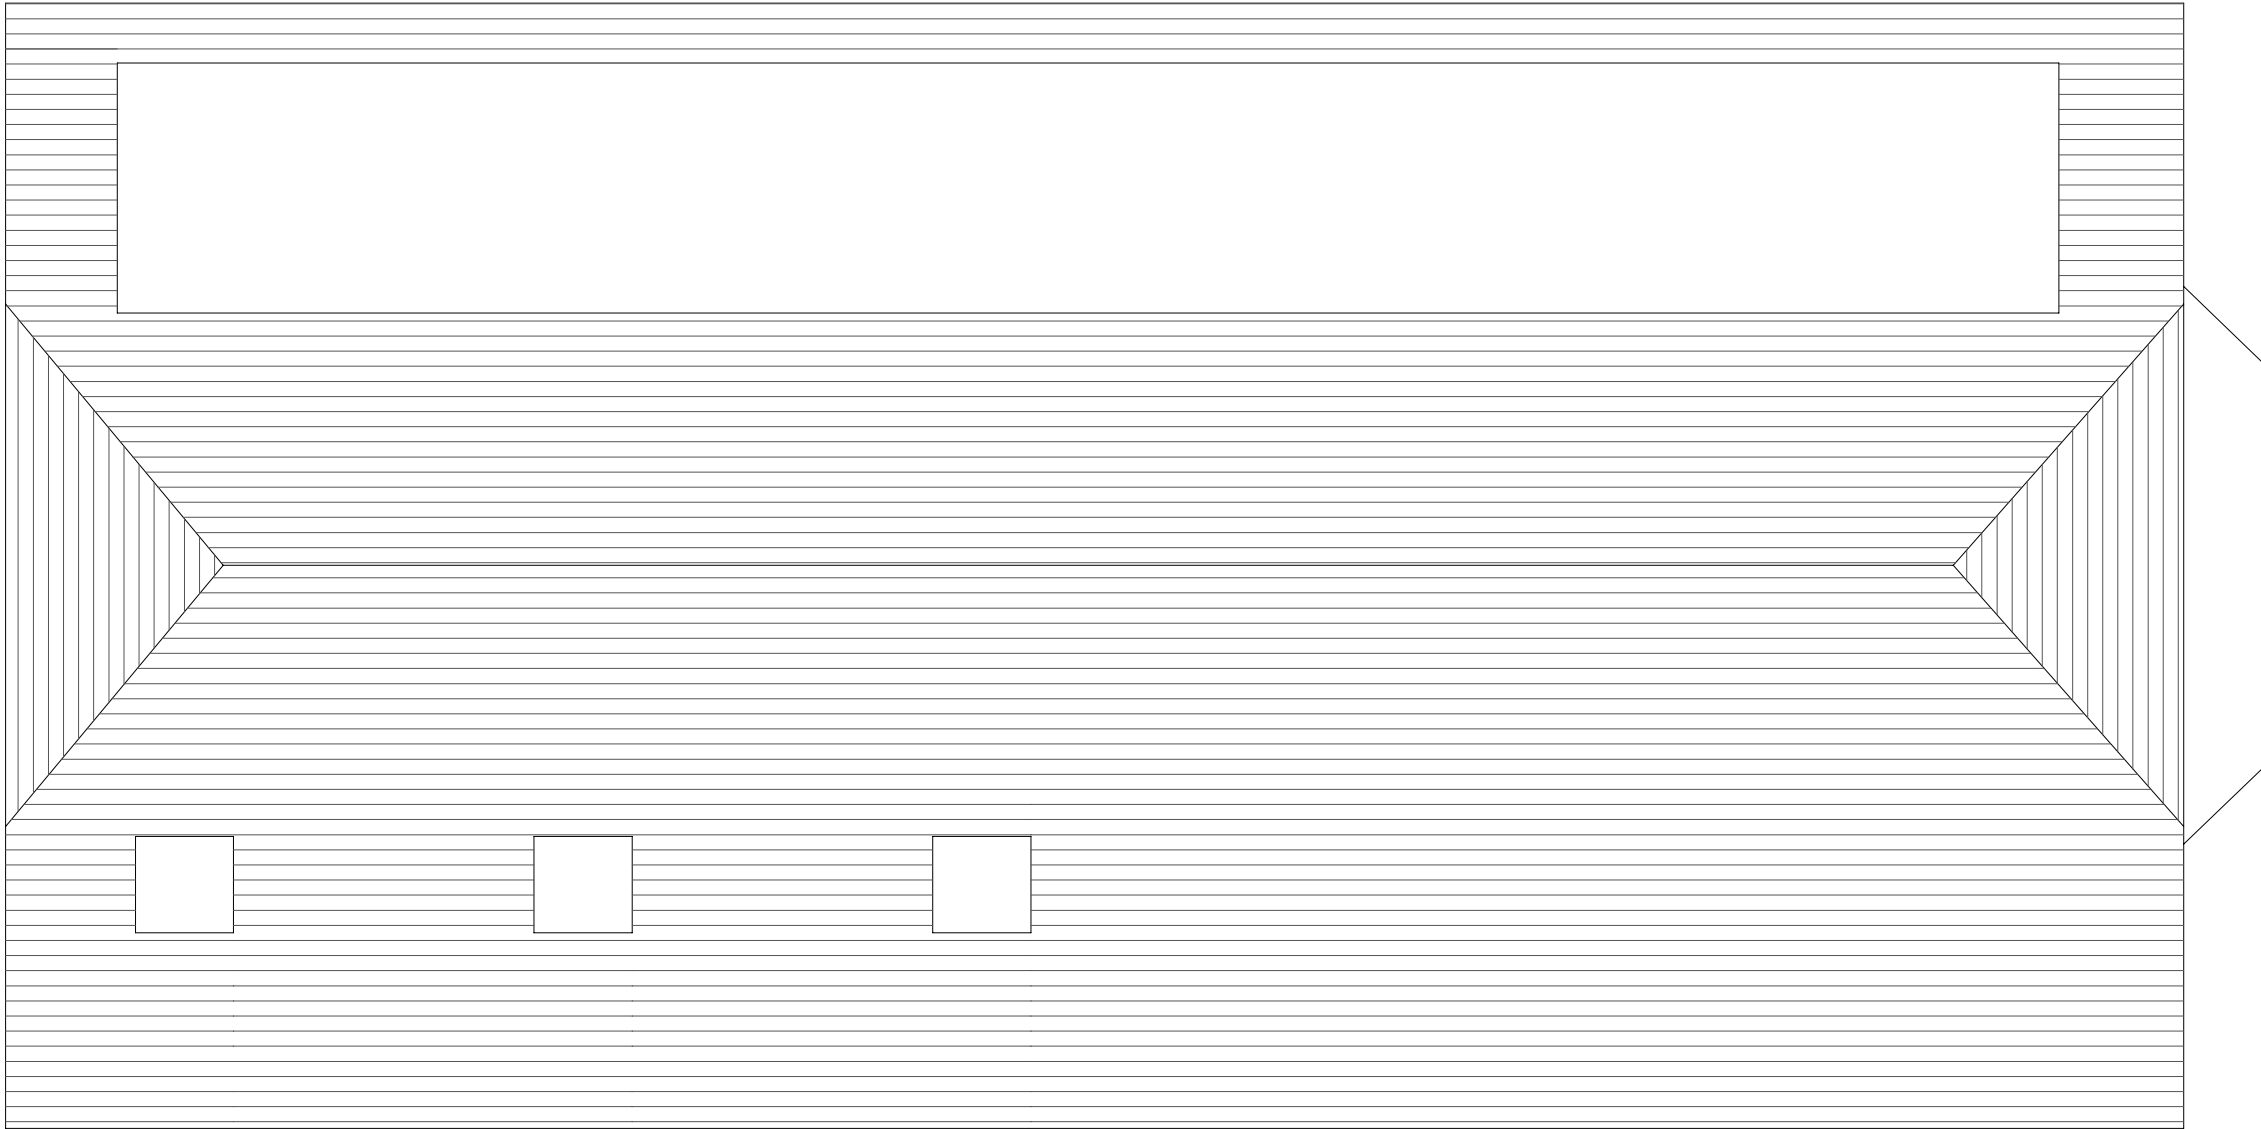

Proposed roof plan



A.J.Franklin
150 Knights Croft
New Ash Green
Longfield,Kent
DA3 8HZ

07946 313853
alexandrafranklin@hotmail.com

Drawing 8 of 9
2nd March 2023

Drawn by A. Franklin
Ref AF020323WD

Client: Mr W. Deal

Site address:
2 Poplar Walk
Meopham
Gravesend
Kent
DA13 0EB

Scales:

Plans 1:50 Elevations 1:100

Site plan 1:200

Proposal:
Double storey extension to side

Revisions Date	Description