




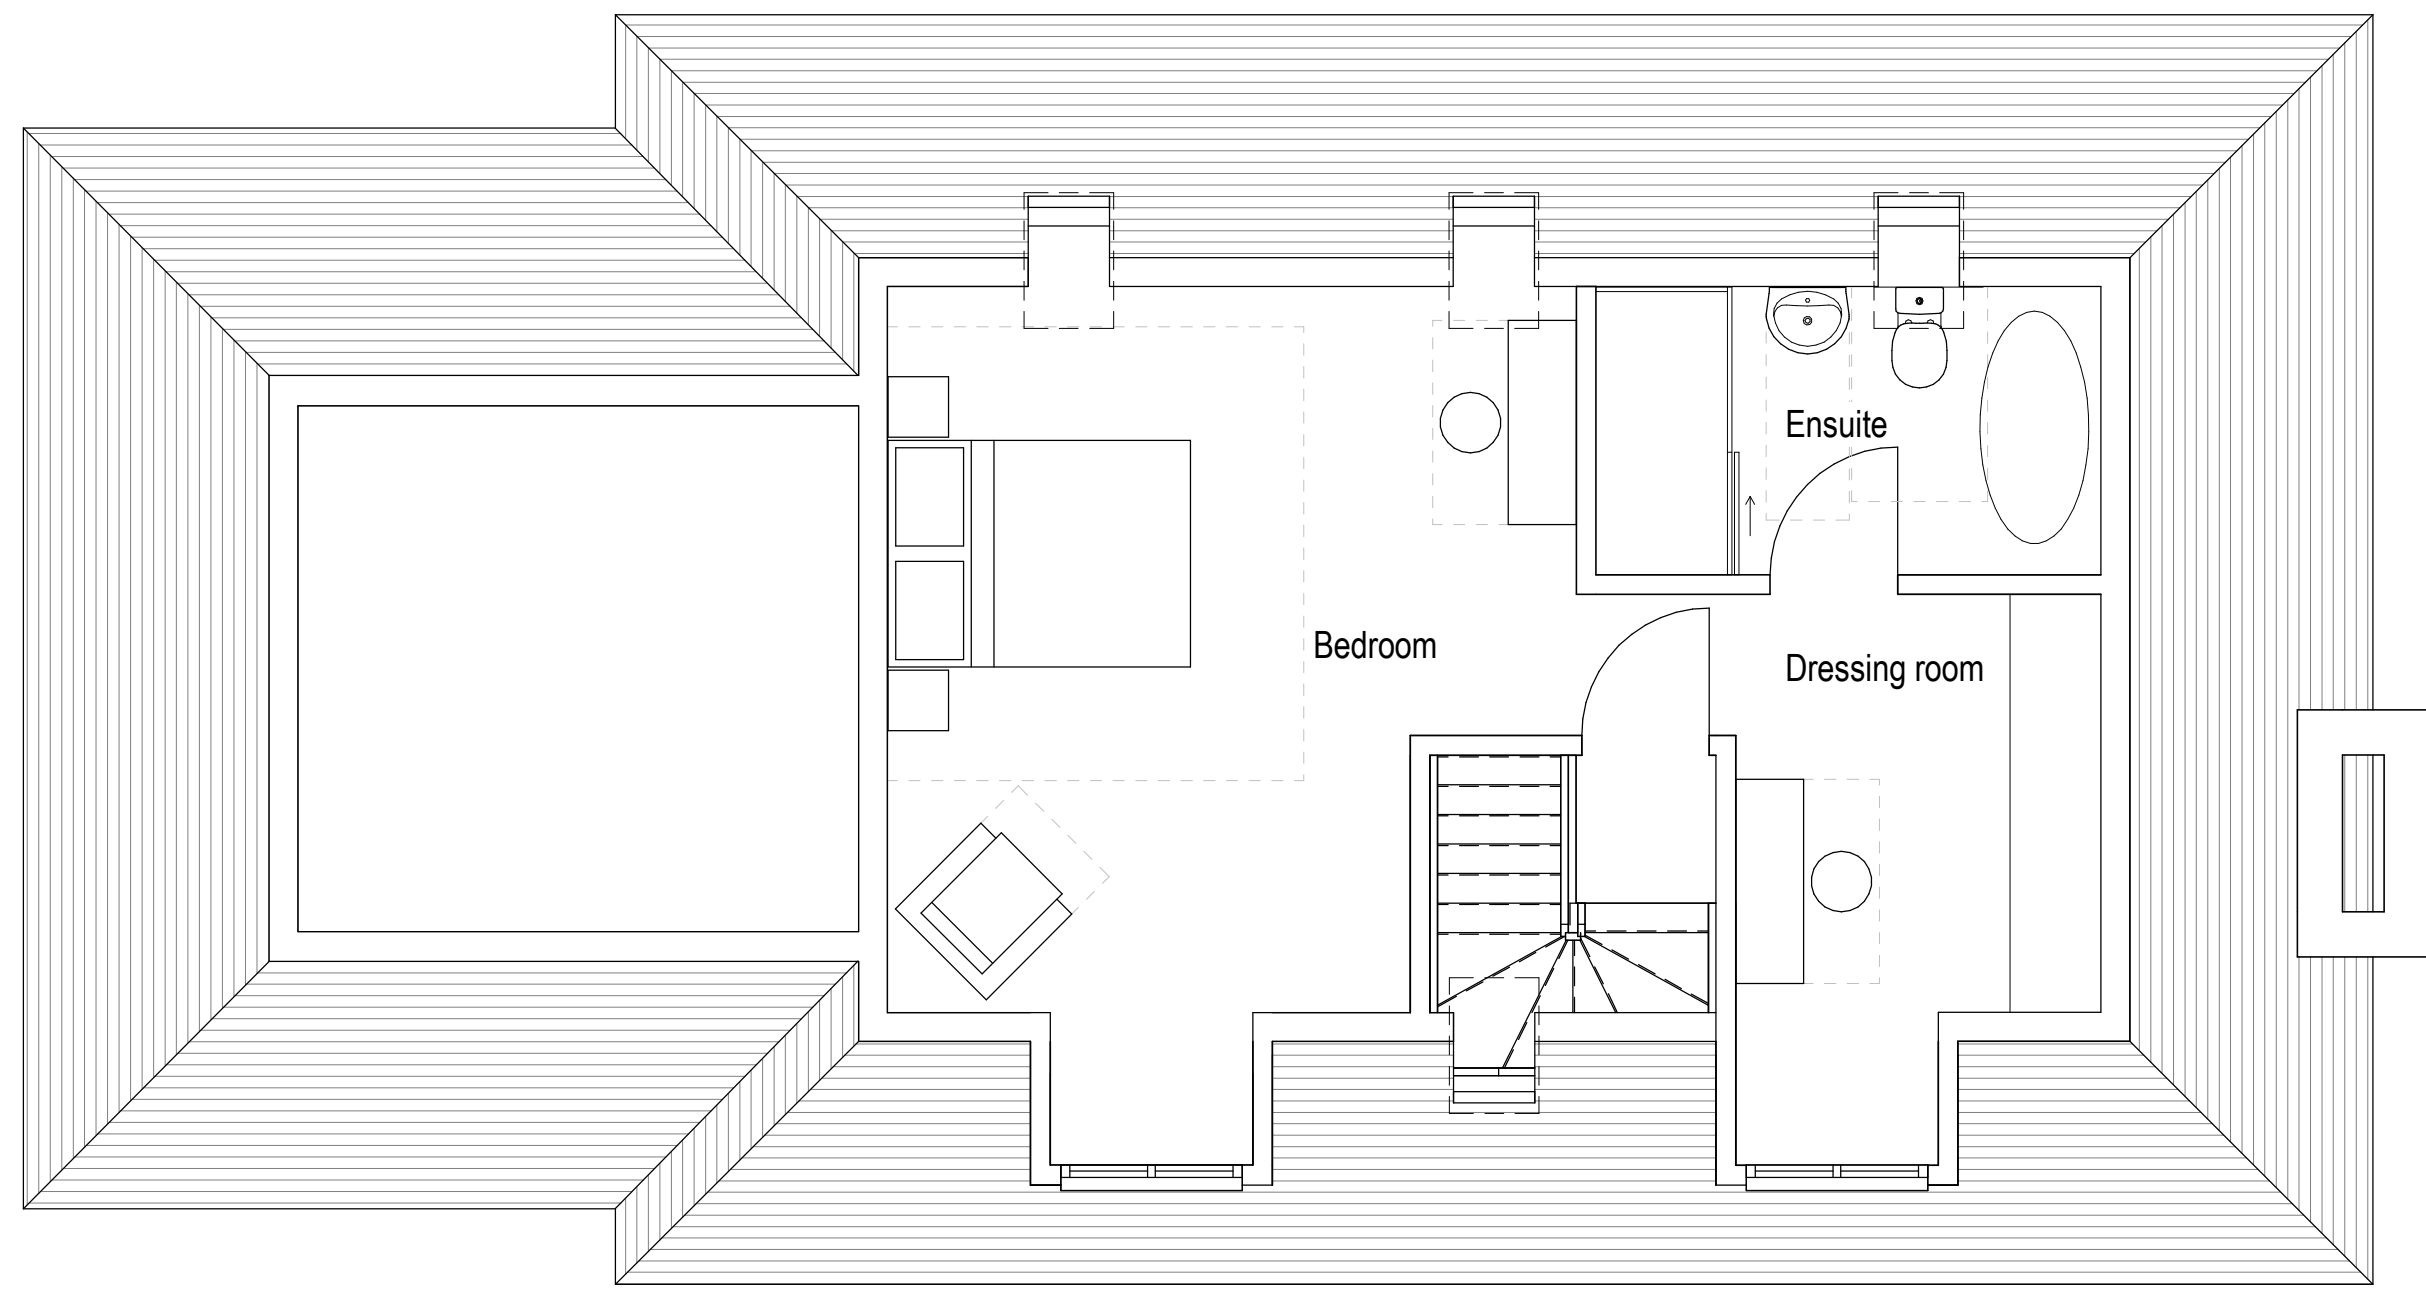


Second Floor Plan

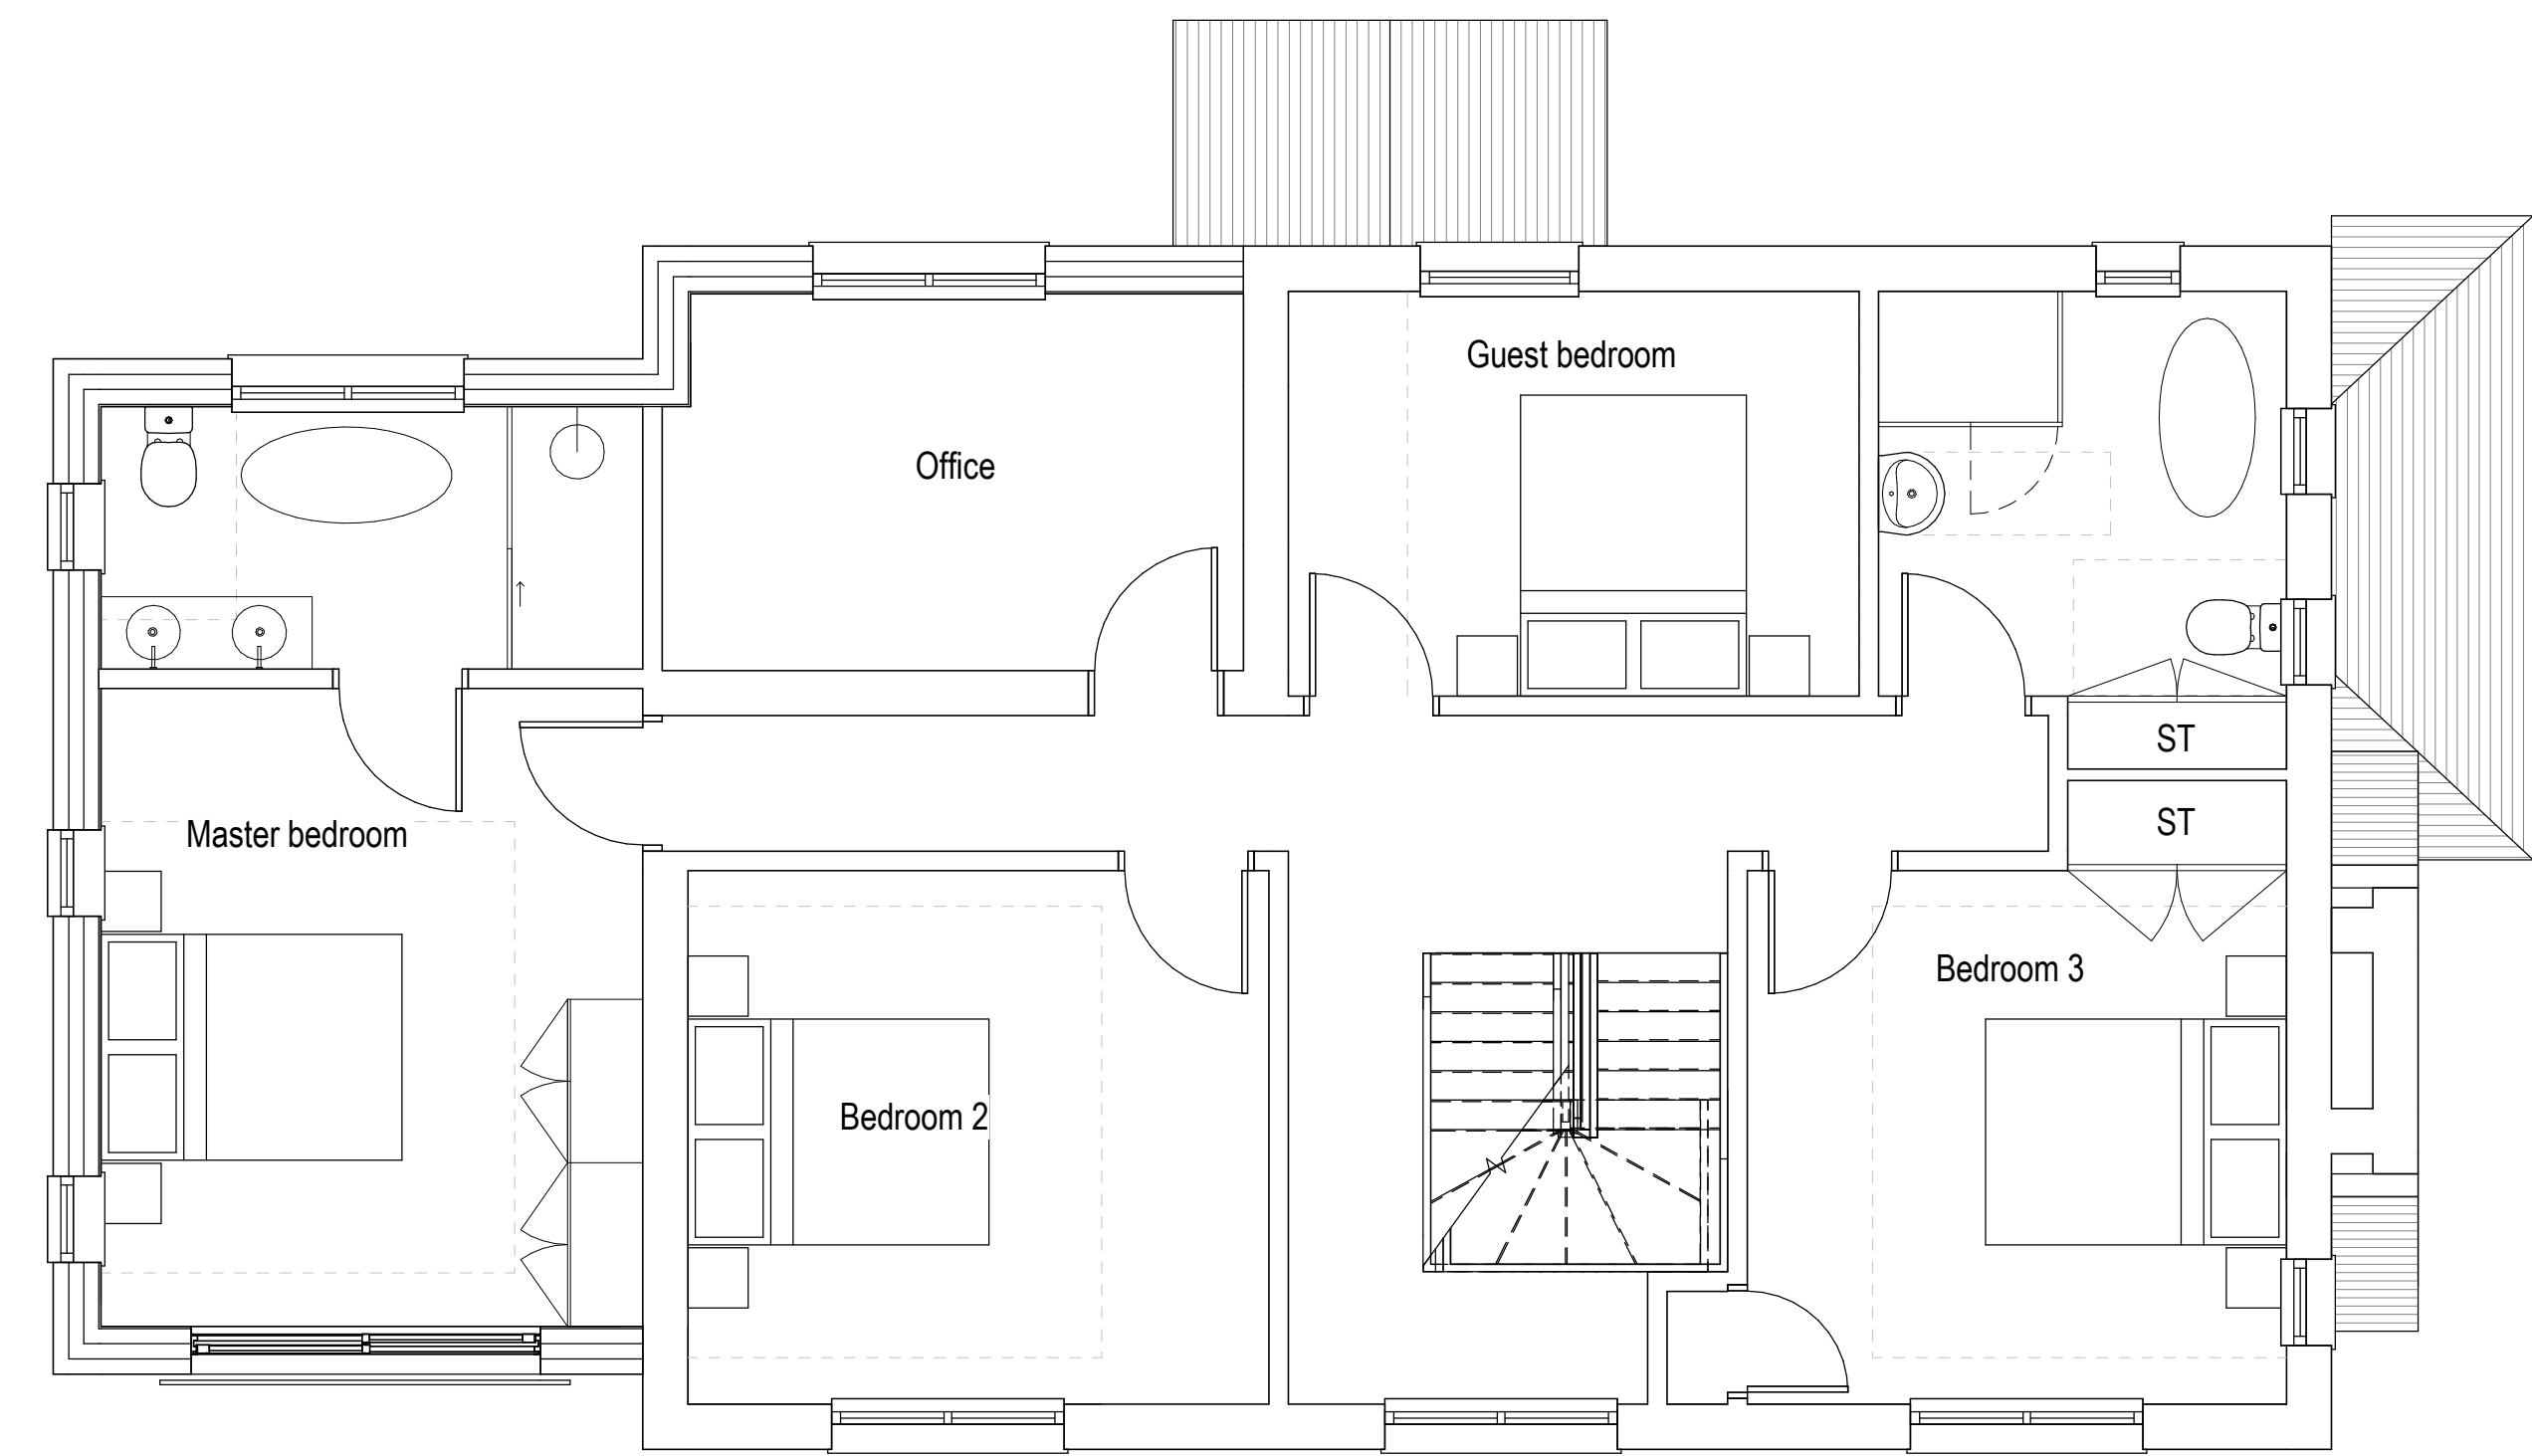

First Floor Plan

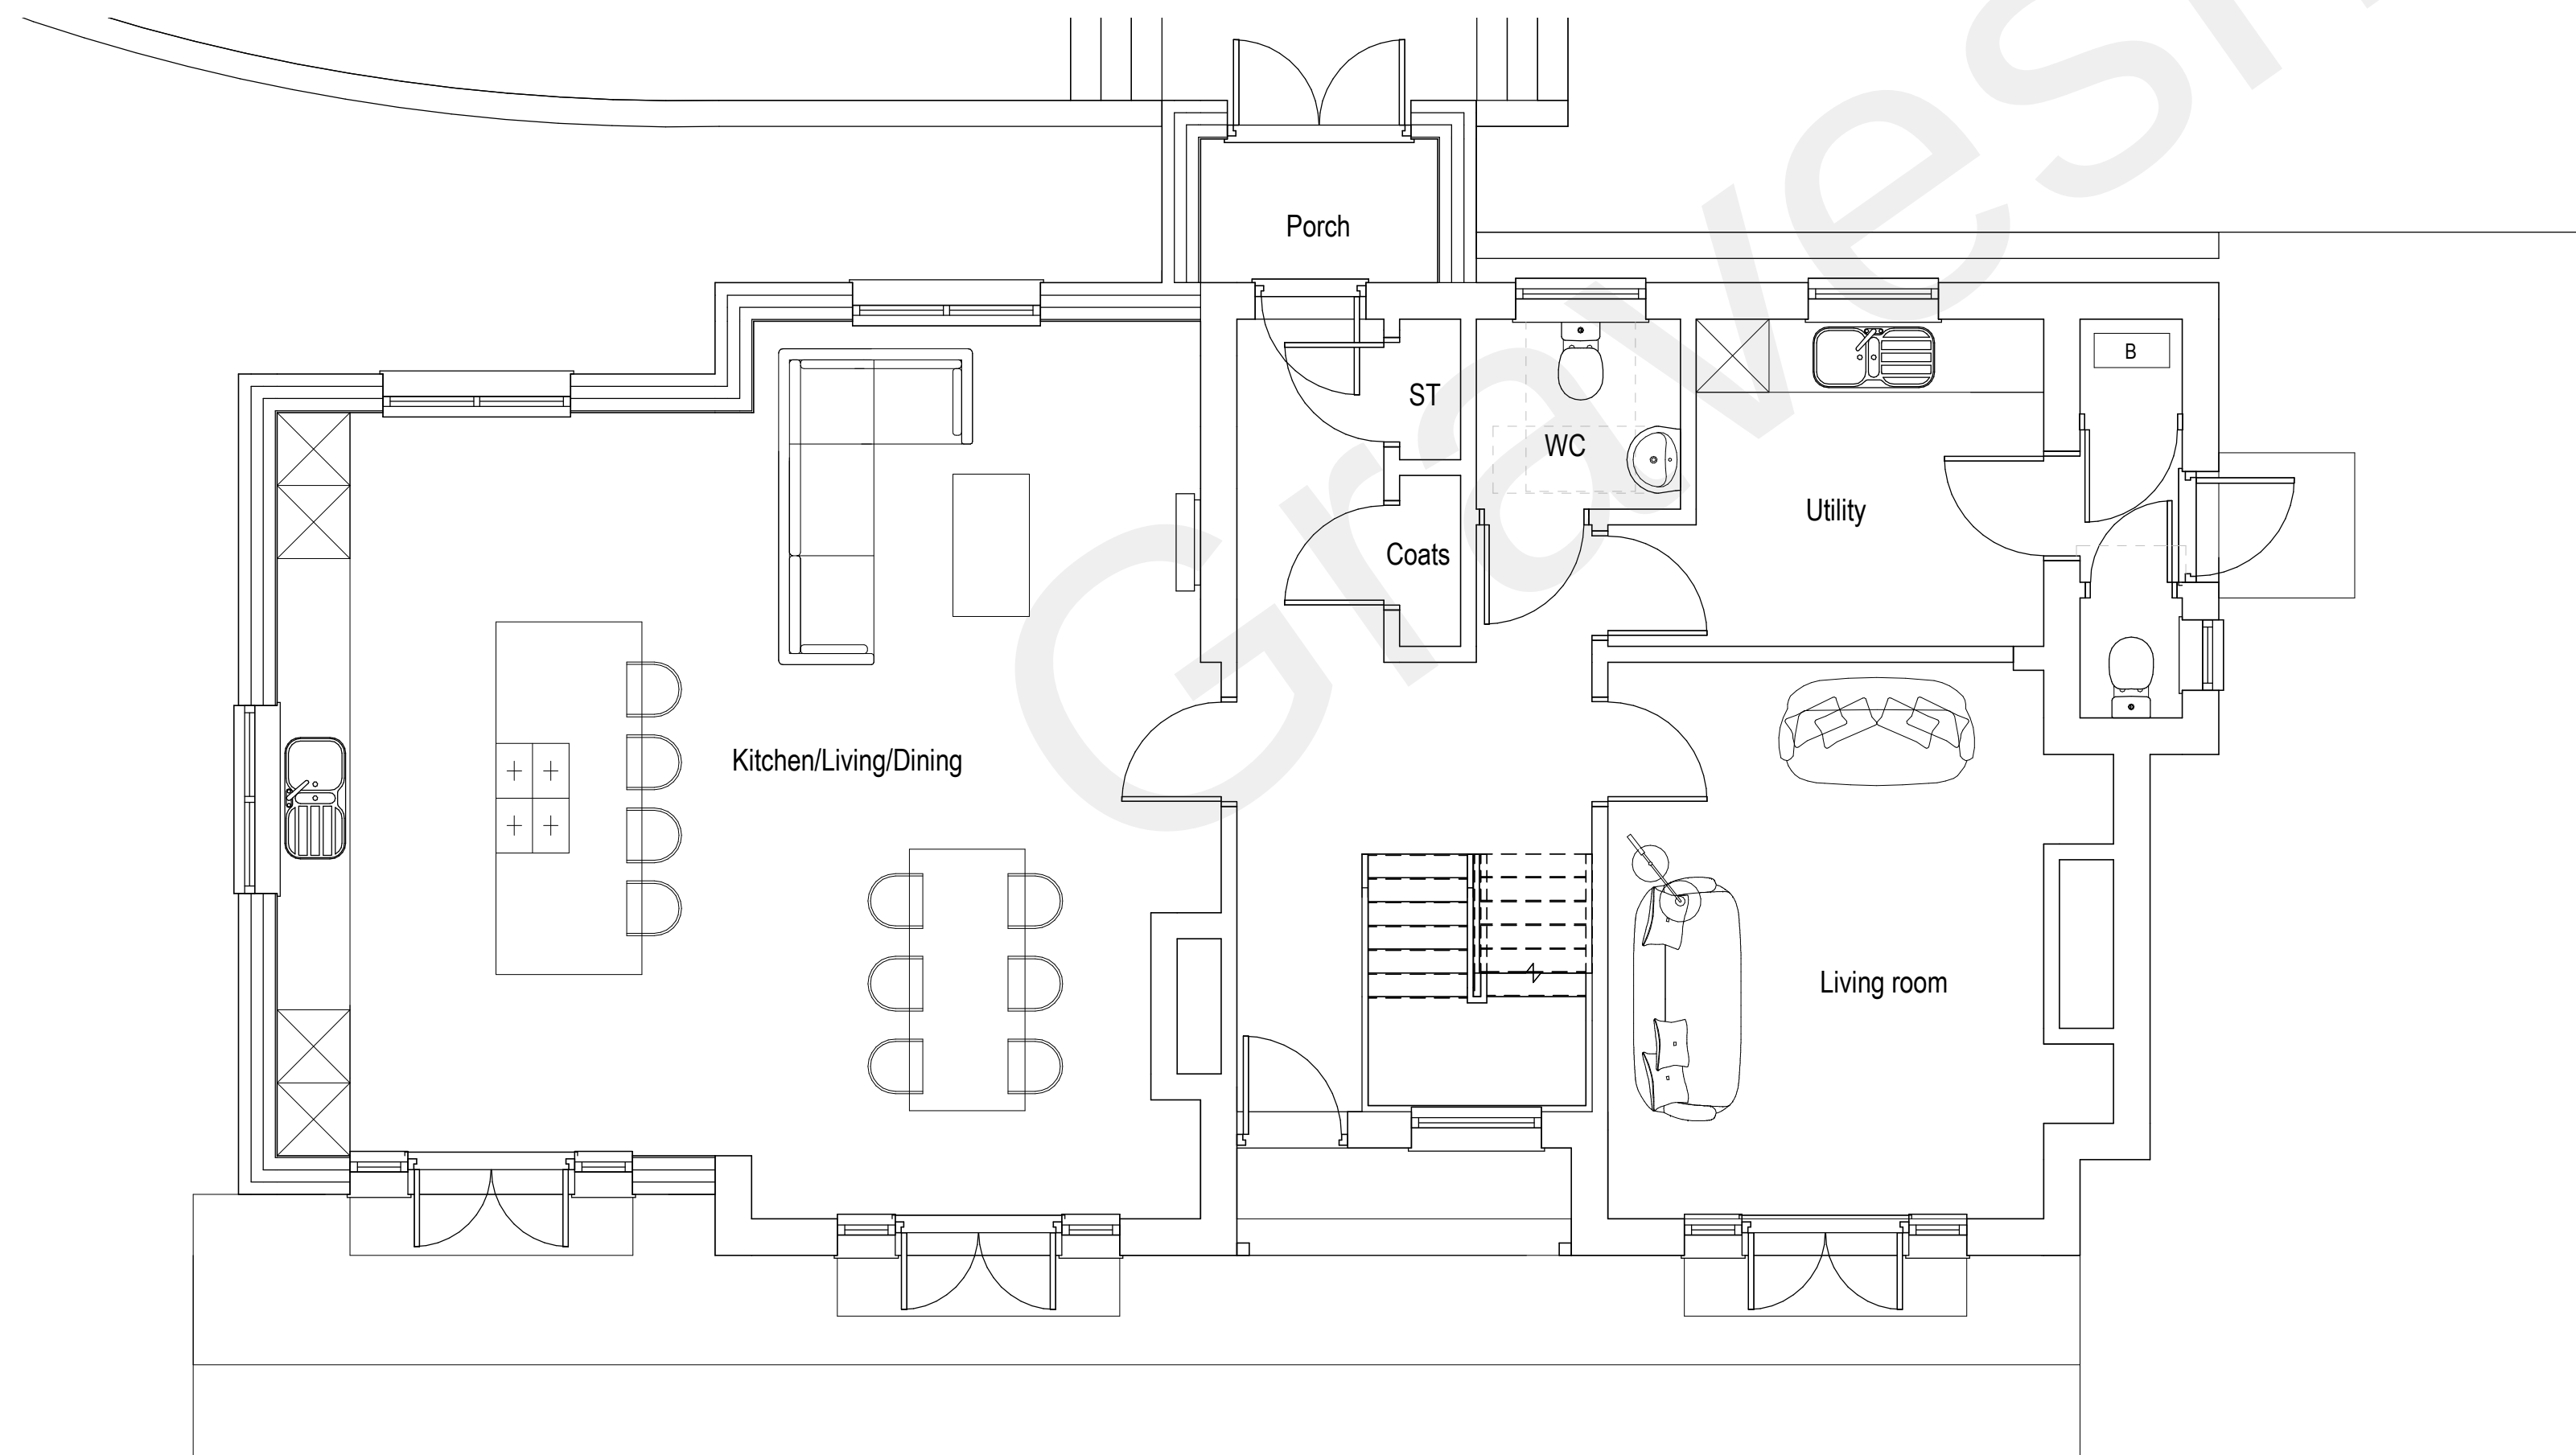

Ground Floor Plan

 

3	Side extension with reduced, side extension set back, rear driveway lowered.	AG	AG	06/10/22
2	Revised Planning Application	AG	AG	12/10/22
1	PLANNING APPLICATION	AG	AG	30/06/22
rev	description	drawn	checked	date

status: **PLANNING**
This drawing is protected under The Copyright, Designs and Patents Act 1988.
This drawing is produced for PLANNING PURPOSES ONLY and is not to be used for construction.

STUDIO TWENTY THREE

client:	Mr & Mrs Rand
project:	Glen Hurst, Pear Tree Lane
title:	Proposed Floor Plans
scale:	1 : 50 @ A0
date:	05/10/22
drawn:	AG
checked:	AG
job no:	22006
drawing no:	07002
revision:	P3