



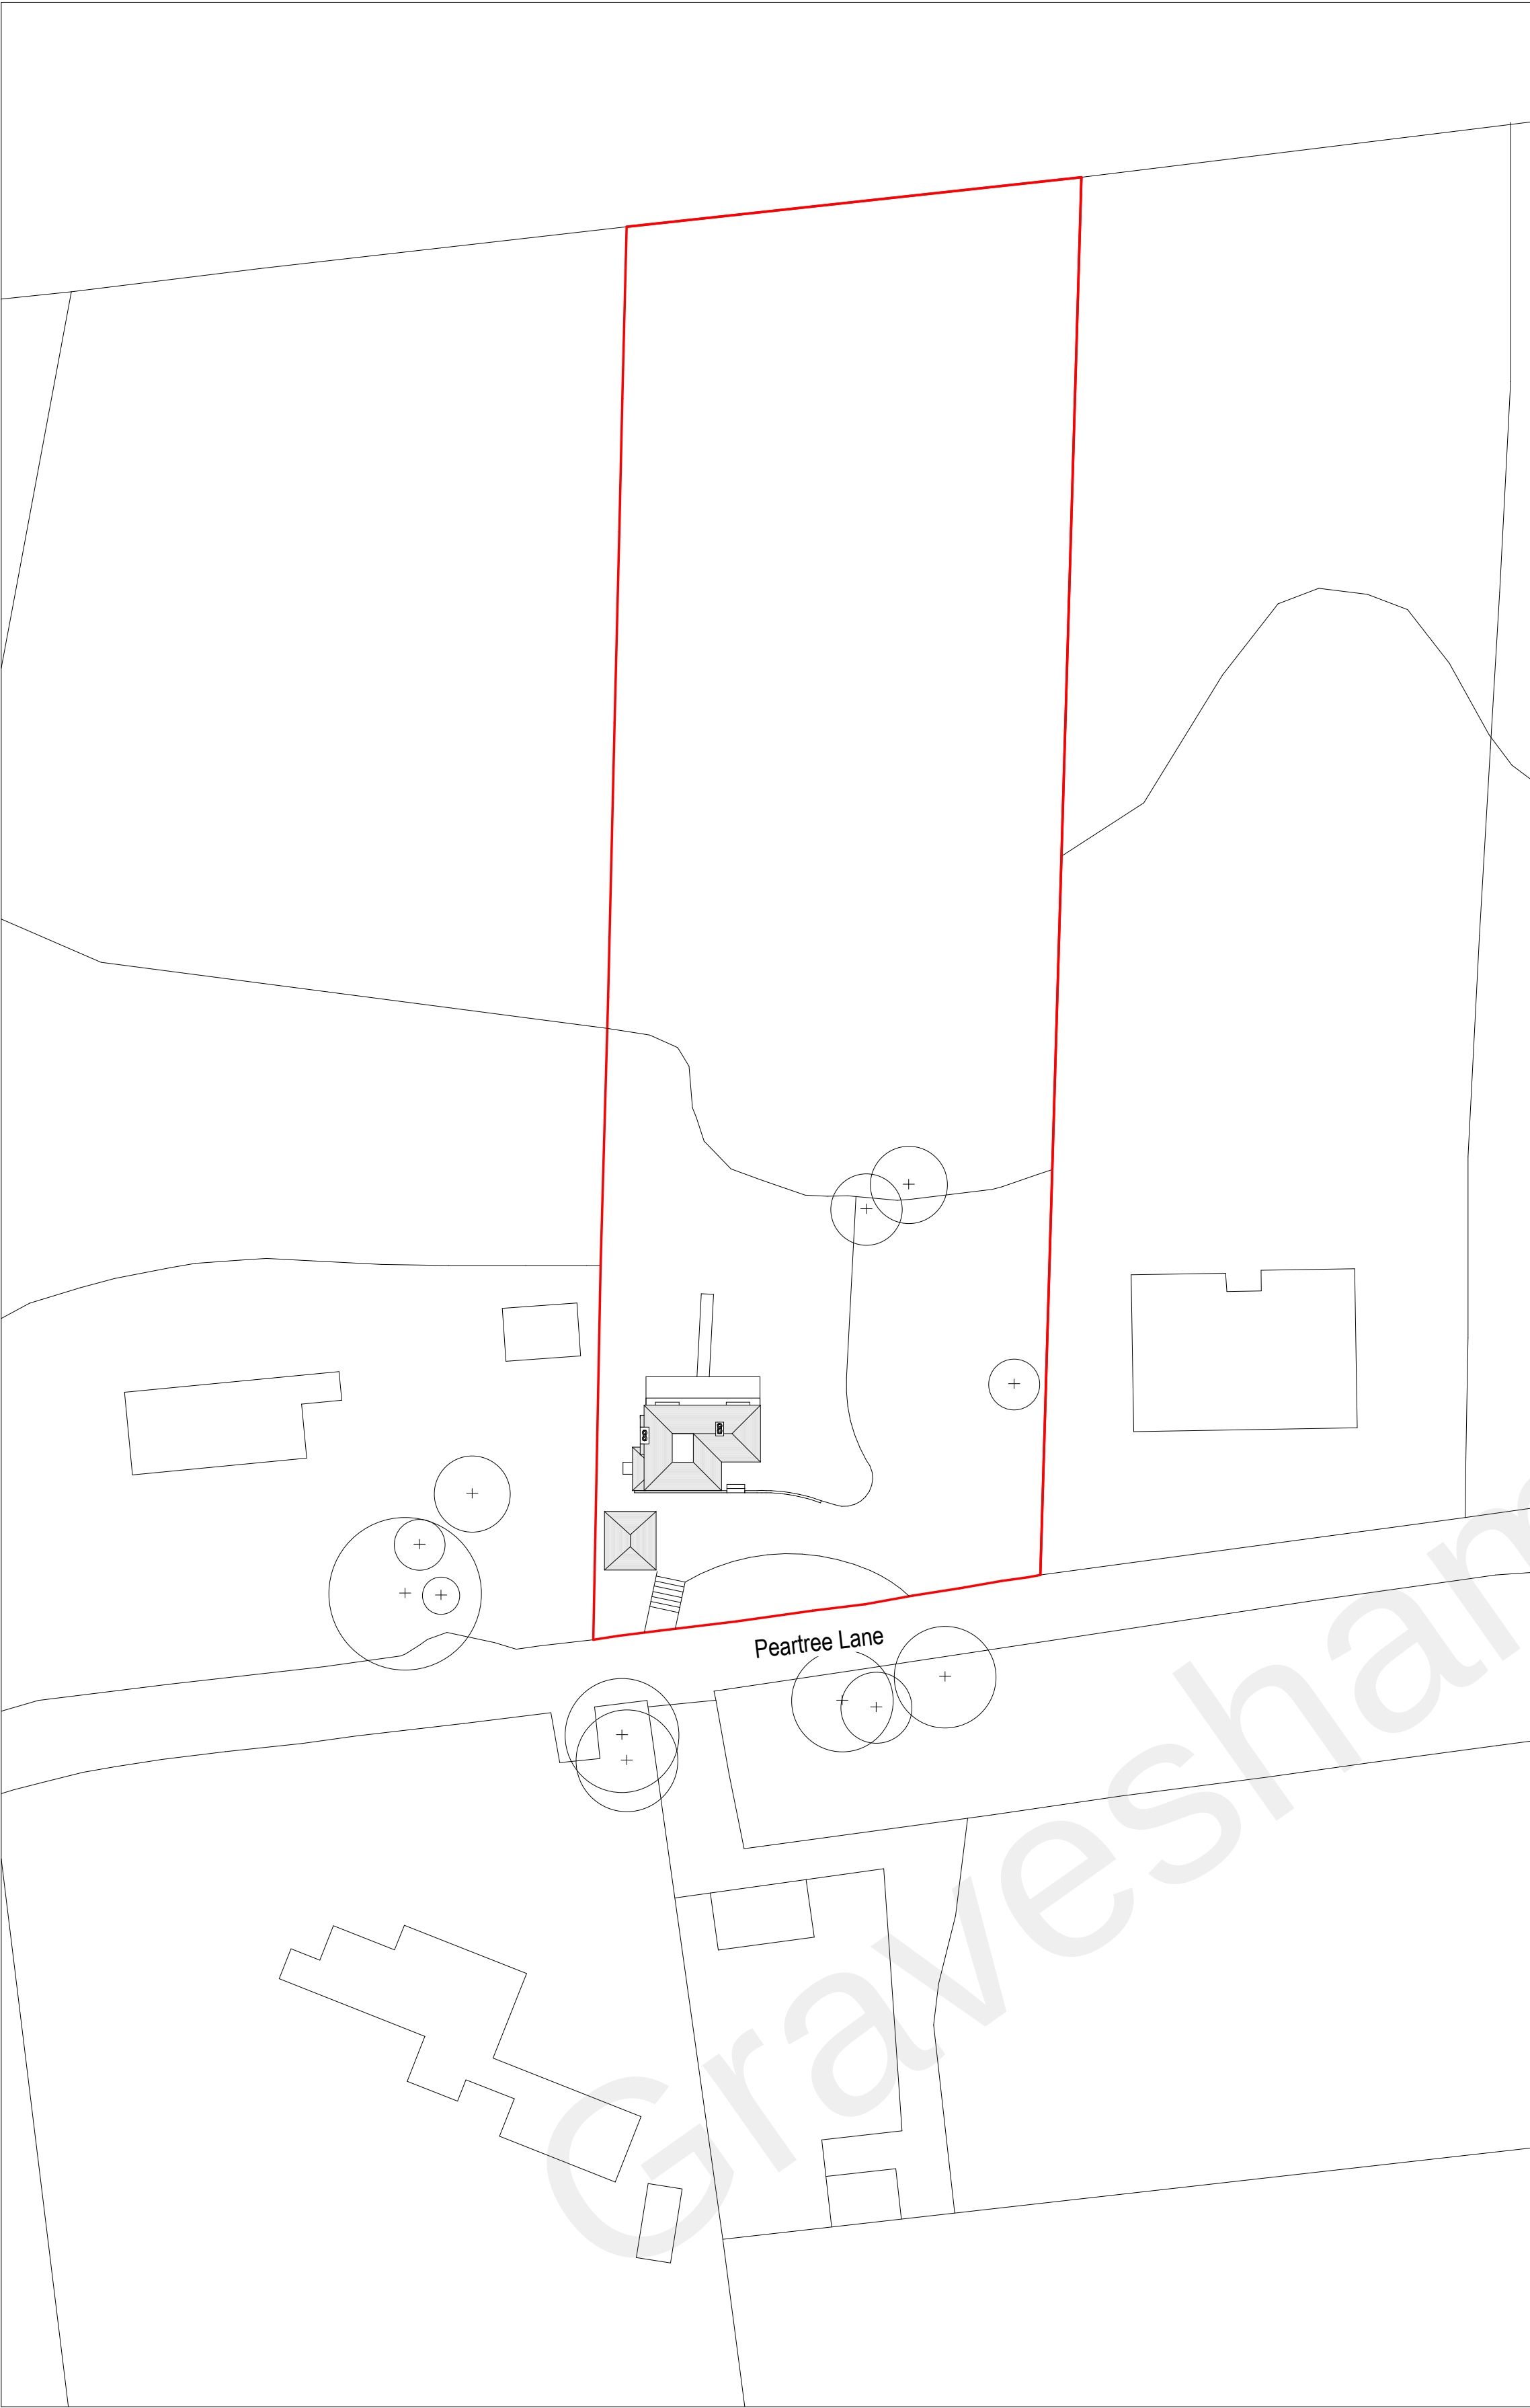

Existing Site Plan

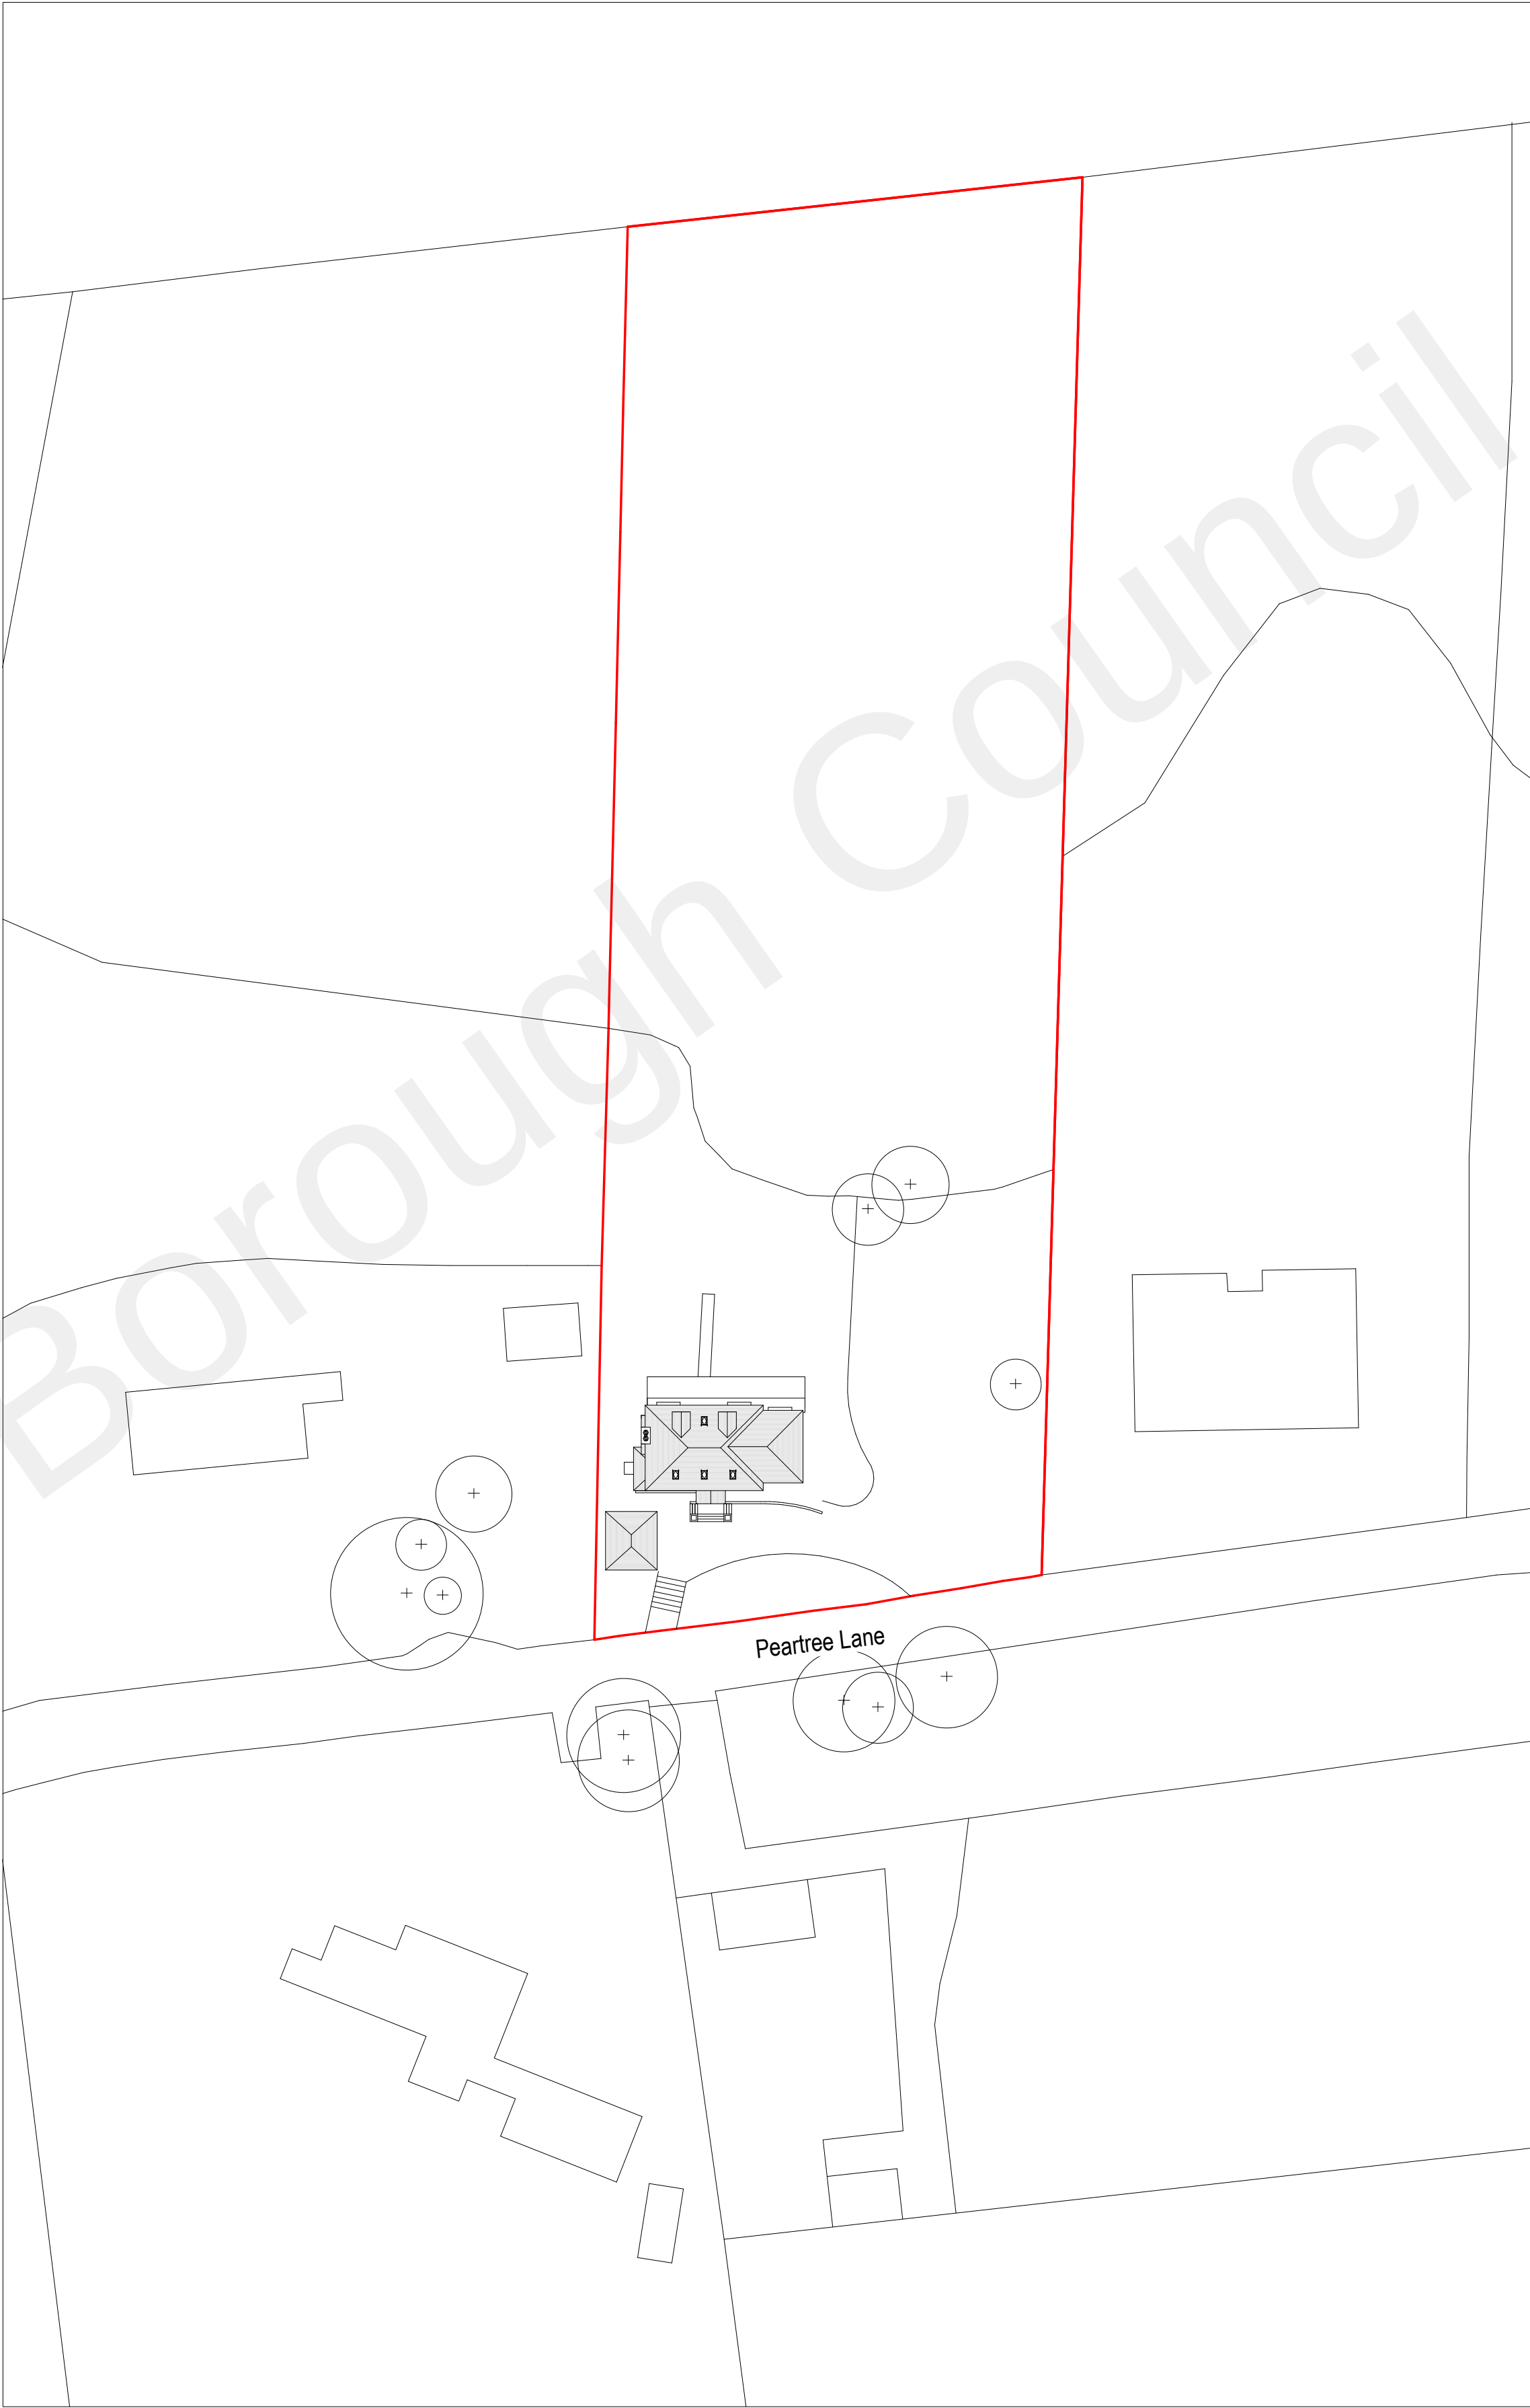

Proposed Site Plan

3	Side extension width reduced, side extension set back, rear dormers lowered.	AG	AG	06/12/22
2	PLANNING APPLICATION	AG	AG	30/06/22
1	Issue 1	AG	AG	19/04/22
rev	description	drawn	checked	date
revisions				

status: **PLANNING**
This drawing is protected under The Copyright, Designs and Patents Act 1988.
This drawing is produced for PLANNING PURPOSES ONLY and is not to be used for construction.

STUDIO
TWENTY THREE

client:	Mr & Mrs Rand			
project:	Glen Hurst, Pear Tree Lane			
title:	Existing & Proposed Site Plan			
scale:	1 : 500	@	A1	
date:	19/04/22			
drawn:	AG			
checked:	AG			
job no:	22006	drawing no:	06002	revision: P3

