




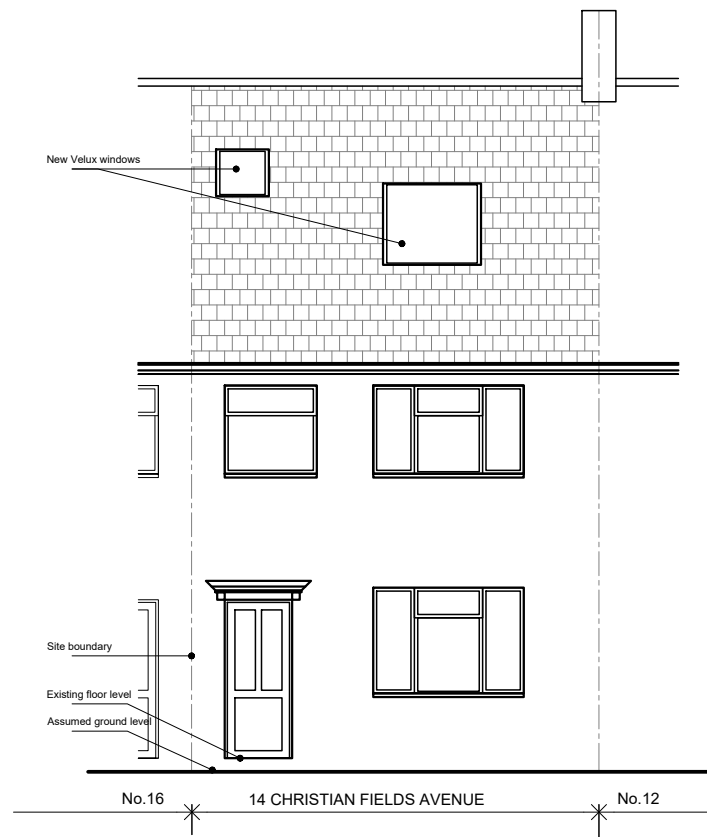


FRONT ELEVATION

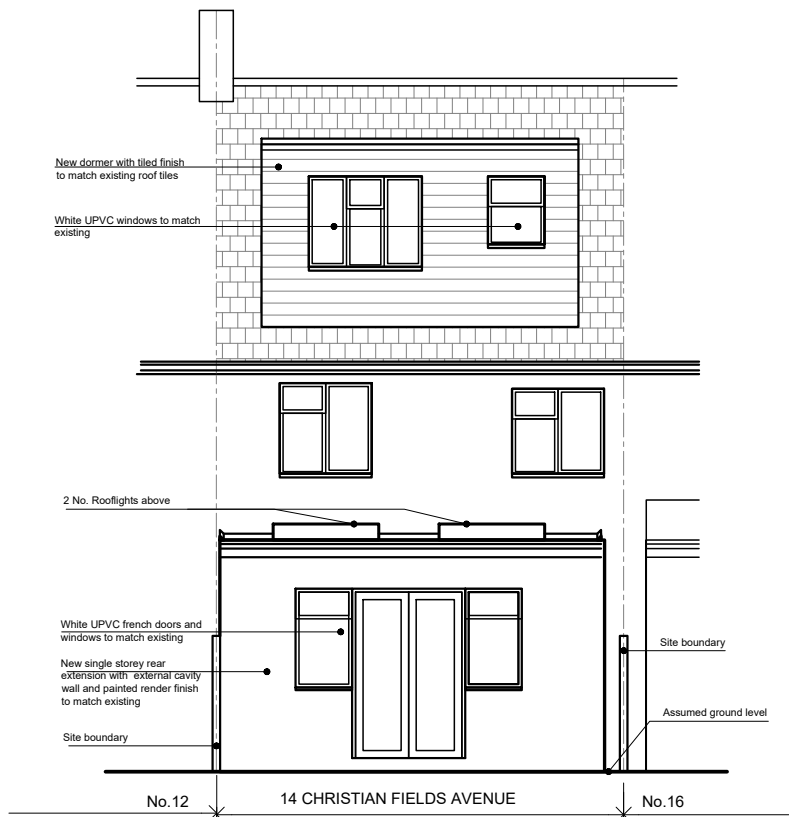

REAR ELEVATION

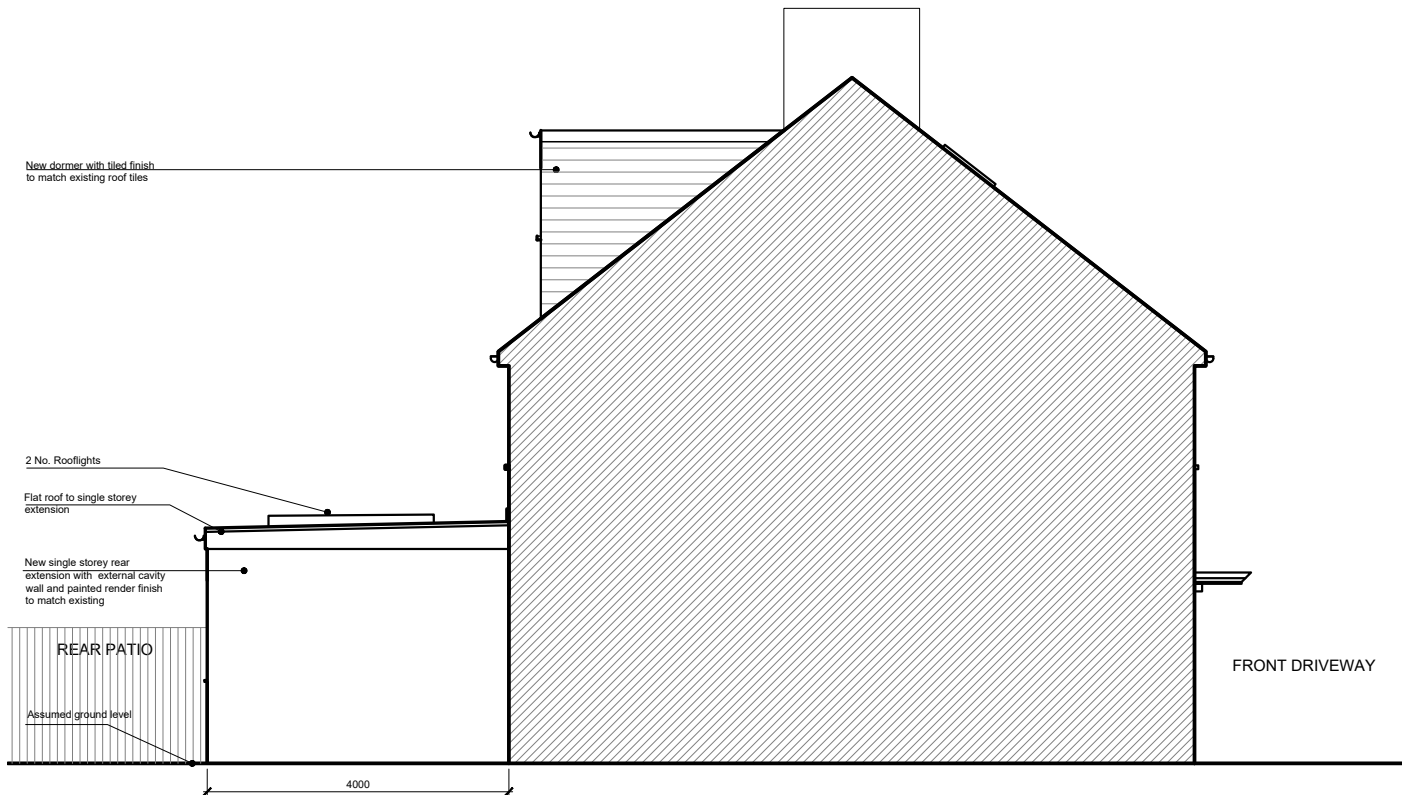


FLANK ELEVATION

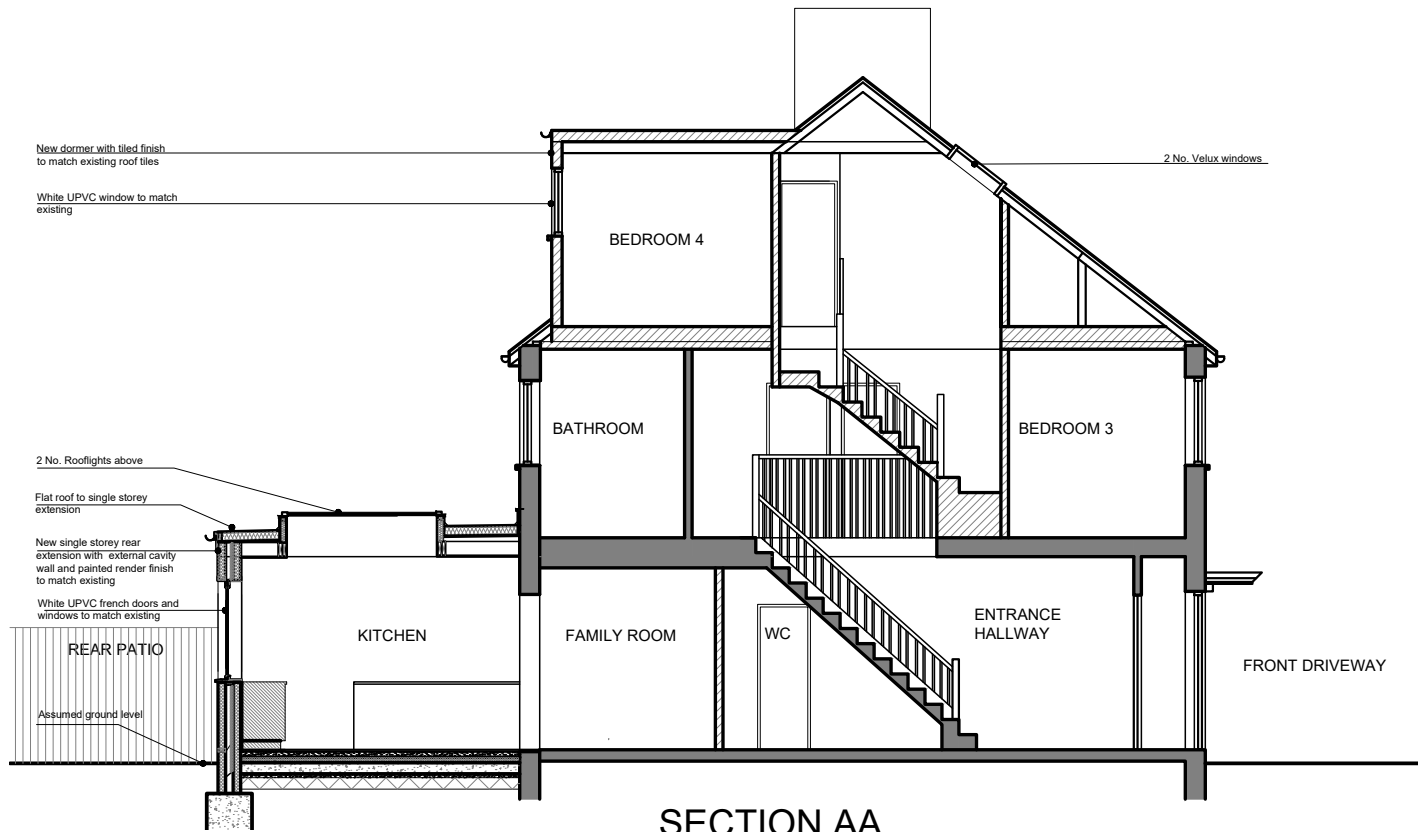

SECTION AA

SCALE
1:100

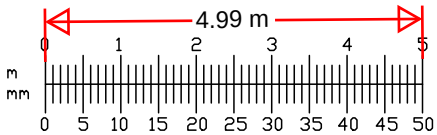

DATE	REVISION	NO.	THIS DRAWING IS NOT TO BE SCALED, ONLY FIGURED DIMENSIONS ARE TO BE FOLLOWED (UNLESS THE DRAWING IS PART OF A PLANNING APPLICATION). CONTRACTORS ARE TO CHECK ALL DIMENSIONS BEFORE WORK COMMENCES, AND REFER ANY APPARENT DISCREPANCY TO THE ARCHITECT.	PROJECT
10.09.25	Move east wall away from boundary line.	A	MAY NOT BE COPIED OR REPRODUCED IN ANY MANNER WHATSOEVER WITHOUT THE OWNERS WRITTEN CONSENT. (c) COPYRIGHT.	14 CHRISTIANFIELDS AVENUE GRAVESEND DA12 5NF
DATE:	DRAWN:	SCALE:	DWG No.	REV No.
JUL 2025	LO	1:100	072504	A
DRAWING				
PROPOSED ELEVATIONS AND SECTION				