

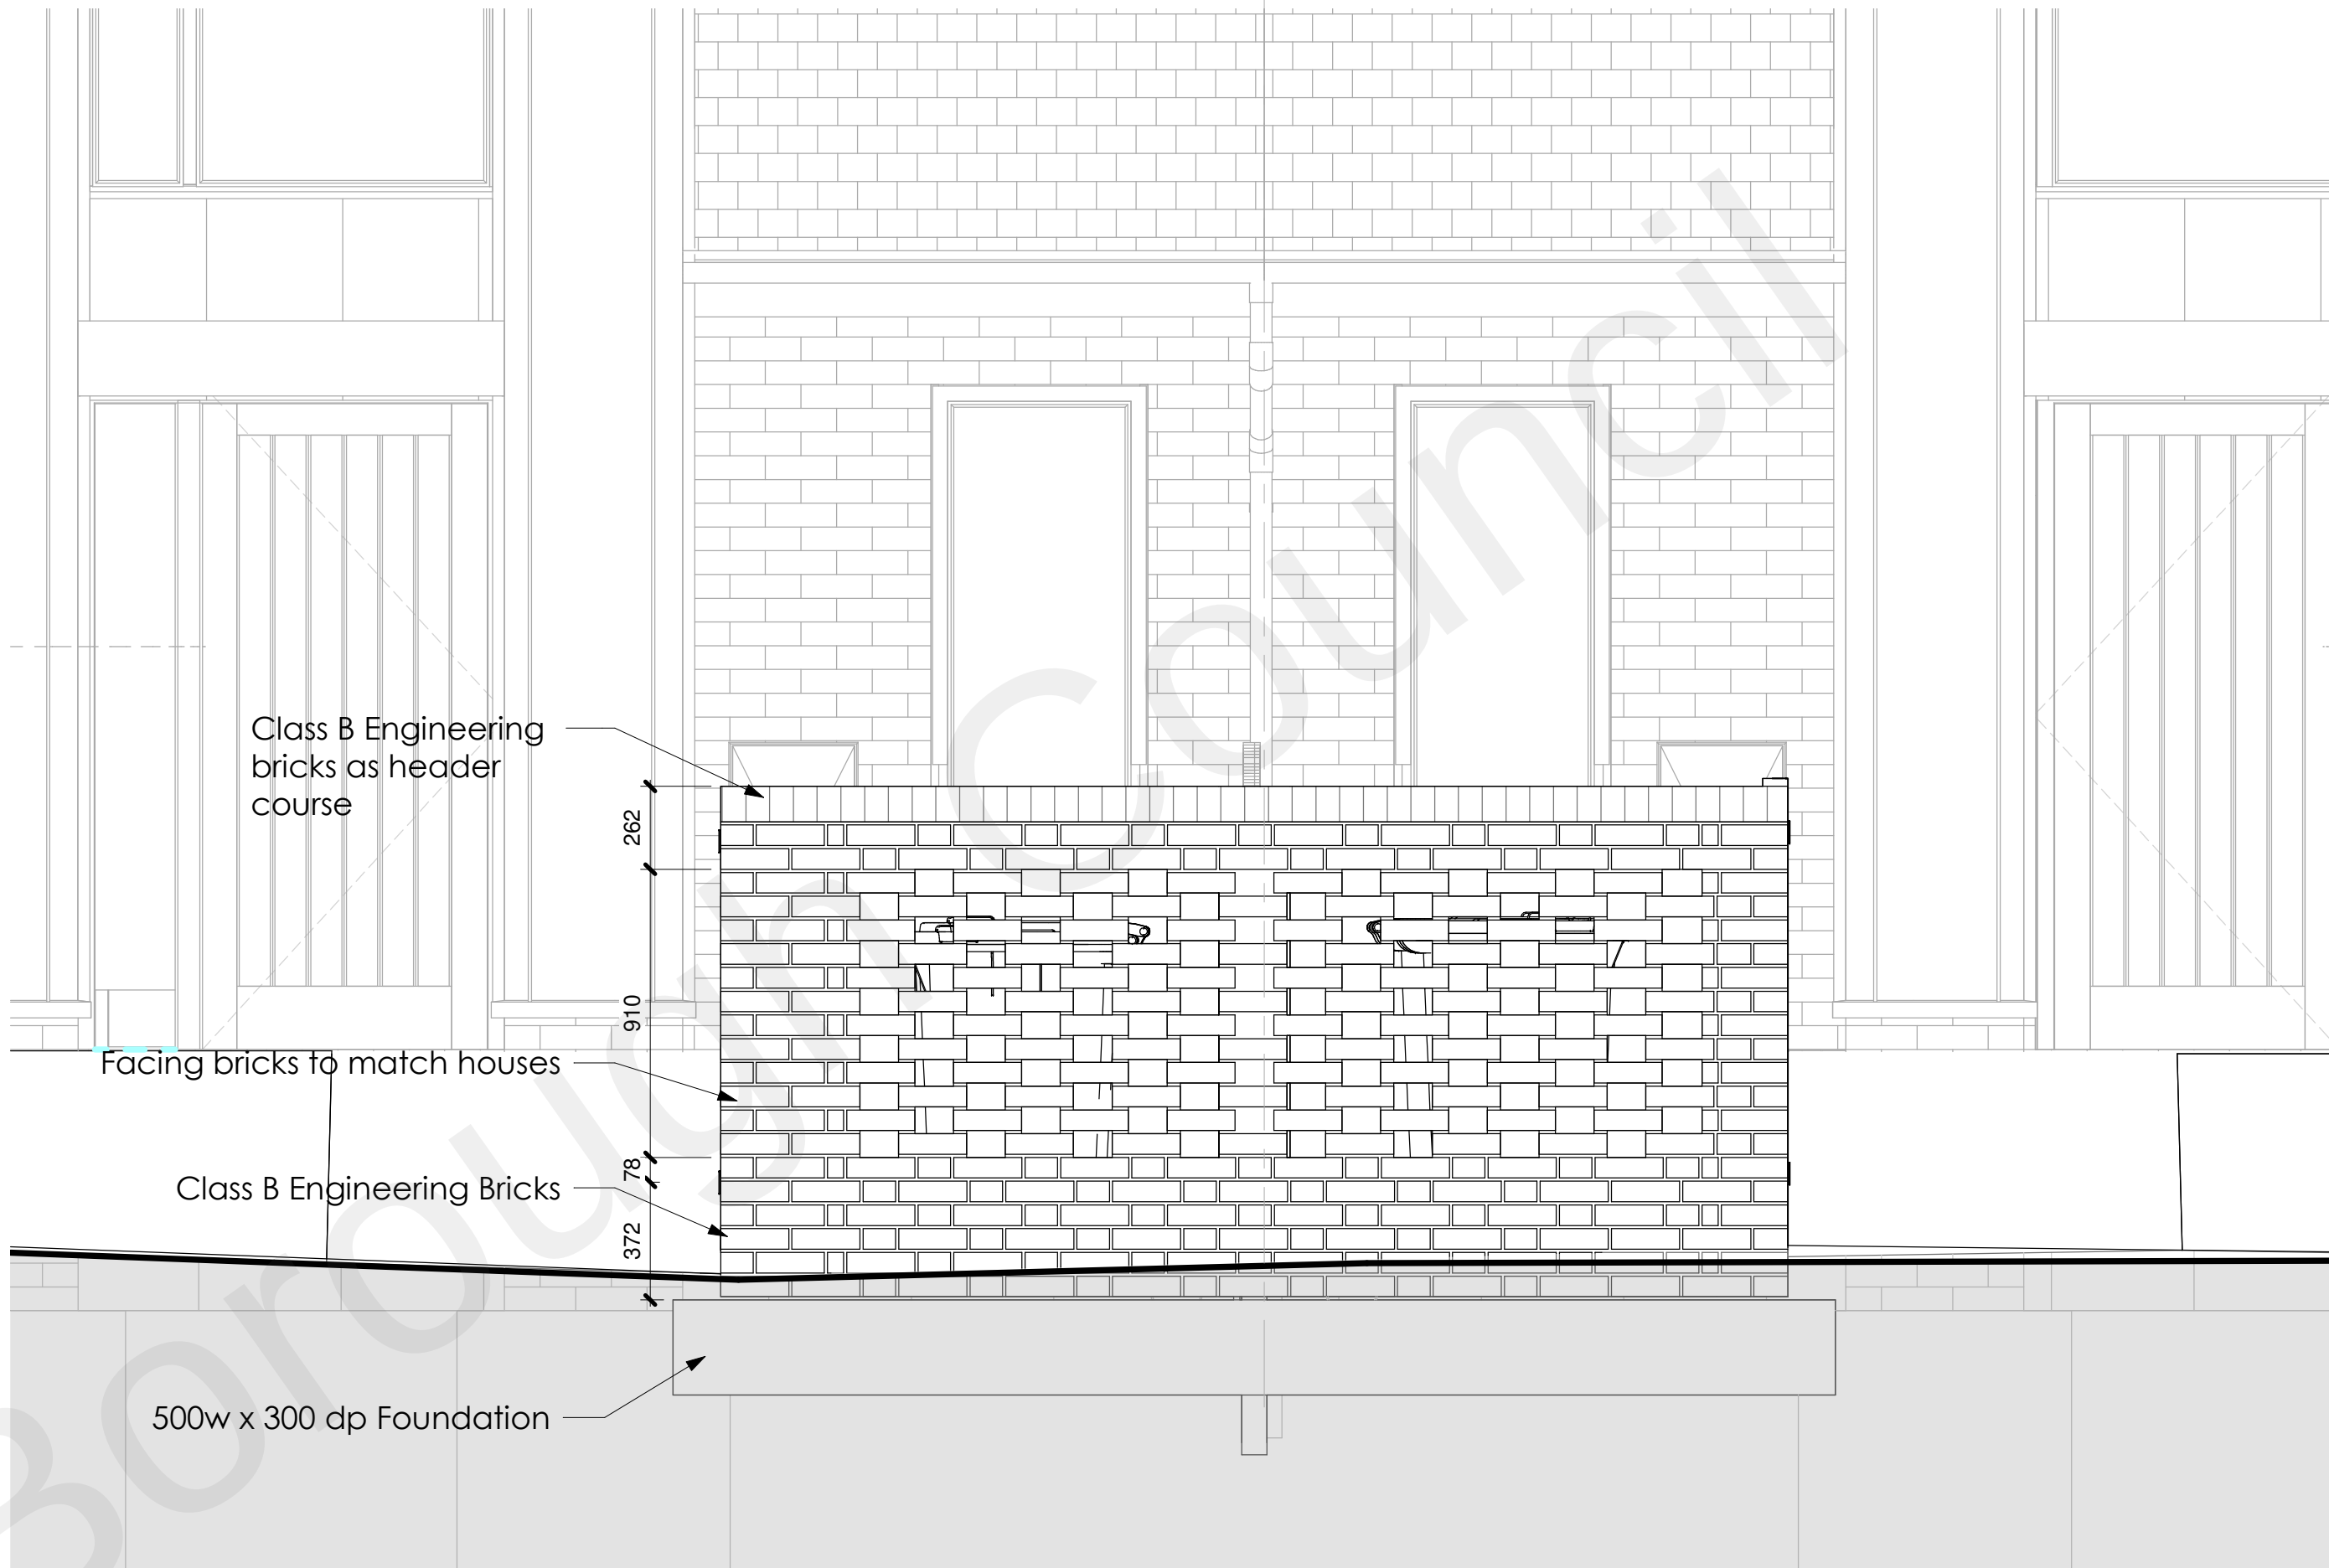



NOTES:

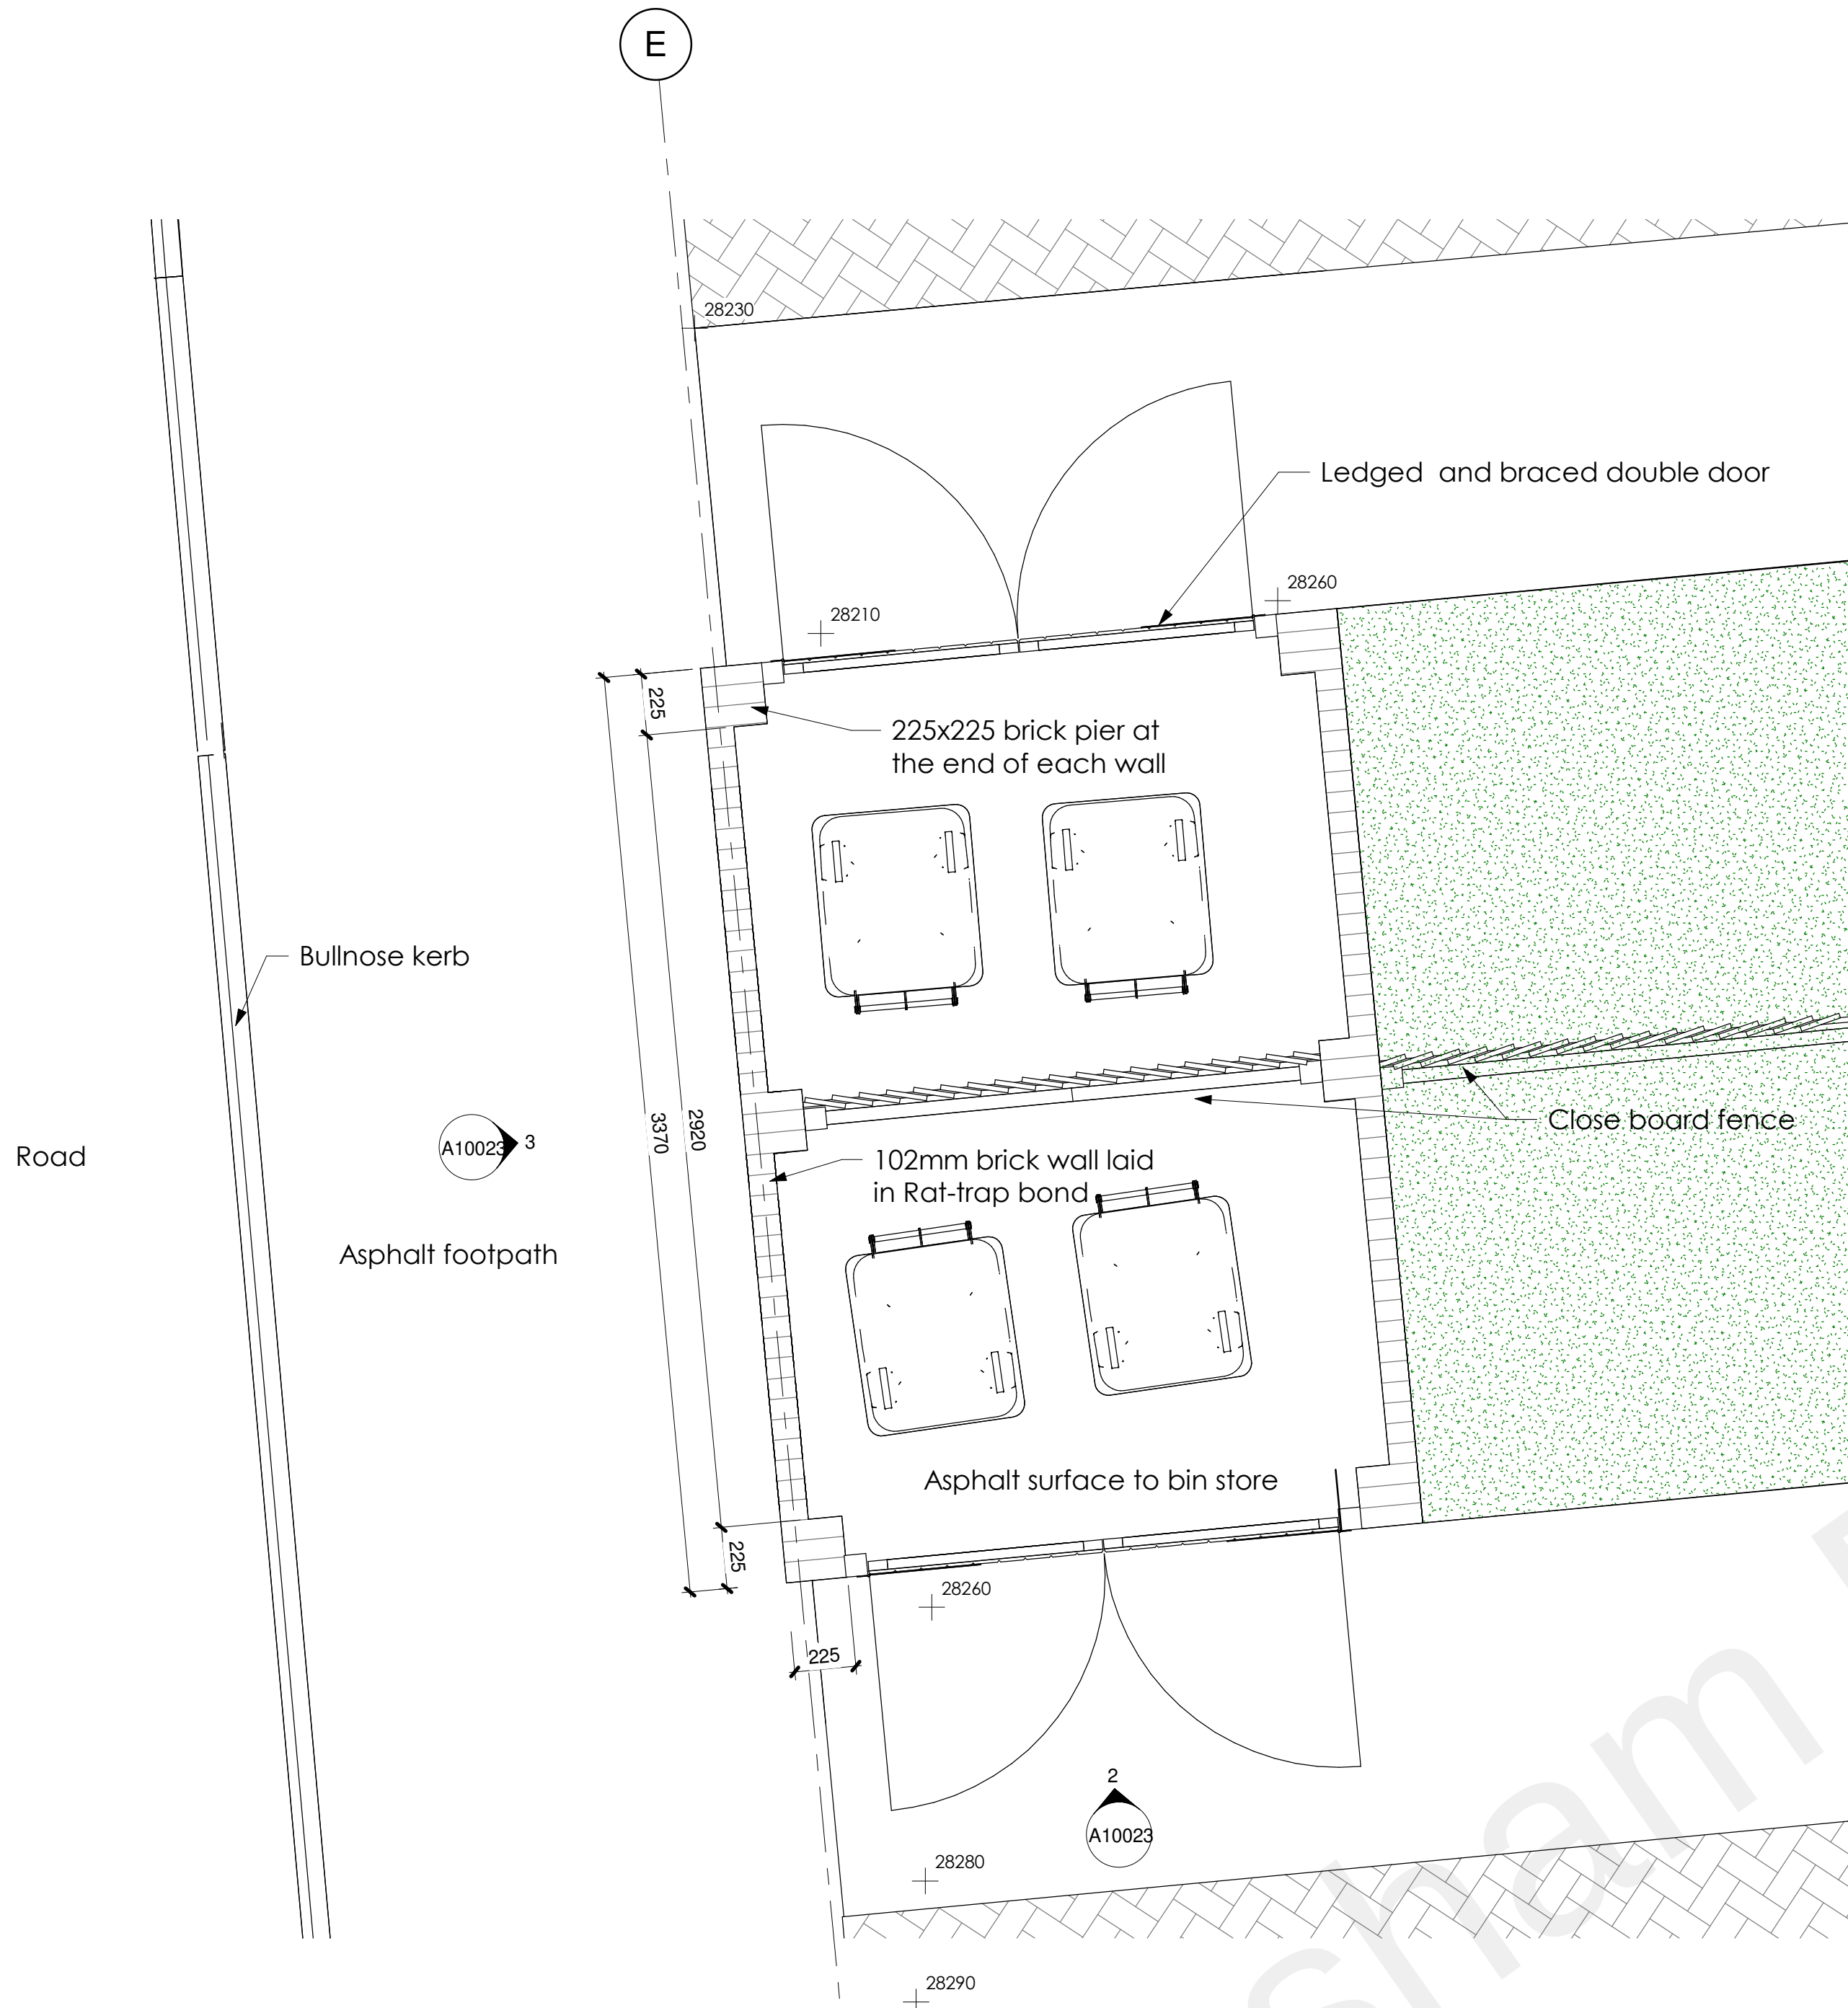

Binstore West Elevation
1 : 20

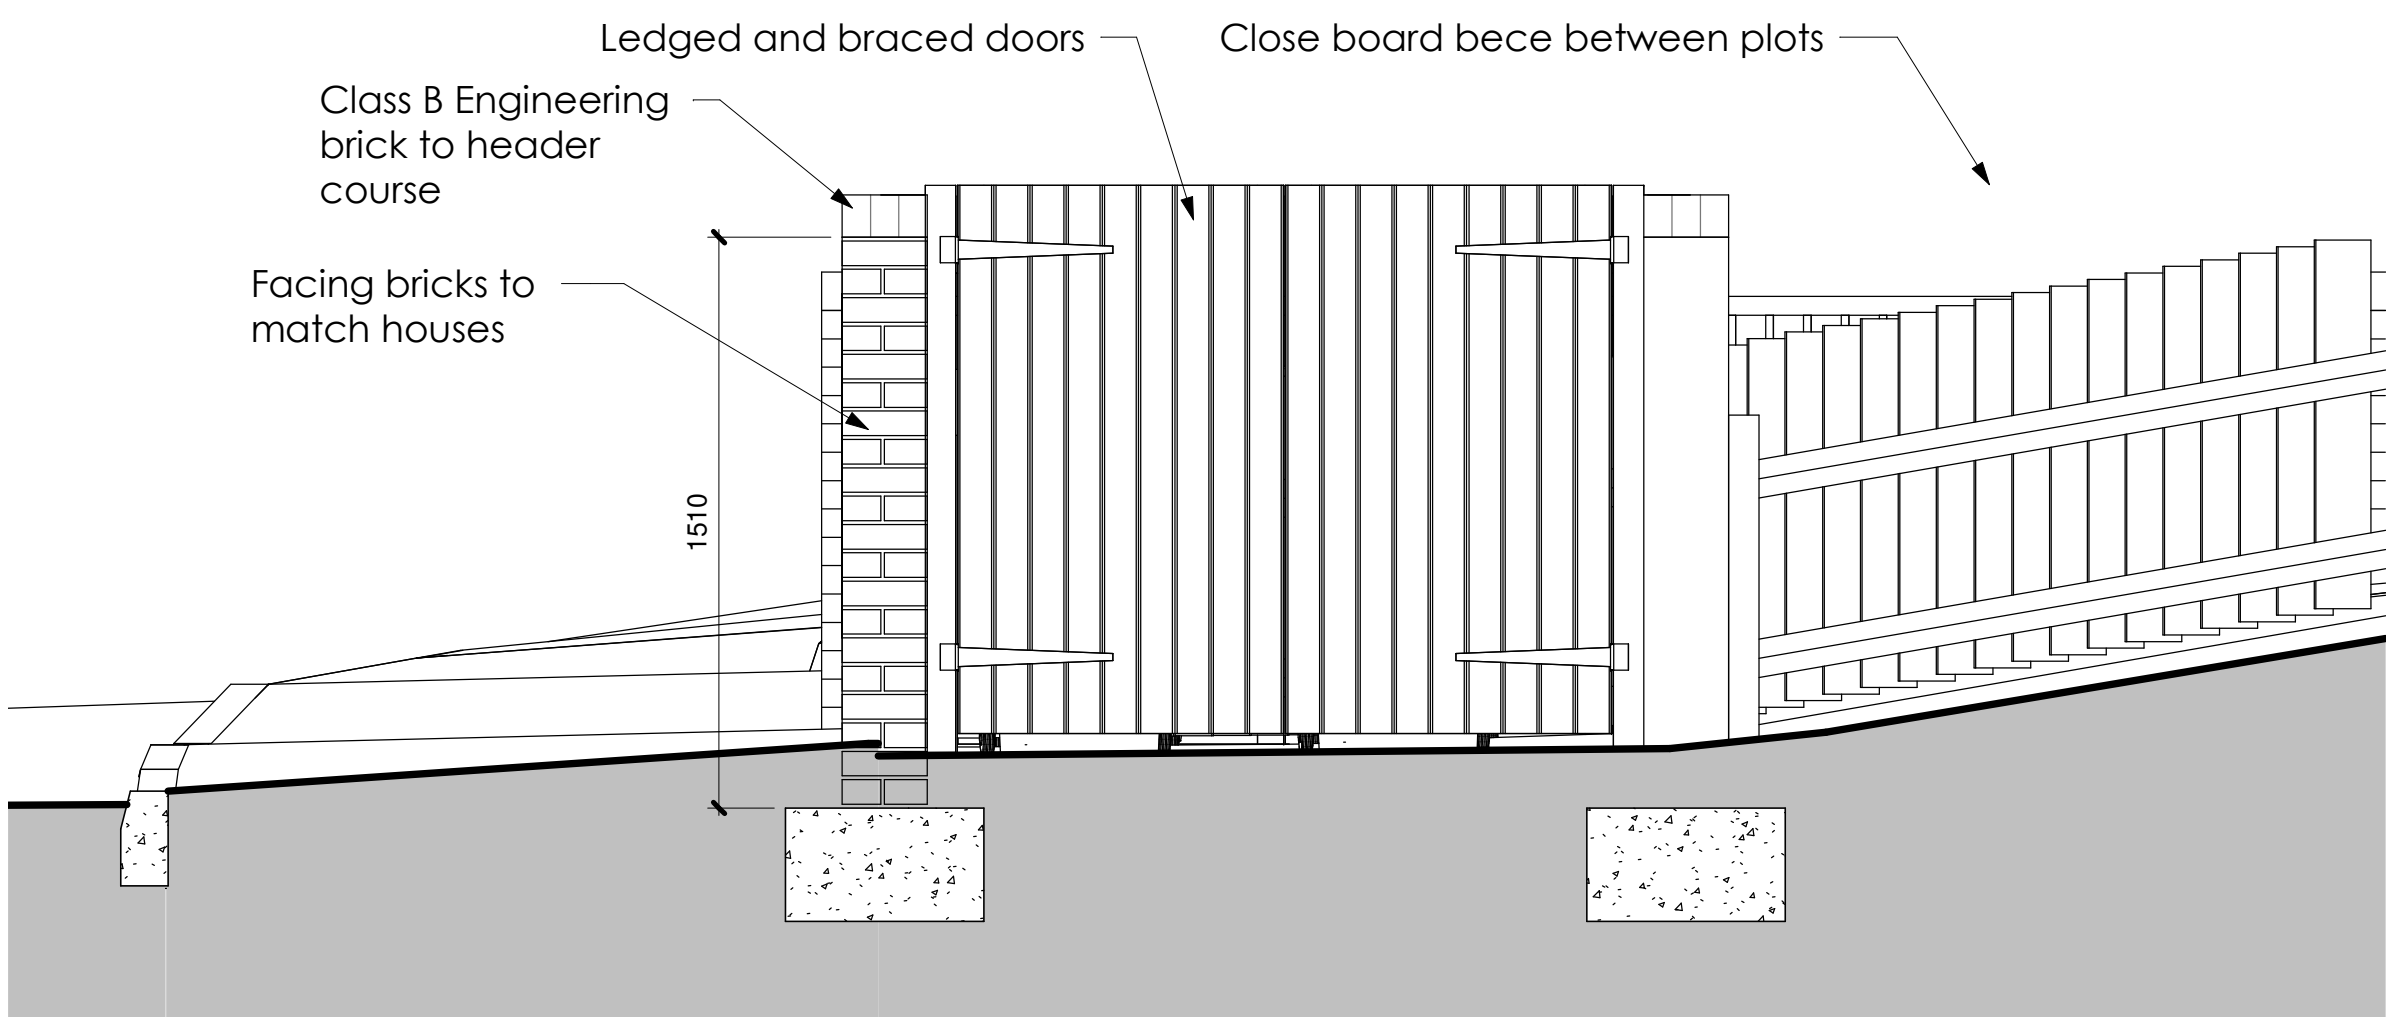

Binstore South Elevation
1 : 20

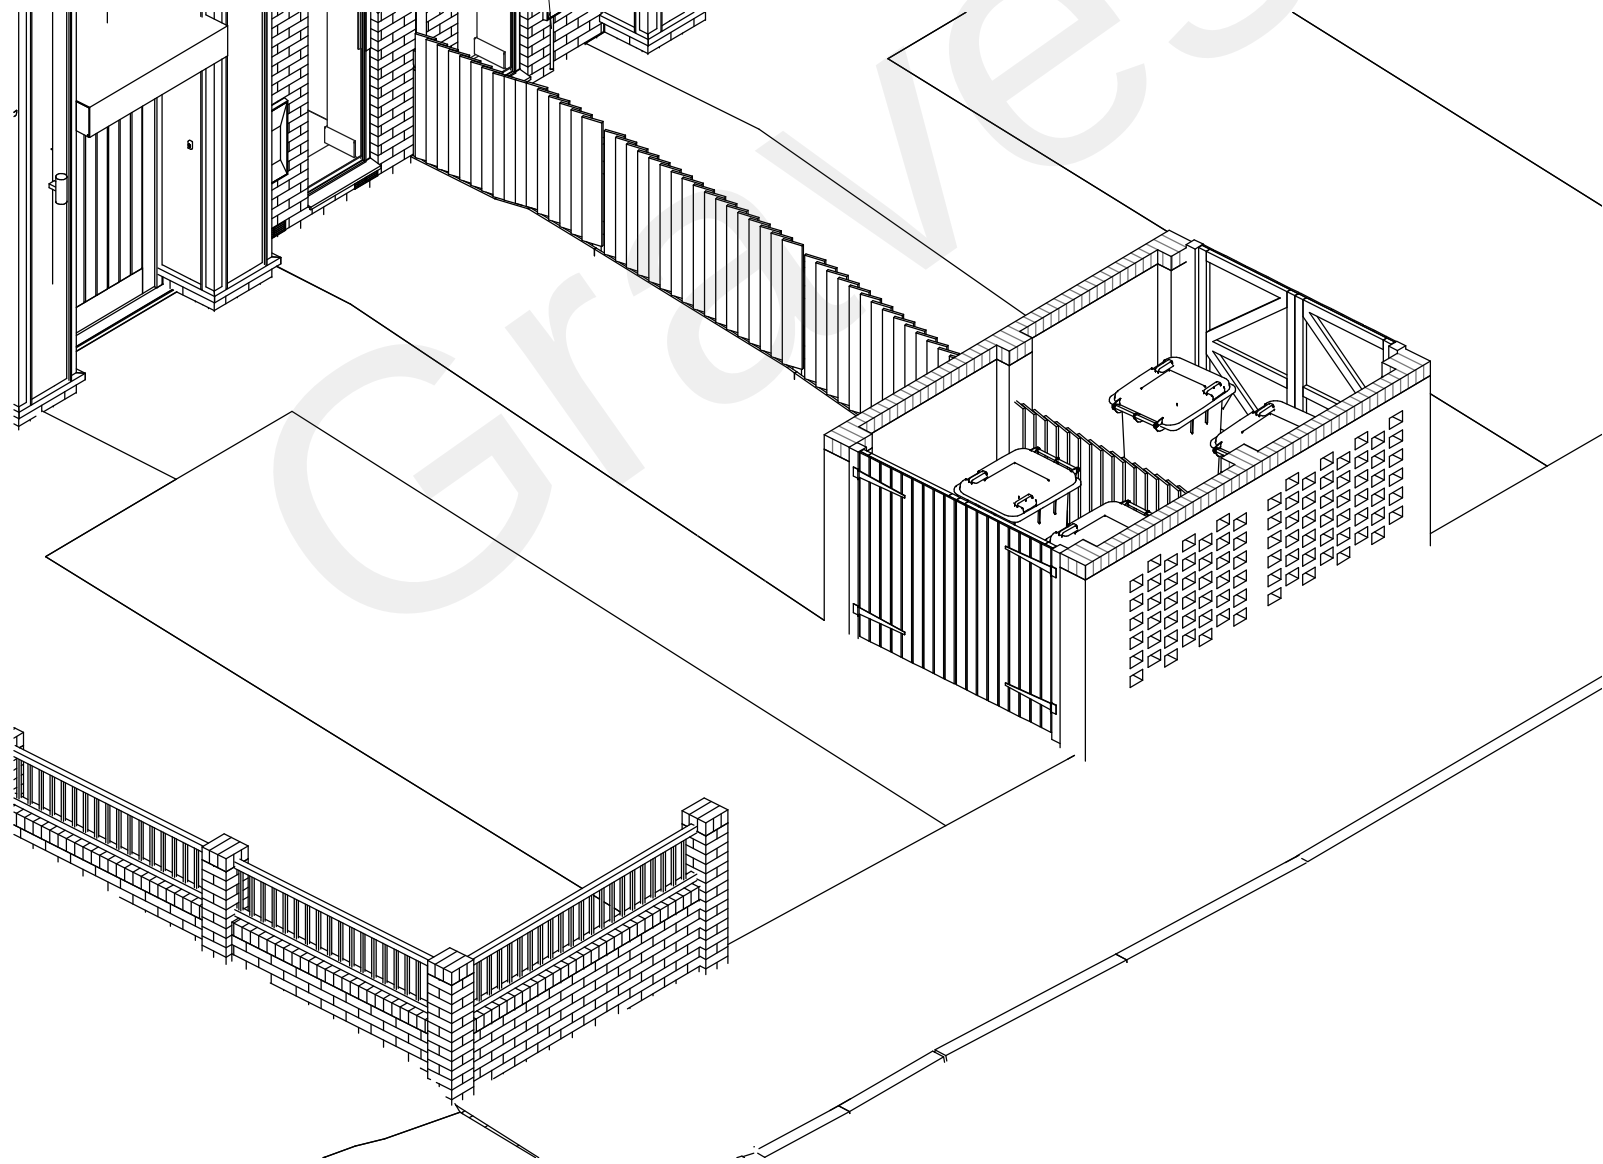

Iso view of Binstore

P2	Fence within binstore added	21/05/2021
P1	Binstore revised in accordance with client comment. Rear retaining wall revised. Wall type W1 revised	13/05/2021

Rev	Description	By	Date
-----	-------------	----	------

westridge

Westridge Construction Limited
Ruskin House, Warren Cose,
Catsfield East Sussex TN33 9DZ
Email: enquiries@westridgeconstruction.co.uk
Tel: 01580 830600
Web: westridgeconstruction.co.uk

Project Address
**Land at Constable Road,
Northfleet, Gravesend, Kent.**

Project Title
Constable Road

Drawing Title
Binstore details

Name	Signed	Date	Scale	@ A1
Drawn	Author	Issue Date	1 : 20	
Designed		File N°	3225	
Checked	Checker		Drawing Status	
Approved				

Drawing Number
A10023

Revision
P2

