




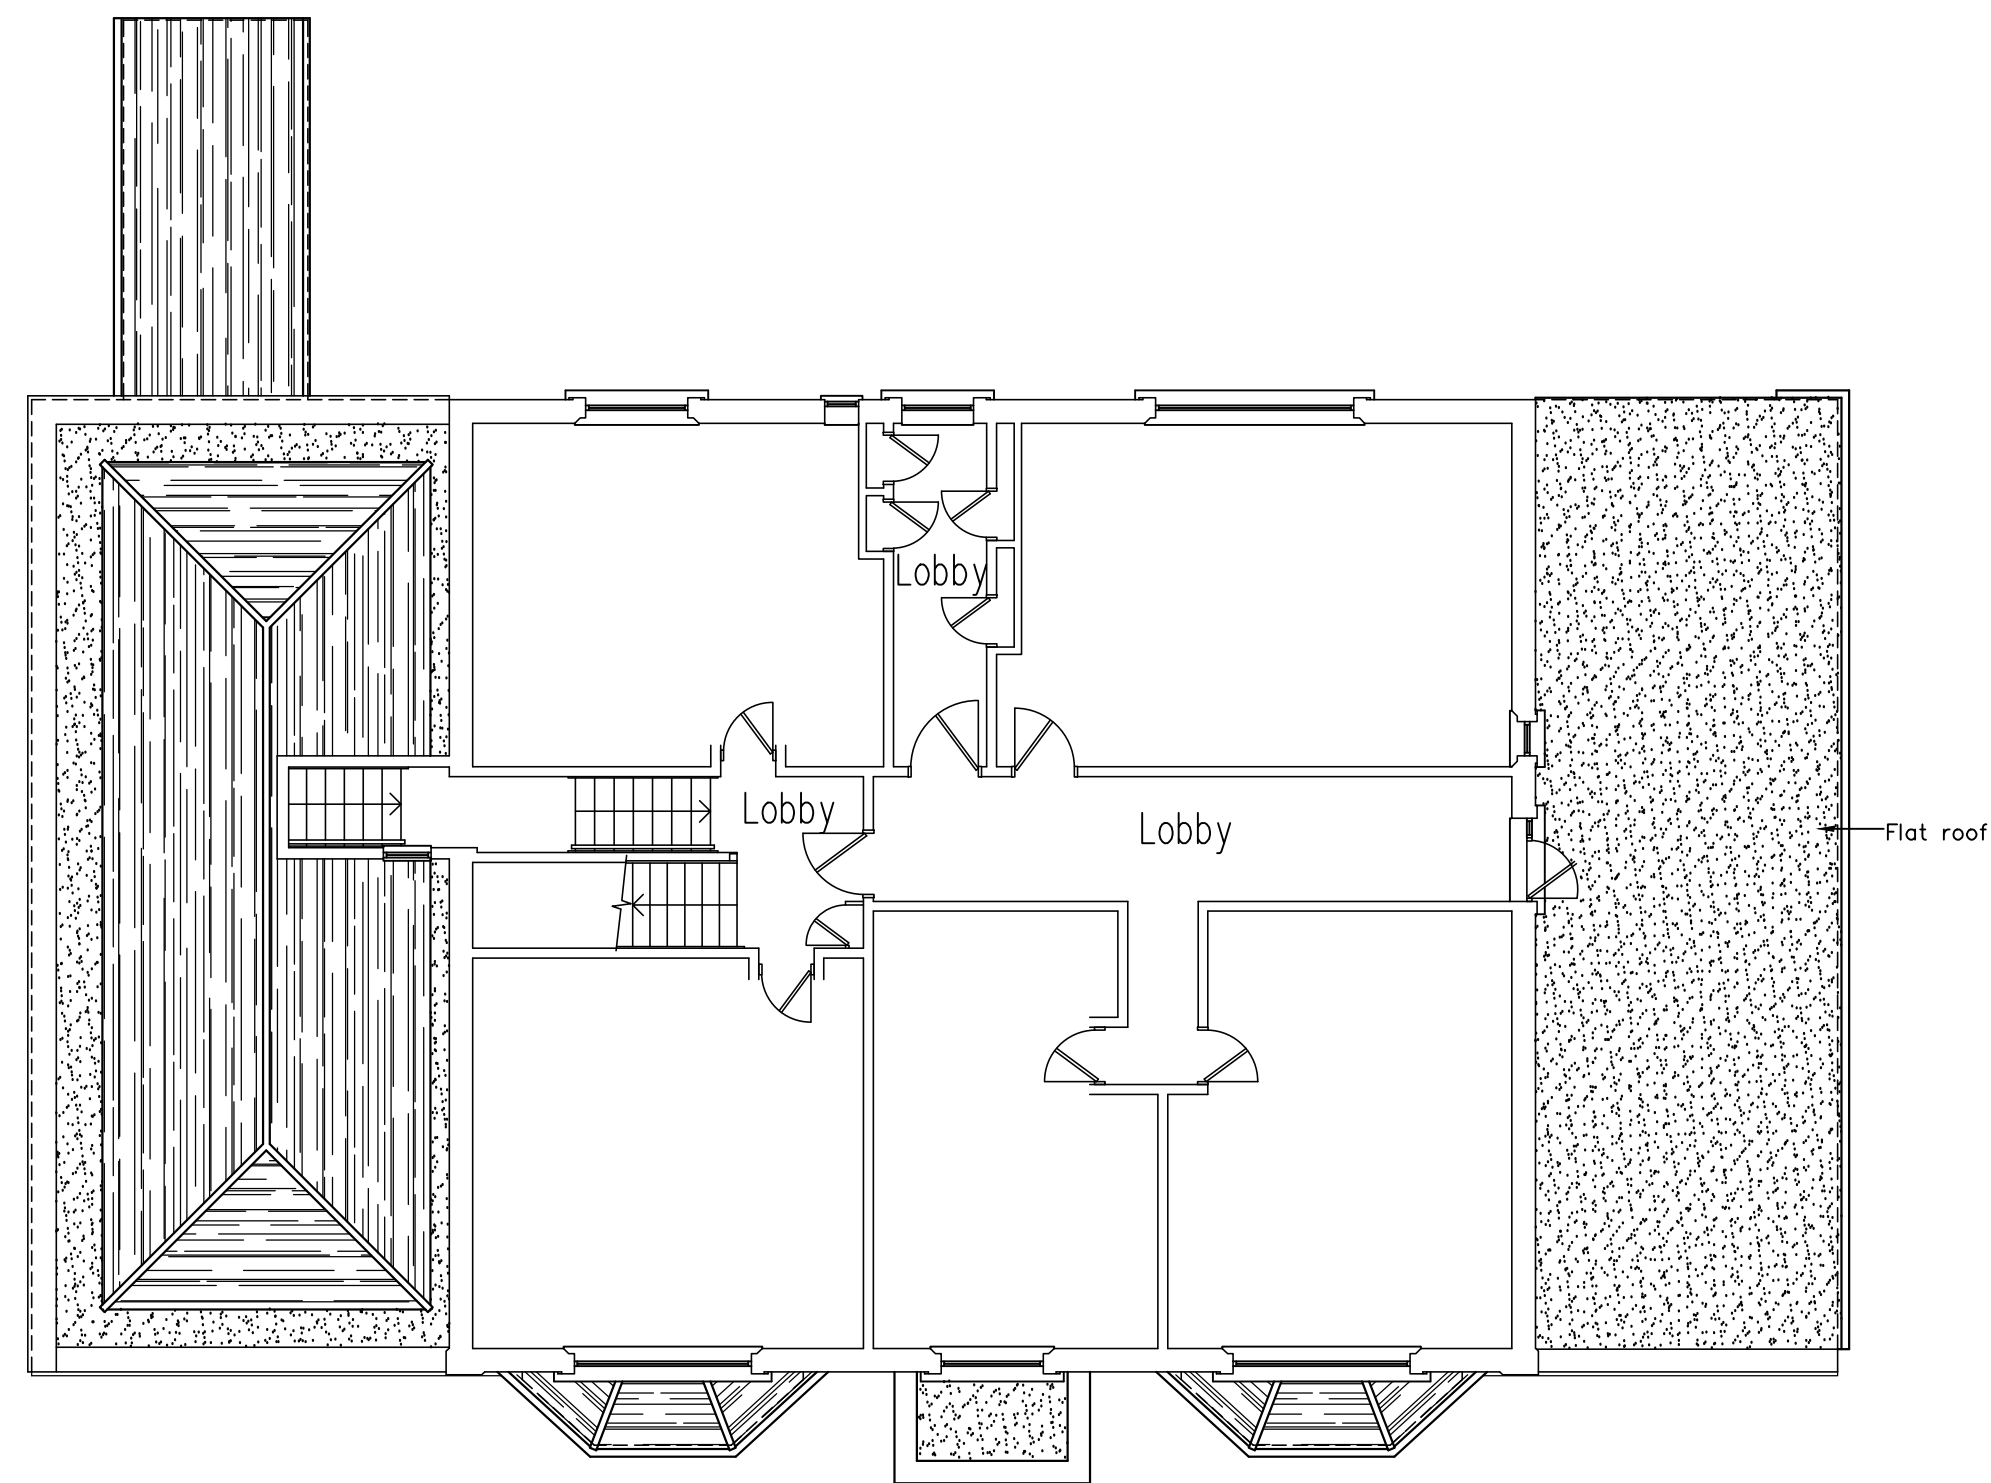


Existing First Floor Plan – 1:100

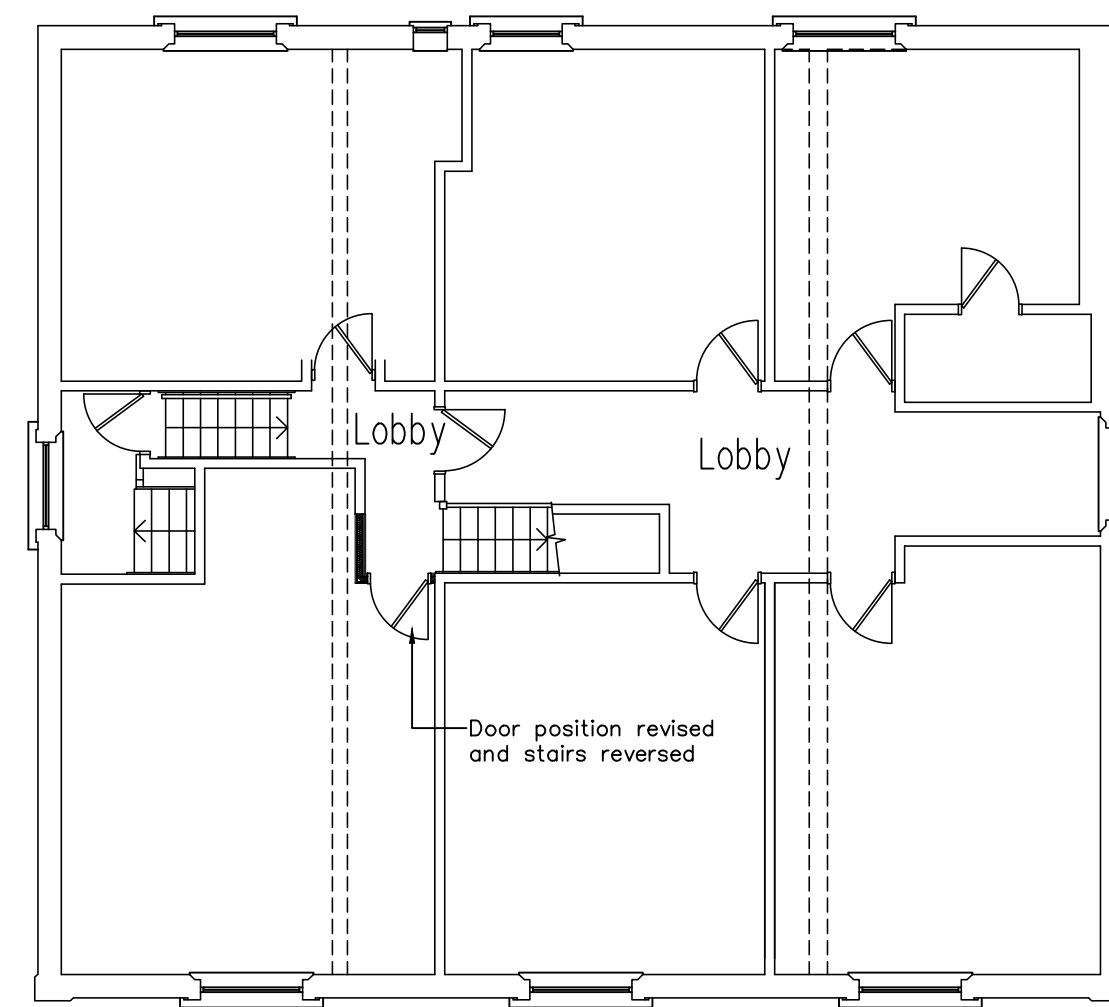


Proposed Second Floor Plan – 1:100

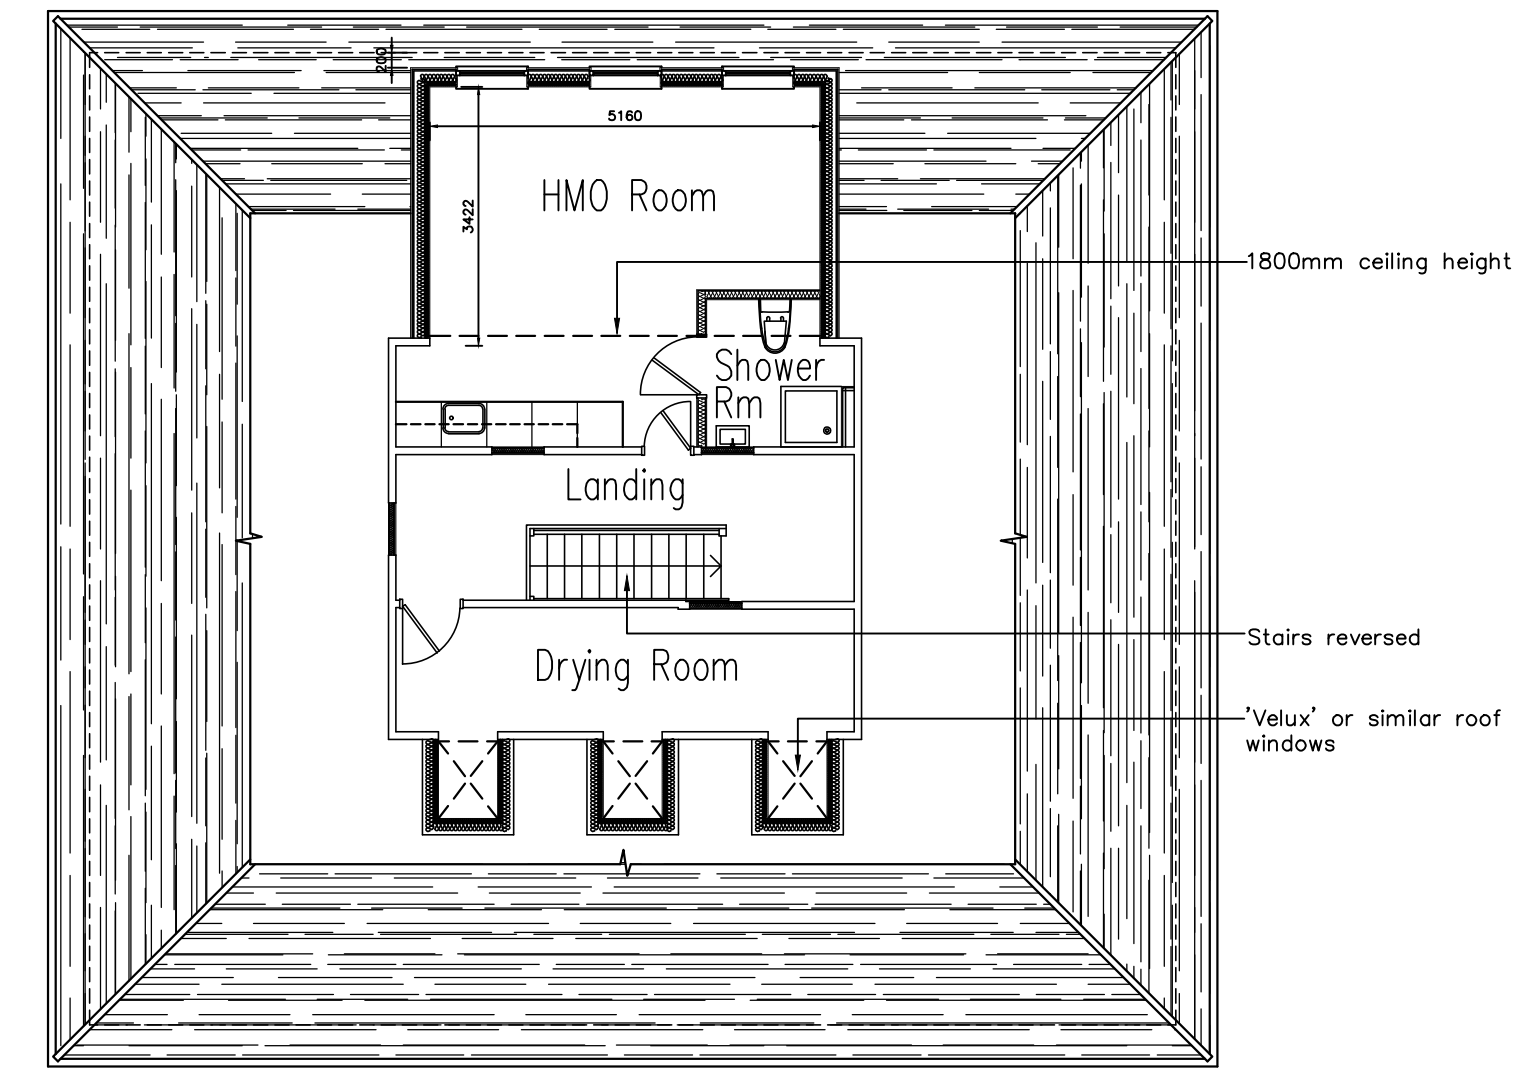

Proposed Third Floor Plan – 1:100

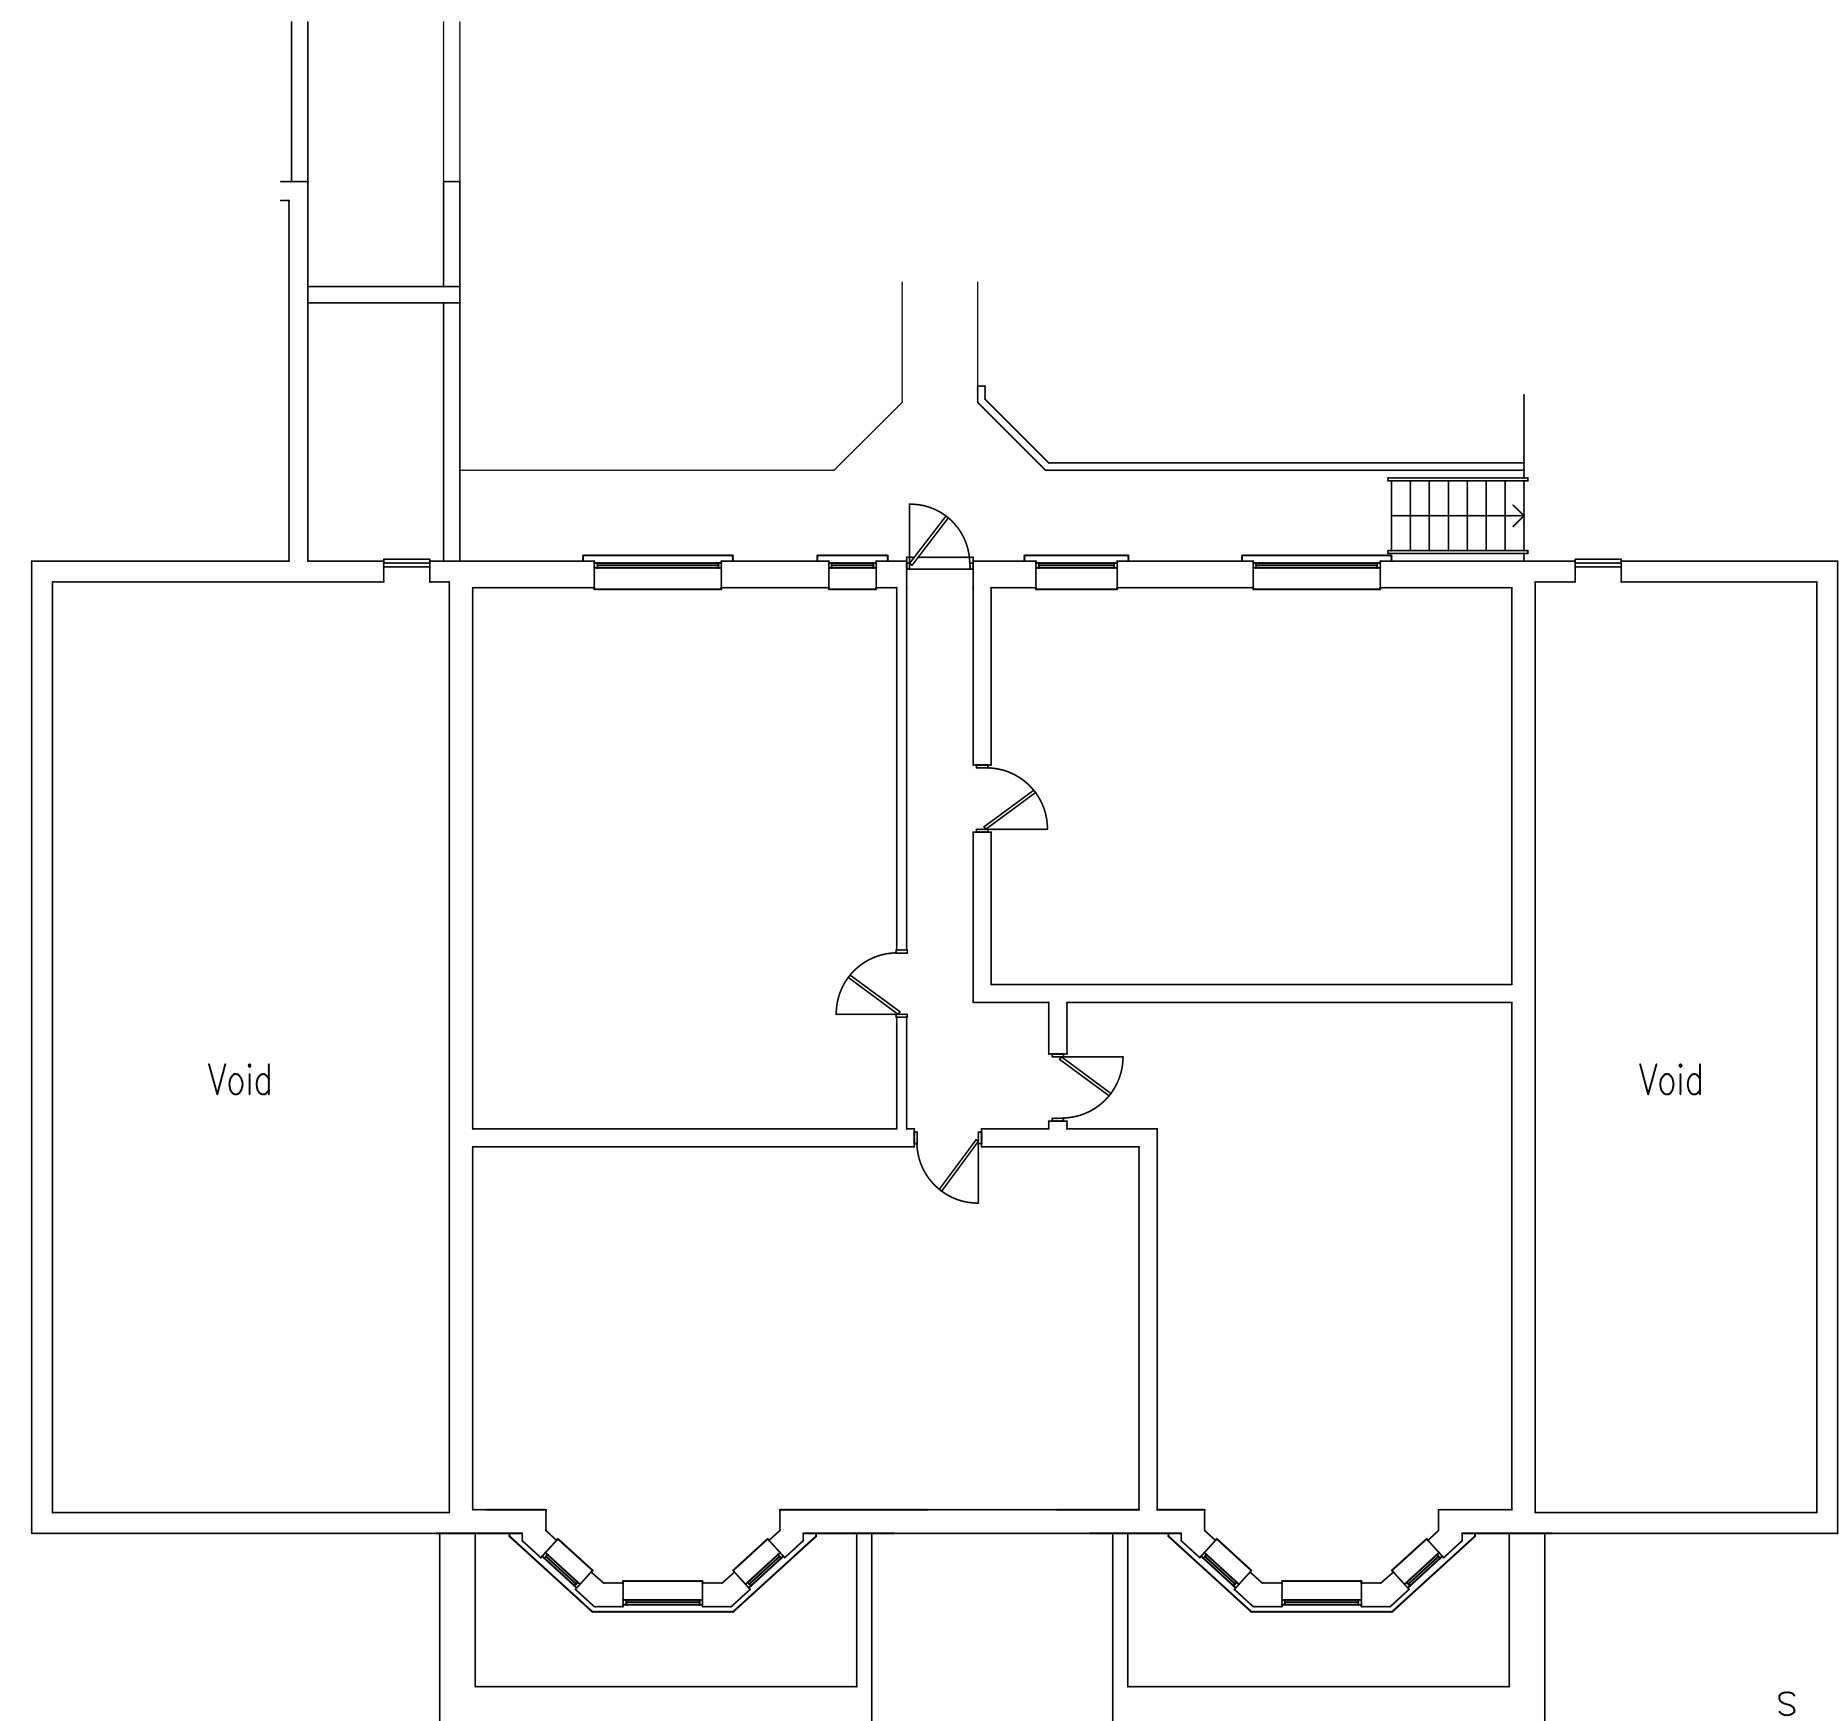

Existing Lower Ground Floor Plan – 1:100

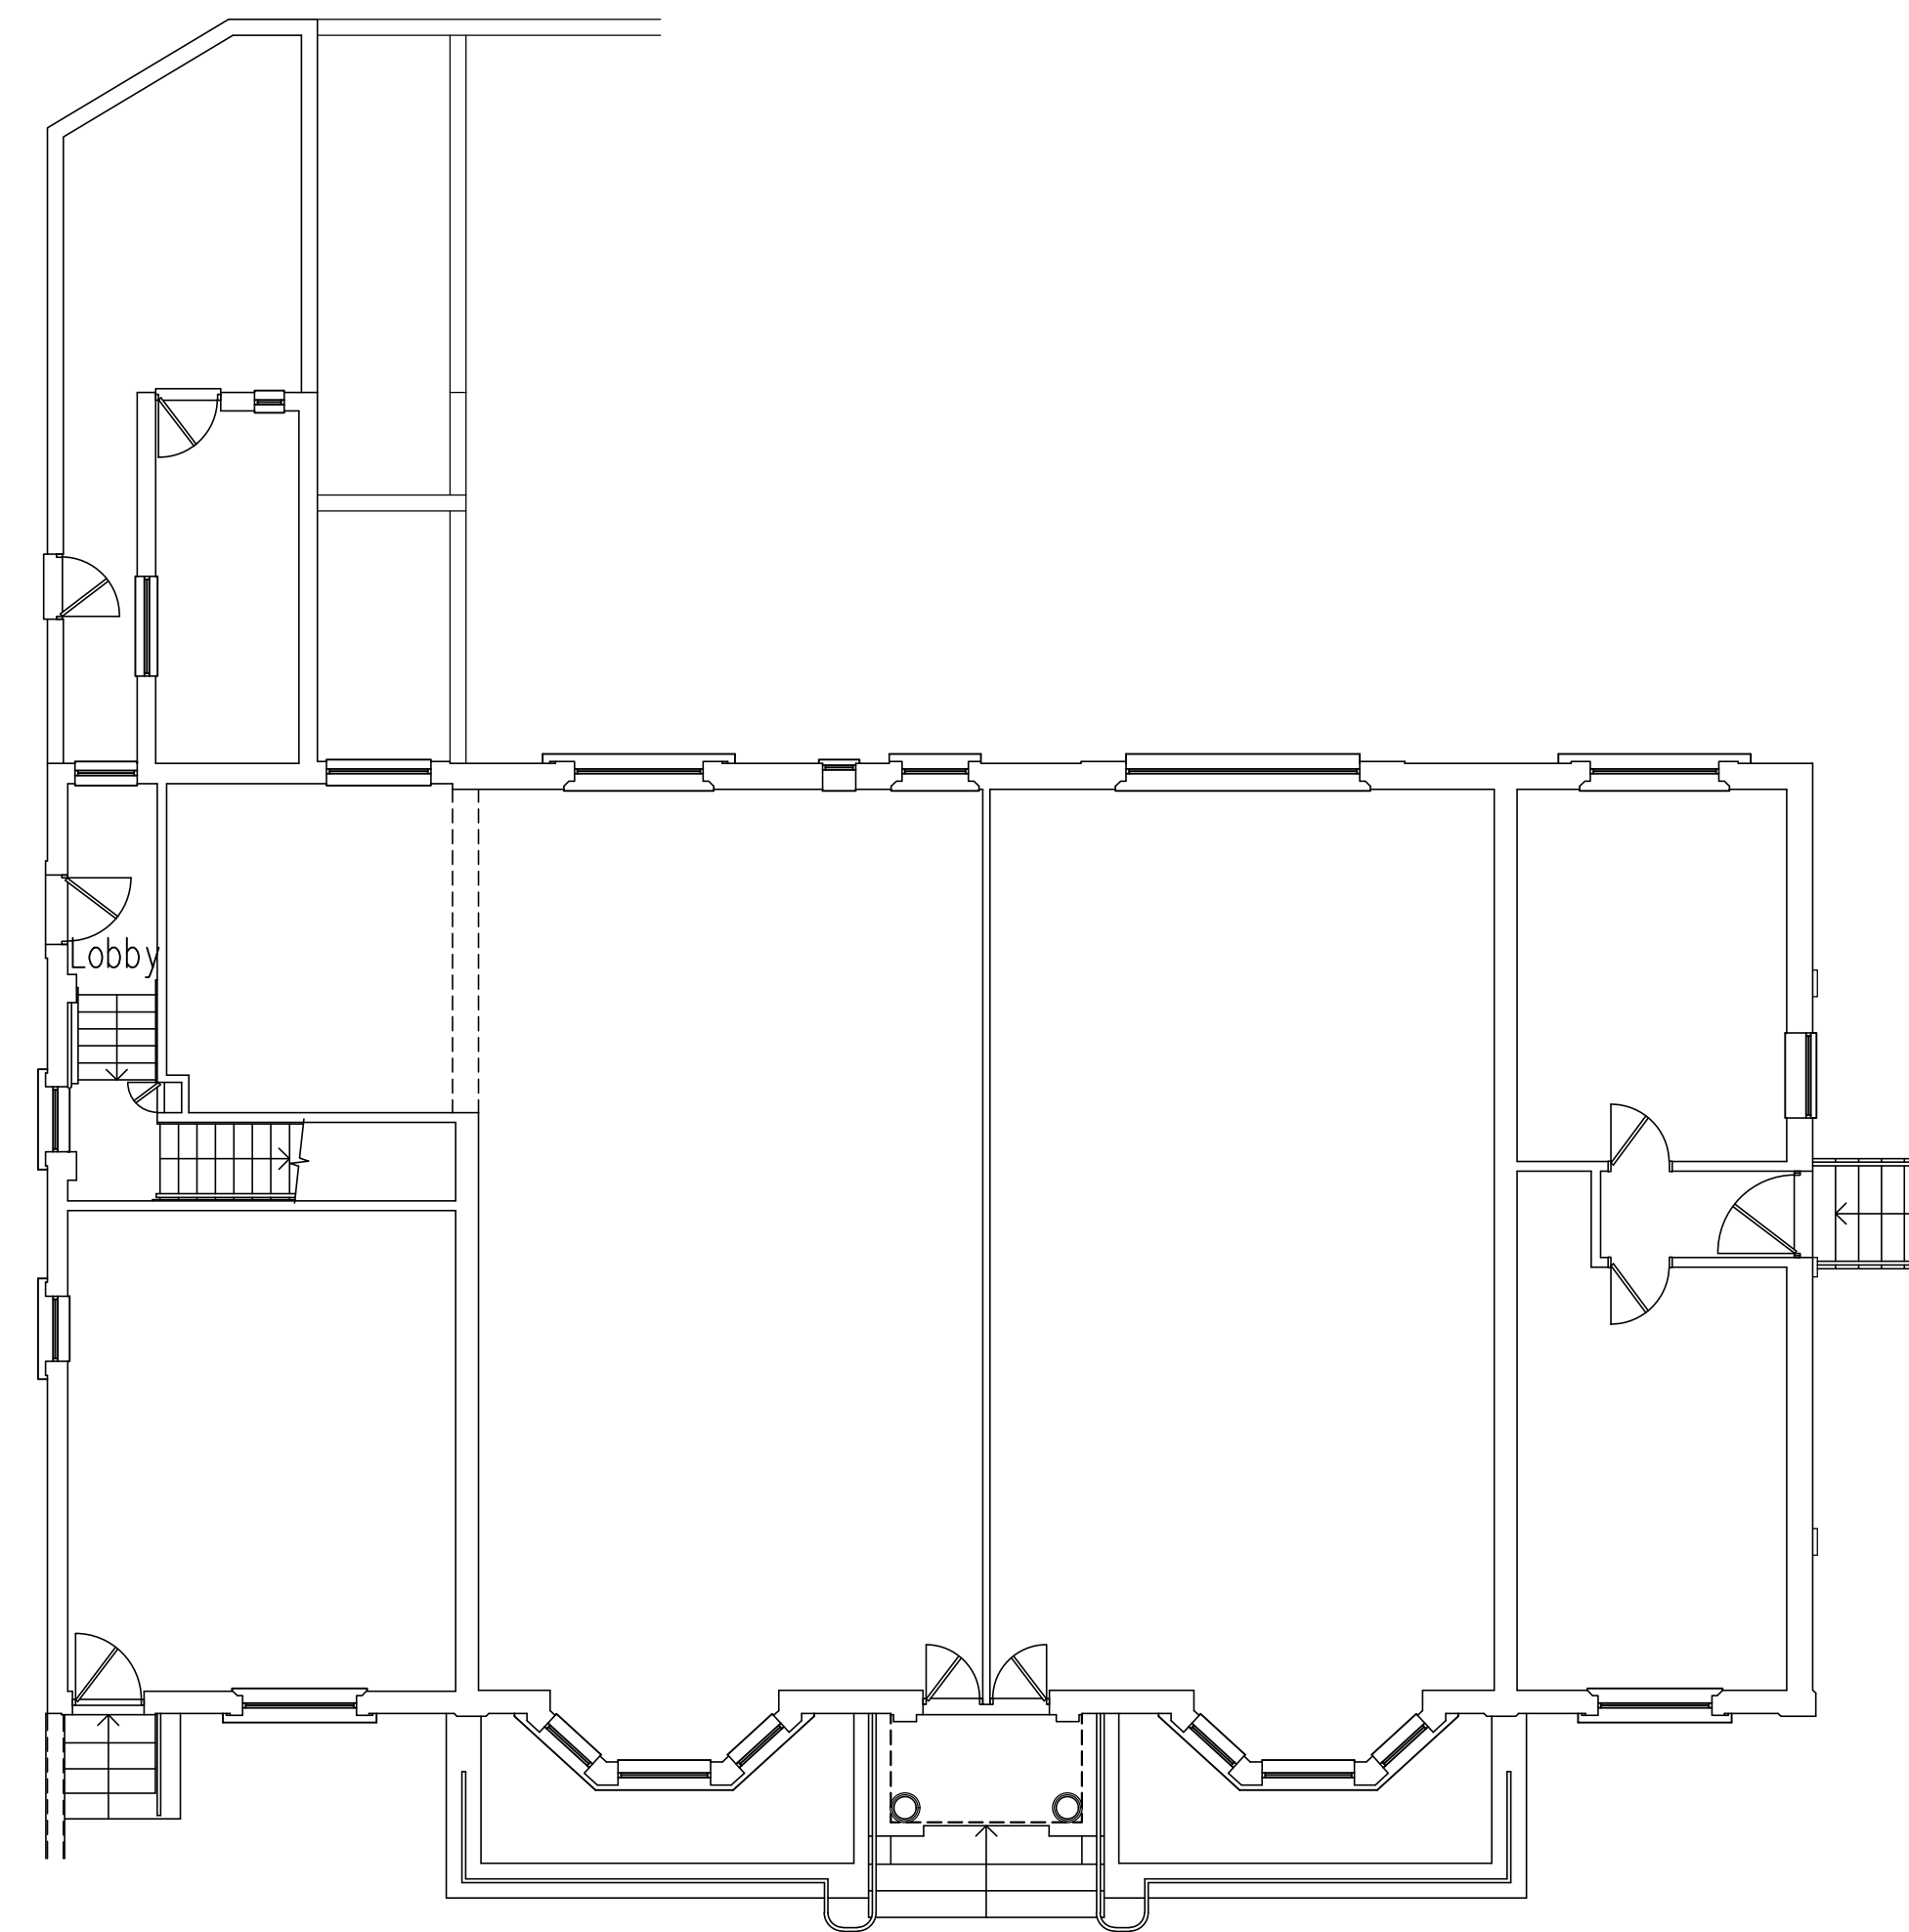

Existing Ground Floor Plan – 1:100

2 0 2 4 6 8 10
Scale Bar - 1:100 @ A1

PROJECT: 34 Overcliffe, Gravesend, Kent. DA11 0EN		 BRELEY DESIGN LTD Breley Design Ltd, Harrier House Aviation Way, Southend on Sea Essex SS2 6UN, England. Telephone: +44 (0)1702 541300 Facsimile: +44 (0)1702 543123 Email: info@breleydesign.com
TITLE: Proposed Floor Plans Option 2		
SCALE: 1:100 @ A1	DATE: Apr 2026	
Drawing No. 1597-2-01	REV. B	

Copyright of this drawing shall remain the property of Breley Design Limited. It may not be used in whole or part by any other parties for any other purpose without prior consent. All dimensions to be checked on site and any discrepancies reported to Breley Design Limited before work commences.