






Front Elevation

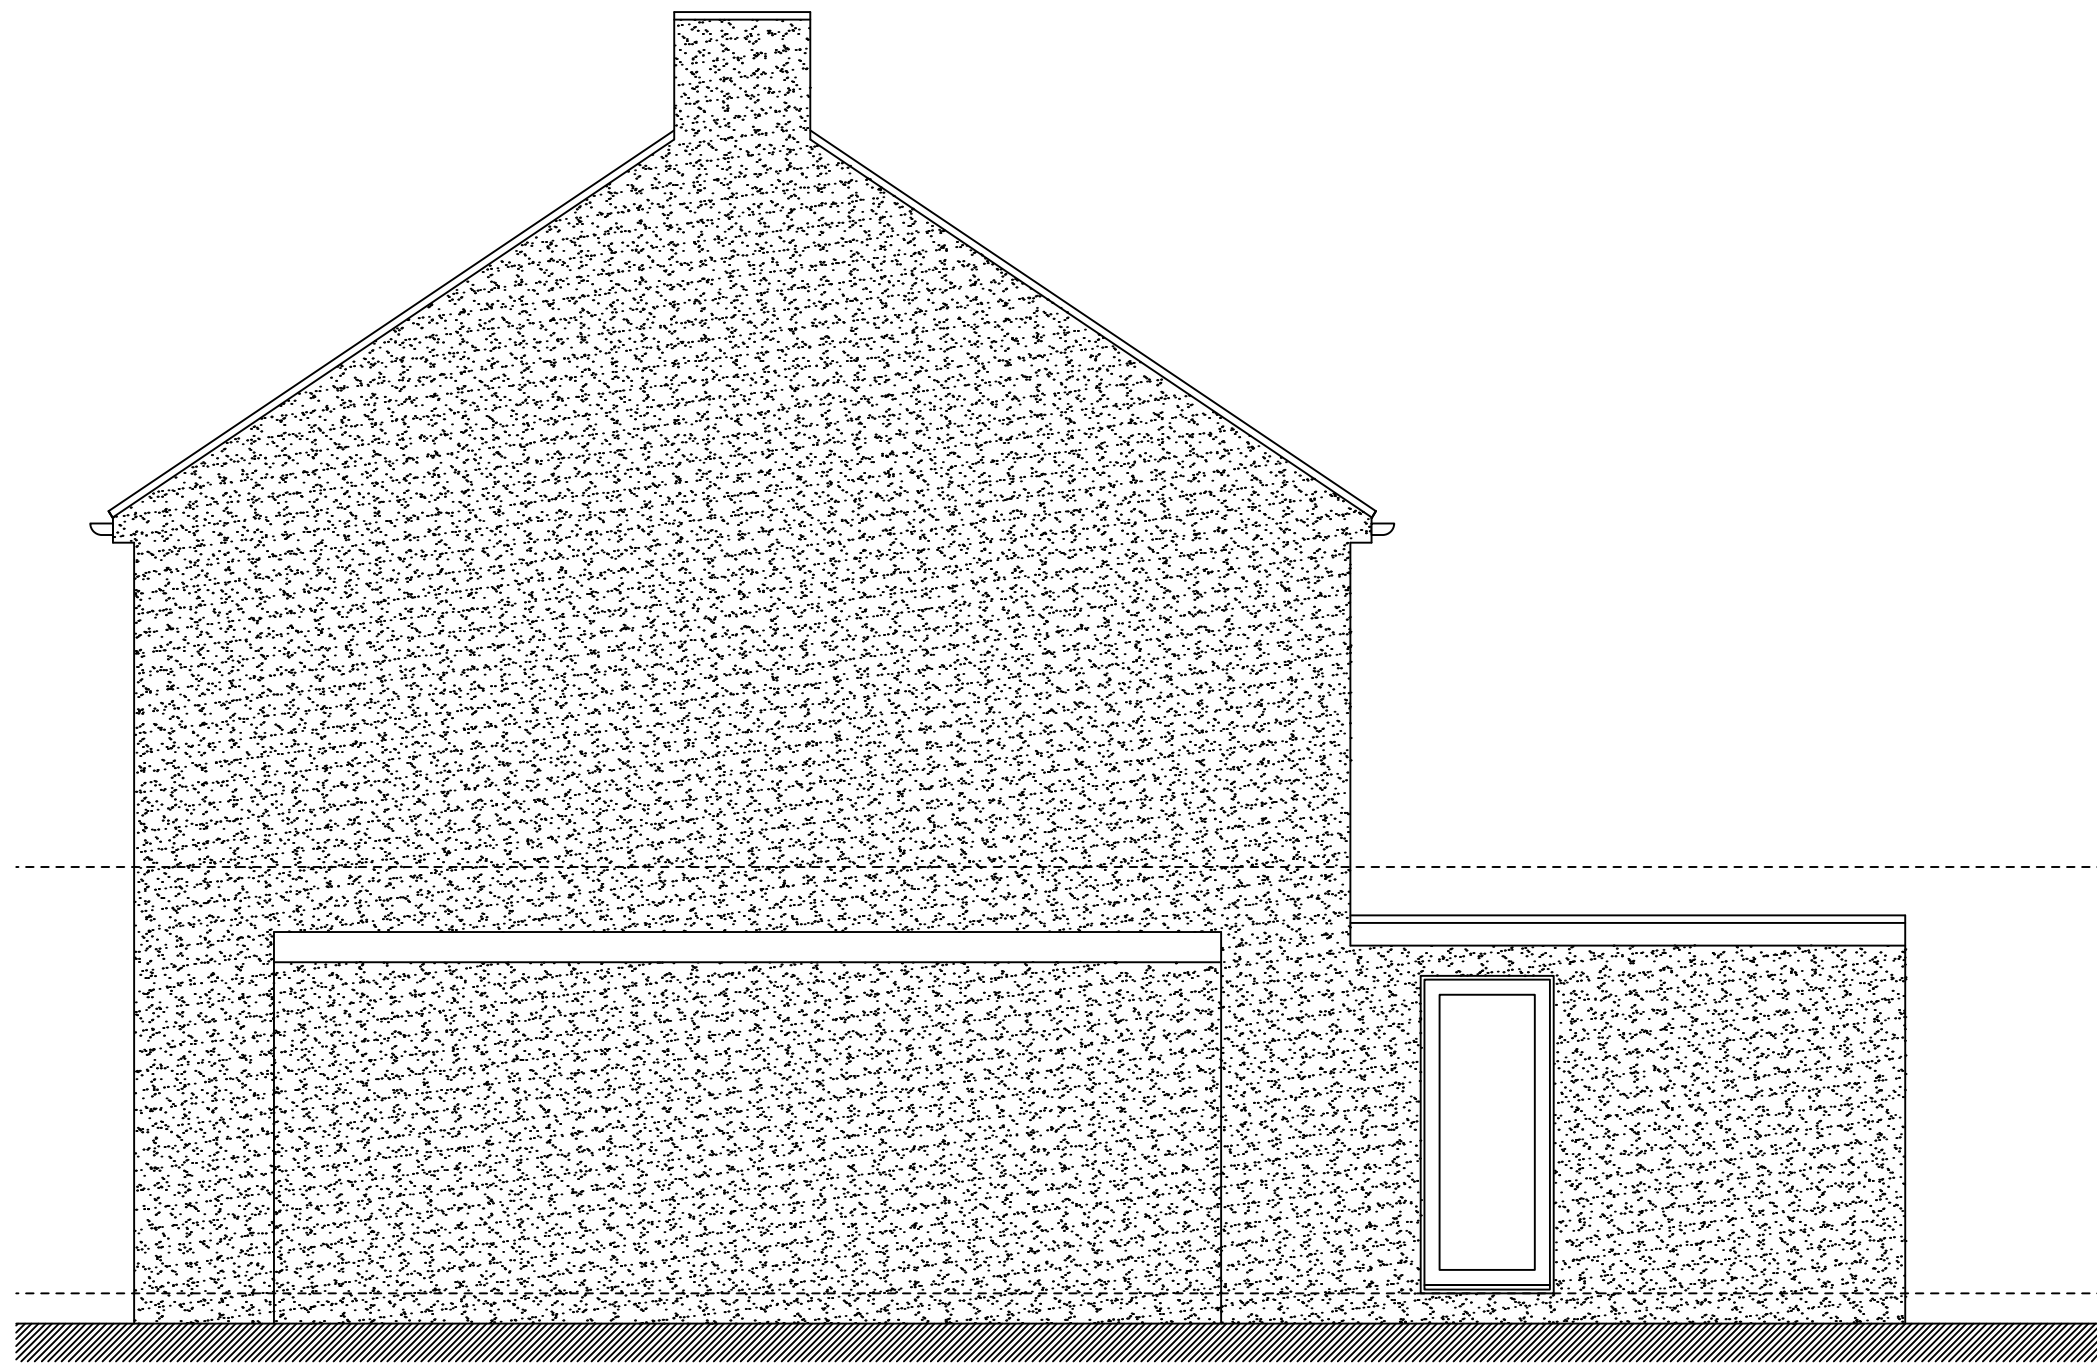

Side Elevation

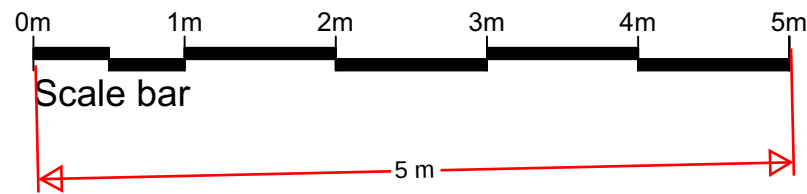

Rear Elevation

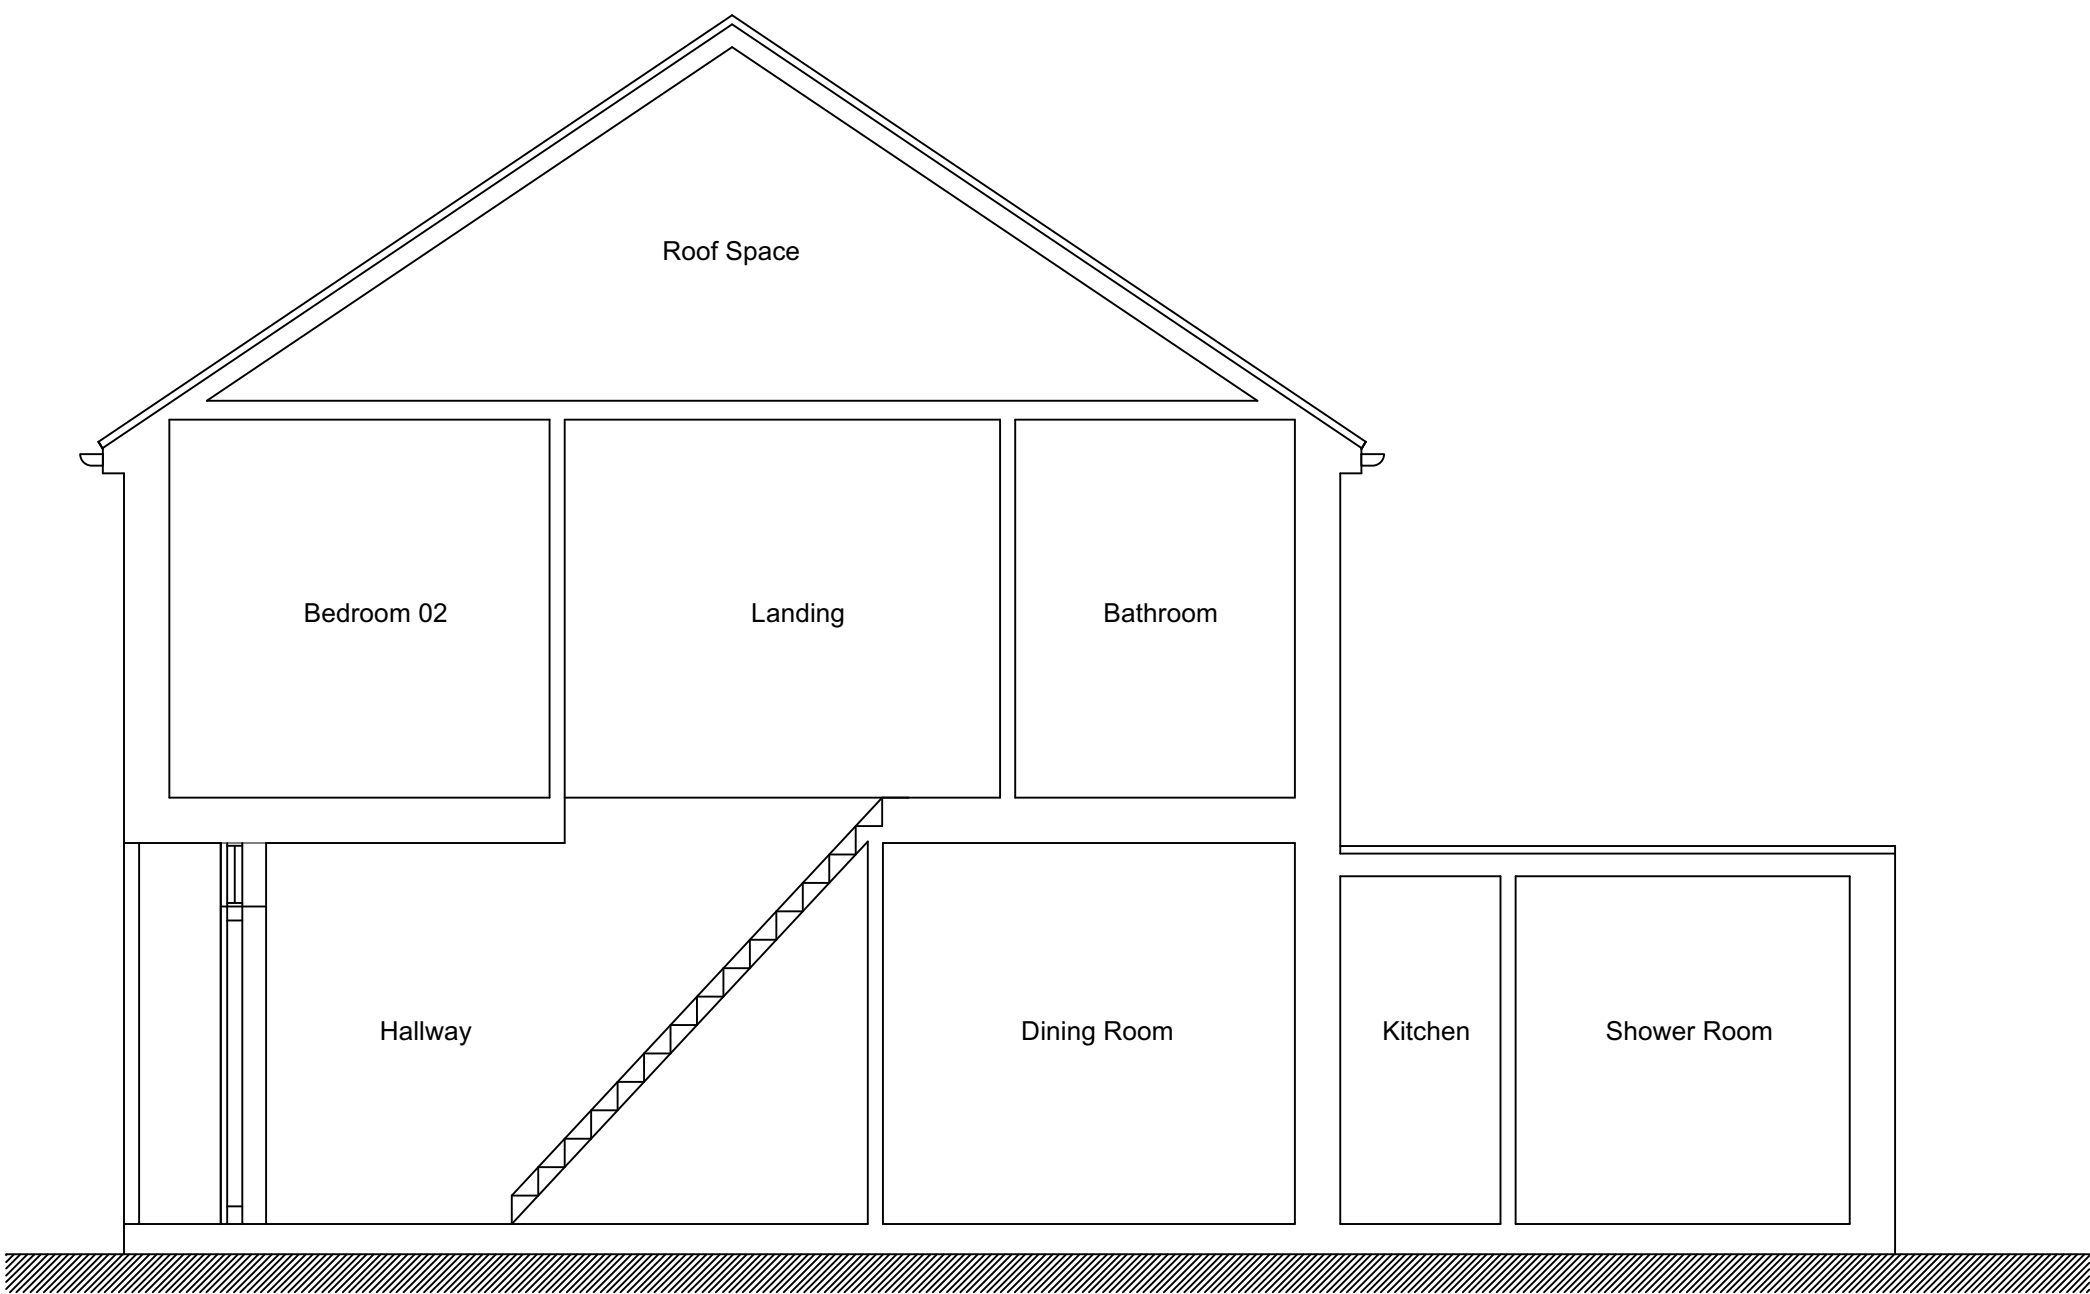

Section A-A

REV	DESCRIPTION	DATE	INIT	CHKD
STATUS	FOR INFORMATION			

Client
Gurbax Kaur Sahota

Project
53 Stanbrook Road, Gravesend
Kent DA11 0JW

Title
Existing Elevations & Section

Scale 1:50@A1	Date 26.06.24	Drawn N/A	Checked N/A
Project No: 2024-061	Drawing No. 003	Revision ~	