
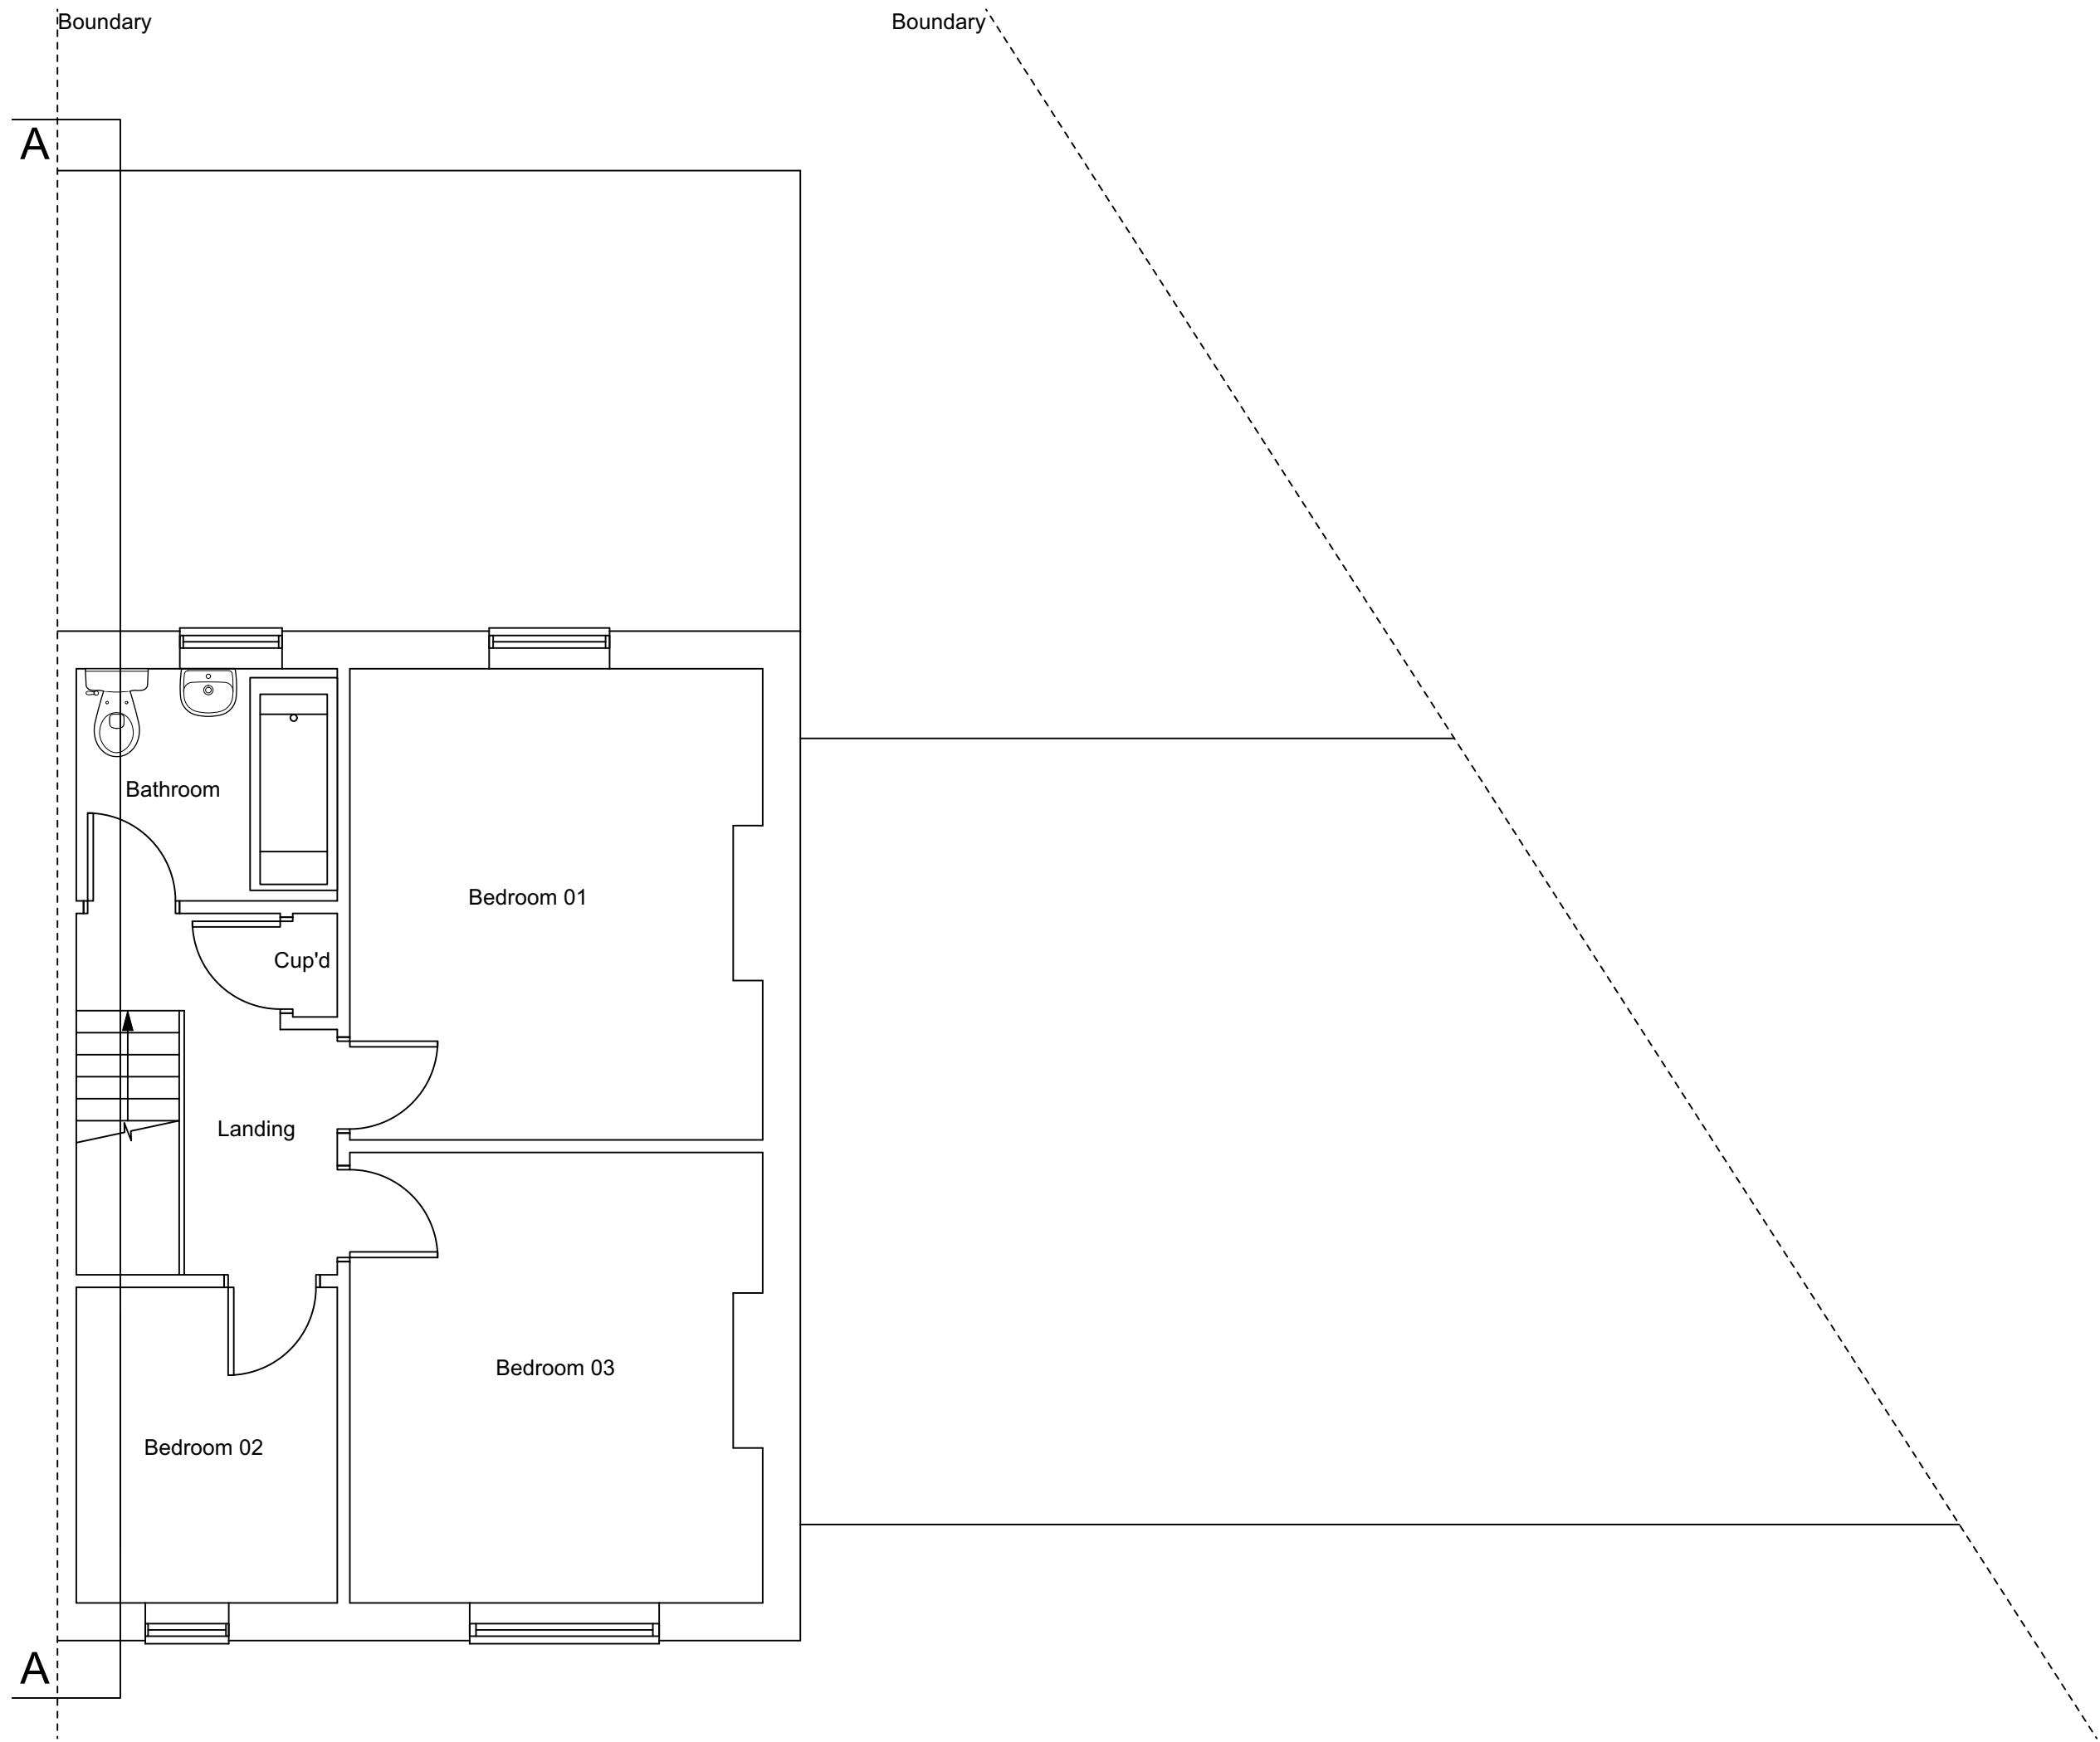
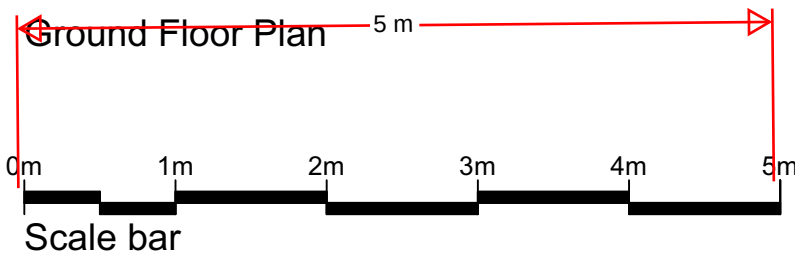


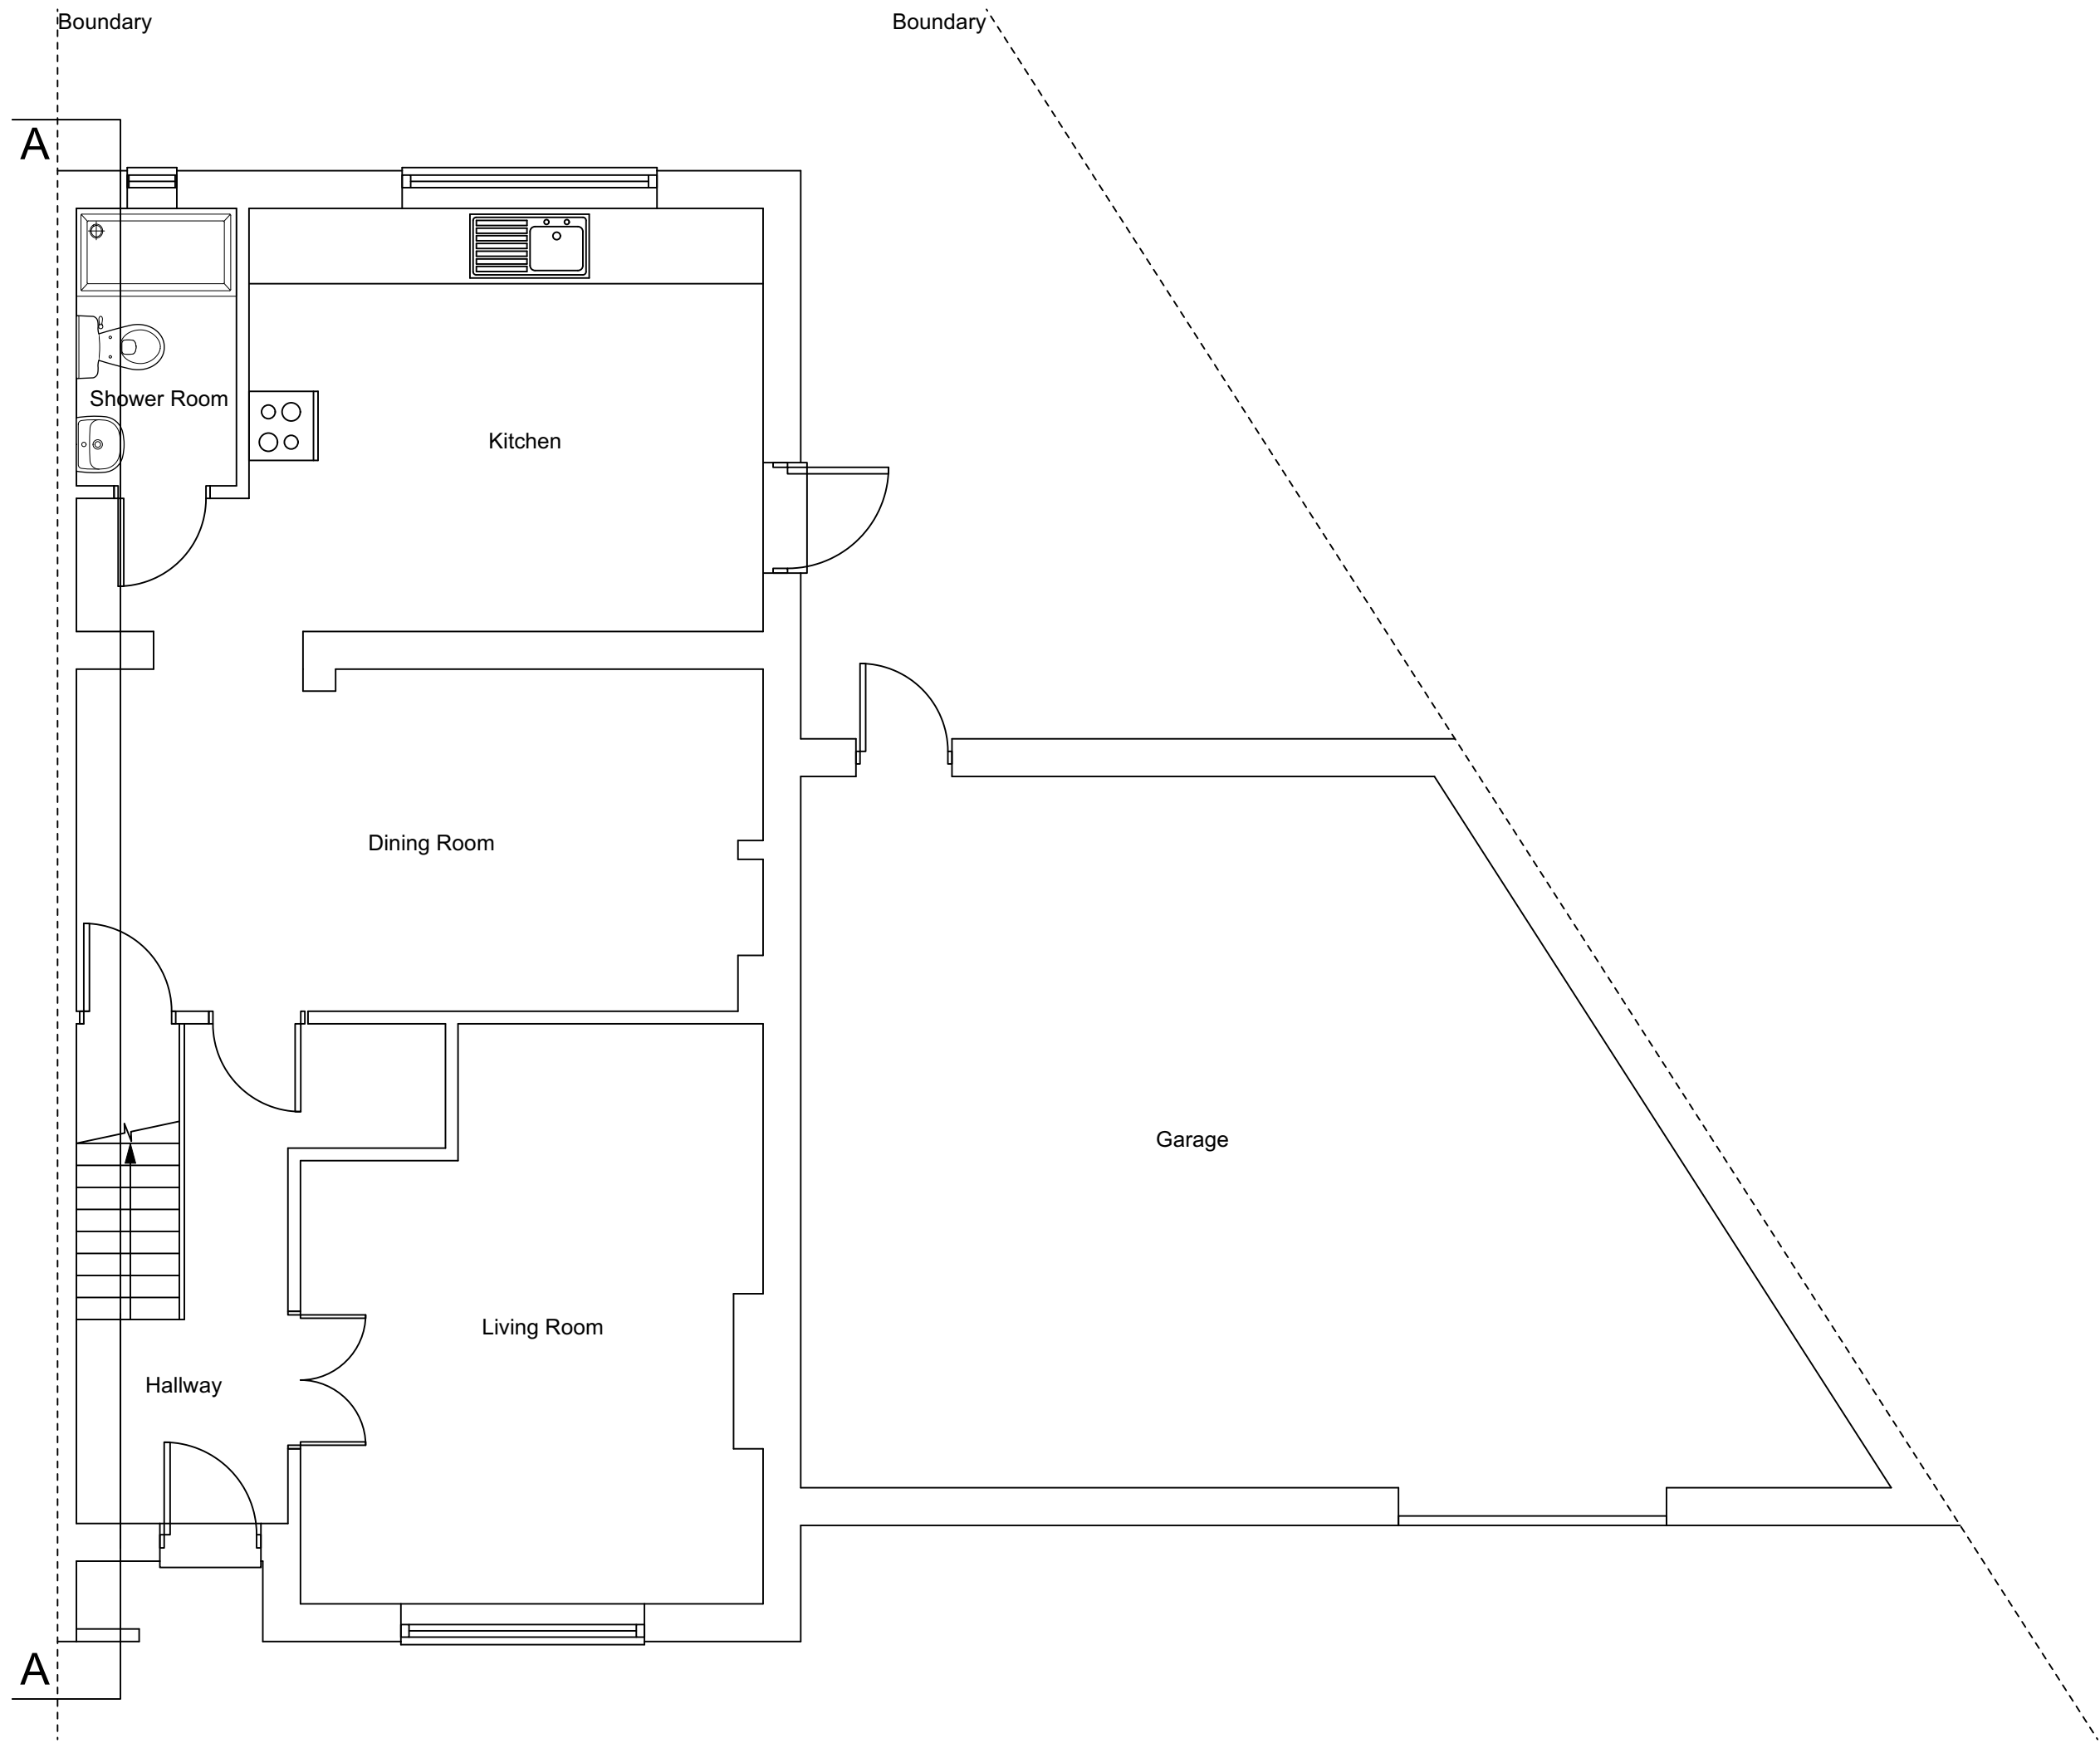

First Floor Plan

REV	DESCRIPTION	DATE	INIT	CHKD
STATUS	FOR INFORMATION			

Client
Gurbax Kaur Sahota

Project
53 Stanbrook Road, Gravesend
Kent DA11 0JW

Title
Existing Floor Plans

Scale 1:50@A1	Date 26.06.24	Drawn N/A	Checked N/A
Project No: 2024-061	Drawing No. 002	Revision ~	