
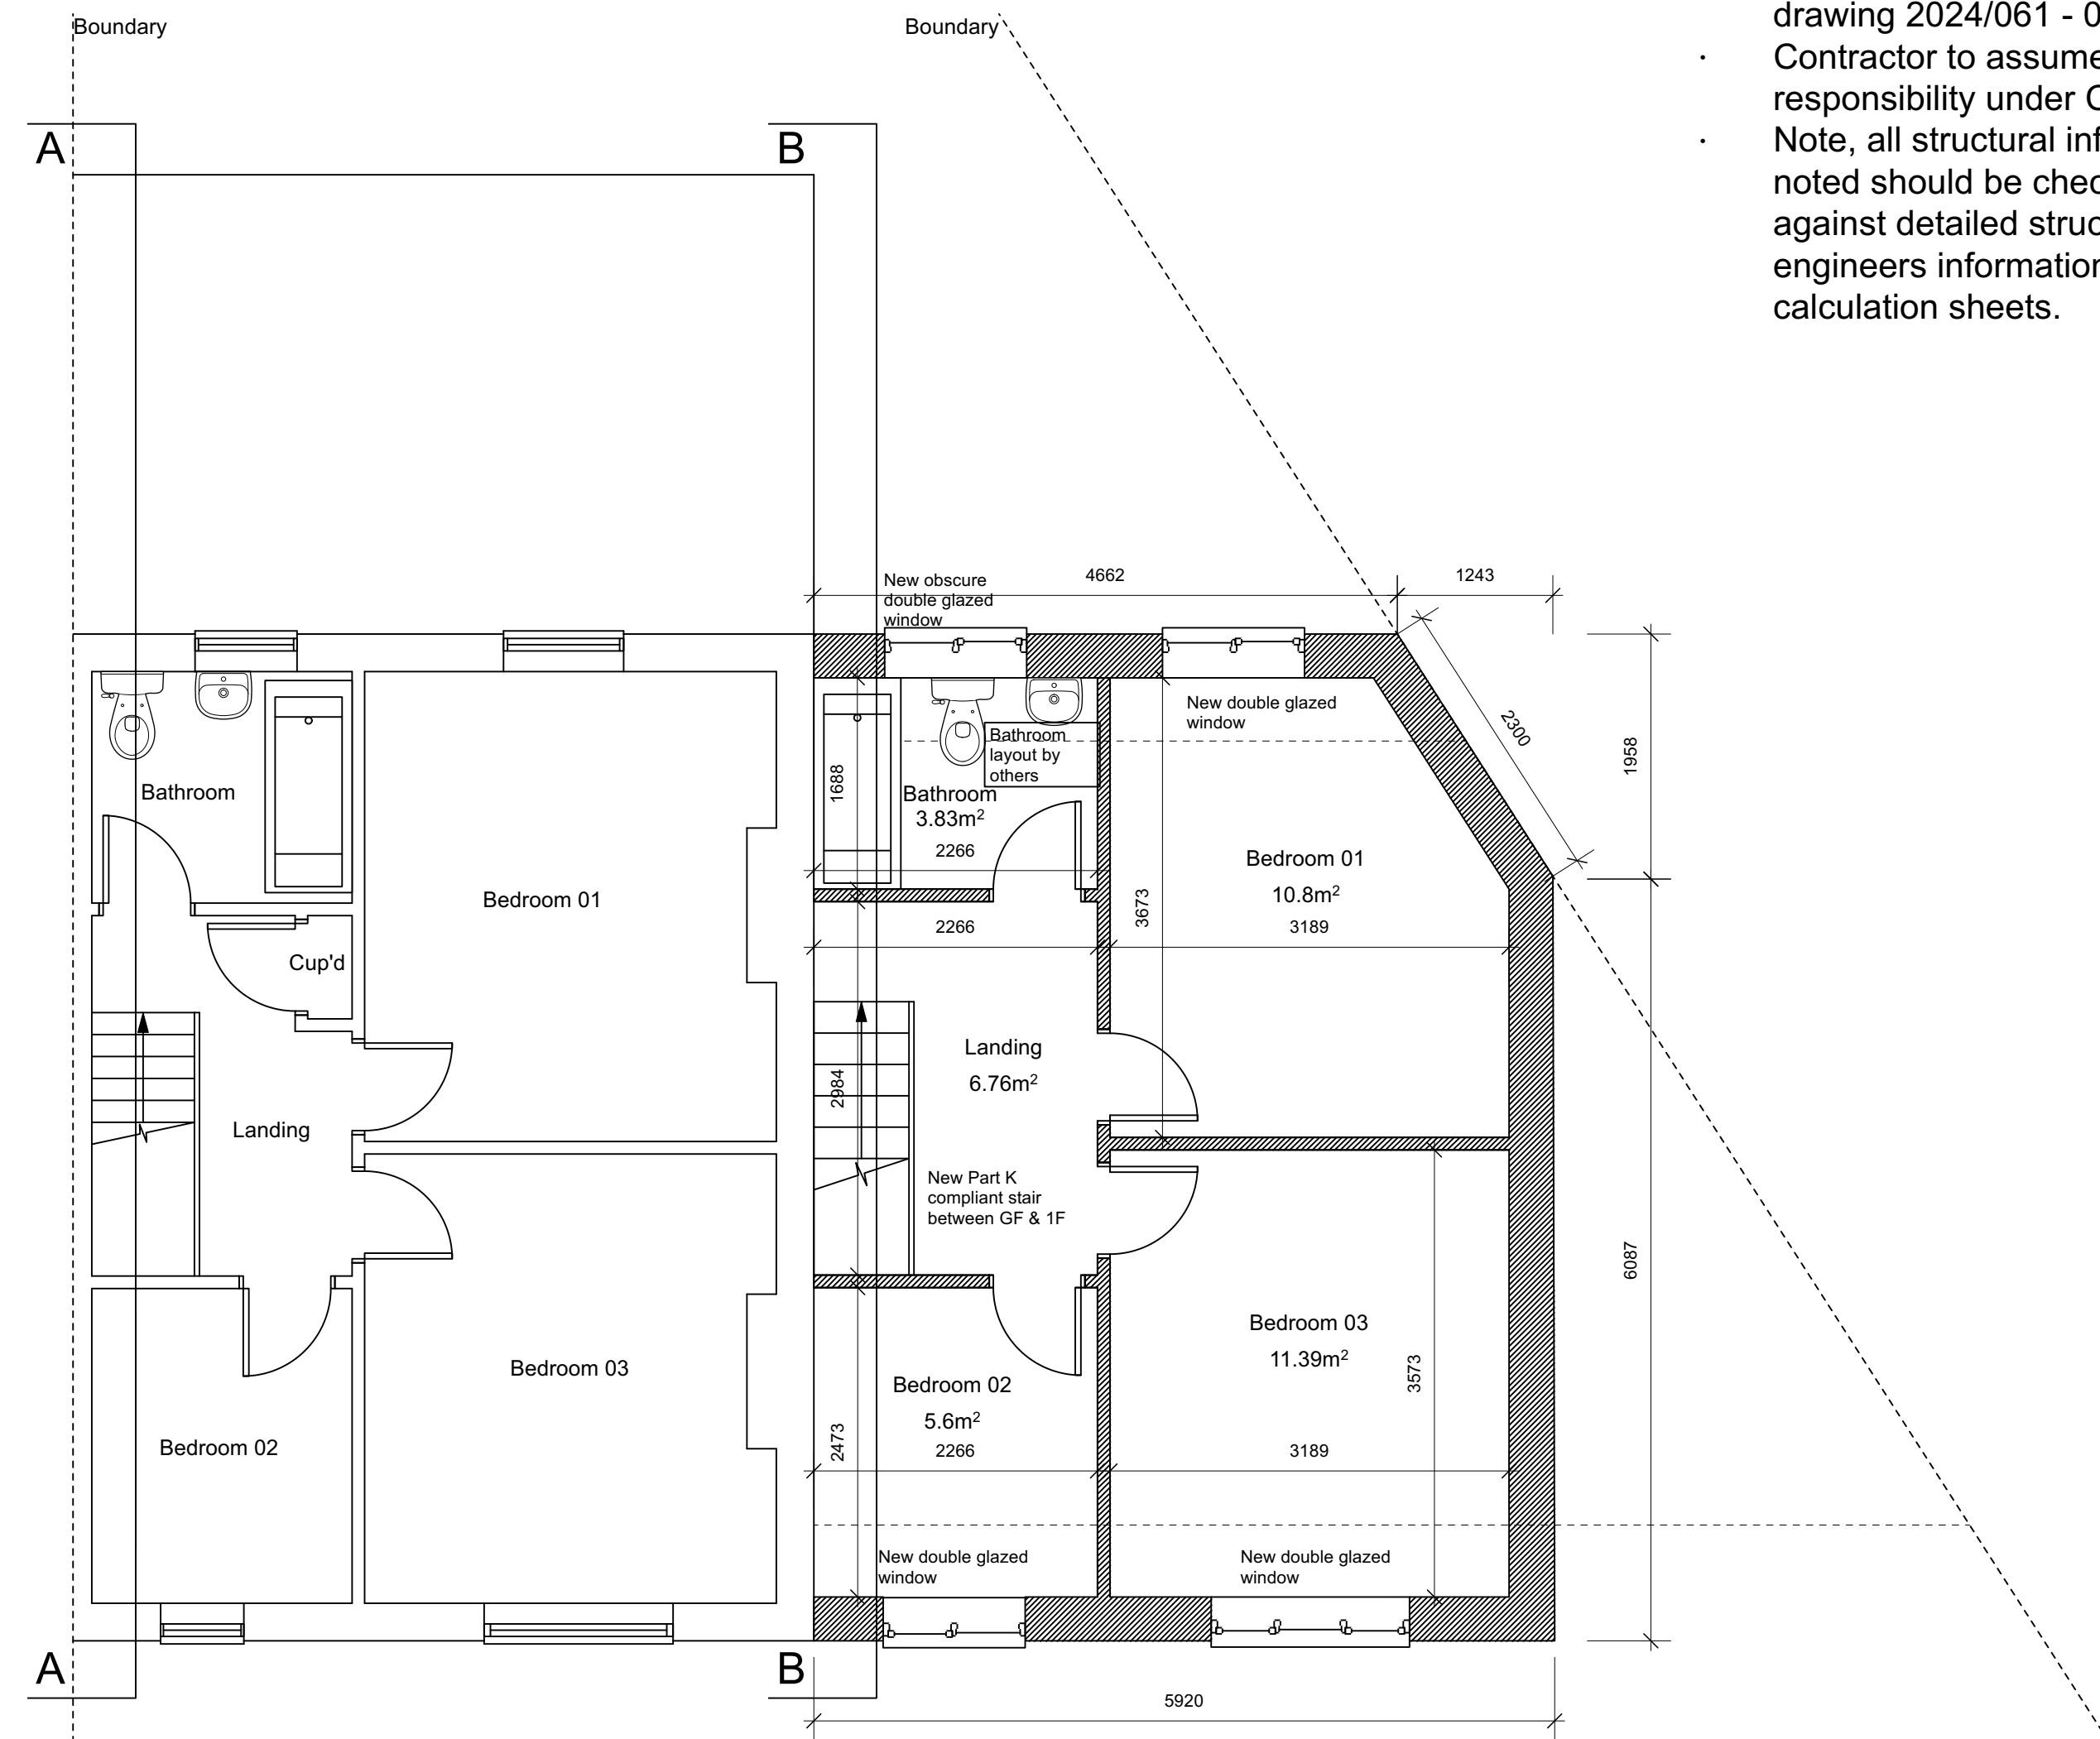


- Note:-**
- All dimensions where indicated are approximate and are for guidance purposes only. Actual dimensions should be checked on site.
 - For proposed elevations see drawing 2024/061 - 005.
 - Contractor to assume design responsibility under CDM2015.
 - Note, all structural information noted should be checked against detailed structural engineers information / calculation sheets.

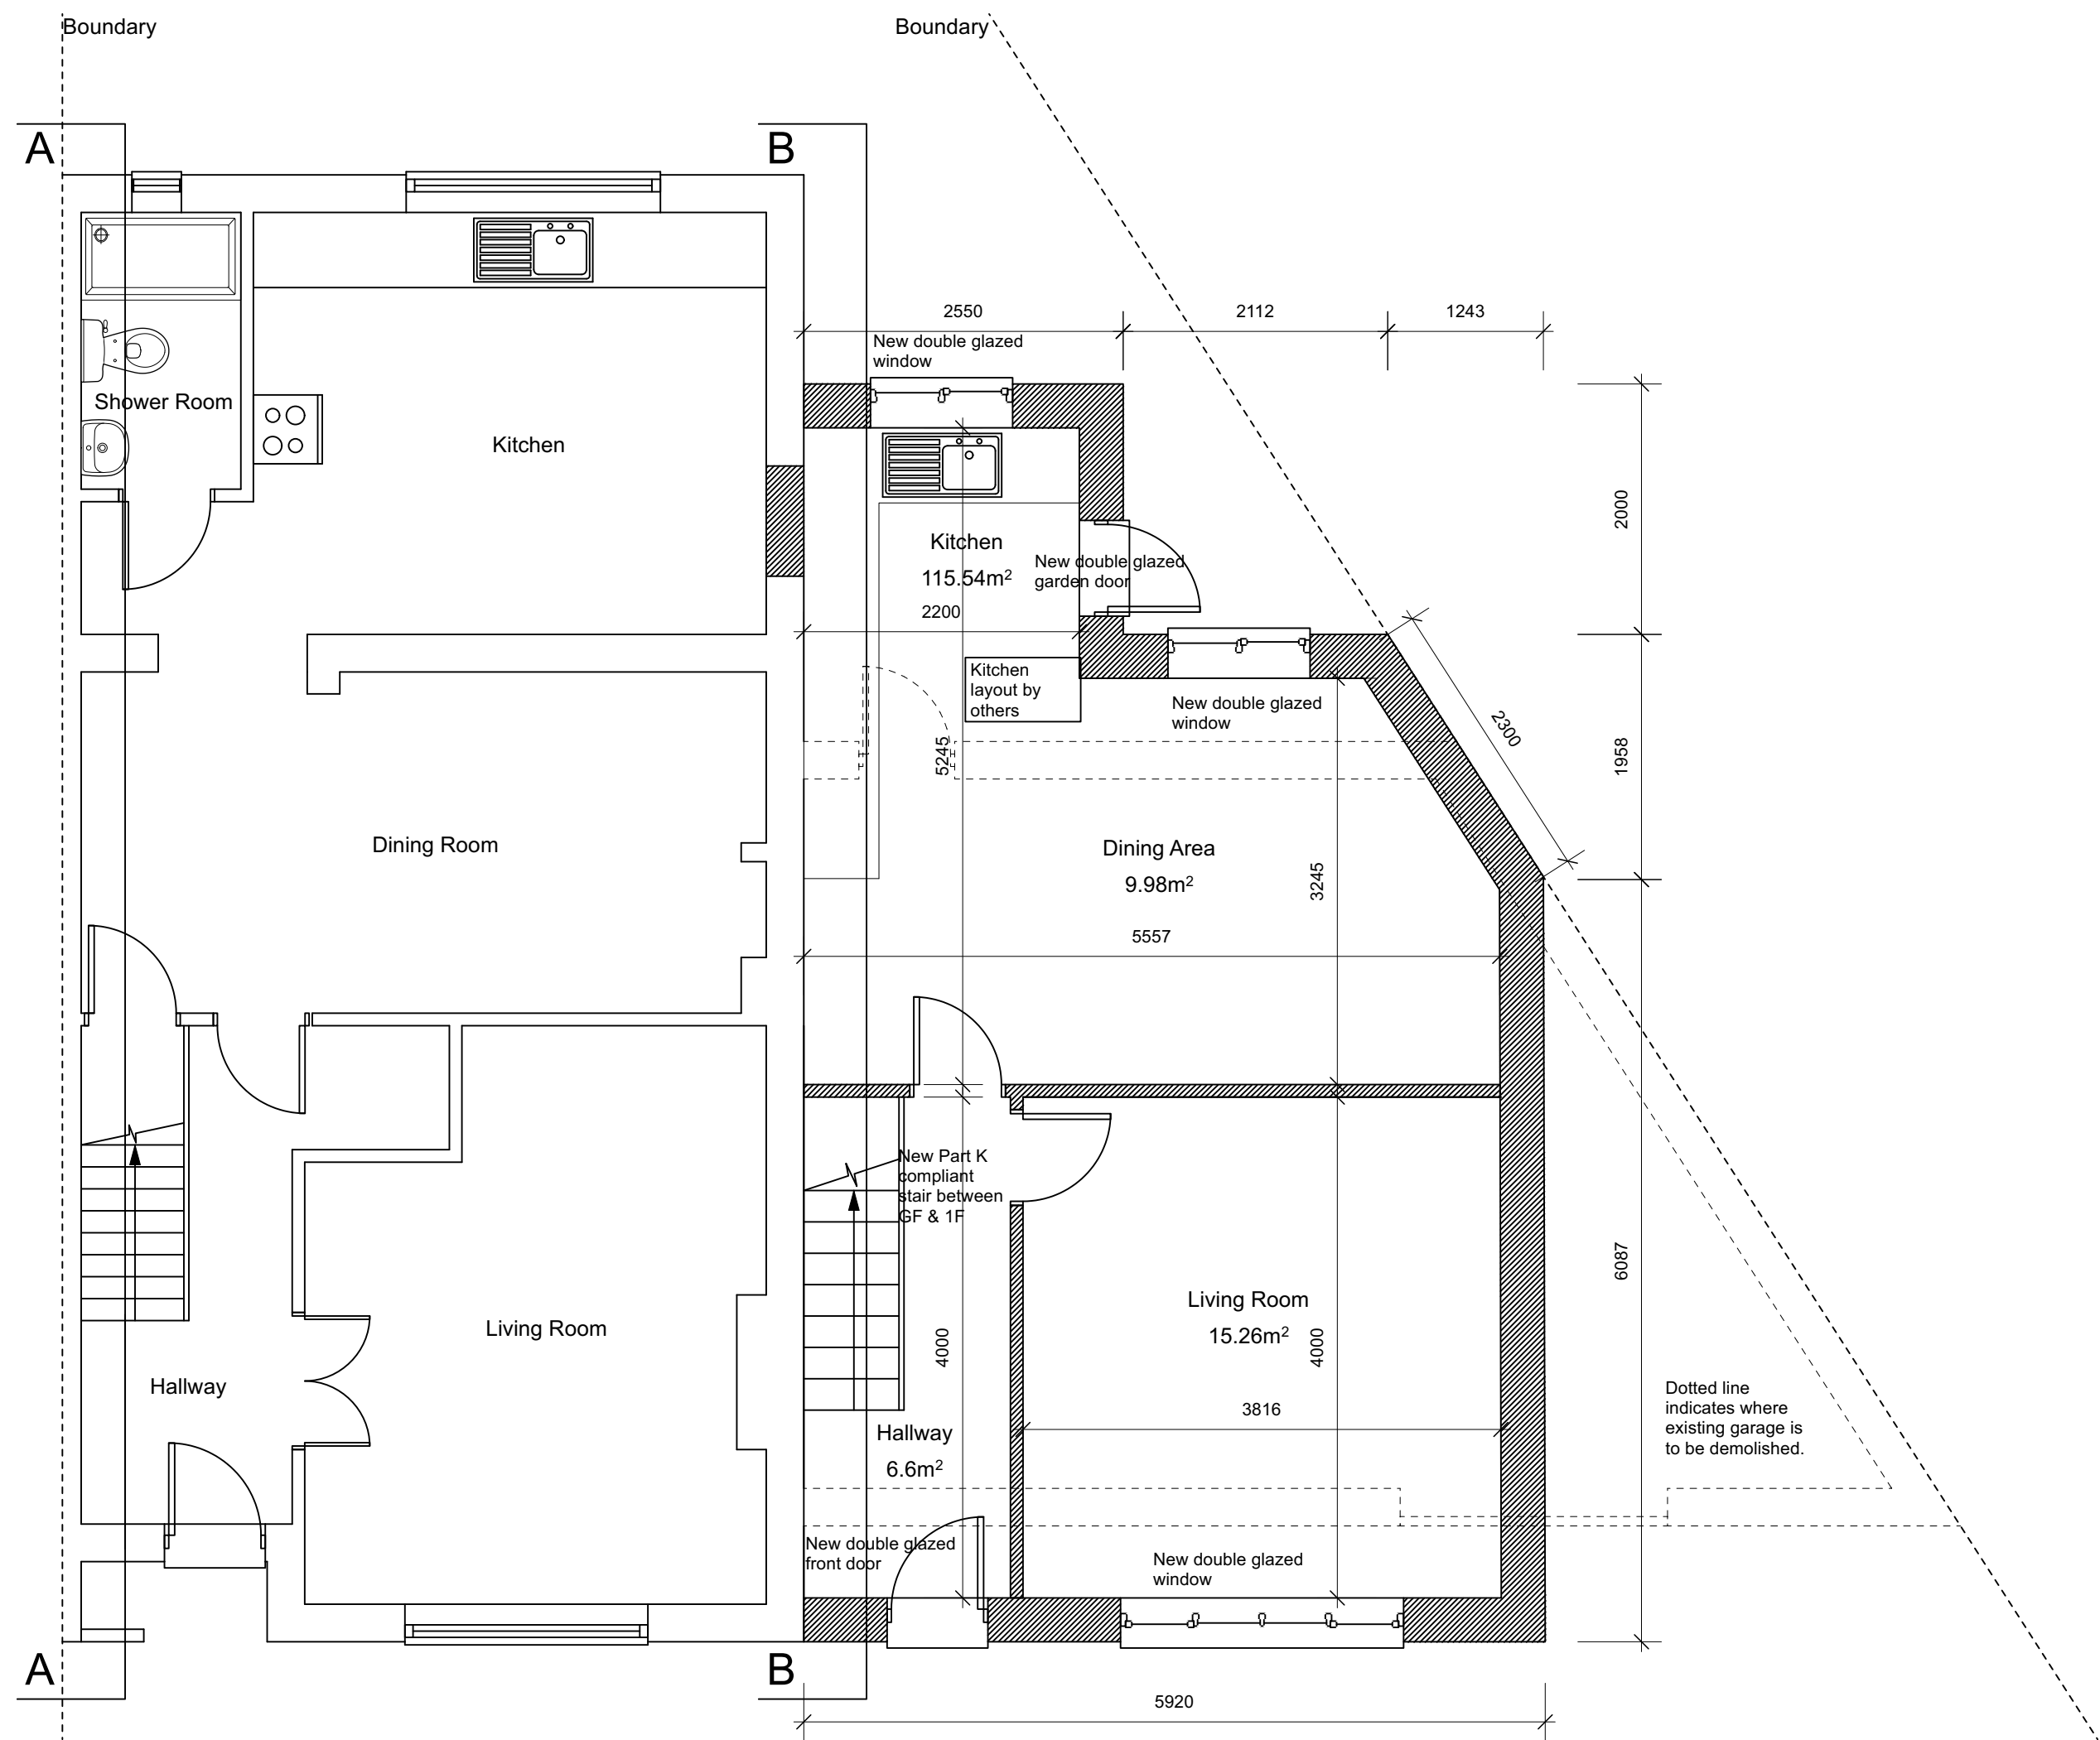

REV	DESCRIPTION	DATE	REV	CHKD
STATUS	FOR INFORMATION			

Client
Gurbax Kaur Sahota

Project
**53 Stanbrook Road, Gravesend
Kent DA11 0JW**

Title
Proposed Floor Plans

Scale
1:50@A1

Date
26.06.24

Drawn
N/A

Checked
N/A

Project No:
2024-061

Drawing No.
004

Revision
~