




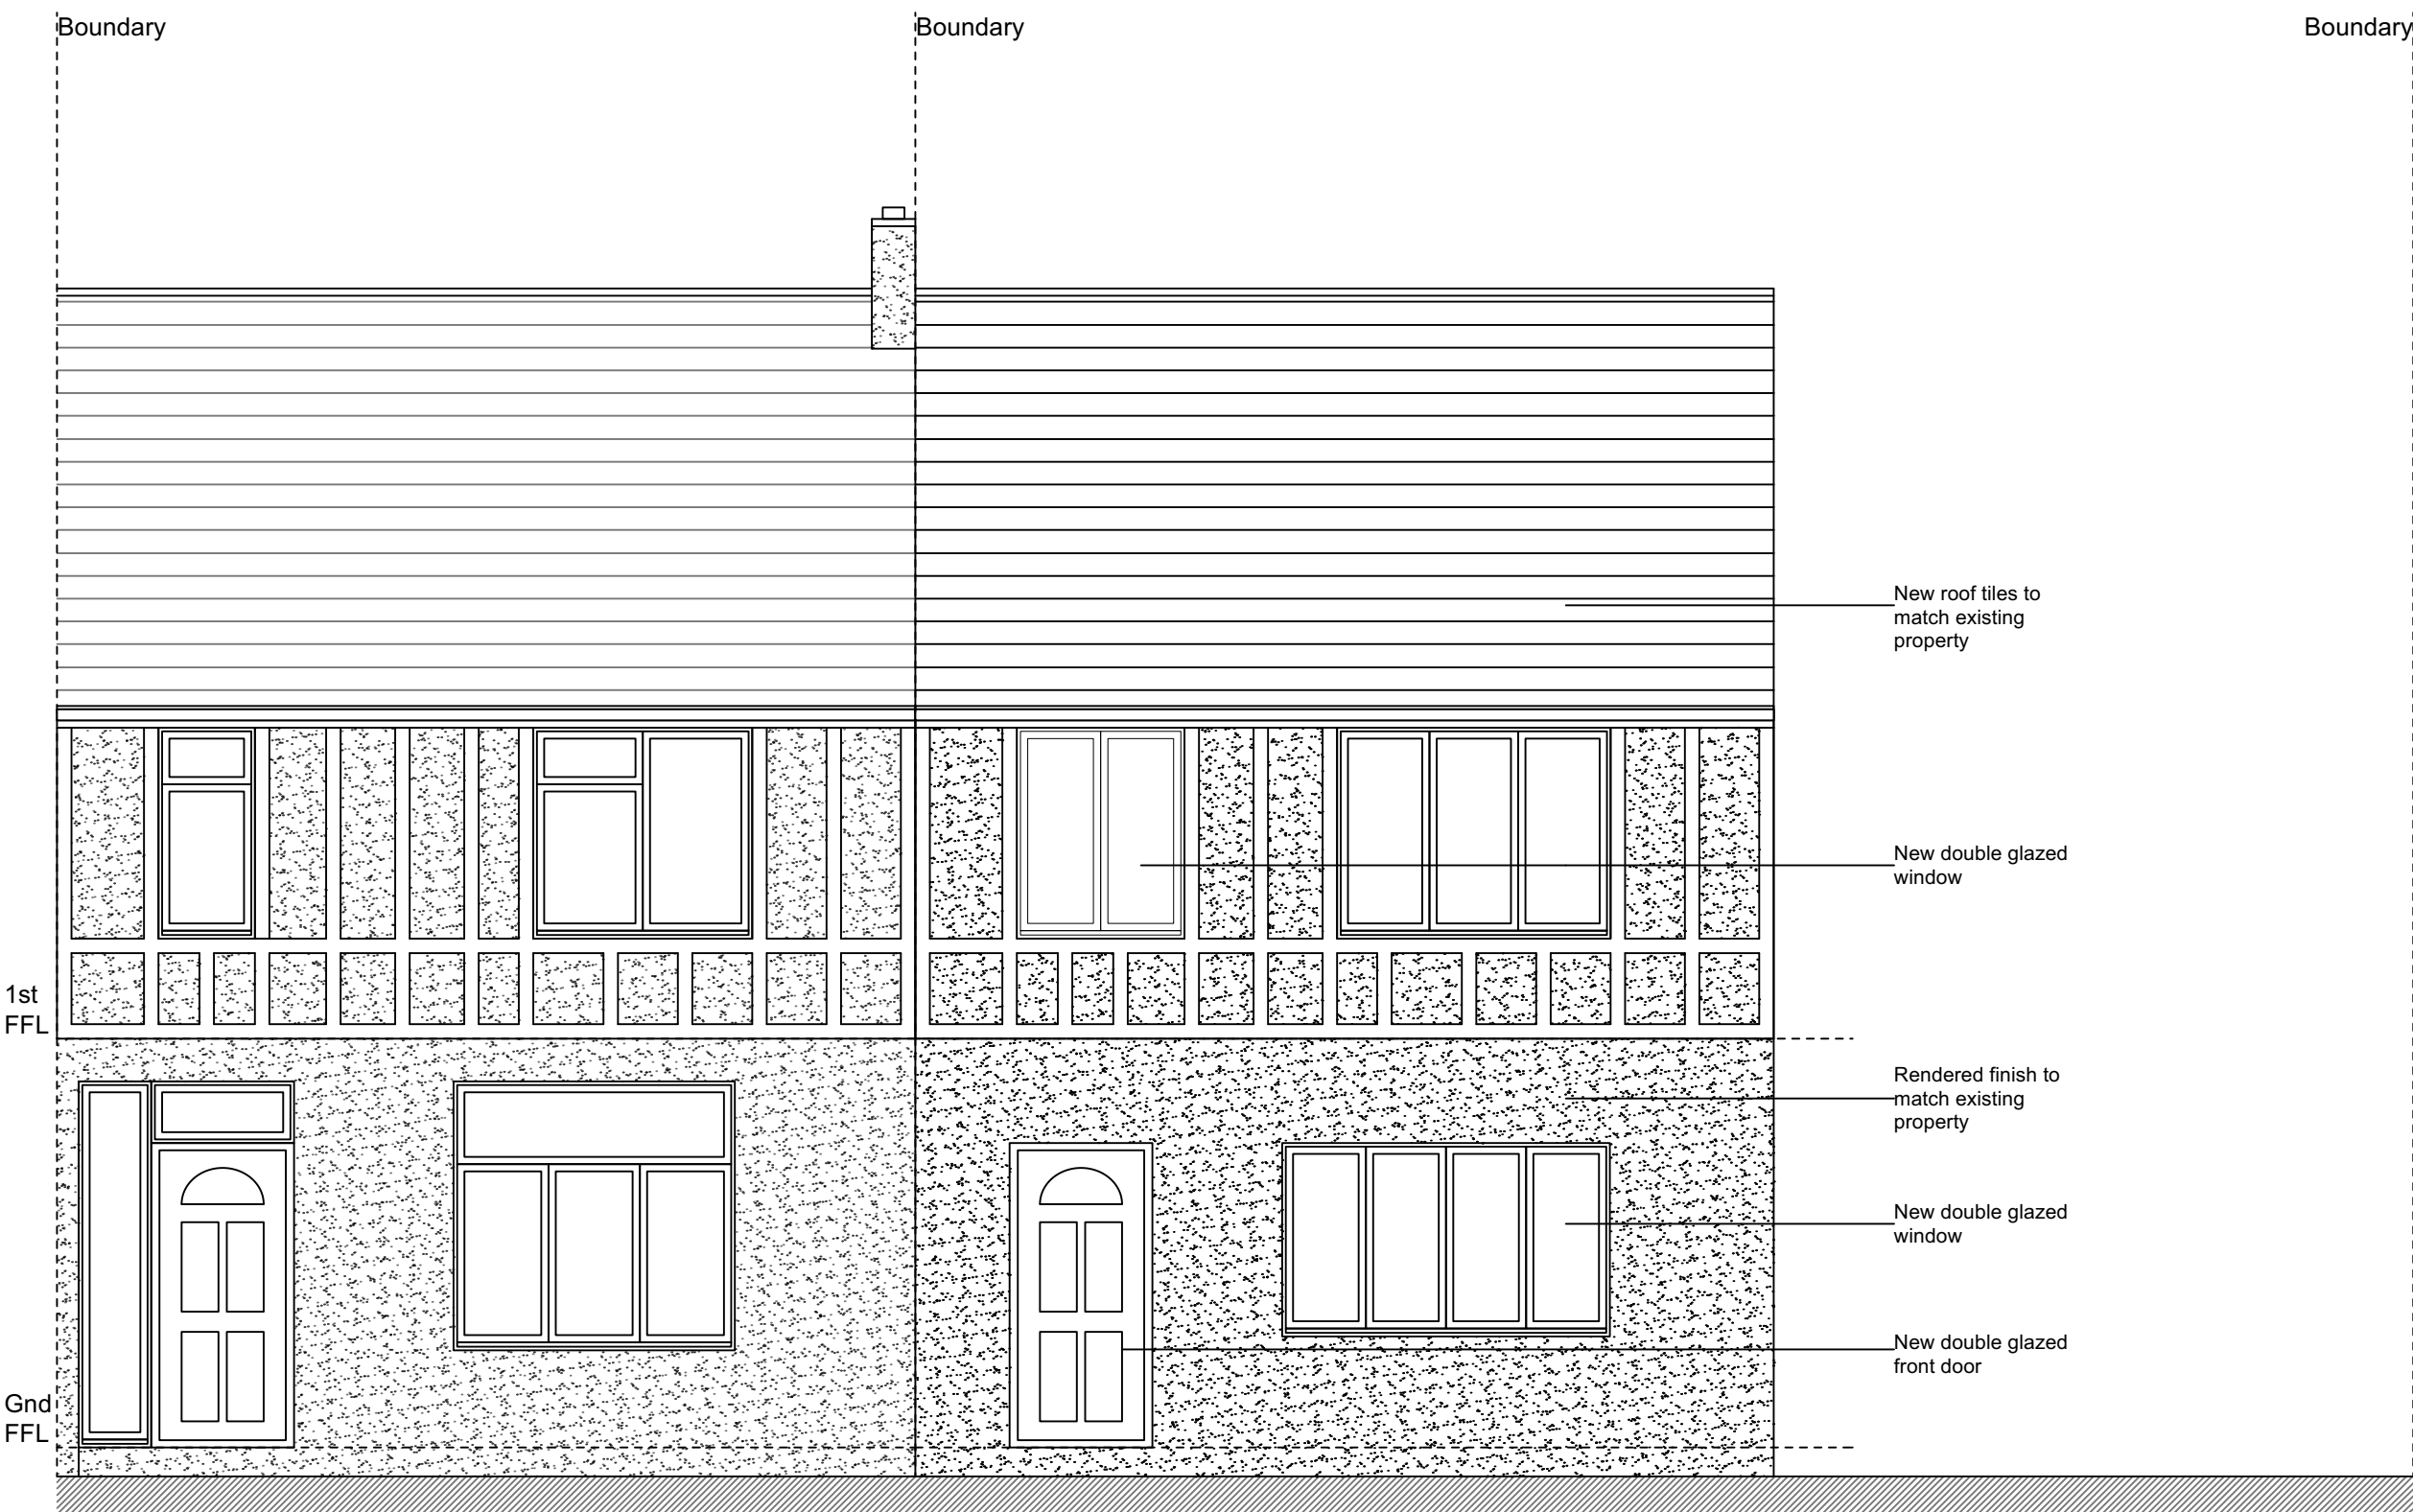


Front Elevation

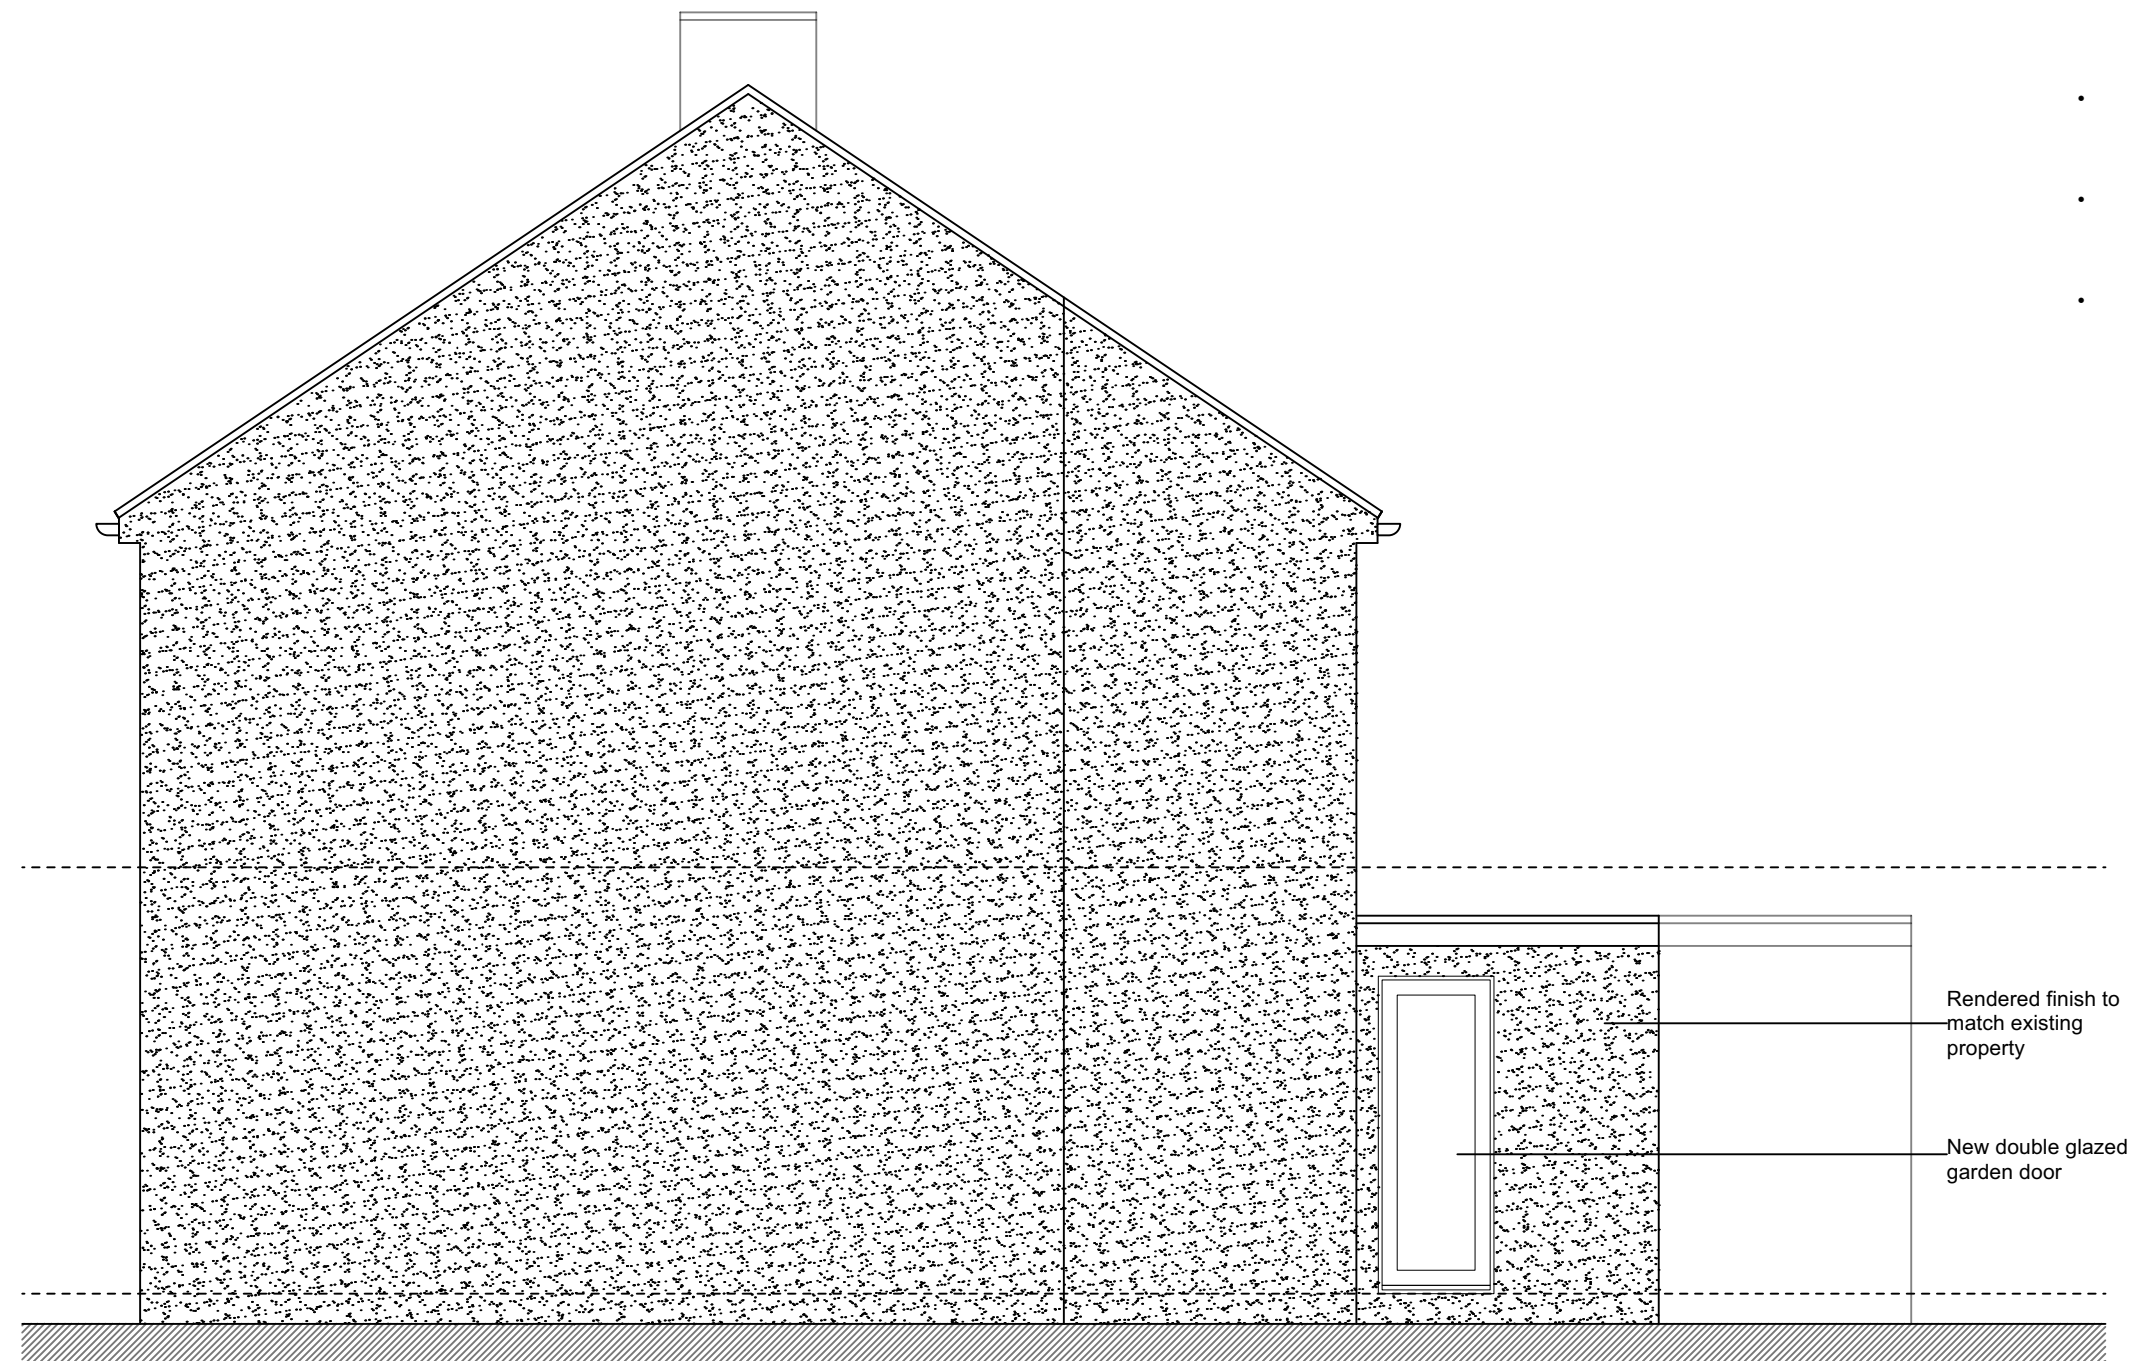

Side Elevation

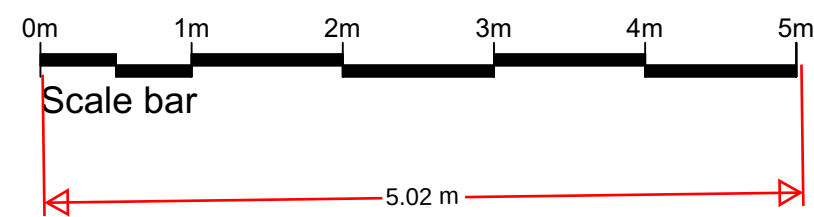

Rear Elevation

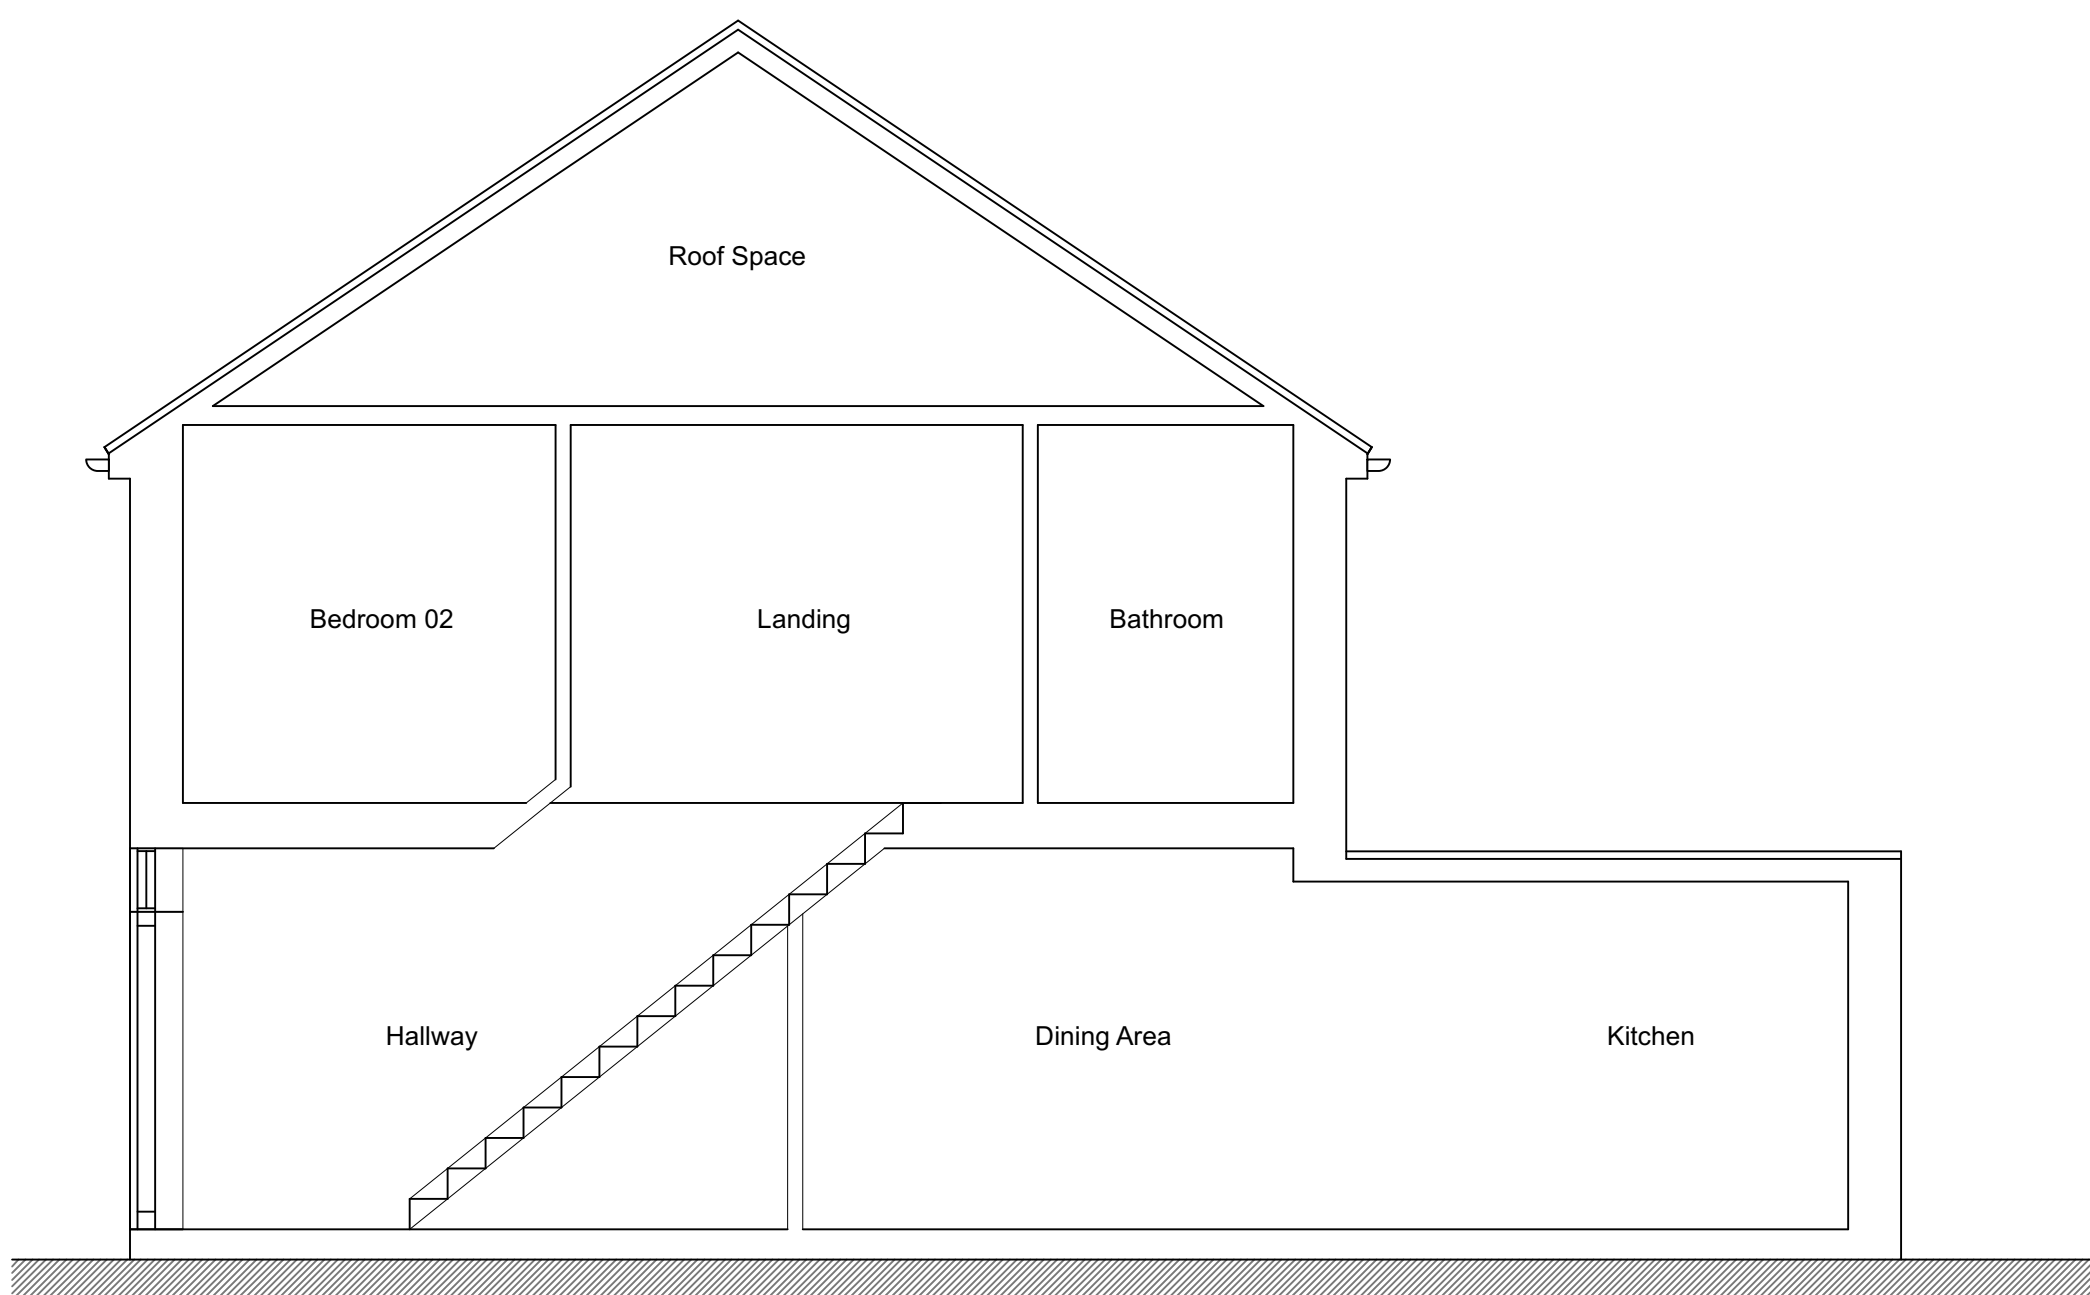

Section B-B

Note:-

- All dimensions where indicated are approximate and are for guidance purposes only. Actual dimensions should be checked on site.
- For proposed plans see drawing 2024/061 - 004.
- Contractor to assume design responsibility under CDM2015.
- Note, all structural information noted should be checked against detailed structural engineers information / calculation sheets.

REV	DESCRIPTION	DATE	INIT	CHKD
STATUS	FOR INFORMATION			

Client

Gurbax Kaur Sahota

Project
53 Stanbrook Road, Gravesend
Kent DA11 0JW

Title
Proposed Elevations & Section

Scale	Date	Drawn	Checked
1:50@A1	26.06.24	N/A	N/A
Project No:	Drawing No.	Revision	
2024-061	005	~	