




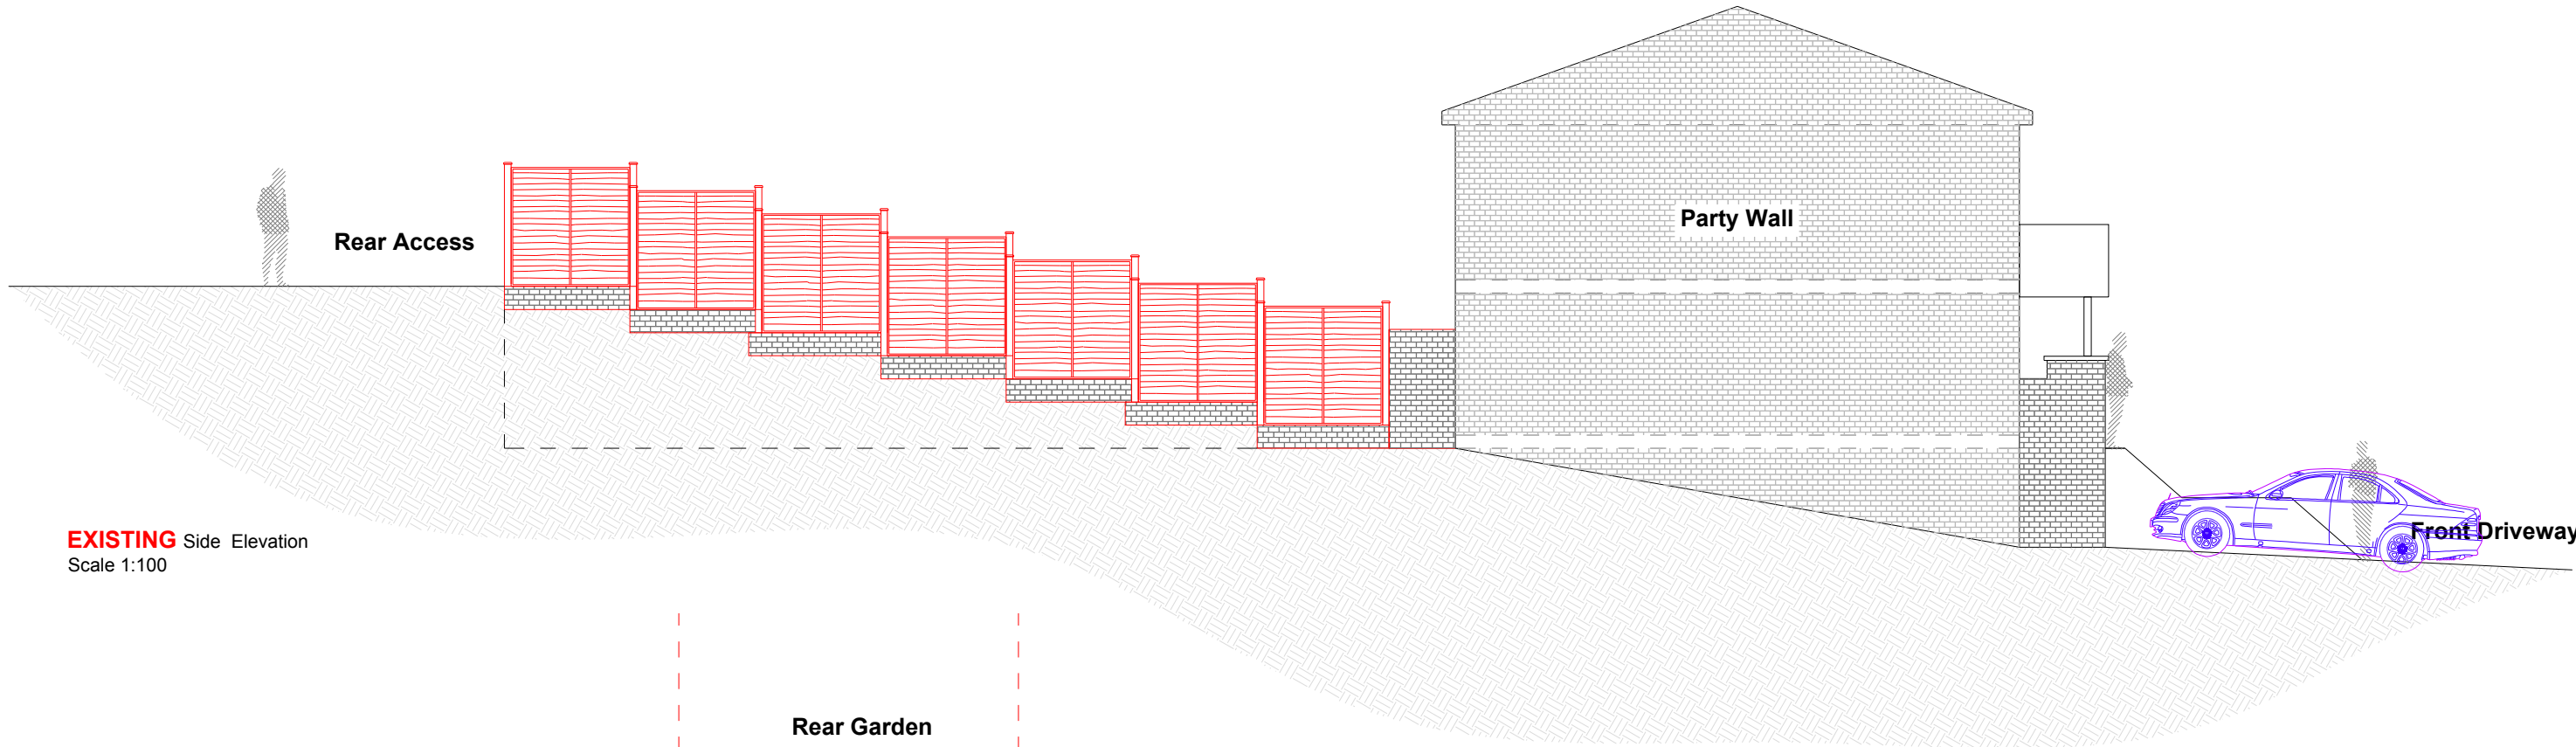


EXISTING Side Elevation
Scale 1:100

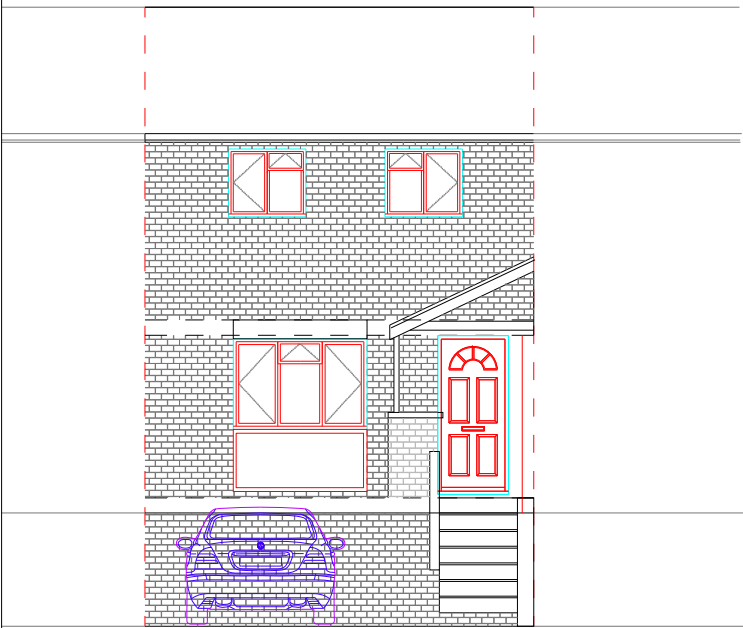


EXISTING Front Elevation
Scale 1:100

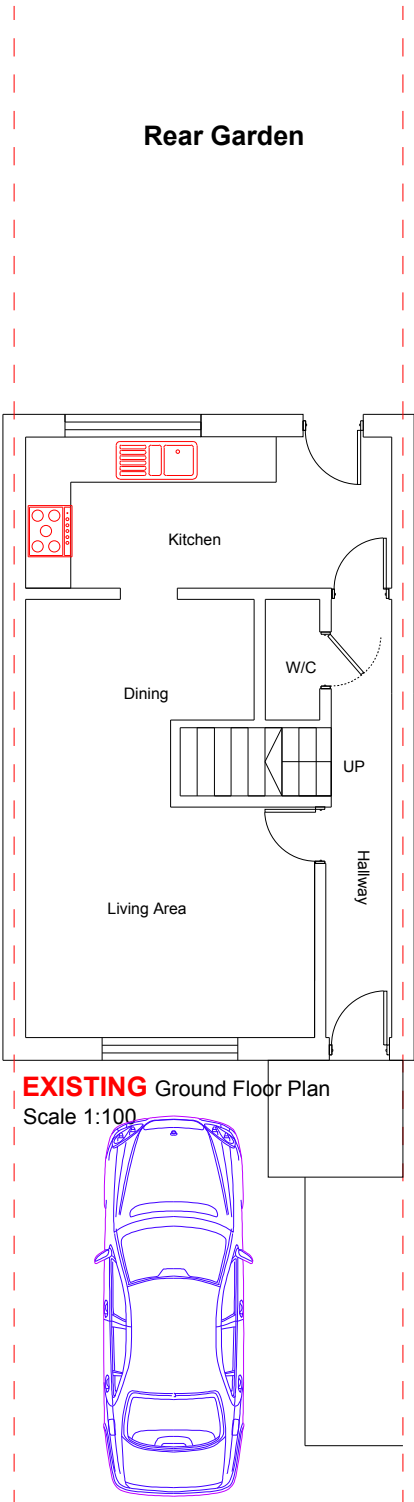

EXISTING Ground Floor Plan
Scale 1:100

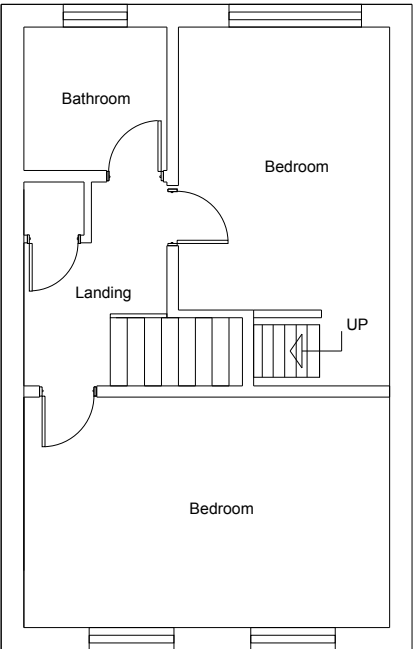

EXISTING First Floor Plan
Scale 1:100

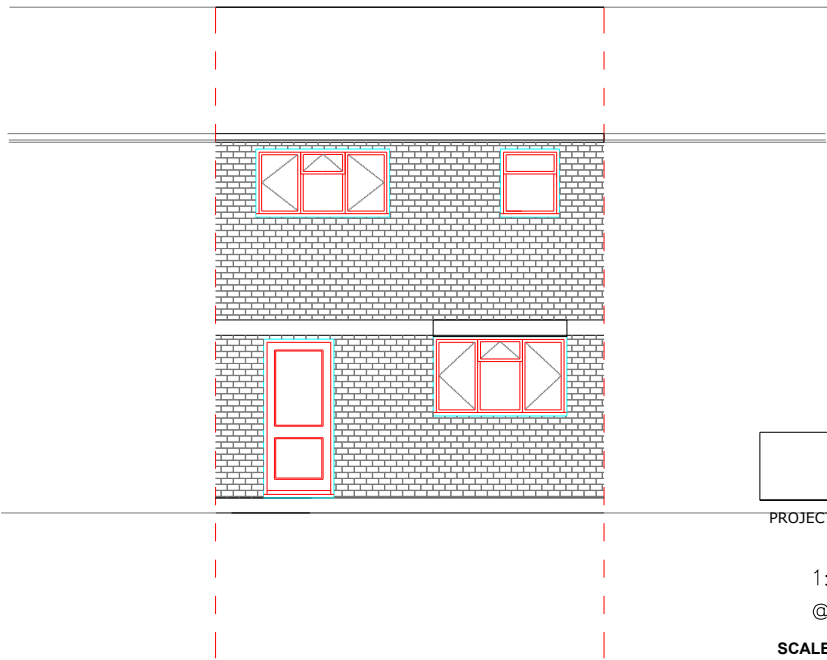

EXISTING Rear Elevation
Scale 1:100

PRIOR EXTENSION		
PROJECT	1 m	
	1:100	1m
	@ A3	
SCALE BAR		
M 1:100		
DRAWING		
SCALE	DATE	AUTHOR
1:100 @ A3	22-APRIL-2024	abc
JOB NO.	DRAWING NO.	
CD0000-00	DRAWING_NO 1	
CLIENT REF		