




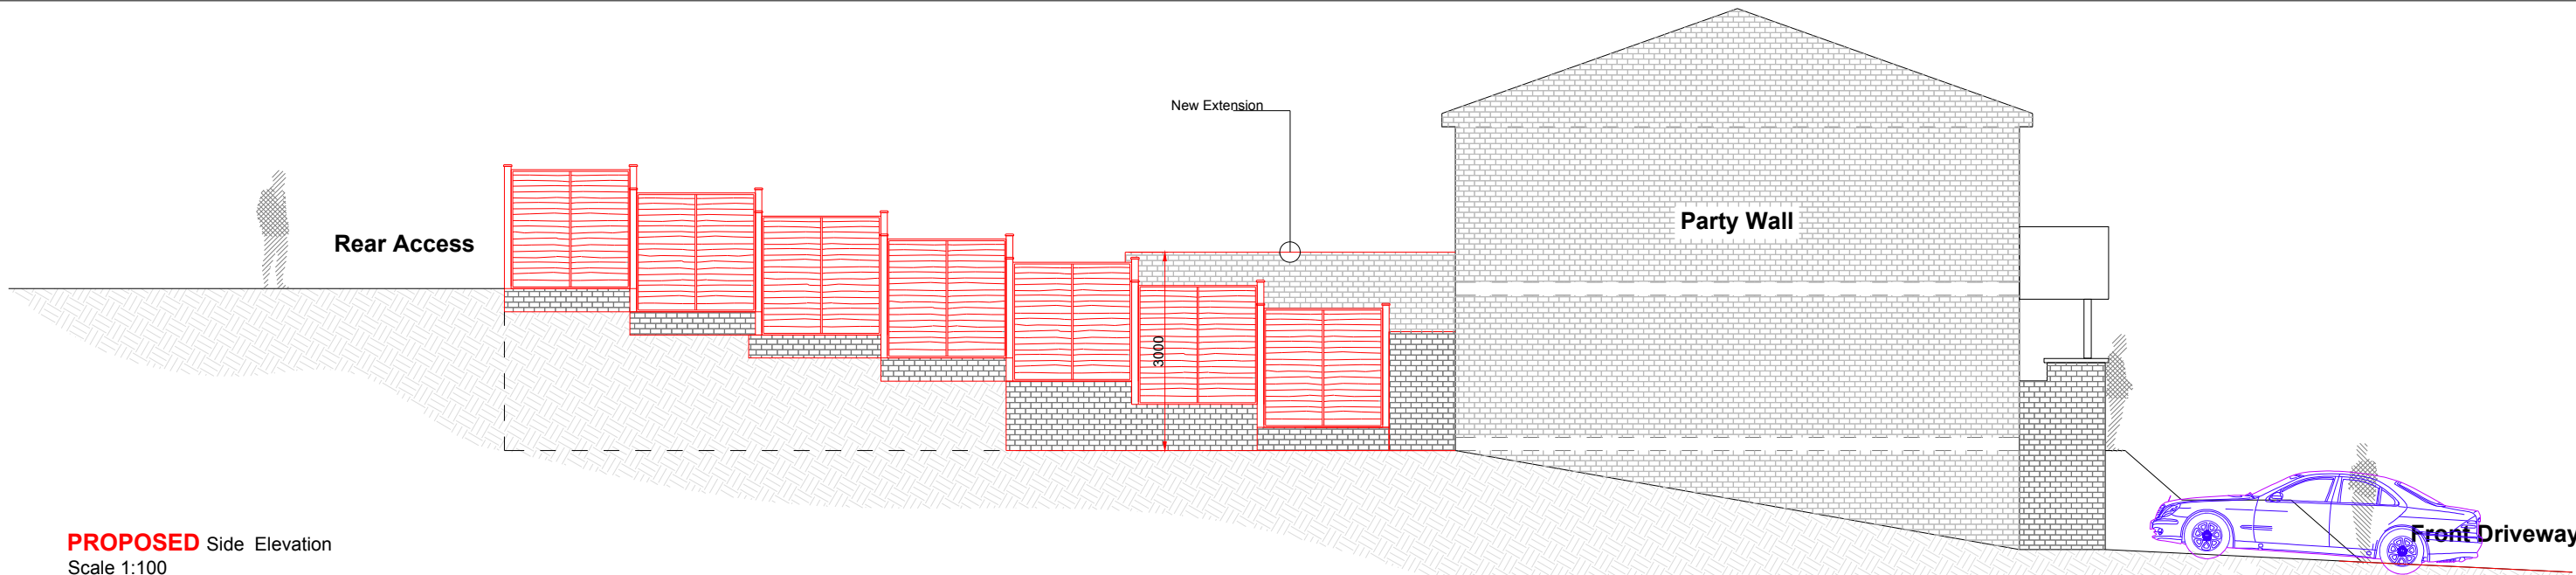



PROPOSED Side Elevation
Scale 1:100

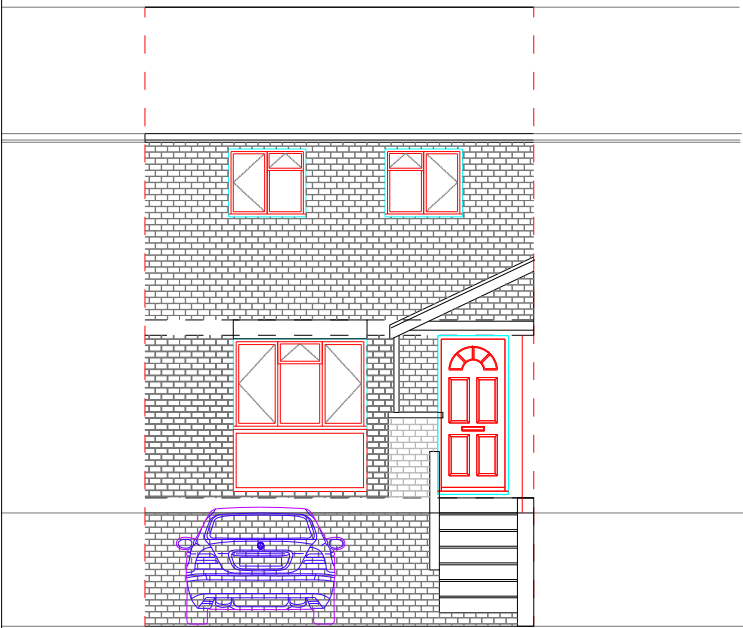


PROPOSED Front Elevation
Scale 1:100

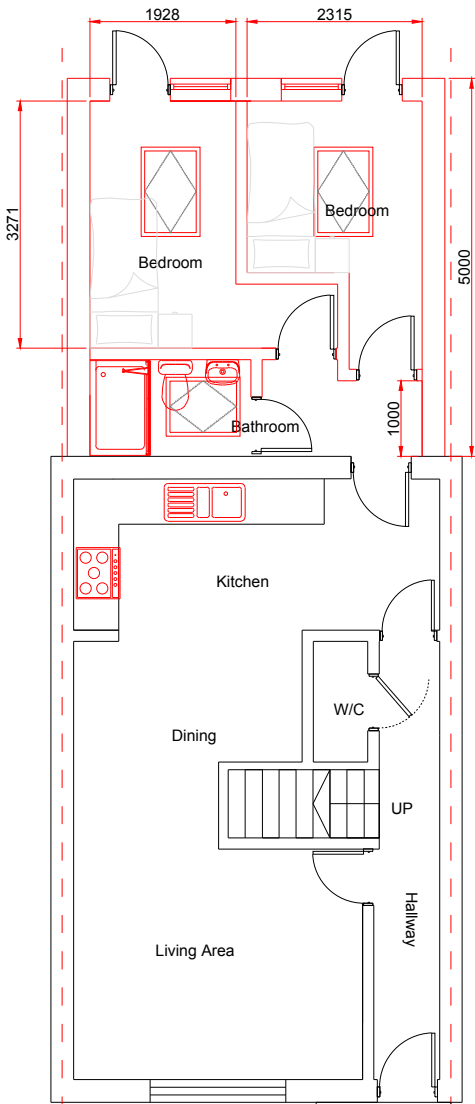

PROPOSED Ground Floor Plan
Scale 1:100

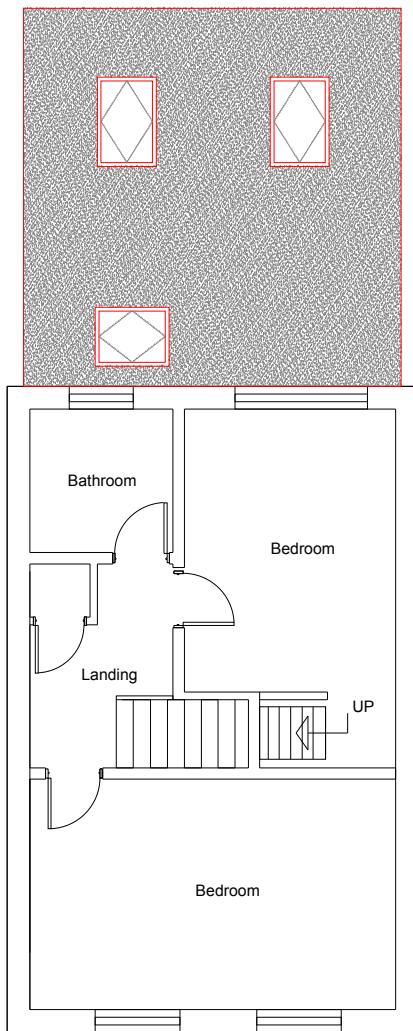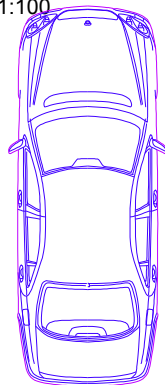

PROPOSED First Floor Plan
Scale 1:100

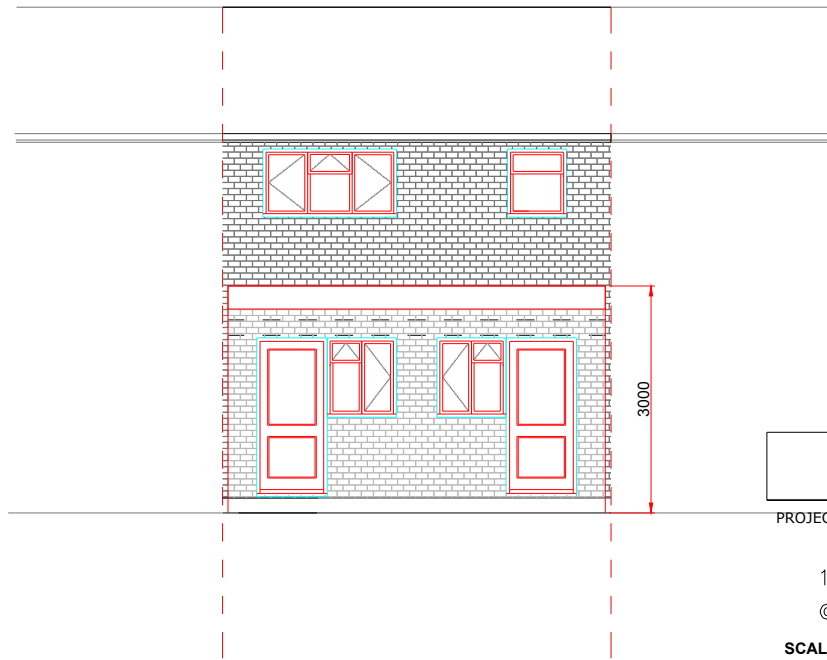

PROPOSED Rear Elevation
Scale 1:100

PRIOR APPROVAL		
PROJECT		
1: 100 @ A3 1 m 9m 9m 		
SCALE BAR M 1:100		
DRAWING		
SCALE	DATE	AUTHOR
1:100 @ A3	22-APRIL-2024	abc
JOB NO.	DRAWING NO.	
CD0000-00	DRAWING_NO 2	
CLIENT REF		