

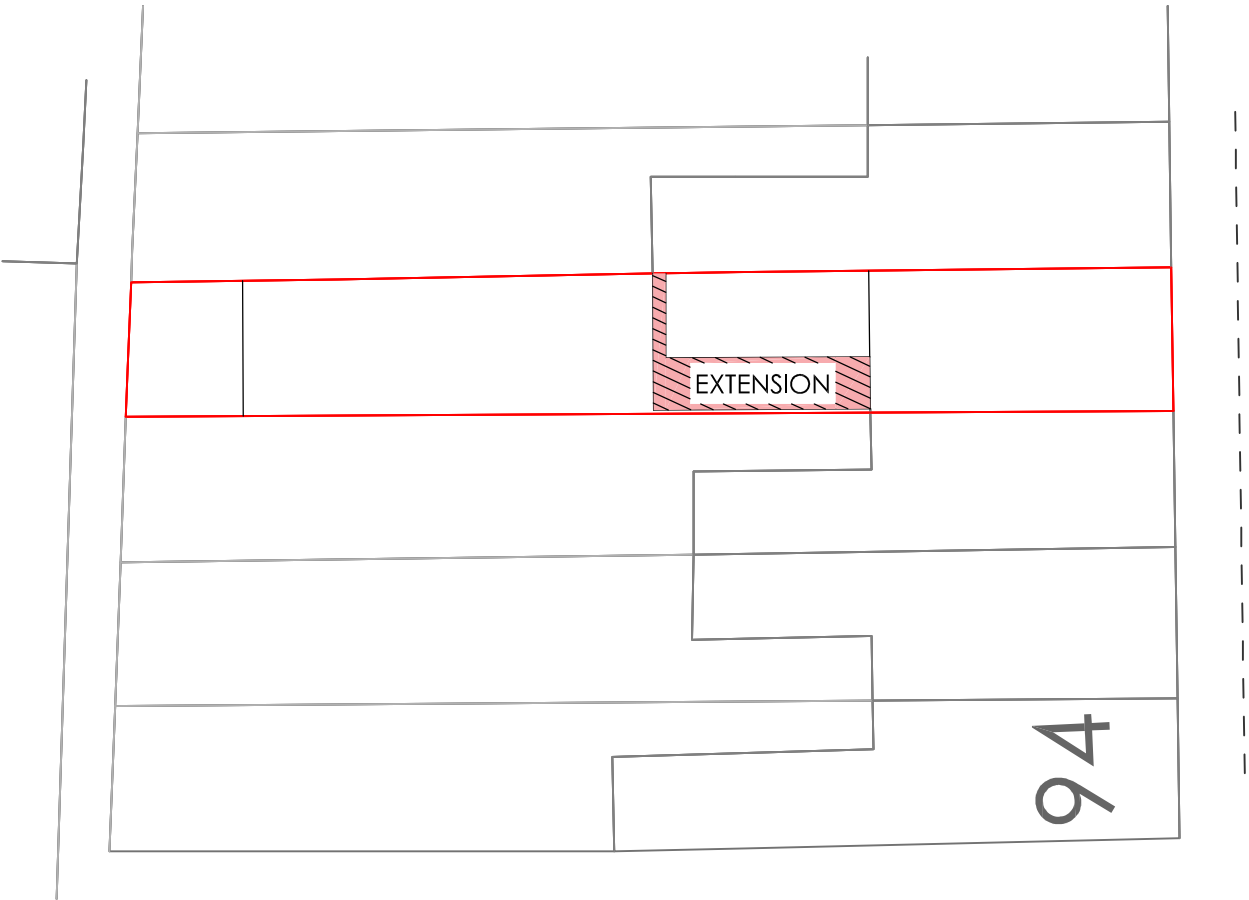


 

PROPOSED BLOCK PLAN

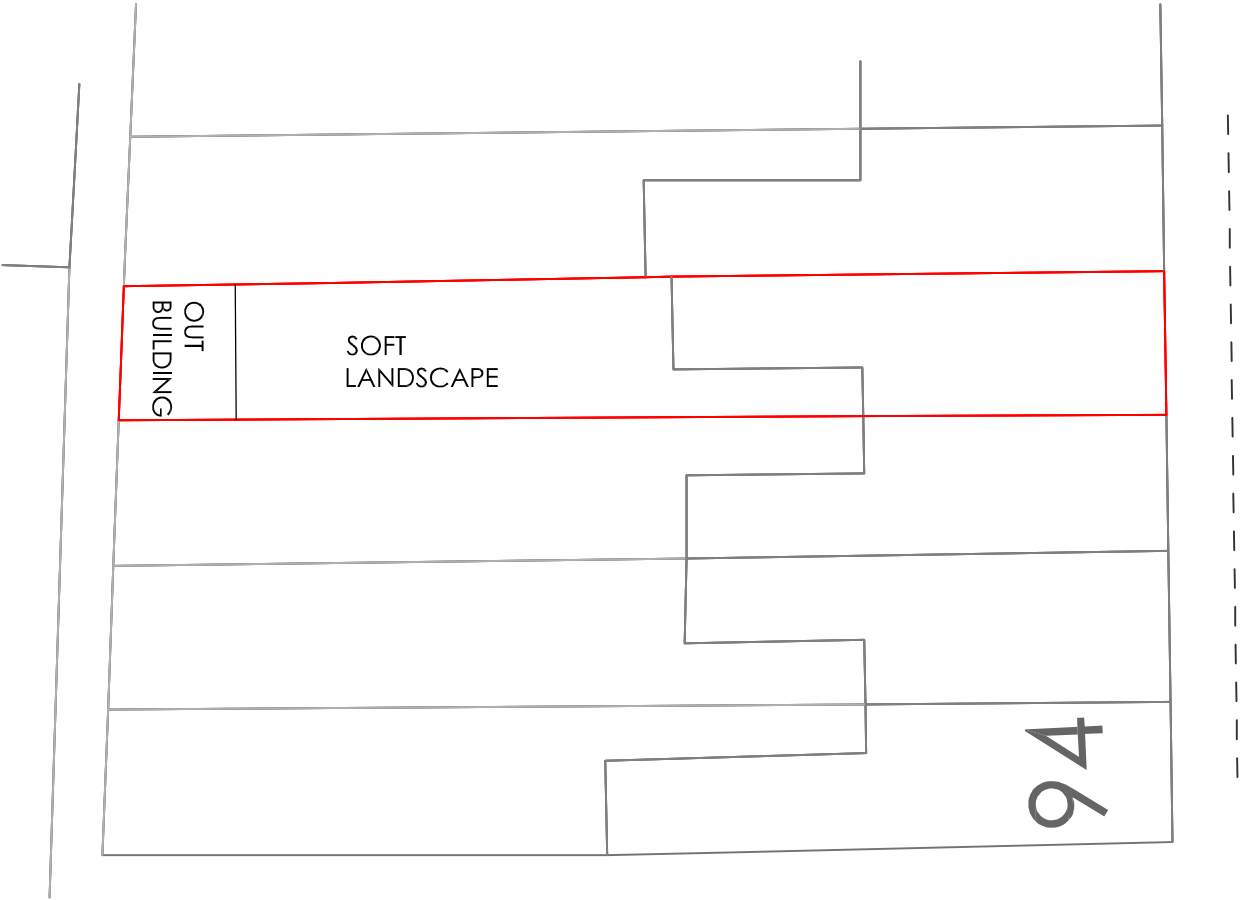

EXISTING BLOCK PLAN

Project		Mr M Begum 88 Alexandra Road Gravesend Kent DA12 2QQ		Rear & Side Extension	
Drawing Title		Proposed Floor Plan and Elevations		Rev	Description
				Date	Drawn HC
					Date May 2024
					Scale 1:200
				Drawing No. 88AR/A3/O2	

H Channa

Picaroons Maidstone Road Platt Kent TN15 8LB

Tel: 07828277909 E-mail: hbechanna@tiscali.co.uk