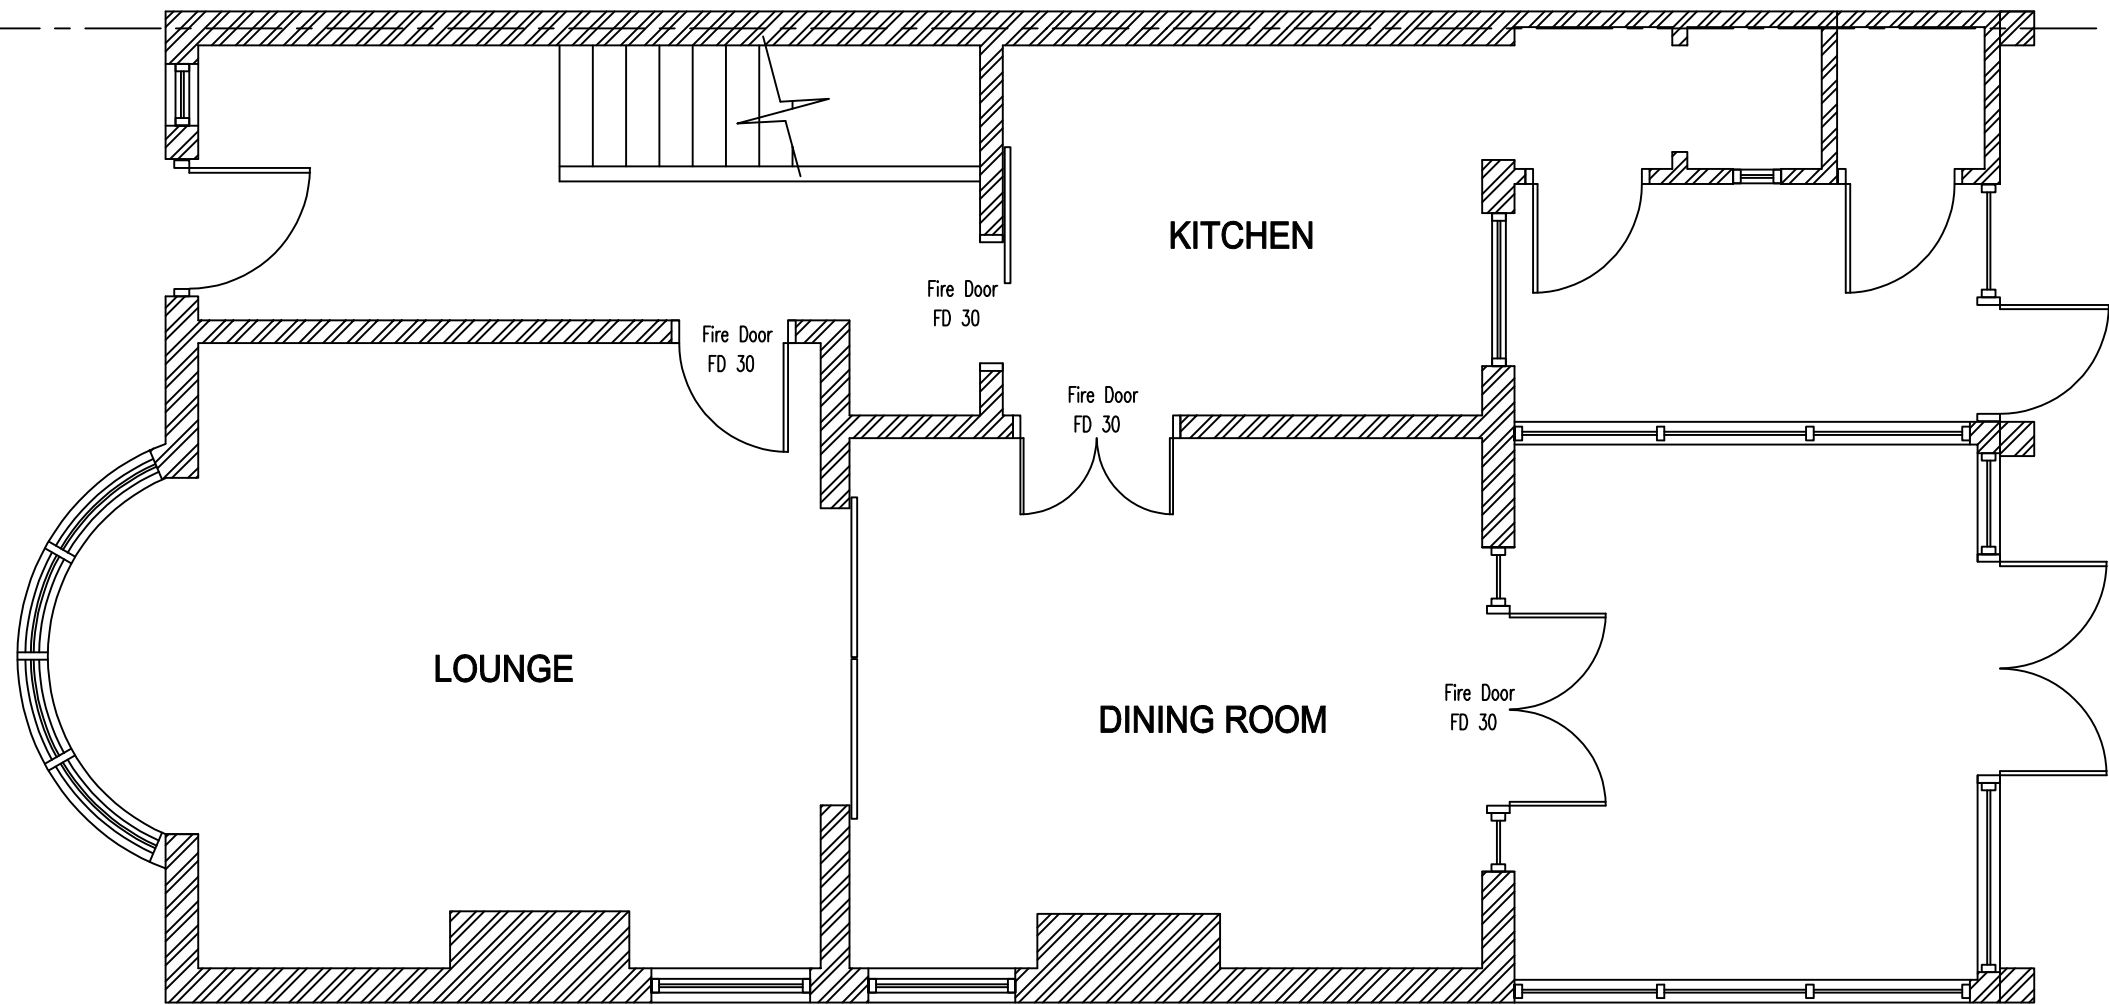


Client

Mr Jag Thind
59 CENTRAL AVENUE
GRAVESEND
KENT
DA12 5AN

Drawing Title

PROPOSED GROUND FLOOR PLAN

Description	Initial	Rev	Date
-------------	---------	-----	------

Drawing No.	Revision
2498-011	00

Scale	Date
1:50@A3	Nov 24

Computer File No.	Project No.
-------------------	-------------

Drawn By	Checked By
Raj Bhatti	

Coordinated By	Approved By
----------------	-------------

PROPOSED GROUND FLOOR PLAN

Scale
1:50@A3

