


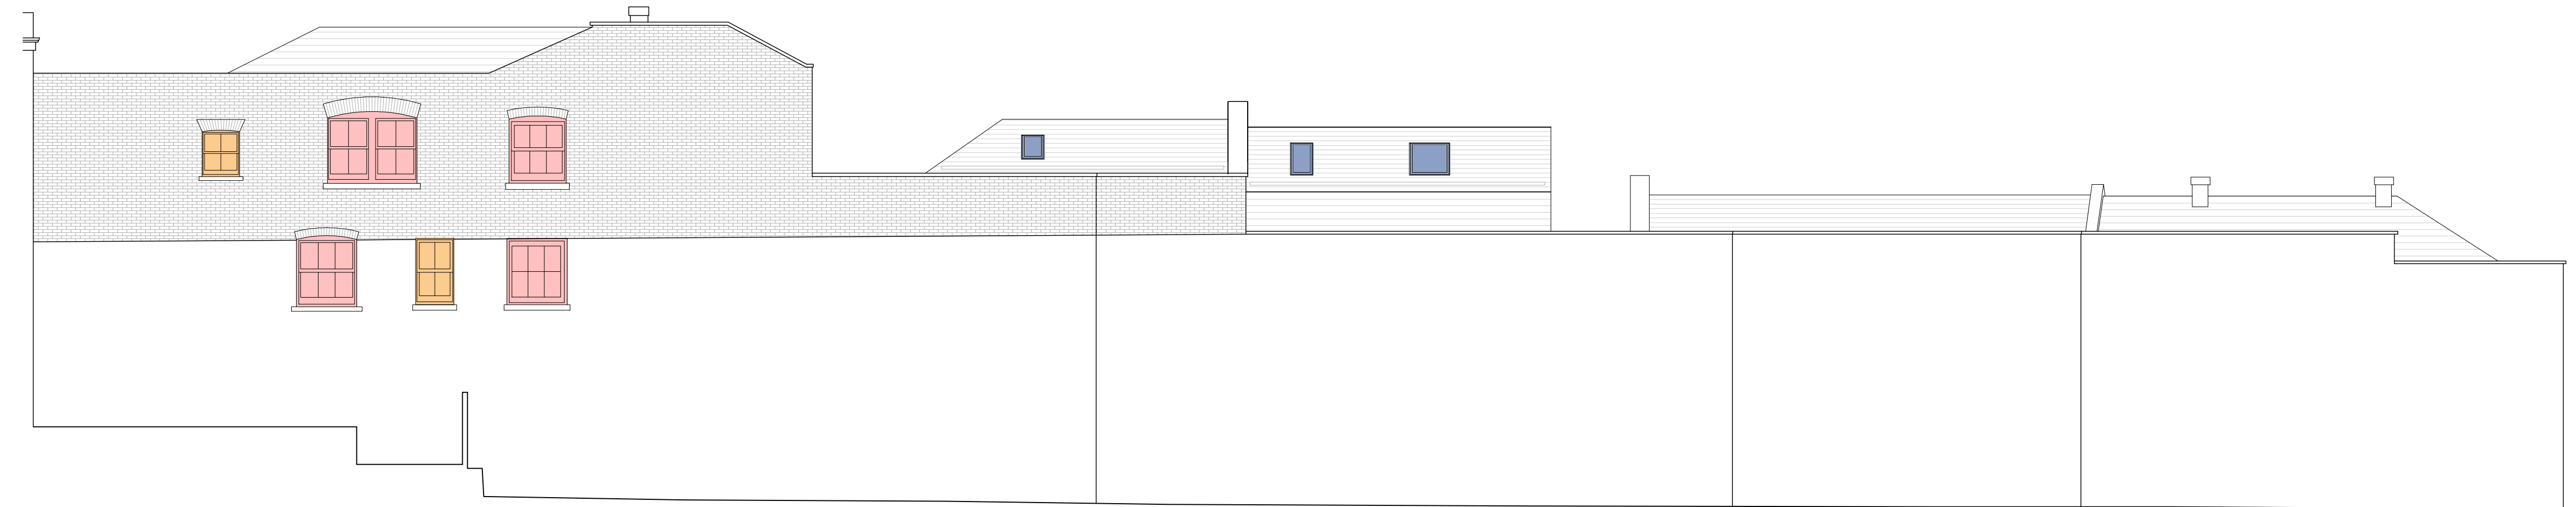


WEST ELEVATION




NORTH ELEVATION




EAST ELEVATION

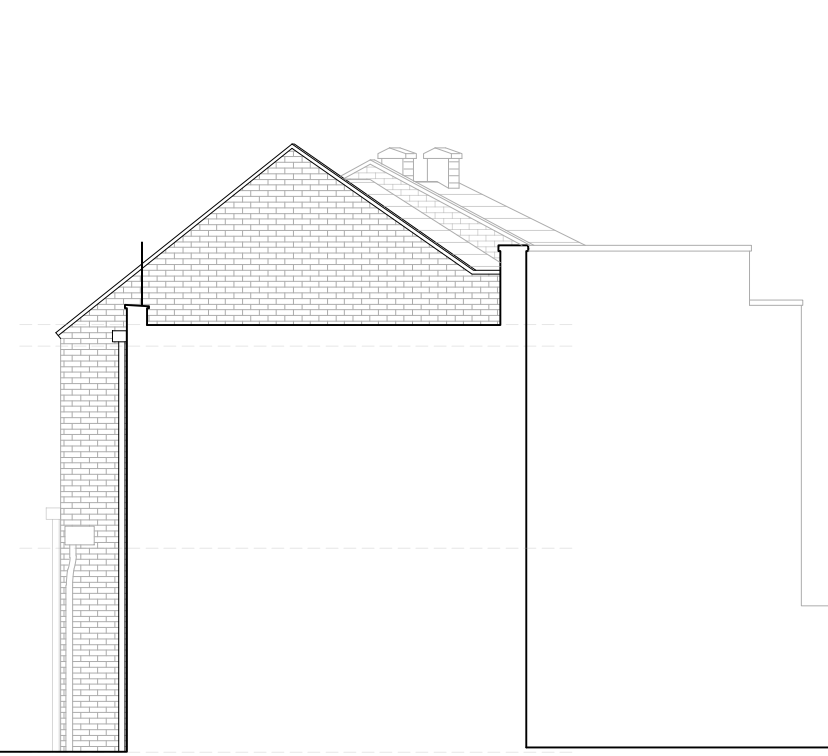

ELEVATION 1

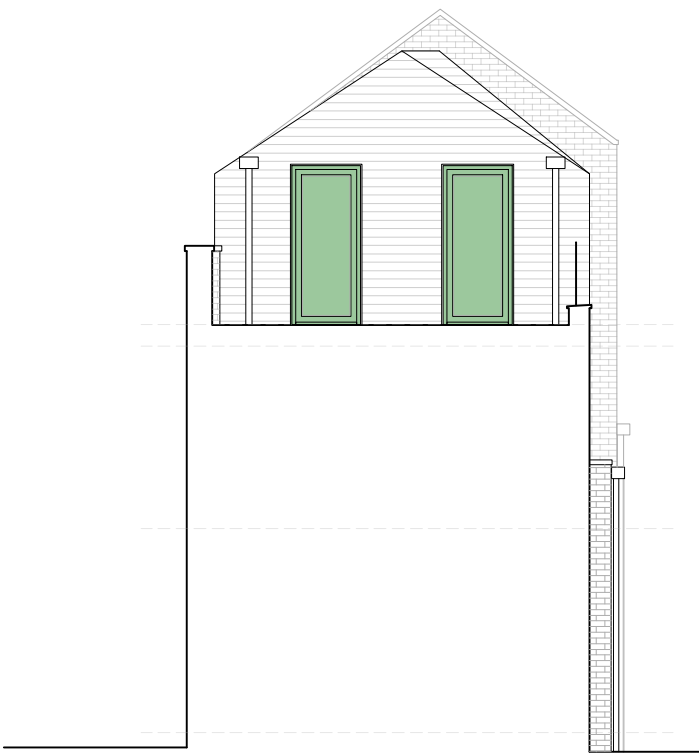


ELEVATION 2

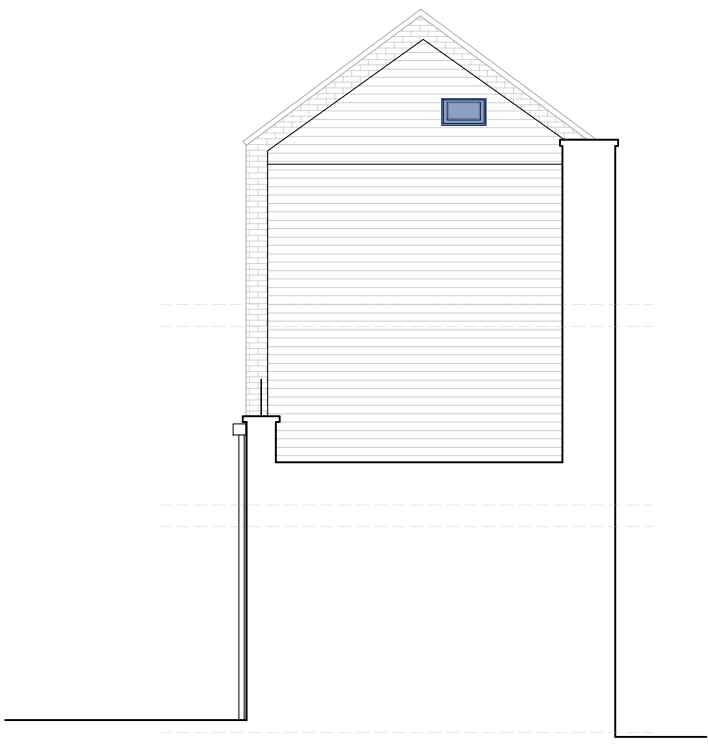

ELEVATION 3





ELEVATION 4

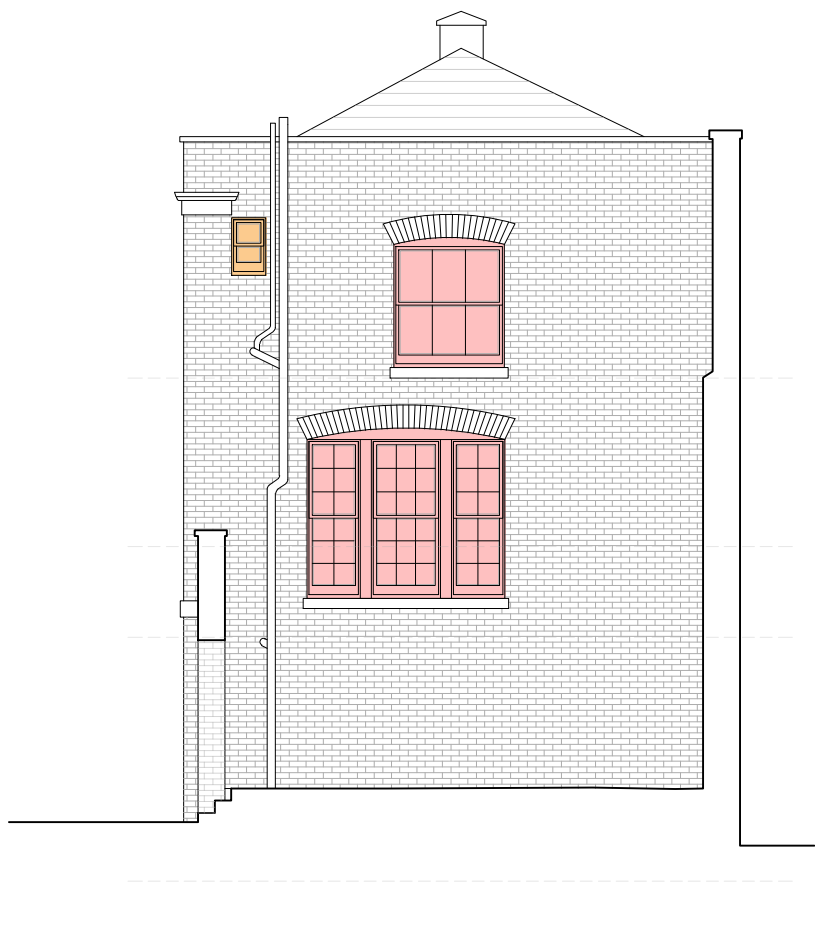

ELEVATION 5

Outbuilding elevations - door and window types

DO NOT SCALE FROM THIS DRAWING
ALL DIMENSIONS TO BE VERIFIED BY THE CONTRACTOR ON SITE

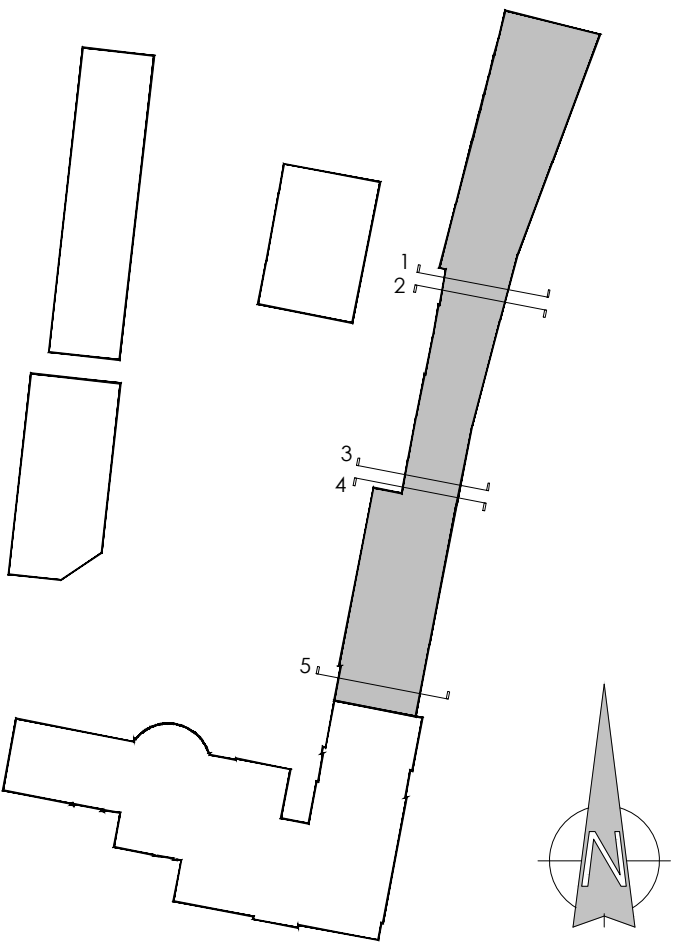 

Key

- Existing windows and external doors to be retained and repaired as necessary, in accordance with method statement.
- New single glazed, white painted timber sash window.
- New single glazed, white painted timber fixed window.
- New double glazed, aluminium dark grey windows.
- New double glazed, low profile white painted timber flush casement windows.
- New double glazed, aluminium dark grey windows, with dark grey powder coated aluminium surrounds.
- New double glazed, white painted timber sash windows.
- New double glazed, aluminium dark grey door.
- New double glazed, white timber painted french doors with side lights.
- New double glazed aluminium dark grey door, with dark grey powder coated aluminium surrounds.
- New composite 4 panel front door, painted blue to match main house aesthetic.
- New double glazed aluminium dark grey sliding door.
- New double glazed aluminium dark grey front door.
- New double glazed, heritage style roof lights.
- New double glazed aluminium roof lights.
- New double glazed, fixed aluminium black window.
- New double glazed, critfall style, black powder coated aluminium arch windows.

REV	DESCRIPTION	DATE	BY	CHKD

**TURNER
JACKSON+DAY**
ASSOCIATES

Radio House
Thanet Way, Whitstable
Kent CT15 3DX
t: 01227 261453
e: enquiries@tjda.co.uk
www.turnerjacksonday.co.uk

client details
CUSTOM HOUSE (Gravesend) LIMITED

project details
Custom House
The Terrace, Gravesend, DA12 2DE

drawing title
Outbuilding Elevations
Door and window types

date scale drawn by checked by
Aug.'24 1:100 JH

project no:	drawing no:	revision
1735	C14.2	

Note
For all window and door type elevations and details refer to drawings information listed below:
- 1735-C14.6 - C14.13 Door and Window Type Elevations
- 1735-C14.14 - C14.28 Door and Window Details
- Existing window method statement.