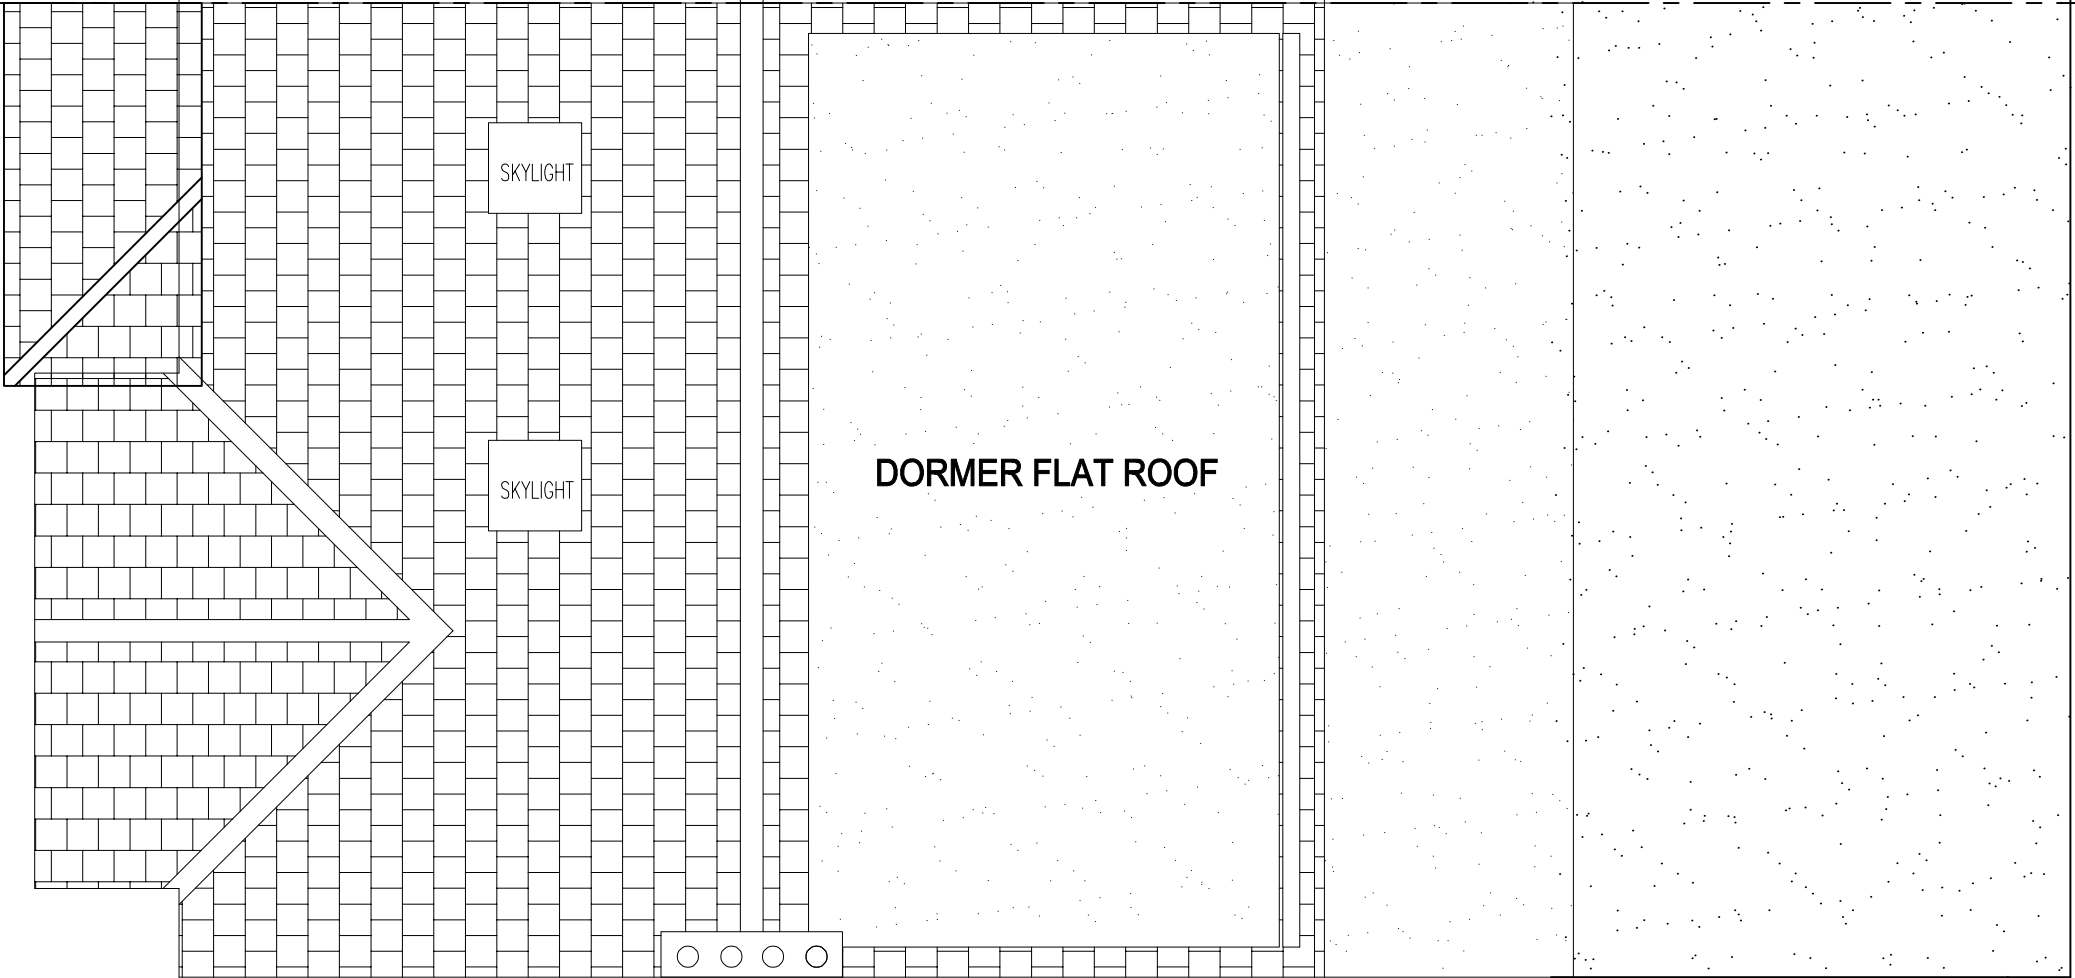


Client

Mr Jag Thind
59 CENTRAL AVENUE
GRAVESEND
KENT
DA12 5AN

Drawing Title

PROPOSED ROOF PLAN

--	--	--	--

Description	Initial	Rev	Date
-------------	---------	-----	------

--	--	--	--

Drawing No.	Revision
2498-014	00

Scale	Date
1:50@A3	Nov 24

Computer File No.	Project No.
-------------------	-------------

Drawn By	Checked By
Raj Bhatti	

Coordinated By	Approved By
----------------	-------------

PROPOSED ROOF PLAN

Scale
1:50@A3

