


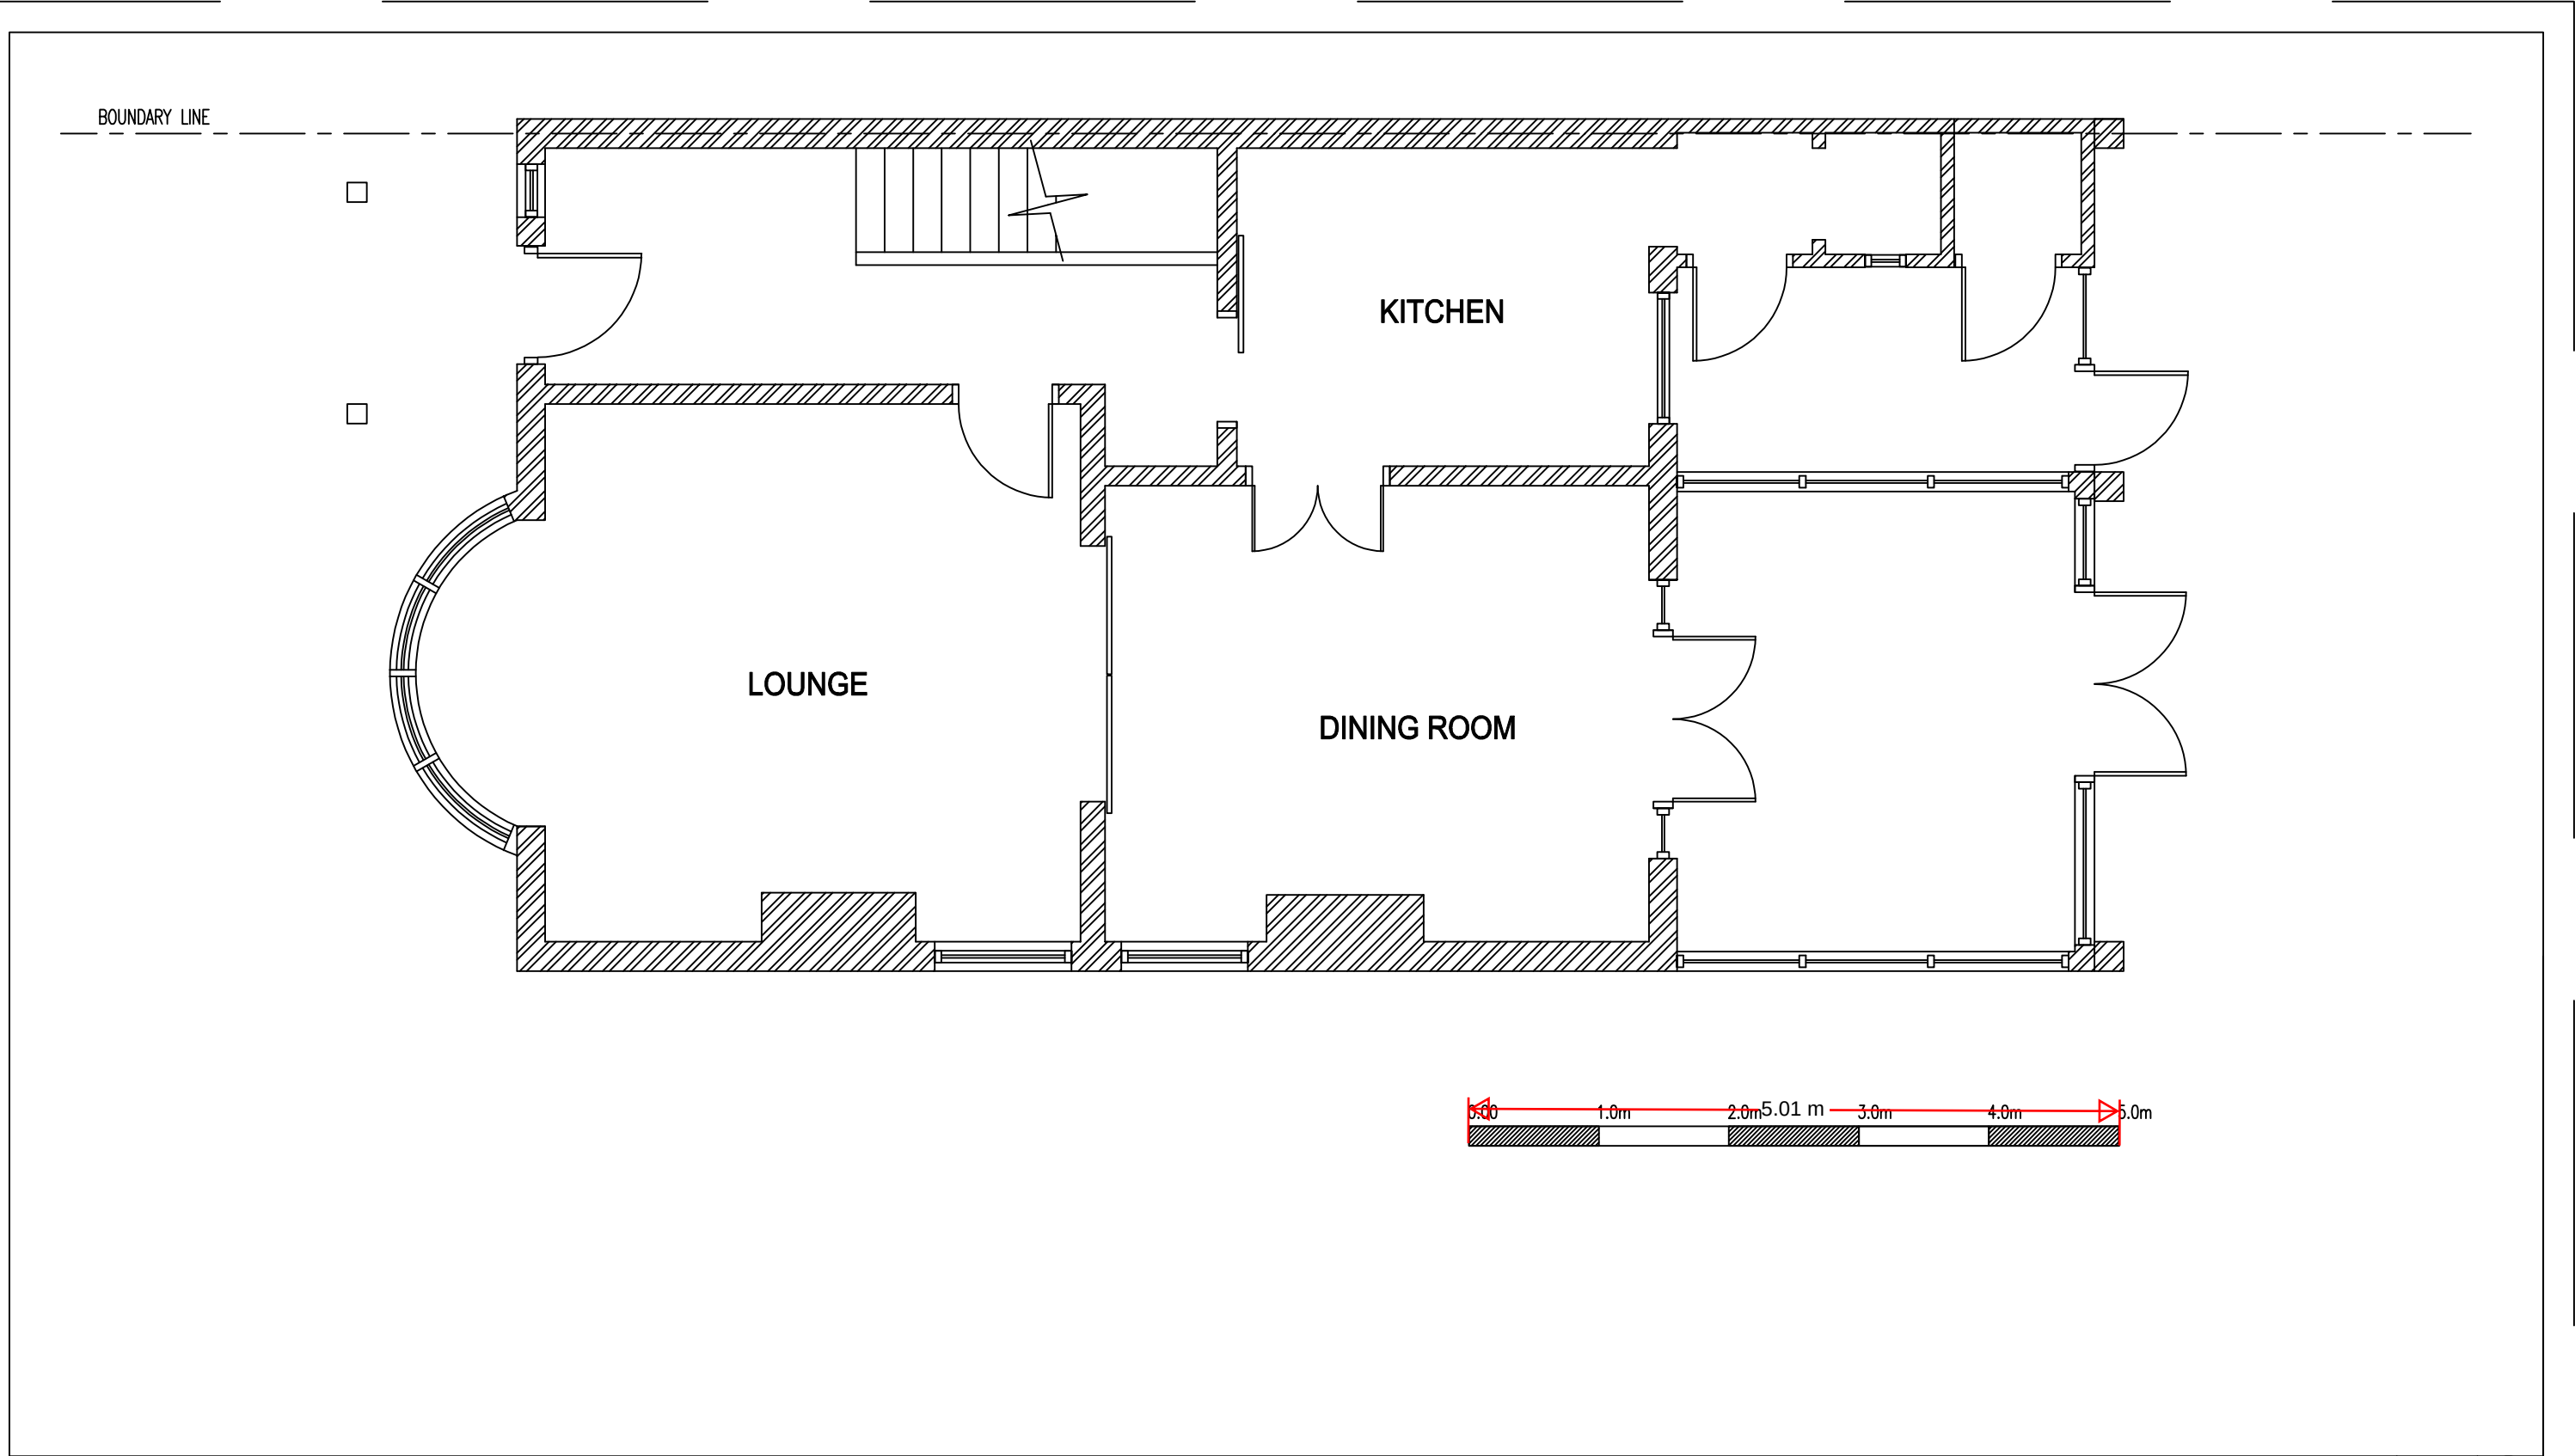

EXISTING GROUND FLOOR PLAN										Scale					
										1:50@A3					
	Client Mr Jag Thind 59 CENTRAL AVENUE GRAVESEND KENT DA12 5AN	Drawing Title EXISTING GROUND FLOOR PLAN					Drawing No.				Revision				
							2498-001				00				
							Scale		1:50@A3		Date		Nov 24		
							Computer File No.		Project No.						
			Description				Initial		Rev		Date		Drawn By		Checked By
												Coordinated By		Approved By	