


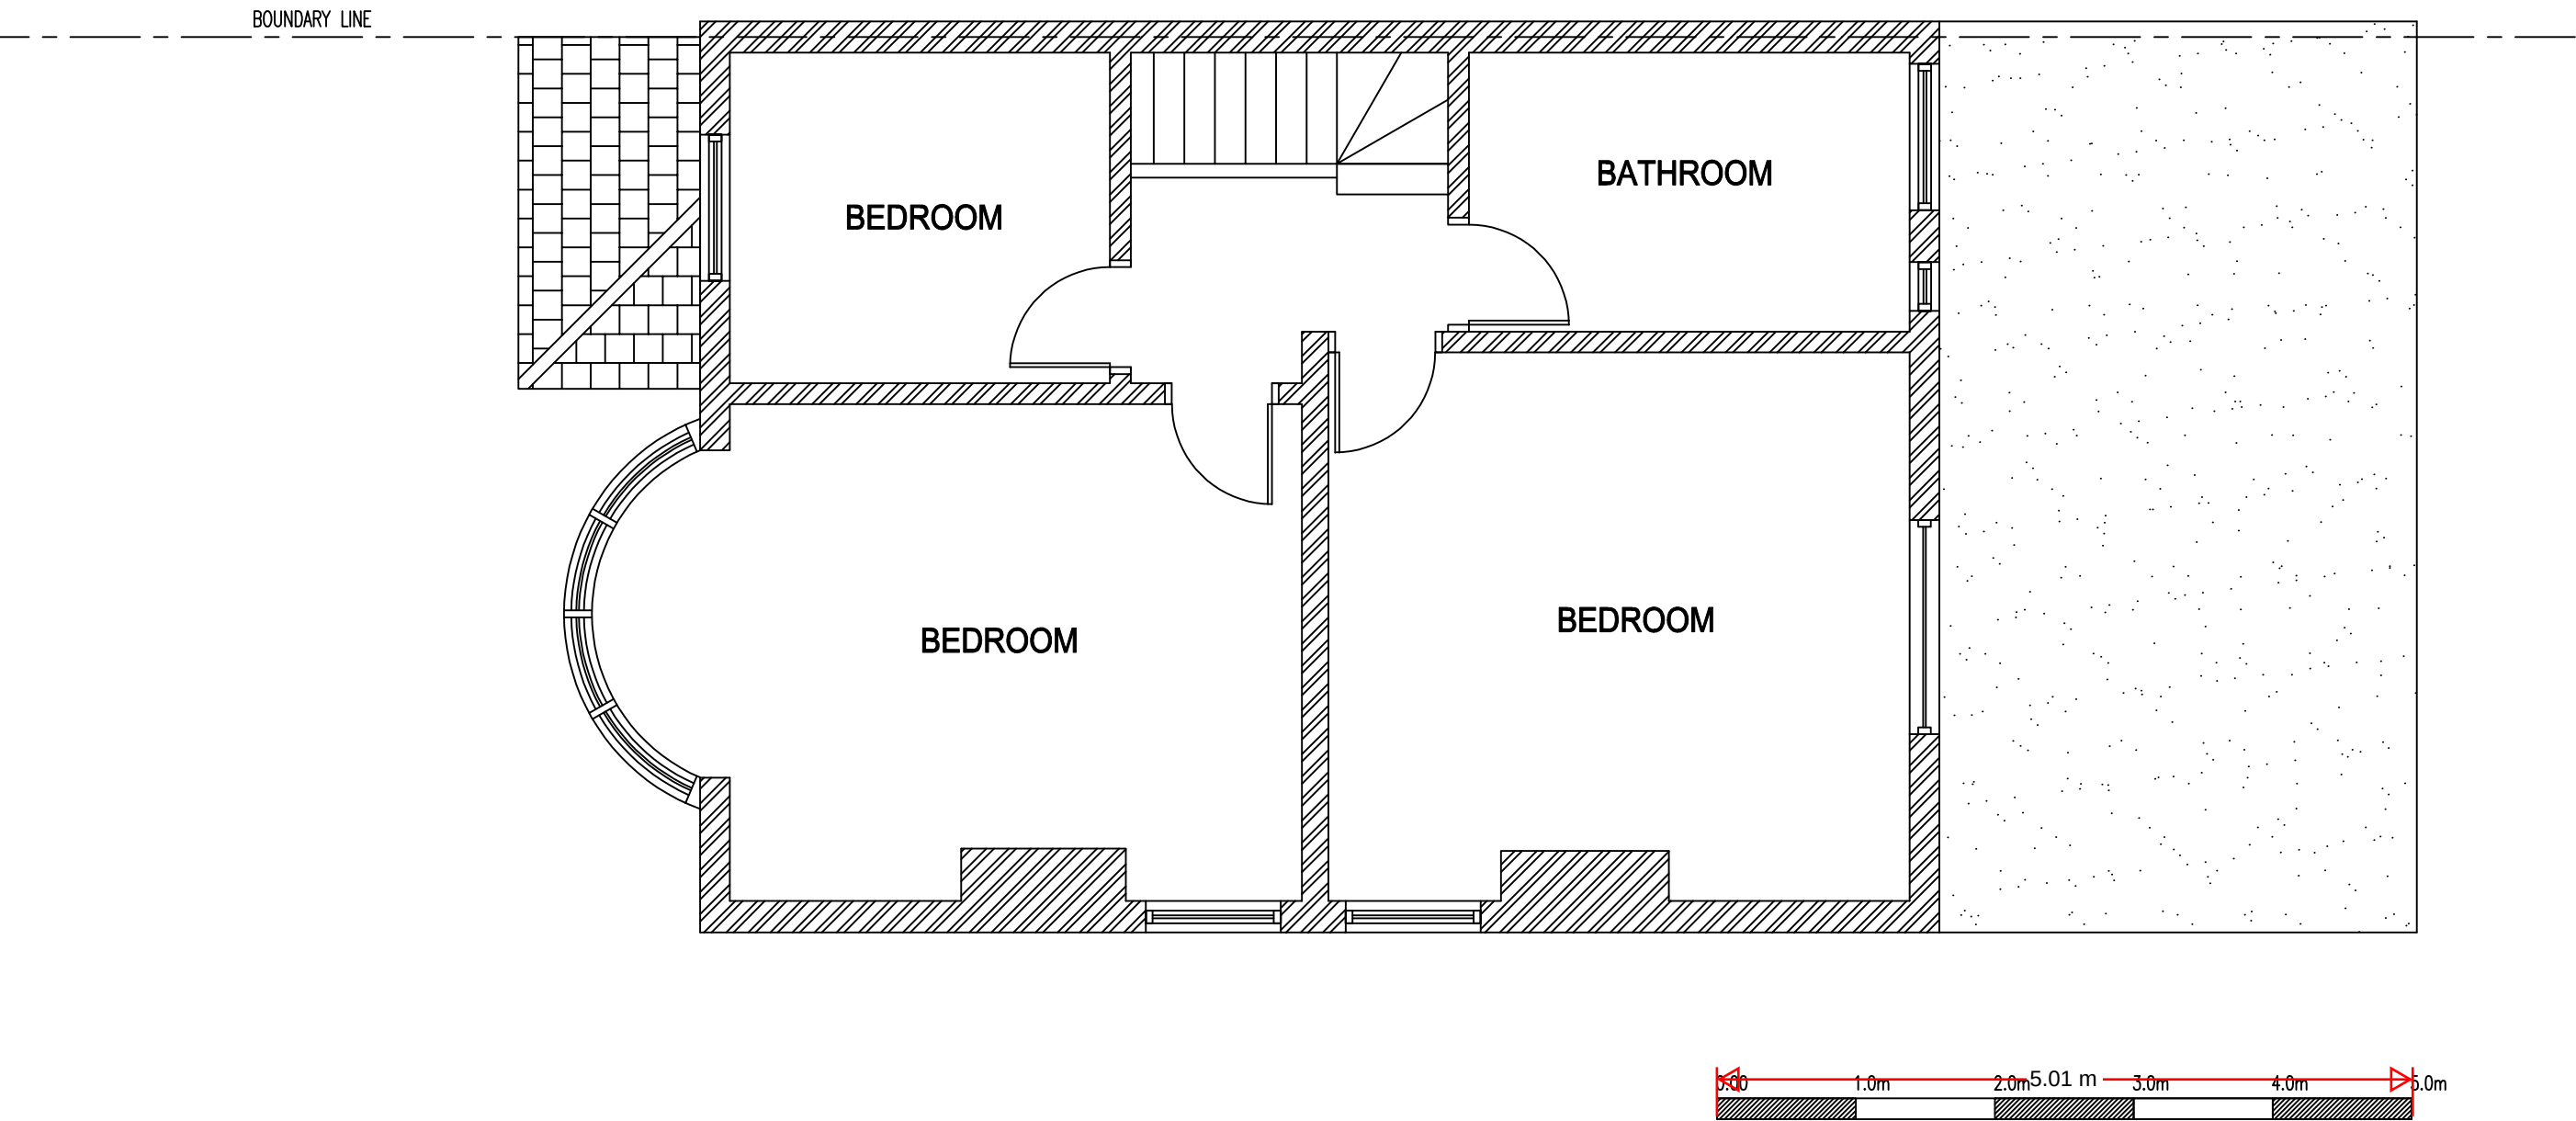

EXISTING FIRST FLOOR PLAN

Scale	
1:50@A3	

	Client Mr Jag Thind 59 CENTRAL AVENUE GRAVESEND KENT DA12 5AN	Drawing Title EXISTING FIRST FLOOR PLAN					Drawing No.	Revision
							2498-002	00
							Scale 1:50@A3	Date Nov 24
							Computer File No.	Project No.
							Drawn By Raj Bhatti	Checked By
							Coordinated By	Approved By
Description			Initial	Rev	Date			