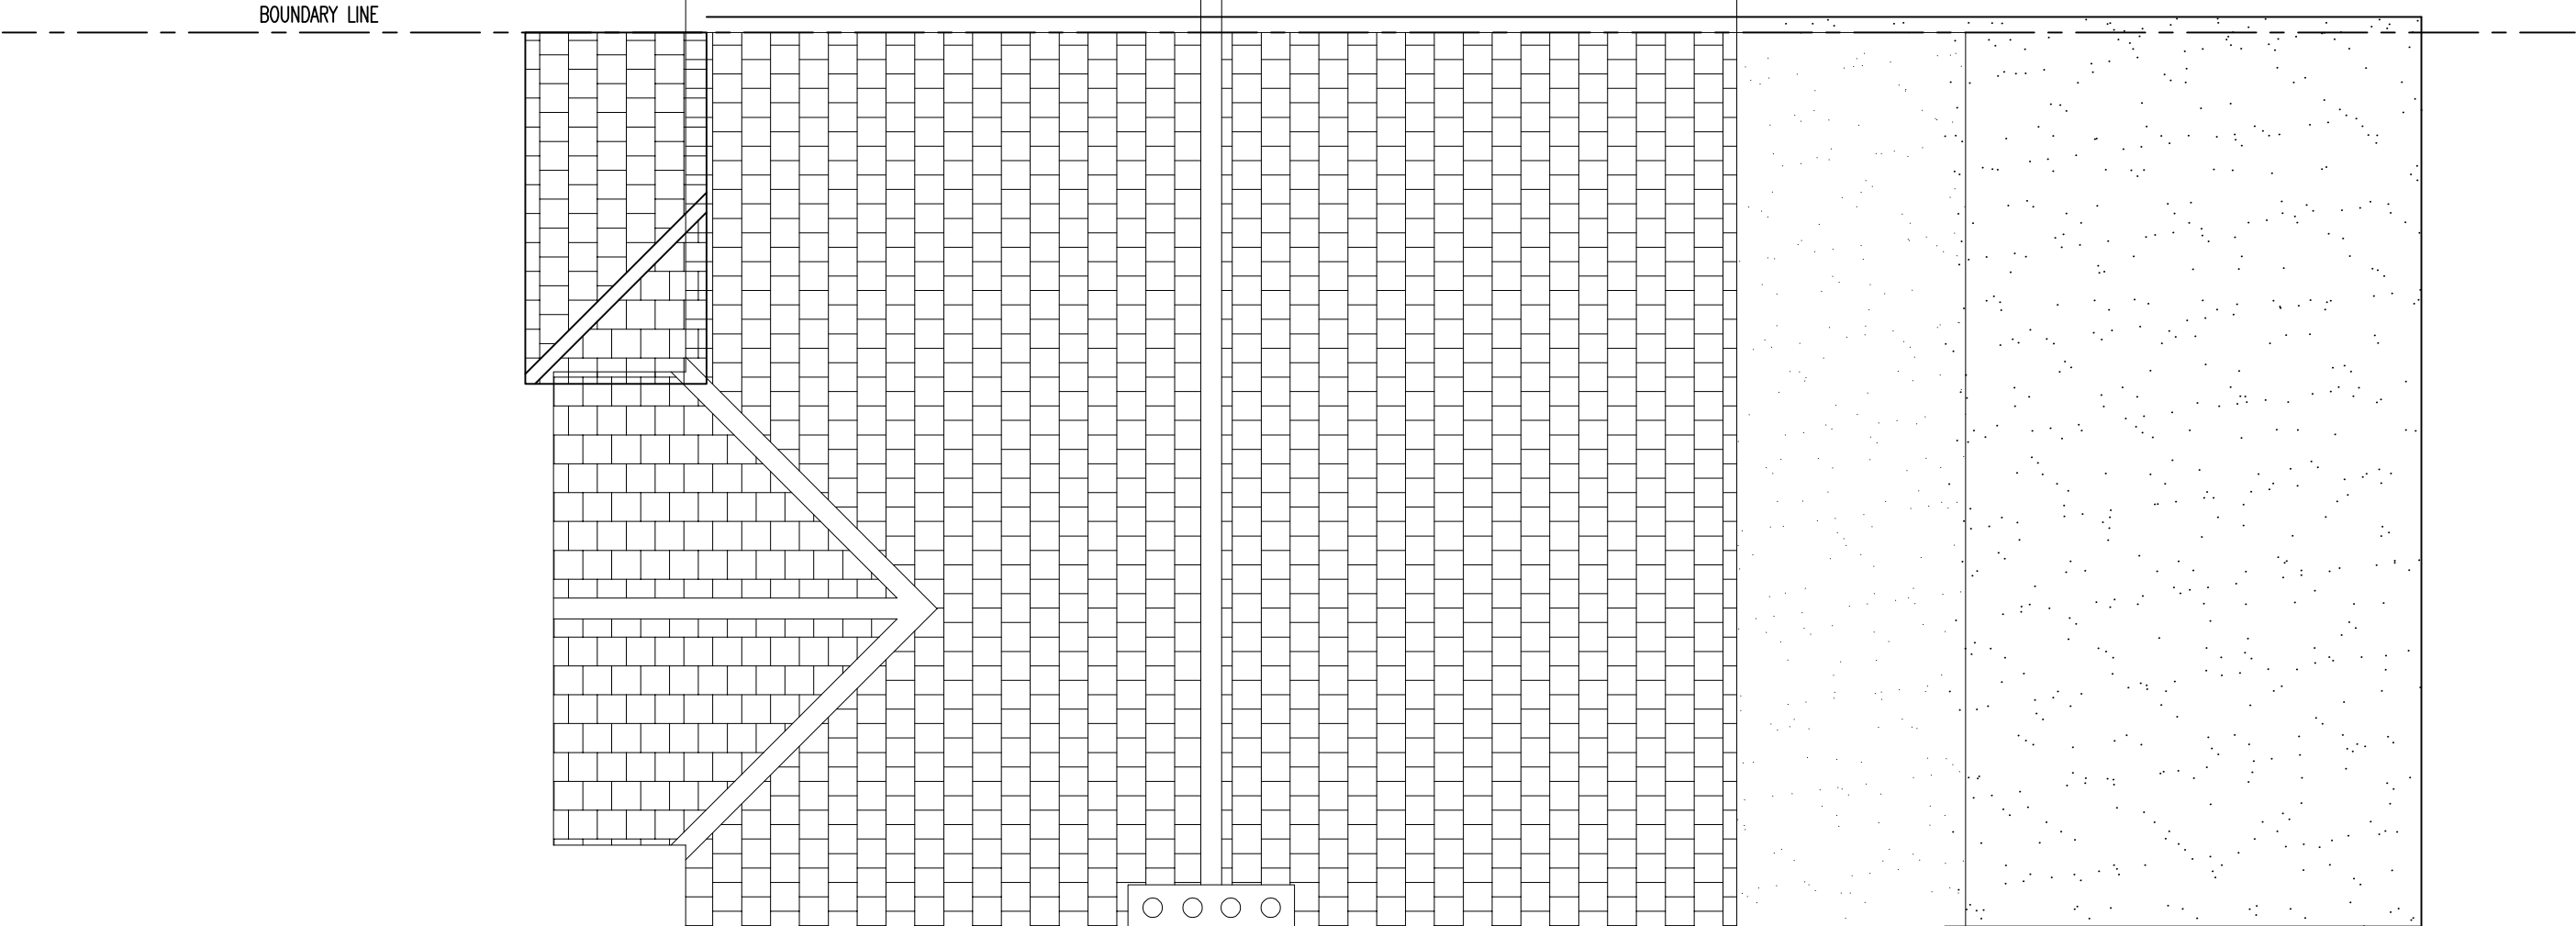


EXISTING ROOF PLAN

Scale	
1:50@A3	

	Client Mr Jag Thind 59 CENTRAL AVENUE GRAVESEND KENT DA12 5AN	Drawing Title EXISTING ROOF PLAN					Drawing No.	Revision	
							2498-003	00	
							Scale 1:50@A3	Date Nov 24	
							Computer File No.	Project No.	
			Description				Initial	Rev	Date
			Drawn By Raj Bhatti				Checked By		
			Coordinated By				Approved By		