


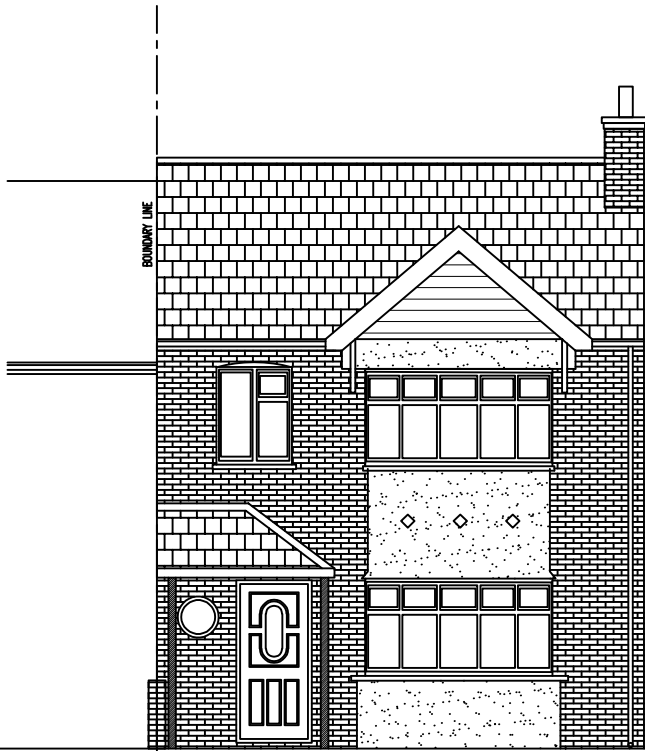


EXISTING FRONT ELEVATION



EXISTING SIDE ELEVATION



EXISTING REAR ELEVATION

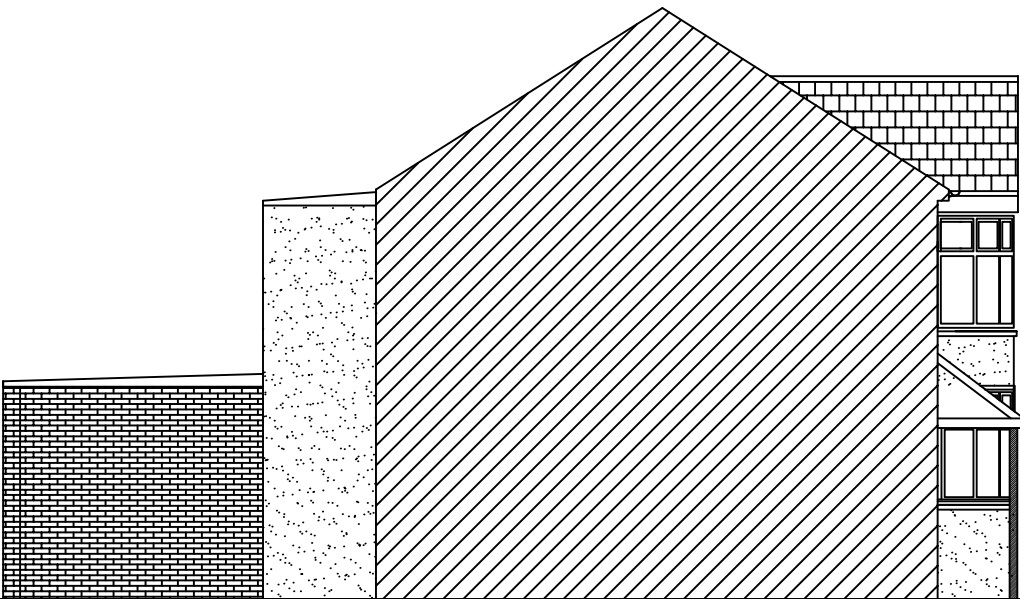

EXISTING SIDE ELEVATION

EXISTING ELEVATIONS

Scale	
1:100@A3	

	Client Mr Jag Thind 59 CENTRAL AVENUE GRAVESEND KENT DA12 5AN	Drawing Title EXISTING ELEVATIONS					Drawing No.		Revision		
							2498-004		00		
							Scale 1:100@A3		Date Nov 24		
							Computer File No.		Project No.		
			Description		Initial	Rev	Date	Drawn By Raj Bhatti		Checked By	
									Coordinated By		Approved By