


CENTRAL AVENUE

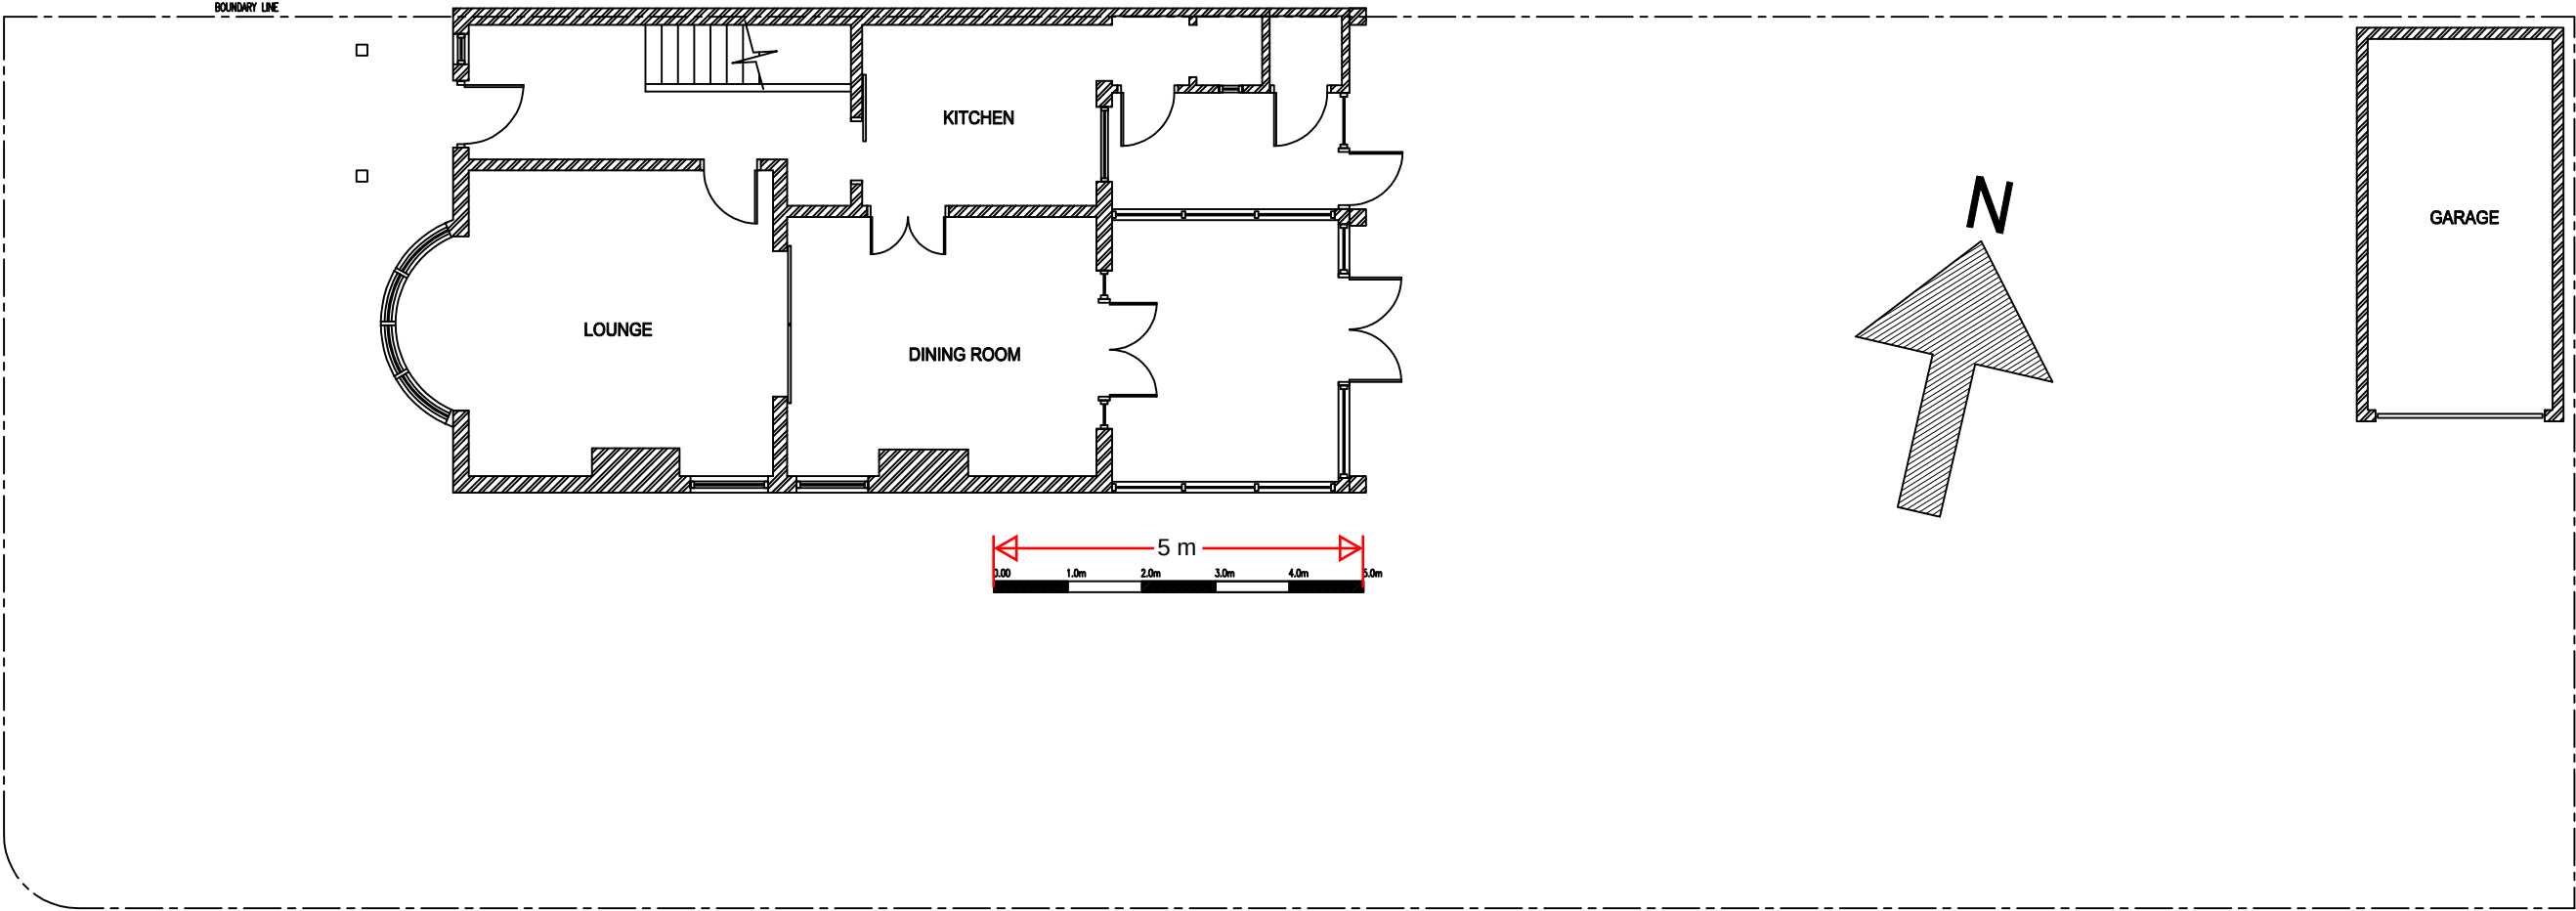

SMARTS ROAD

EXISTING SITE PLAN

Drawing No. 2498-005				Revision 00	
				Scale 1:100@A3	
Client Mr Jag Thind 59 CENTRAL AVENUE GRAVESEND KENT DA12 5AN		Drawing Title EXISTING SITE PLAN		Date Nov 24	
				Project No.	
		Description		Initial	Rev
				Date	
				Drawn By Raj Bhatti	
				Checked By	
				Coordinated By	
				Approved By	