


CENTRAL AVENUE

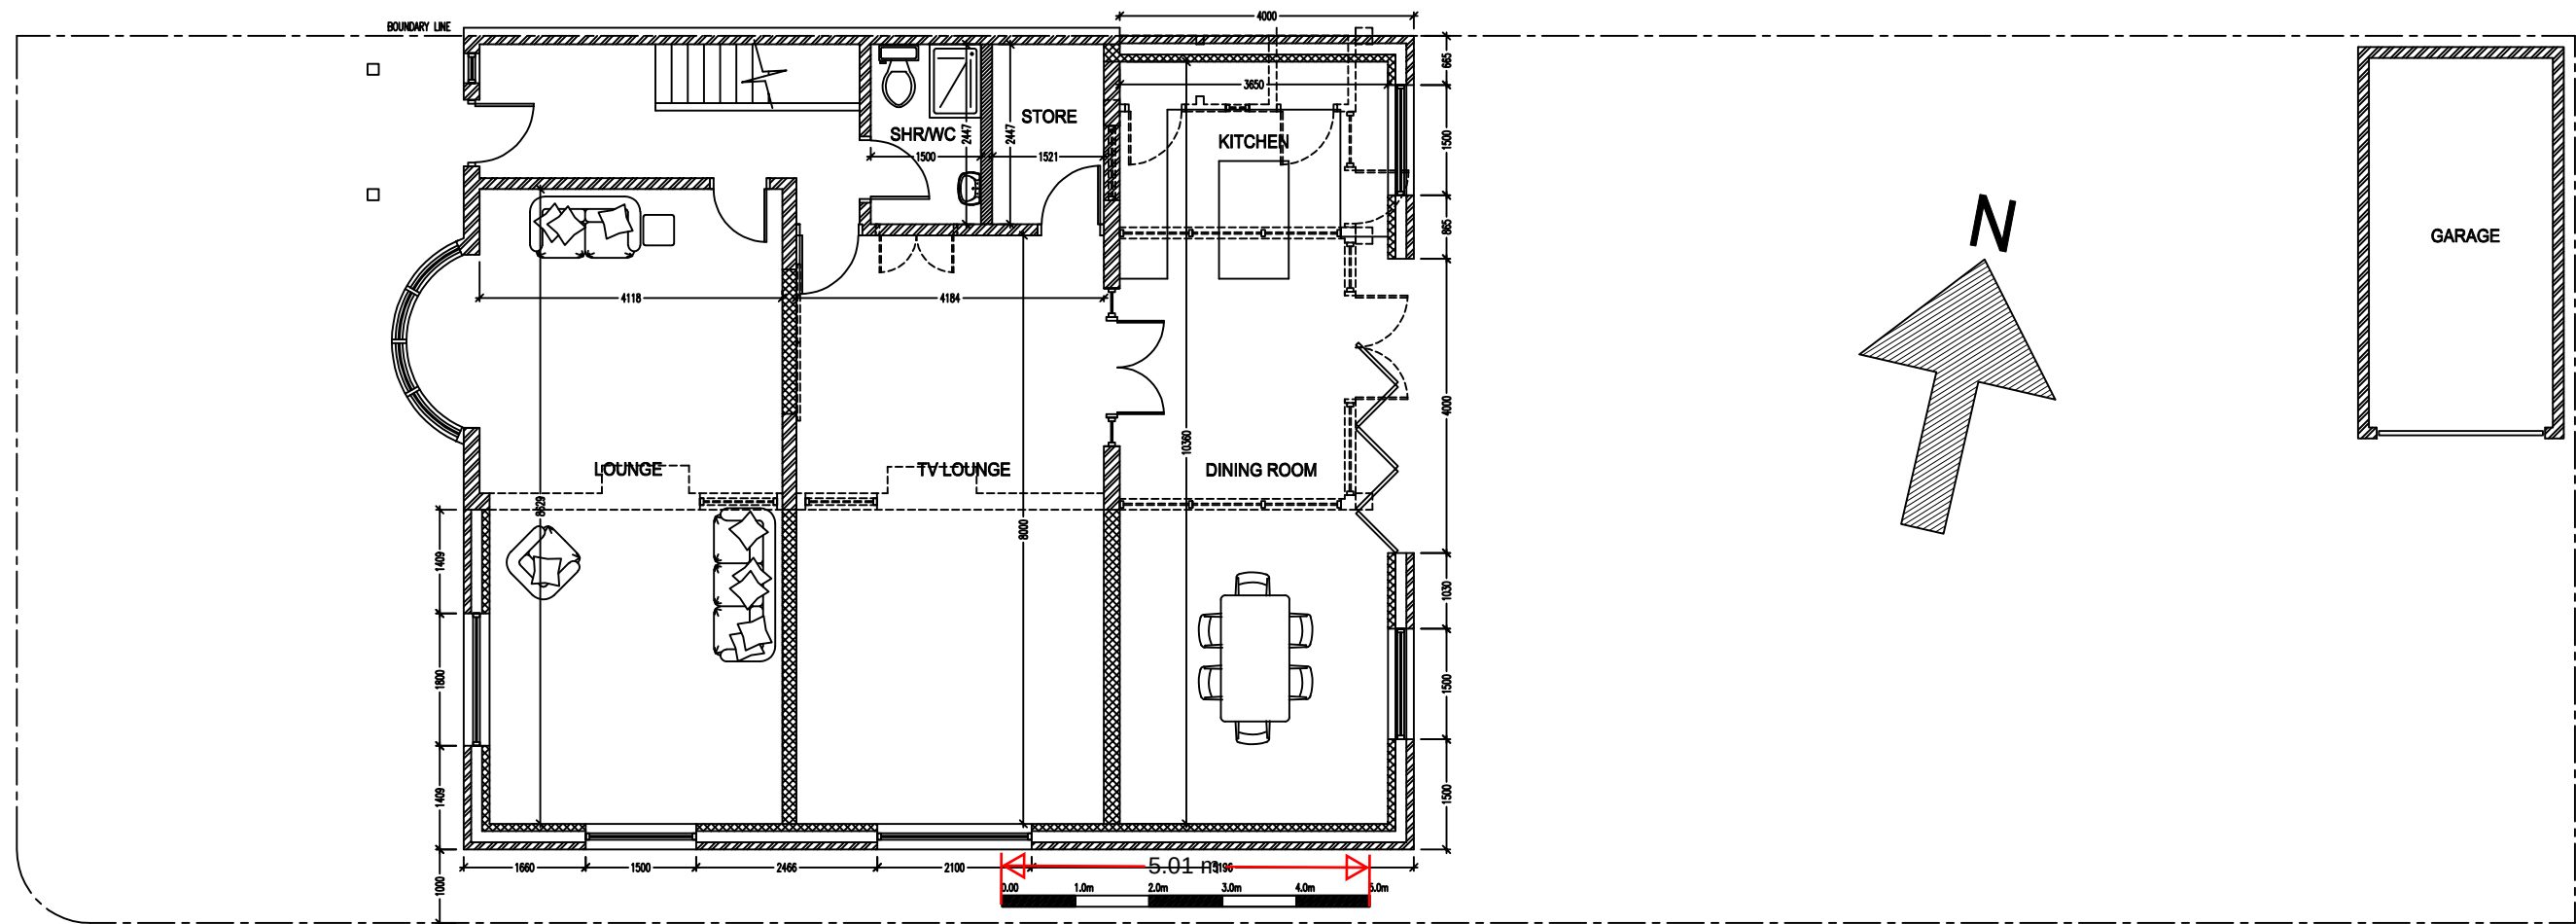

SMARTS ROAD

PROPOSED SITE PLAN

Scale
1:100@A3

Client
Mr Jag Thind
59 CENTRAL AVENUE
GRAVESEND
KENT
DA12 5AN

Drawing Title
PROPOSED SITE PLAN

Drawing No. 2498-006
Revision 00

Scale 1:100@A3 Date Nov 24

Computer File No. Project No.

Description Initial Rev Date

Drawn By Raj Bhatti Checked By

Coordinated By Approved By