


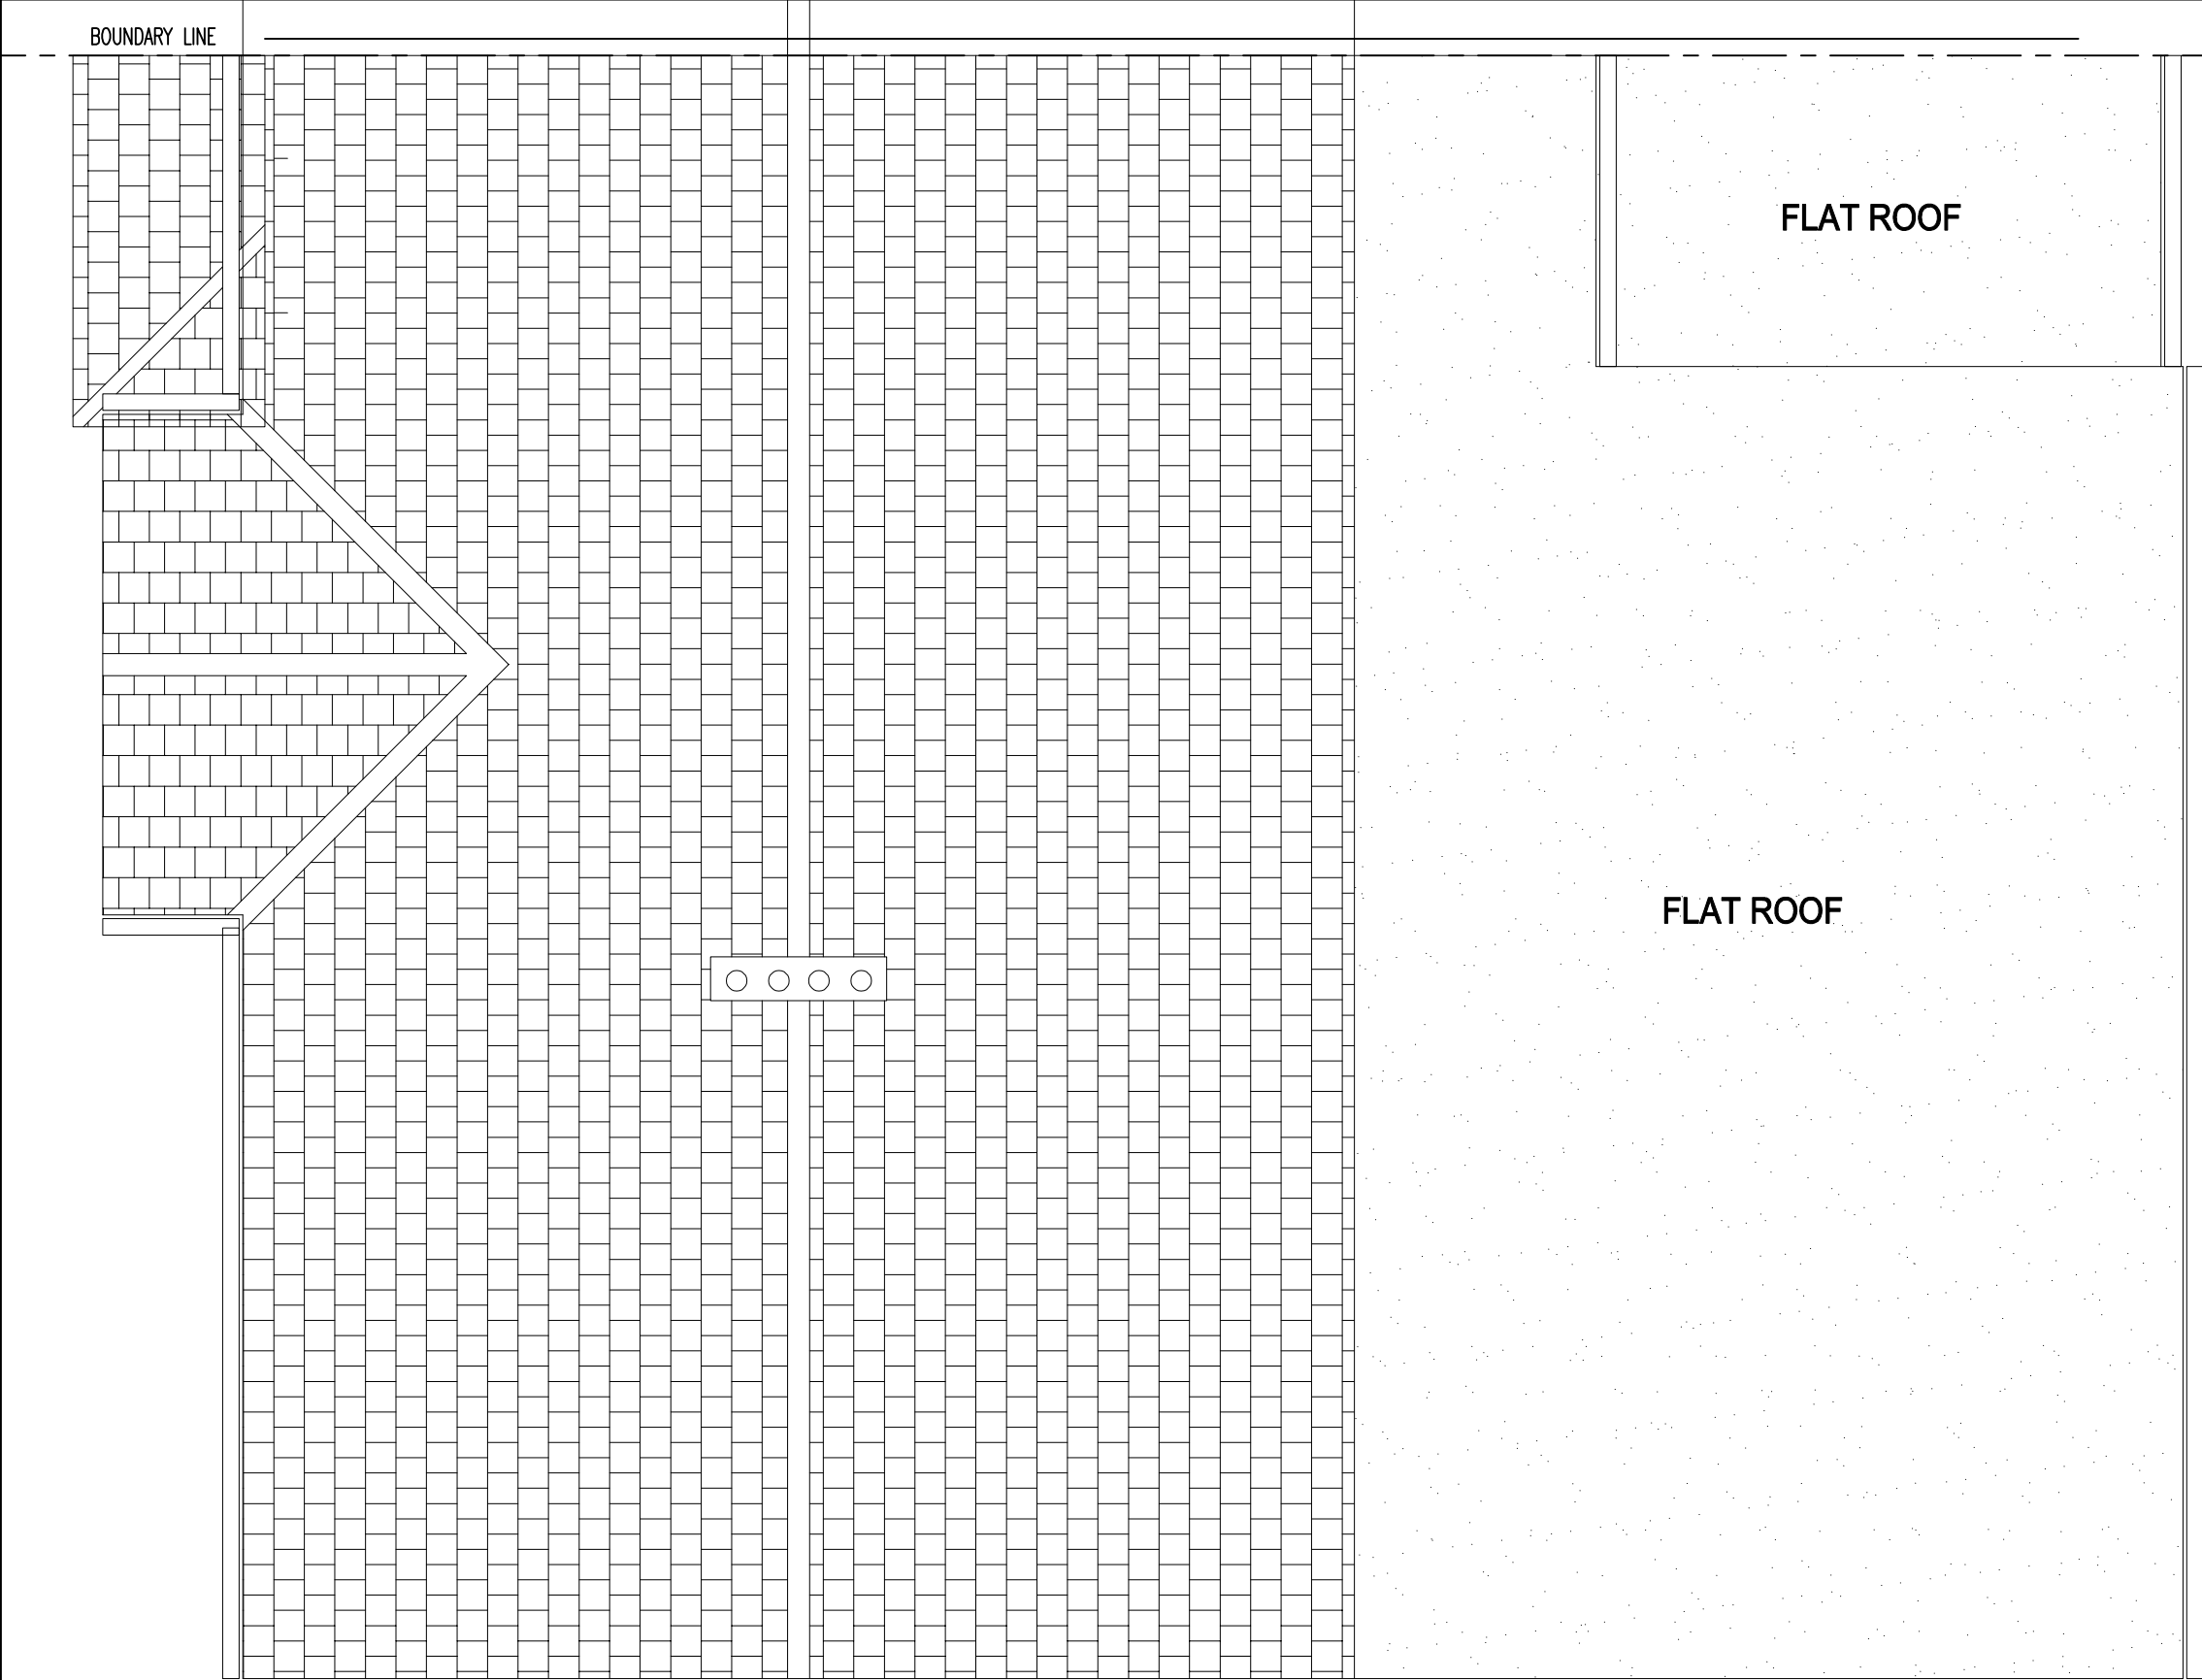

**Client**  
Mr Jag Thind  
59 CENTRAL AVENUE  
GRAVESEND  
KENT  
DA12 5AN

**Drawing Title**  
PROPOSED ROOF PLAN

|             |         |     |      |
|-------------|---------|-----|------|
|             |         |     |      |
| Description | Initial | Rev | Date |

**Drawing No.** 2498-009 **Revision** 00

**Scale** 1:50@A3 **Date** Nov 24

**Computer File No.** **Project No.**

**Drawn By** Raj Bhatti **Checked By**

**Coordinated By** **Approved By**

PROPOSED ROOF PLAN

Scale  
1:50@A3