




PROPOSED FRONT ELEVATION



PROPOSED SIDE ELEVATION



PROPOSED REAR ELEVATION

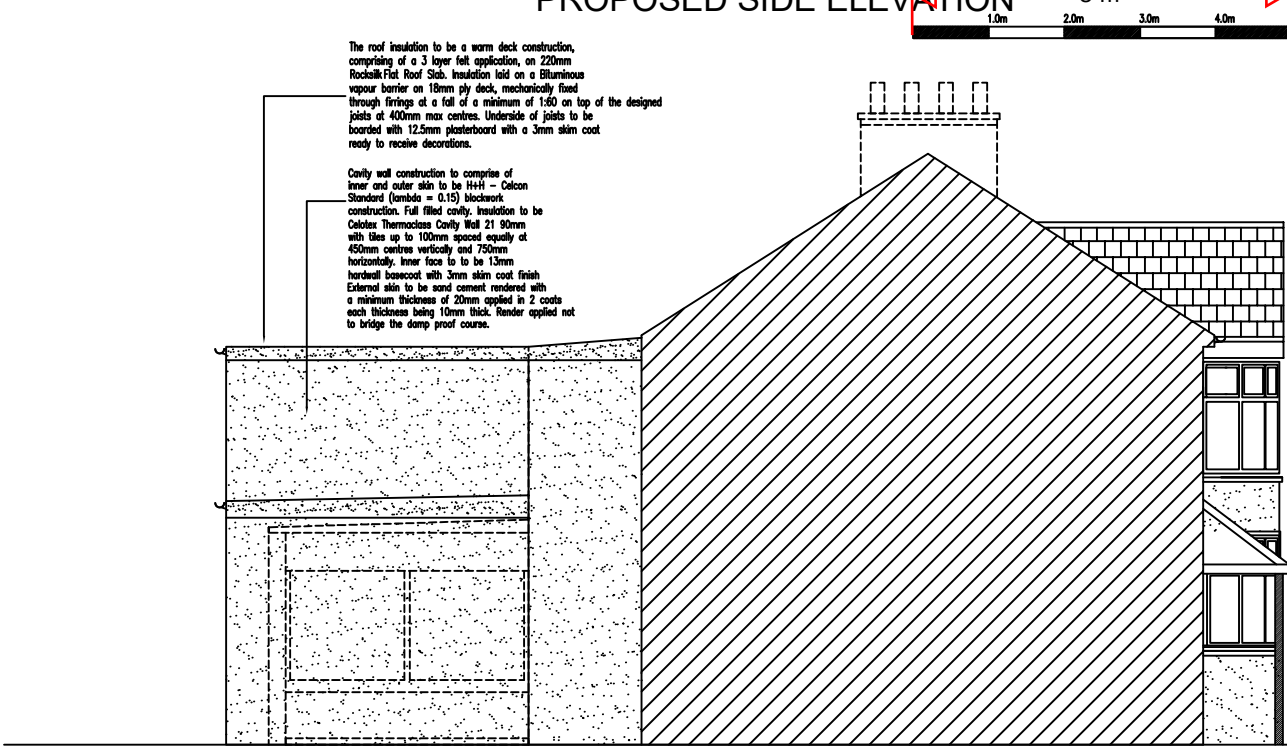

PROPOSED SIDE ELEVATION

EXISTING ELEVATIONS

	Client Mr Jag Thind 59 CENTRAL AVENUE GRAVESEND KENT DA12 5AN	Drawing Title PROPOSED ELEVATIONS	Description	Initial	Rev	Date	Drawing No.	Revision
							2498-010	00
							Scale 1:100@A3	Date Nov 24
							Computer File No.	Project No.
							Drawn By Raj Bhatti	Checked By
							Coordinated By	Approved By