



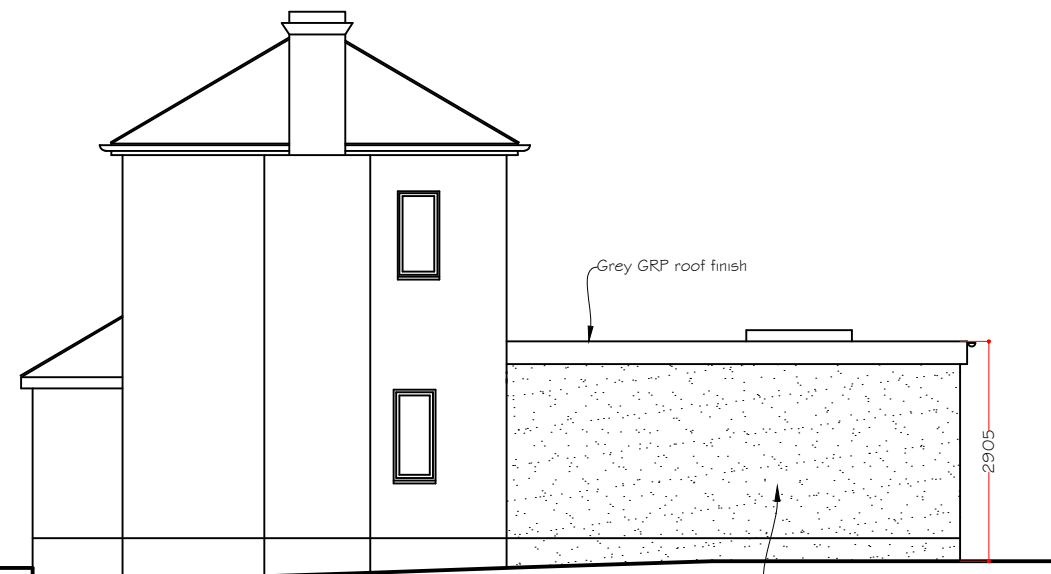


Front Elevation


Scale 1:100

 


Side Elevation

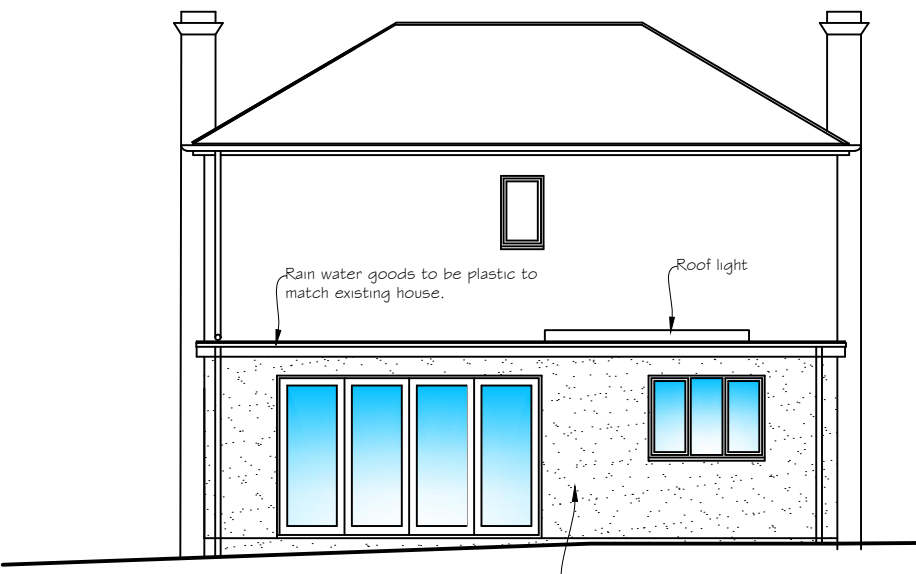

Rear Elevation

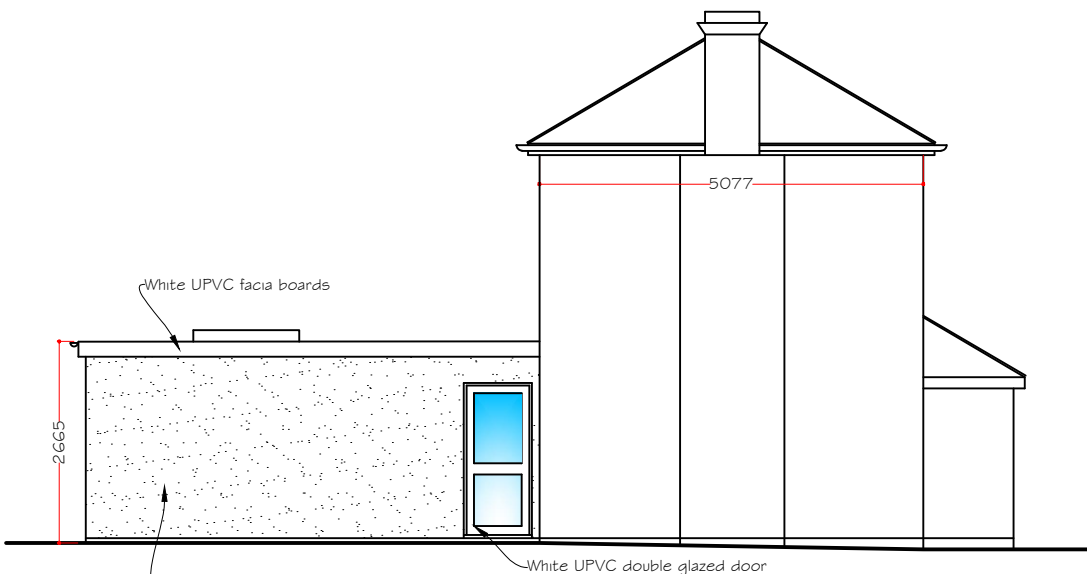


Side Elevation

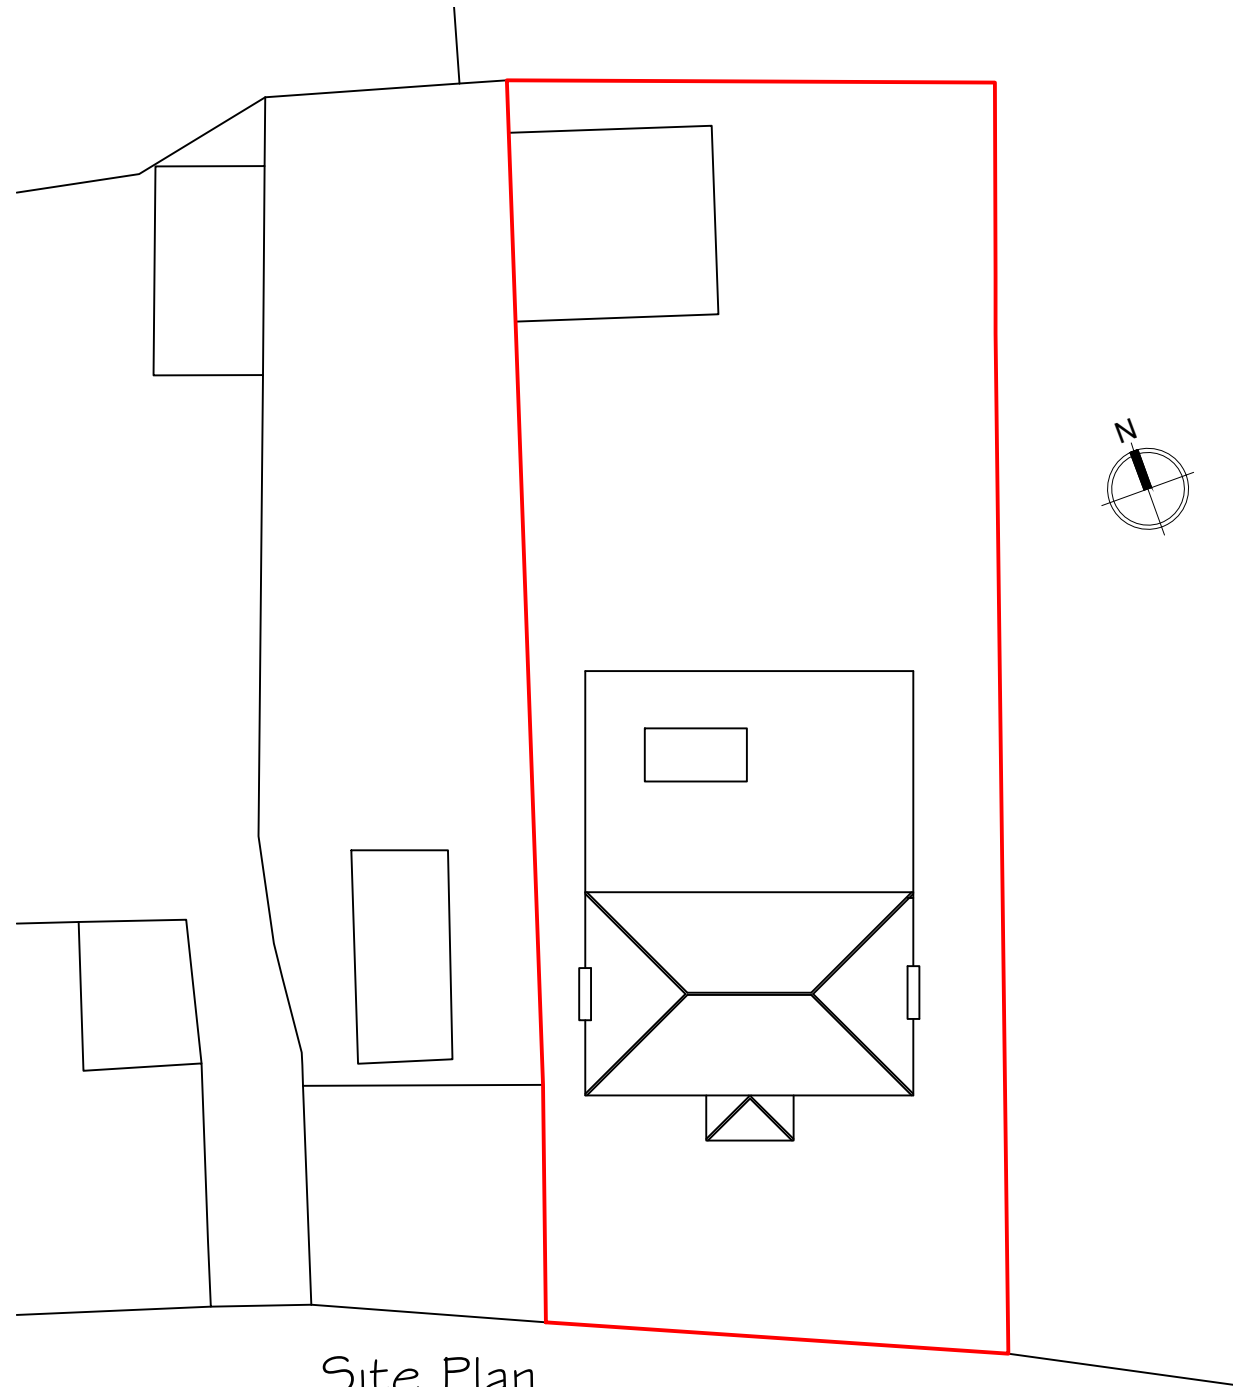



Site Plan

Scale 1:200

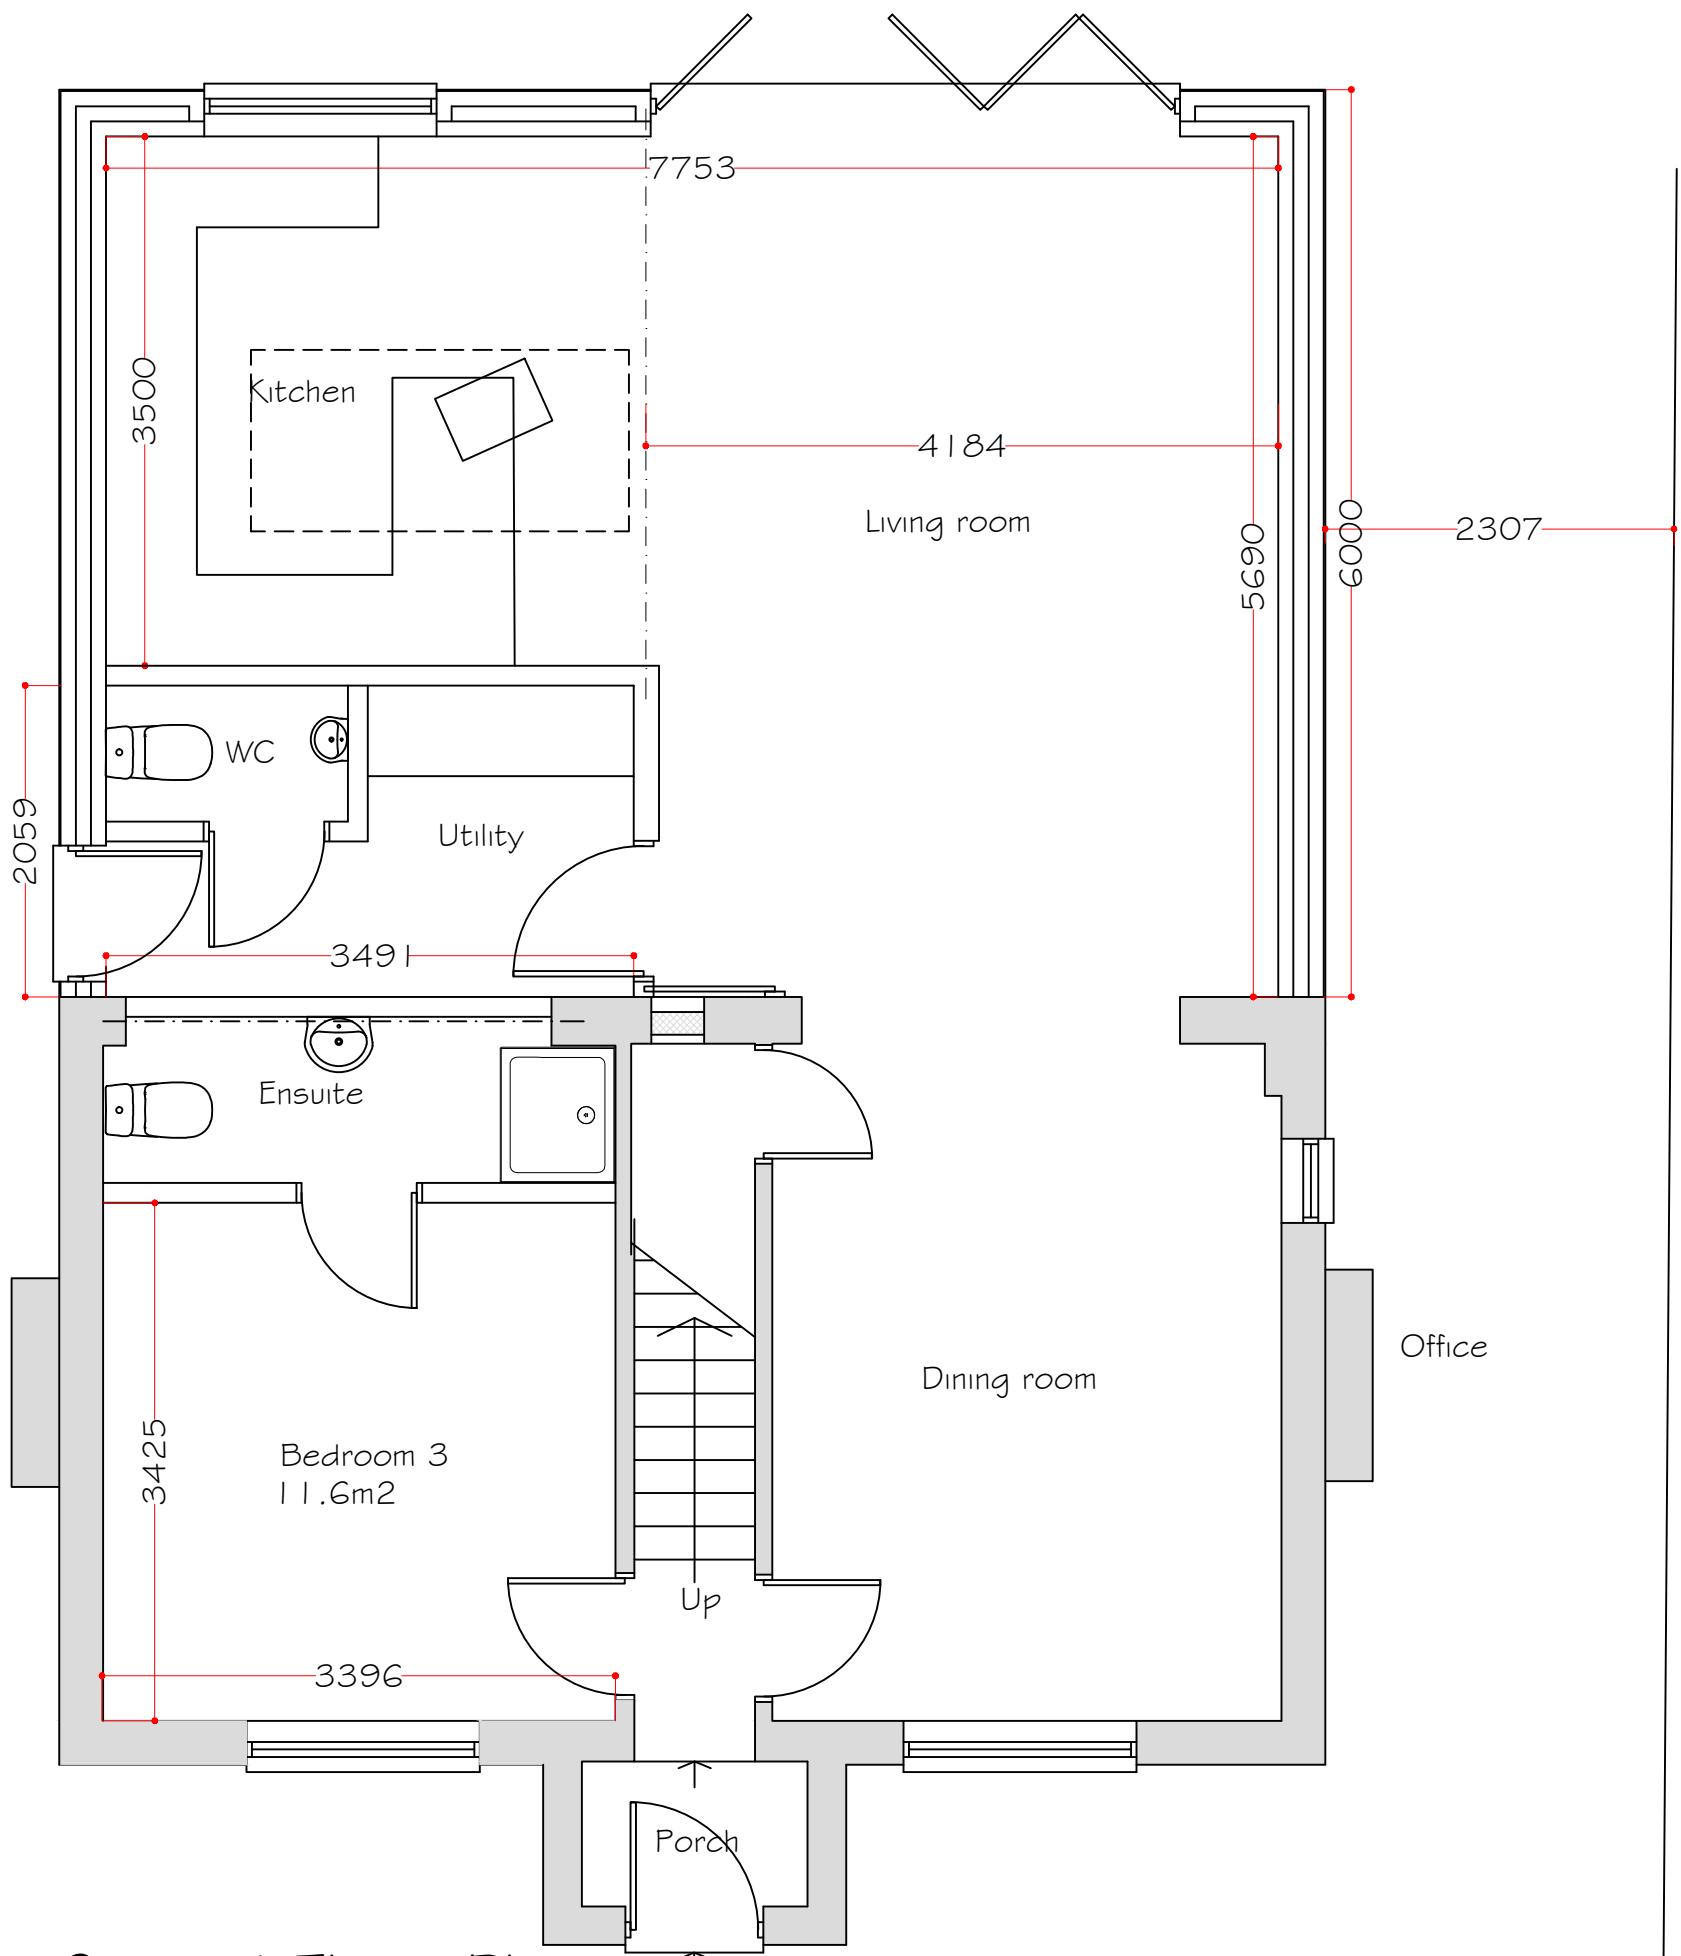


Ground Floor Plan

Scale 1:50

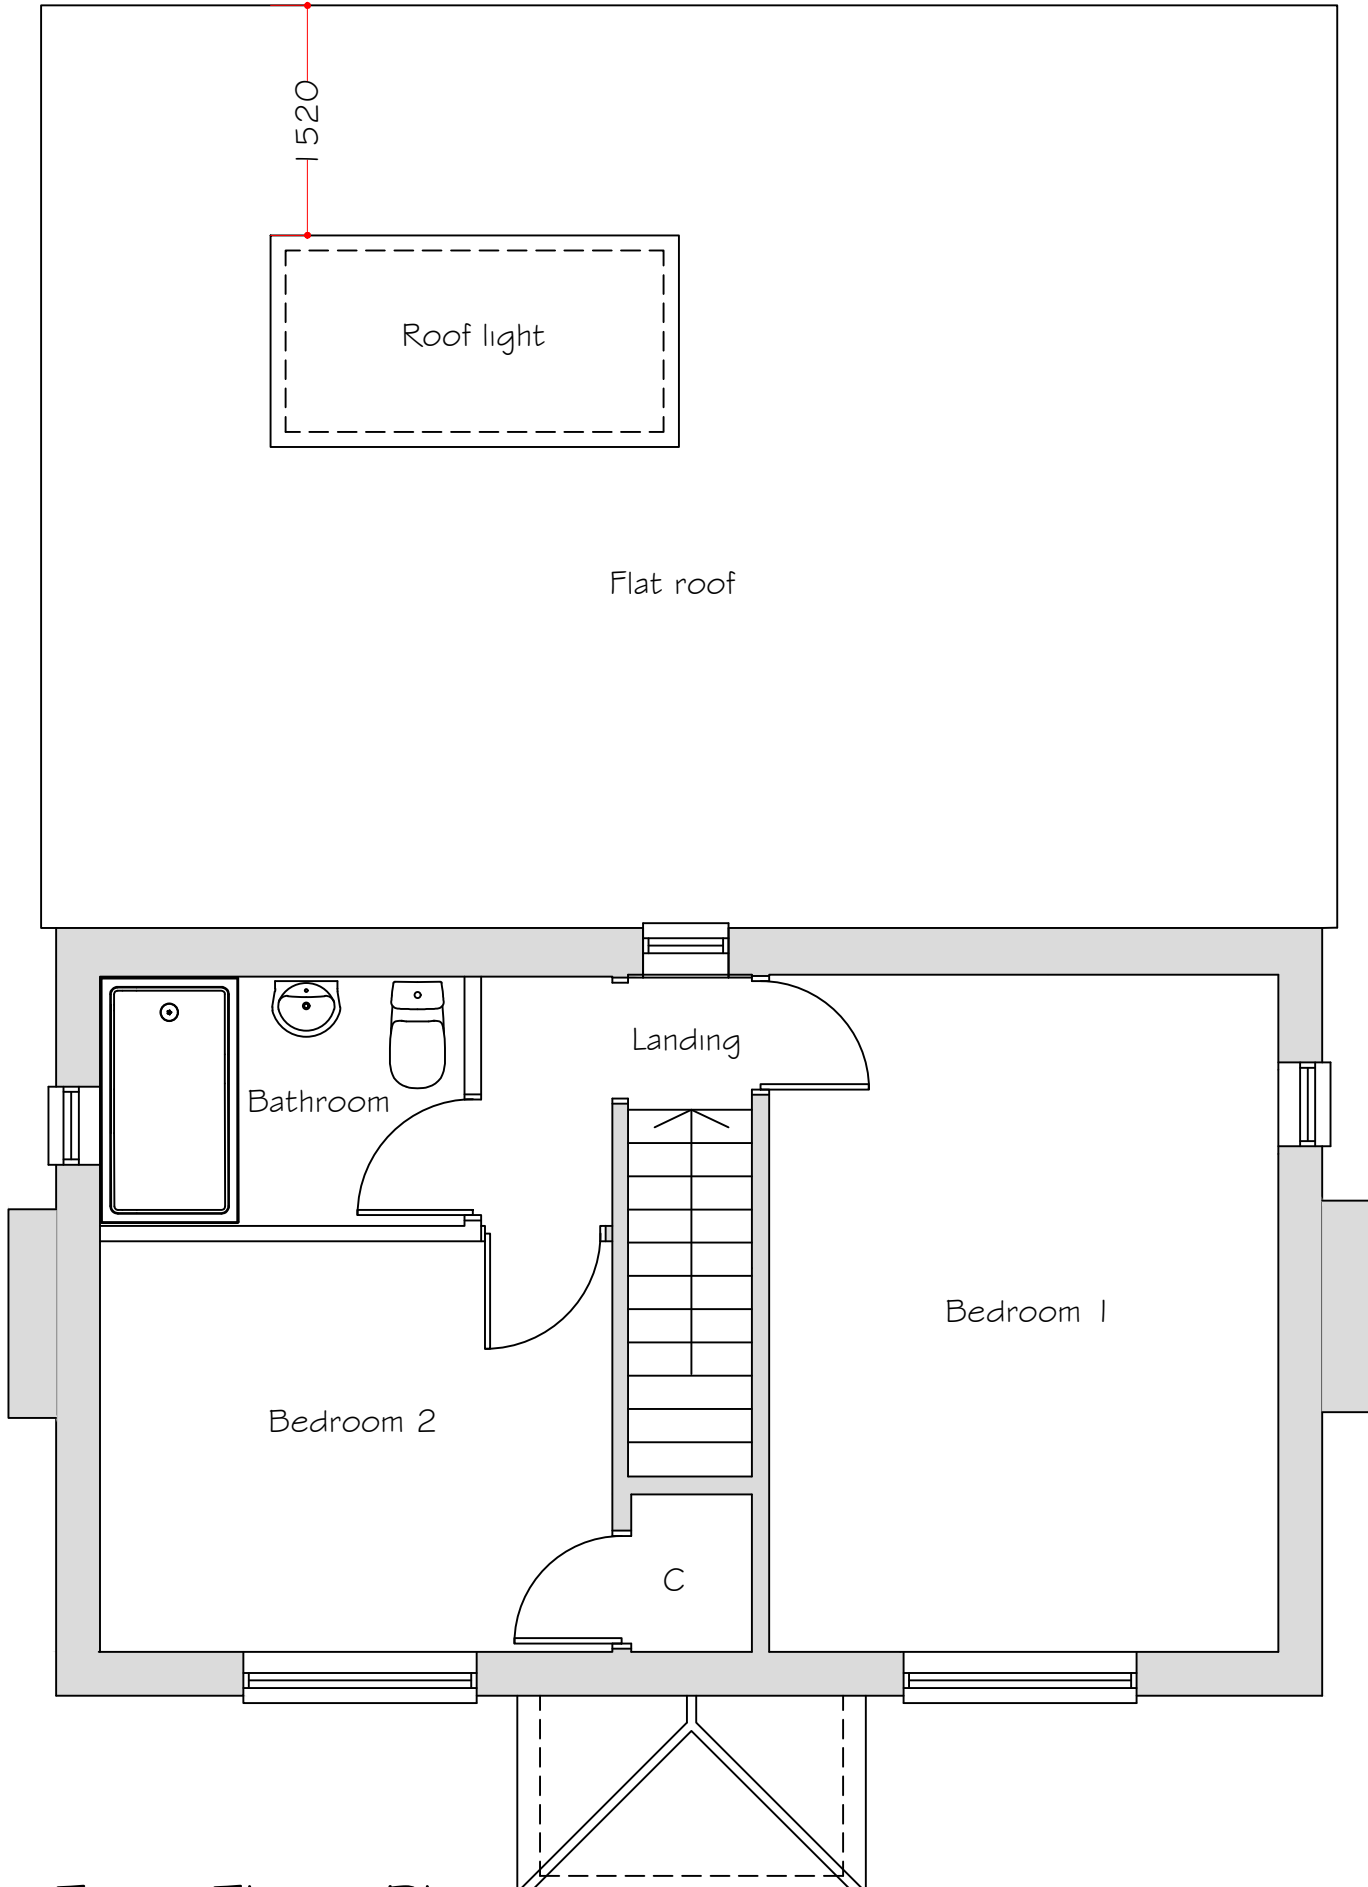 

First Floor Plan

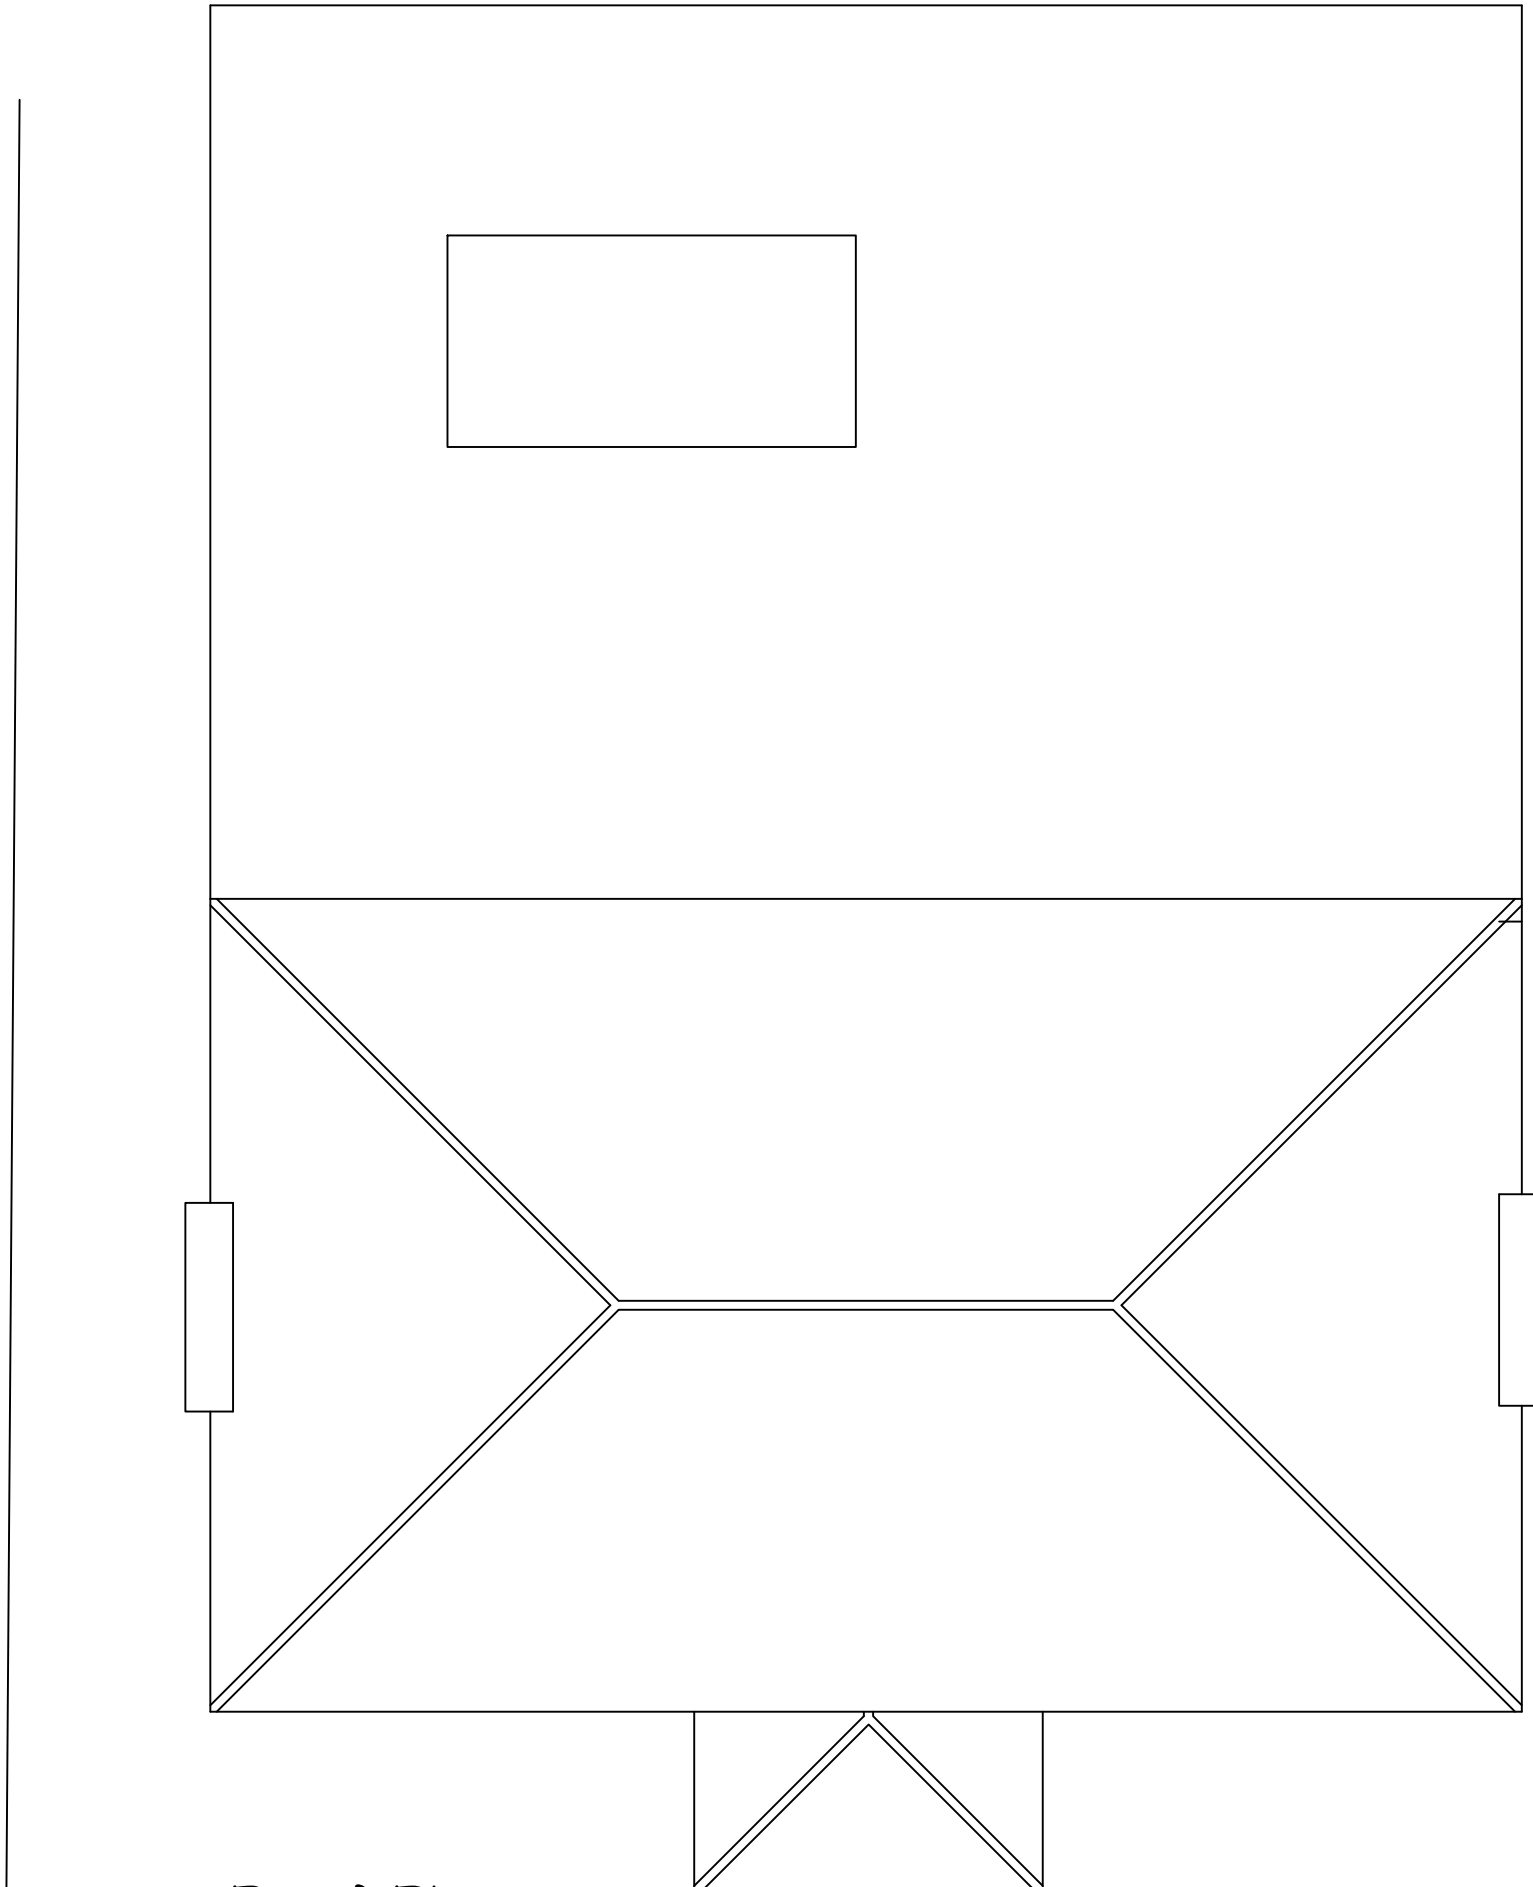

Roof Plan

Rev E- Design change.
Rev D- Design change.
Rev C- Design change.
Rev B- Roof amended.
Rev A- Roof amended.

10 January 2024
15 December 2023
18 October 2023
29 September 2023
10 July 2023

Synergy Planning & Property Consultants Ltd The Office The Lanchester Rochester Kent ME3 7NQW	
Client	Mr J Conor
Address	31 The Street Shorne
Drawing title	Proposed plans and elevations
Scale	1:50/1:100/1:200/1:1250
Date	March 2023
Drawn by	
Drawing No	23/401/02
	E