

REVISIONS

Rev.	Date	By
P1	11-04-2022	JS
PLANNING ISSUE		



NORTH ELEVATION (BB) (WOODVILLE PLACE) scale 1:100



SOUTH ELEVATION (FF) (ZION PLACE) scale 1:100





SOUTH ELEVATION (GG) scale 1:100



MATERIALS SCHEDULE:

 Roof - Marley Rivendale Fibre Cement Slates (Colour - Blue/ black)	 Brickwork type 2 - Buff brick ET Clay - Funton old Chelsea Yellow or similar	 Windows (side opening casements with fixed lower transom panels to 1st-2nd floor) - UPVC acoustic items (Colour: White)	 Fascias & Soffits - UPVC (Colour:White)	 Canopies above ground floor lounges - Stormking GRP items
 Brickwork type 1 - Buff brick ET Clay - Danehill Yellow or similar	 Headers - Buff Brick (flat arch) ET Clay - Funton old Chelsea Yellow or similar	 Mansard dormers: Lead	 Rusticated Decorative render K rend (Colour: White)	 Cills, banding, surrounds, entrance canopy and pediments - Buildite Stonecoat mouldings (render finish, colour white) See elevations for profiles
 K-rend render (colour: Powder blue)	 Rainwater Goods- UPVC(colour: black)	 Juliette / full balconies - Powder coated metal (Colour: Black/ Dark Grey)		

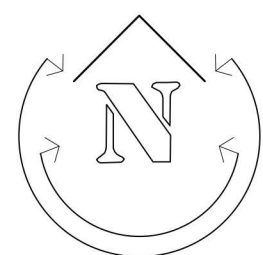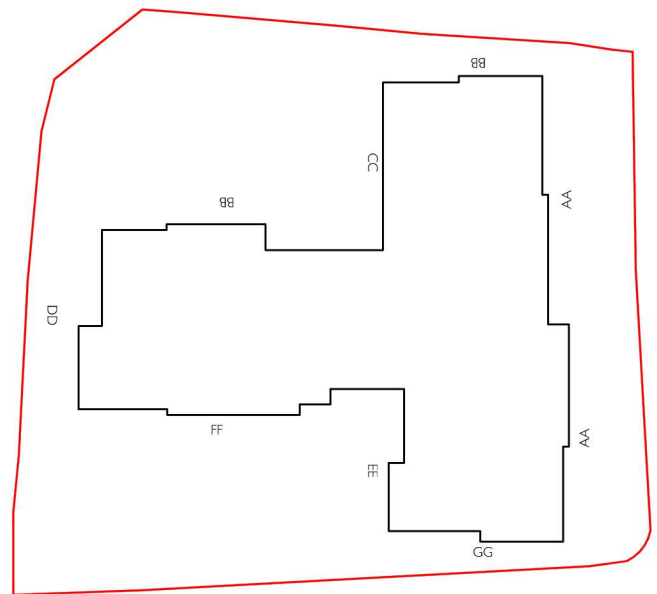

Churchill
Retirement Living

Churchill House • 6 Chertsey Road
Byfleet • Surrey KT14 7AG
www.churchillretirement.co.uk

Telephone: (01932) 338700 Fax: (01932) 338701

planningissues
TOWN PLANNING AND ARCHITECTURE

Churchill House • Christchurch Road
Parkside • Ringwood
Hampshire • BH24 3SG

Telephone: (01425) 462372 Fax: (01425) 462101

Project Title
PROPOSED RETIREMENT LIVING APARTMENTS
FORMER POLICE STATION
133 WINDMILL ST, GRAVESEND
DA12 1DB

Drawing Title
NORTH & SOUTH ELEVATION
PLANNING

Scale	1: 100 @ A1	Date	APRIL'22
Drawn	JS	Checked	BS
Drawing No.	20085GD_PL_010	Rev.	P1

PLOT DATE: 13 April 2022

Proposed Retirement Living Apartments at 133 Windmill St, Gravesend, DA12 1DB