


REVISIONS

Rev.	Date	By
P1	11-04-2022	JS

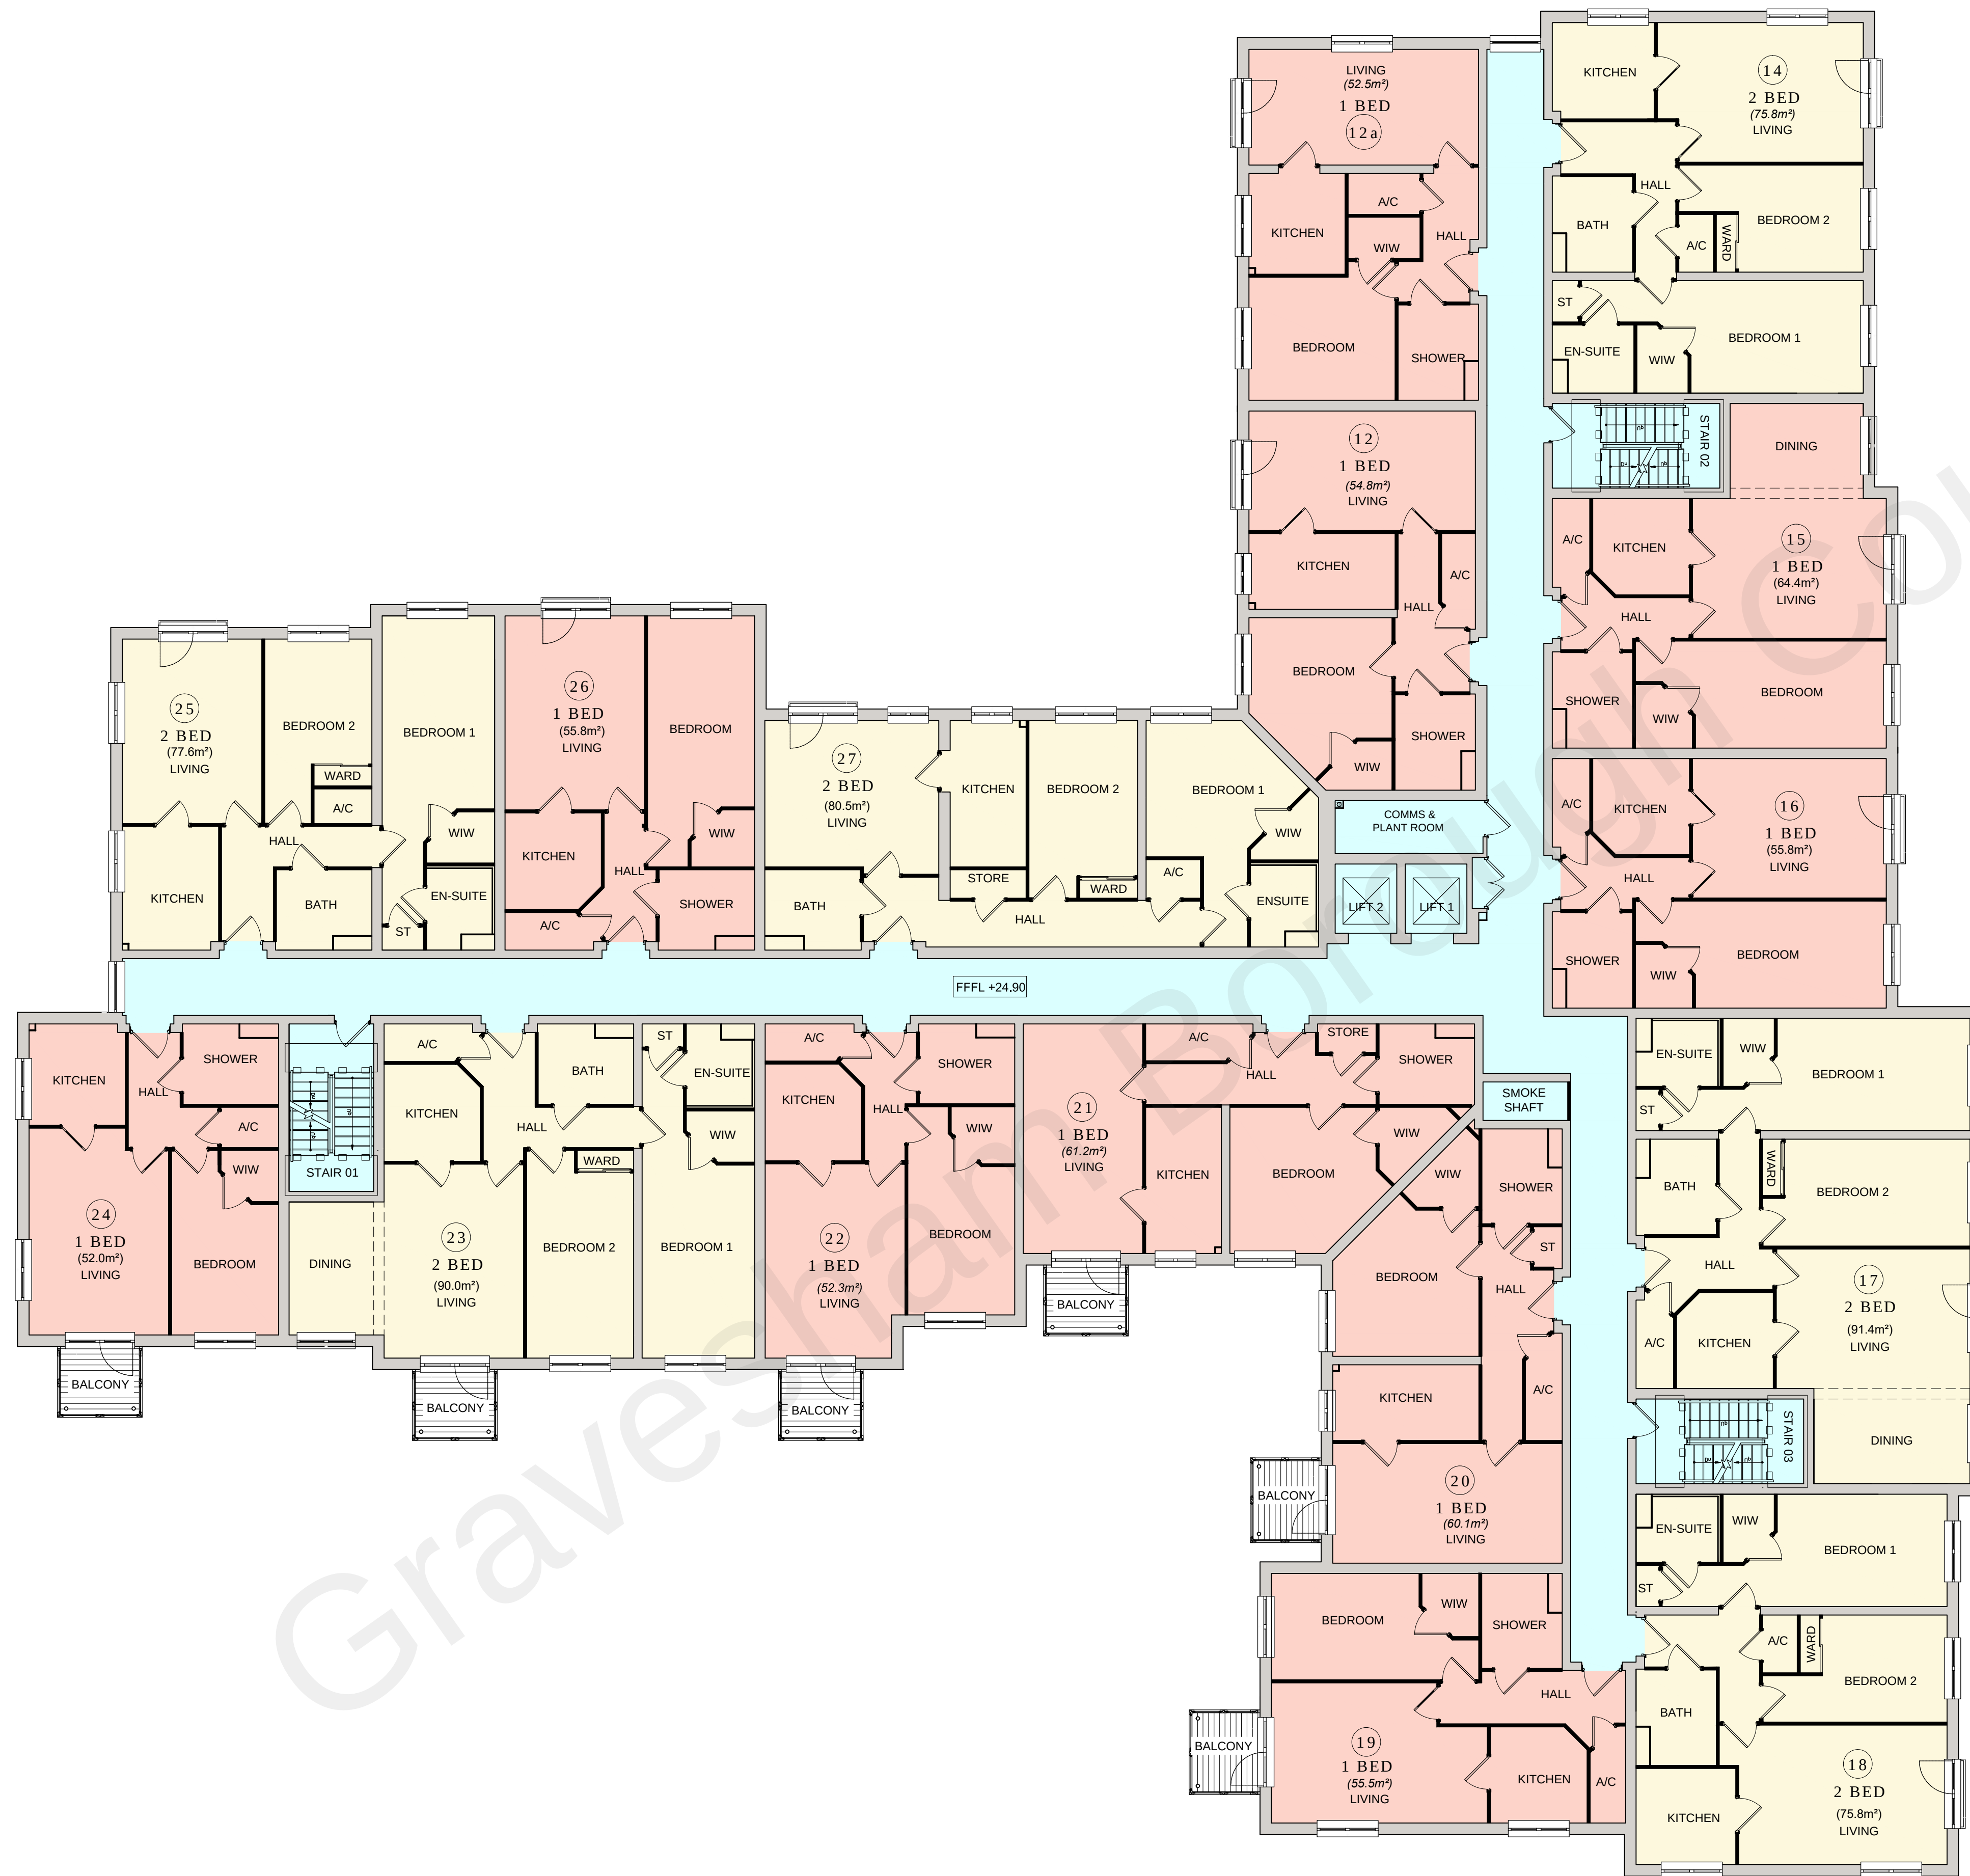


Key:

- 1 bed
- 2 bed
- Communal areas

APARTMENTS

1 bed	47
2 bed	28
TOTAL	75
(37.3% - 2 Bed)	

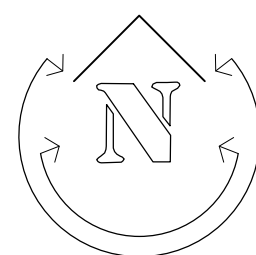

Churchill
Retirement Living

Churchill House * 6 Chertsey Road
Byfleet * Surrey KT14 7AG
www.churchillretirement.co.uk

Telephone: (01932) 338700 Fax: (01932) 338701

planningissues
TOWN PLANNING AND ARCHITECTURE

Churchill House * Christchurch Road
Parkside * Ringwood
Hampshire * BH24 3SG

Telephone: (01425) 462372 Fax: (01425) 462101

Project Title
PROPOSED RETIREMENT LIVING APARTMENTS
FORMER POLICE STATION
133 WINDMILL STREET, GRAVESEND
DA12 1DB

Drawing Title
PROPOSED FLOOR PLAN 01
PLANNING

Scale	1: 100 @ A1	Date	APRIL '22
Drawn	JS	Checked	BS
Drawing No.	20085GD_PL_003	Rev.	P1