


REVISIONS

Rev. P1 PLANNING ISSUE Date 11-04-2022 By JS

Unit 4, 2nd Floor, Planning Department, 100 Windmill Street, Gravesend, Kent DA12 1DB

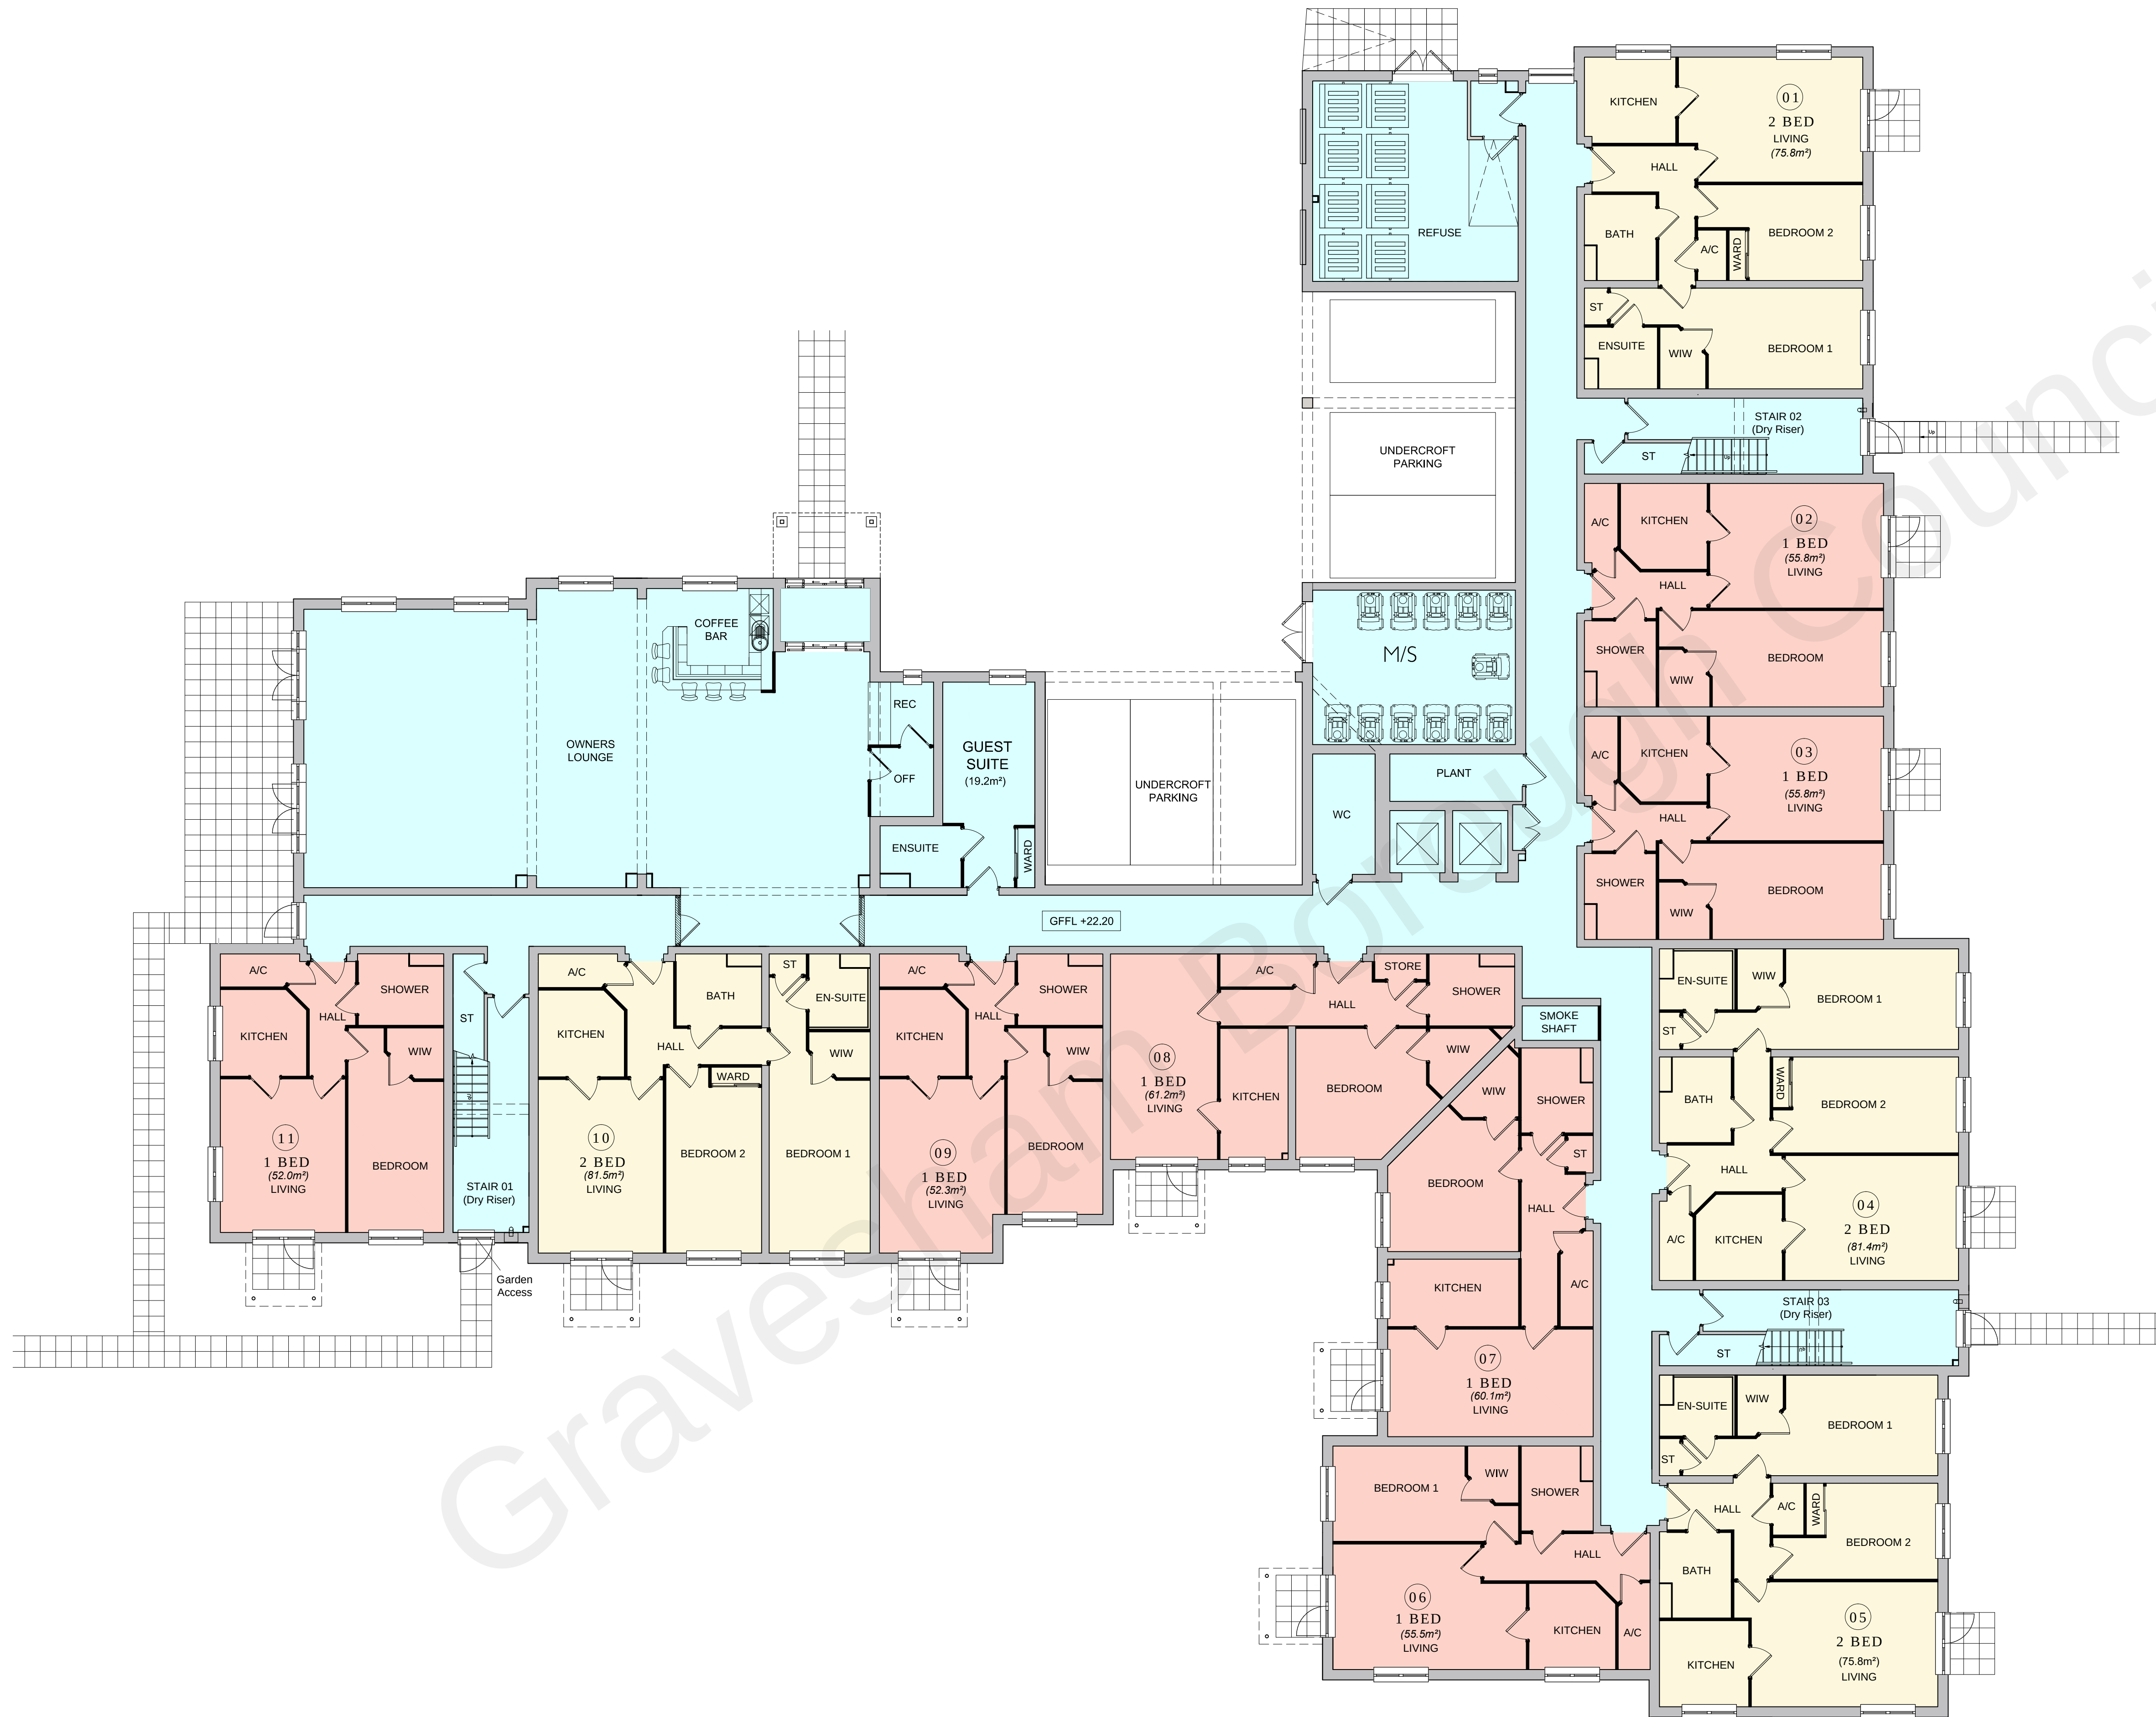


Key:

- 1 bed
- 2 bed
- Communal areas

APARTMENTS

1 bed	47
2 bed	28
TOTAL	75
(37.3% - 2 Bed)	

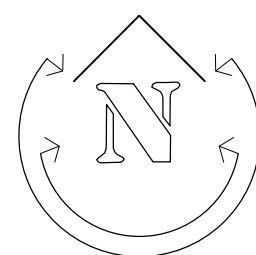

Churchill
Retirement Living

Churchill House * 6 Chertsey Road
Byfleet * Surrey KT14 7AG
www.churchillretirement.co.uk

Telephone: (01932) 338700 Fax: (01932) 338701

planningissues
TOWN PLANNING AND ARCHITECTURE

Churchill House * Christchurch Road
Parkside * Ringwood
Hampshire * BH24 3SG

Telephone: (01425) 462372 Fax: (01425) 462101

Project Title
PROPOSED RETIREMENT LIVING APARTMENTS
FORMER POLICE STATION
133 WINDMILL STREET, GRAVESEND
DA12 1DB

Drawing Title
PROPOSED FLOOR PLAN GROUND
PLANNING

Scale 1: 100 @ A1 Date APRIL '22
Drawn JS Checked BS
Drawing No. 20085GD_PL_002 Rev. P1

PLOT DATE: 14 April 2022

0 1m 10m

Proposed Retirement Living Apartments at 133 Windmill St, Gravesend, DA12 1DB