

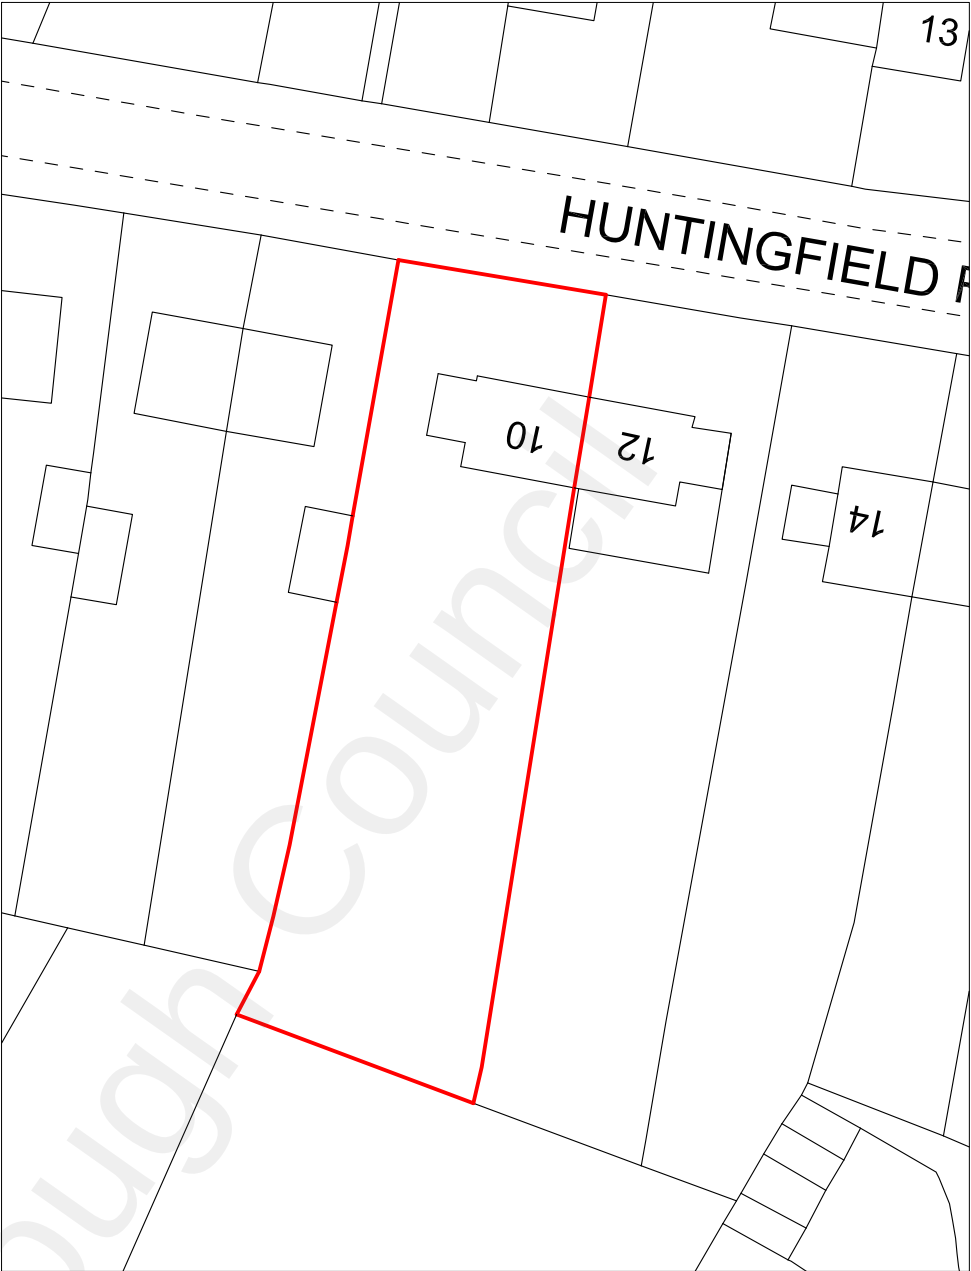




1

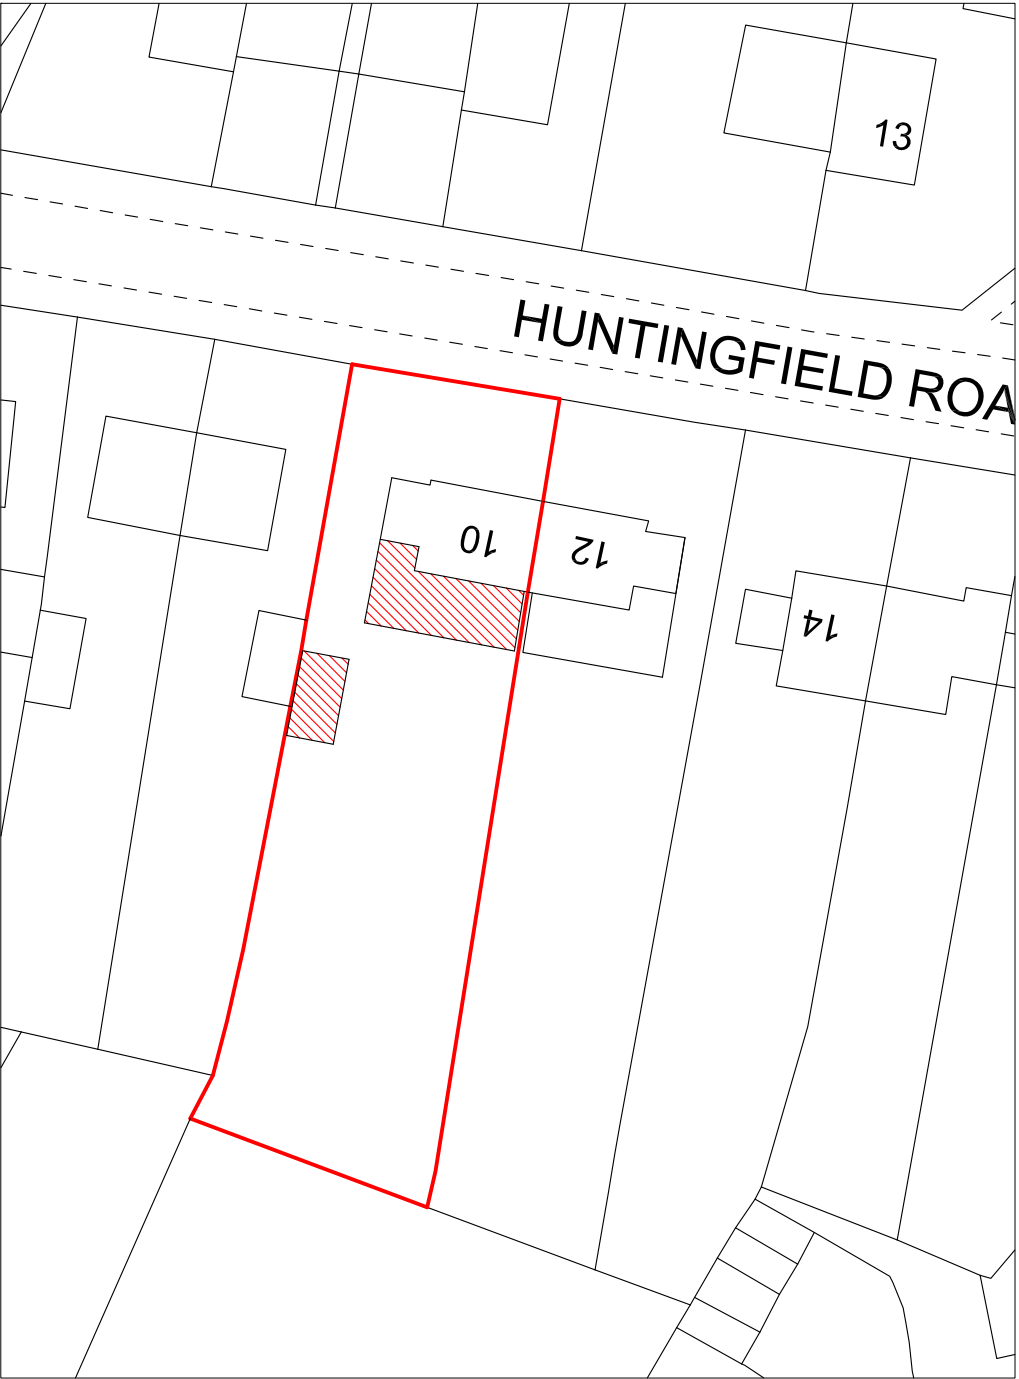


2

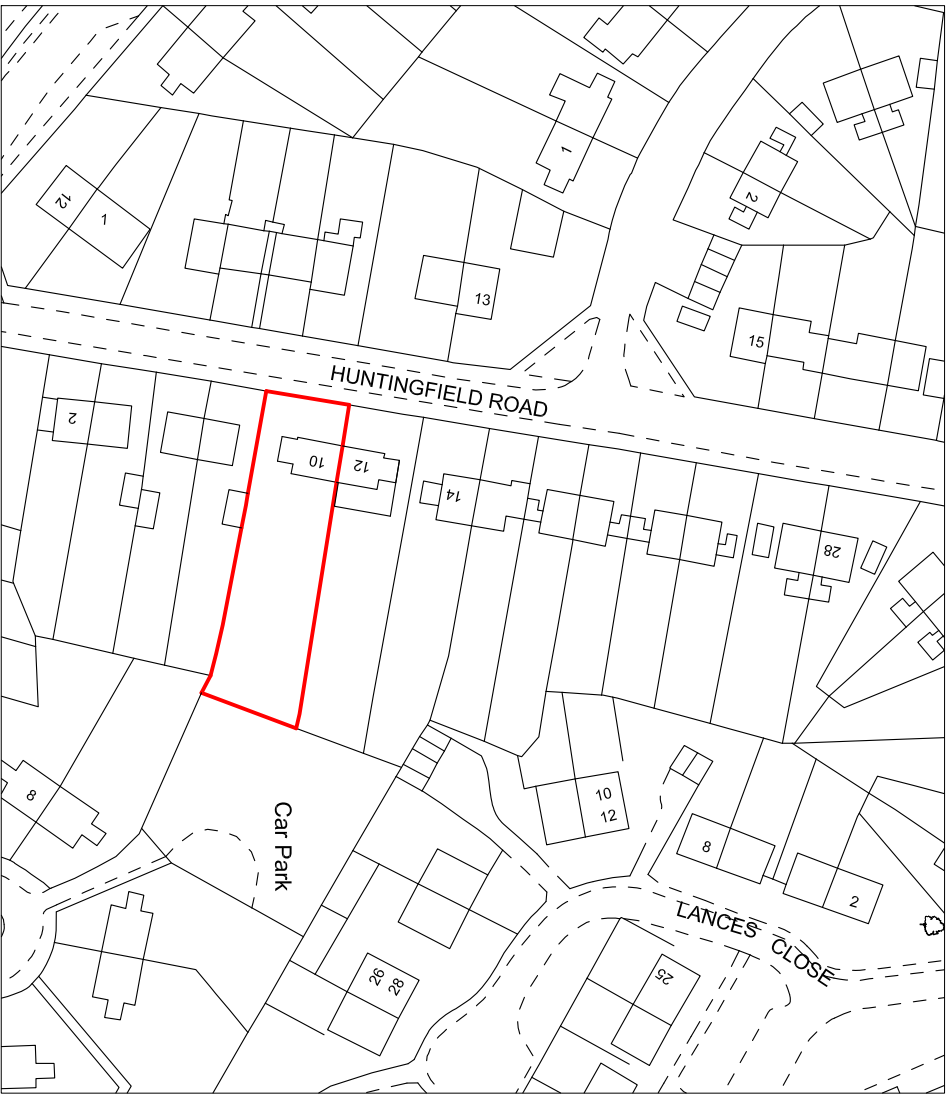

3

 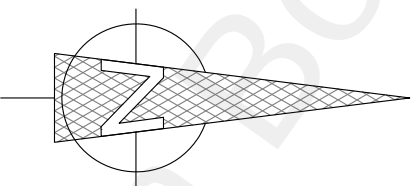

VISUAL SCALE 1:500 @ A3

 


VISUAL SCALE 1:1250 @ A3

1
1:500 Site Plan

2
1:1250 Location Plan

3
1:500 Proposed Site Plan

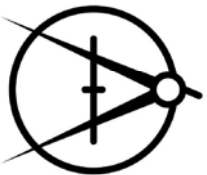

OAST ARCHITECTURE

Client
Dr. Mel Moss

Project
10 Huntingfield Road

Title
Site & Location Plan

Scale
As Indicated

Date

Drawn By
Oast

Checked By
DS

Drawing No:
A103

Revision