



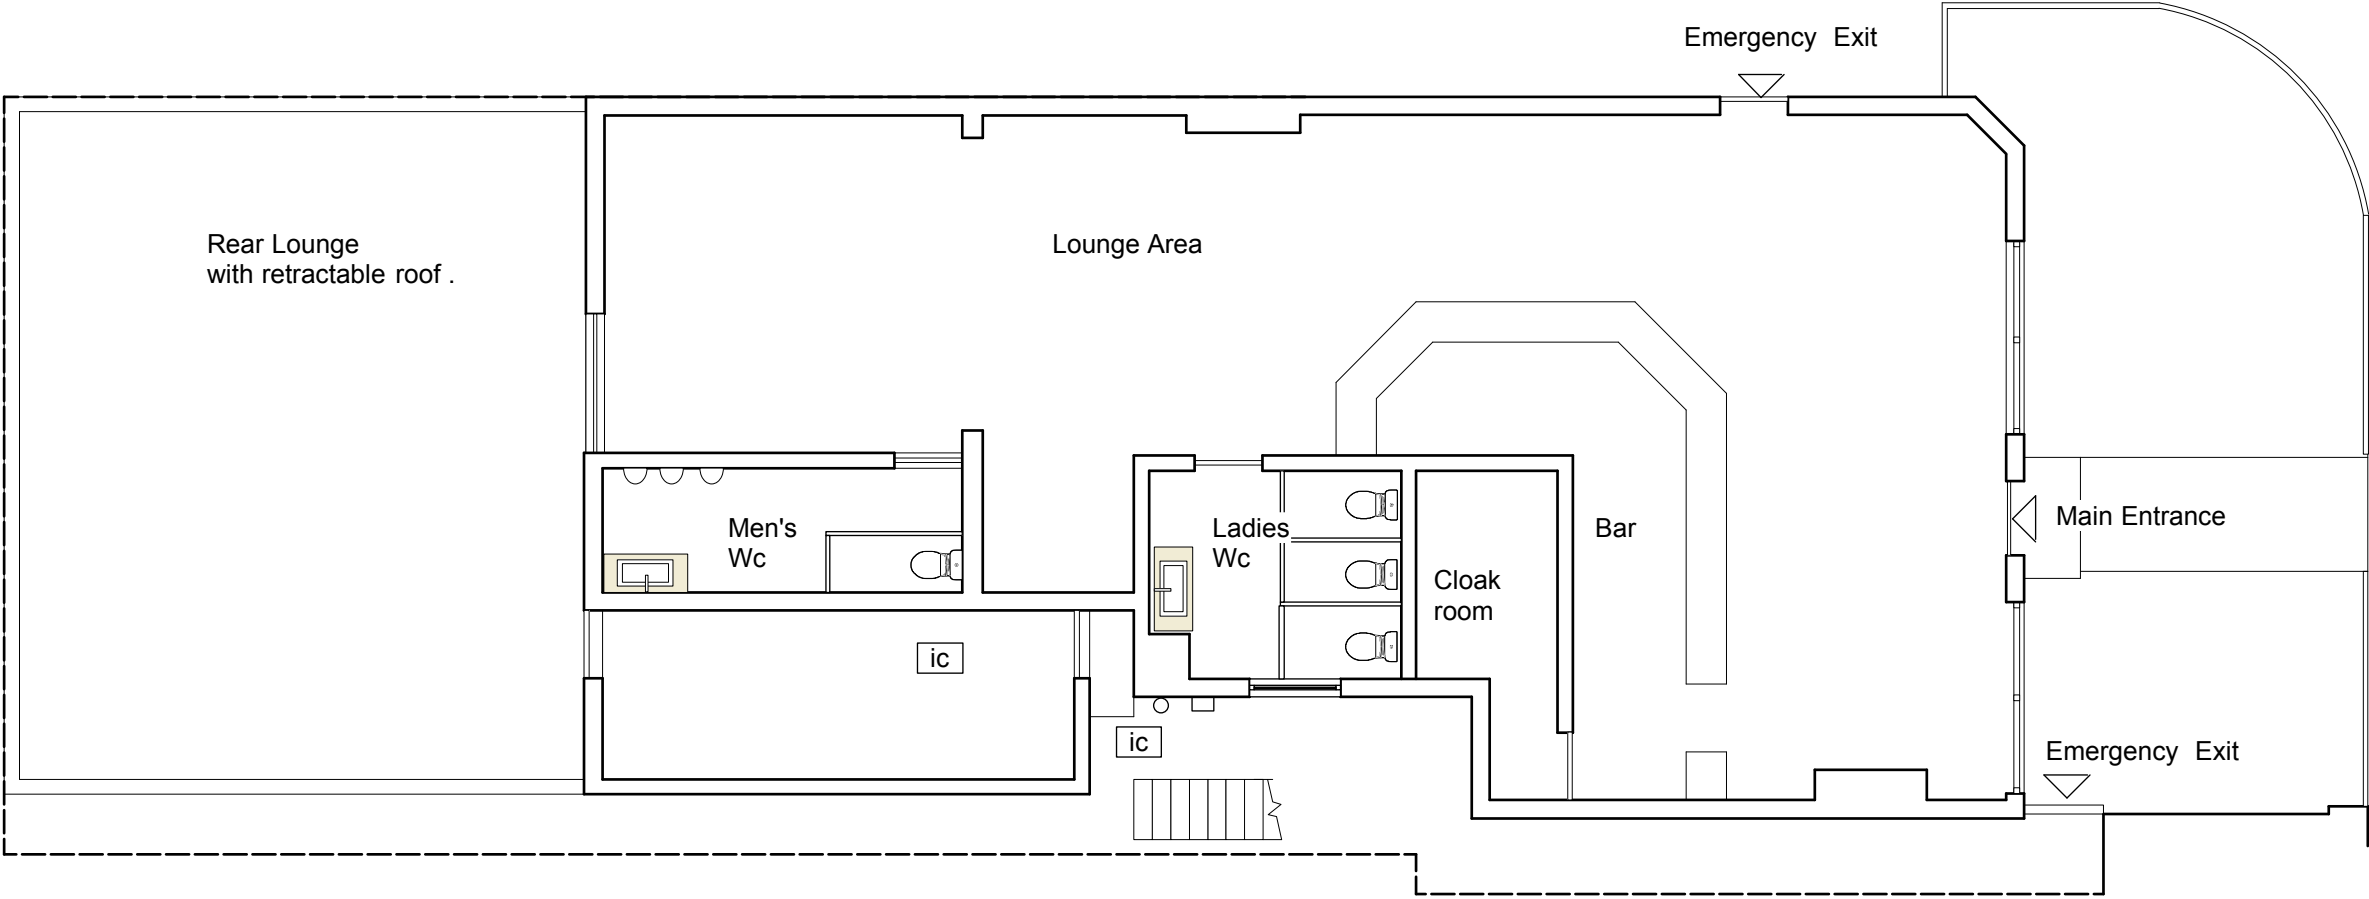

PLAN AS EXISTING


 



SCALE 1:100 @A3

REVISIONS			PLANNING APPLICATION		Project: 1 Parrock Street , London DA12 1EW				PROJECT Architects	
Revisions		Date	NOTES. 1. DIMENSIONS TO BE CHECKED ON SITE. 2. DIMENSIONS ARE TAKEN TO STRUCTURAL SURFACES OR CENTRE LINED AND NOT INCLUDE FINISHES EXCEPT WHERE OTHERWISE STATED. 3. ARCHITECT TO BE NOTIFIED OF ANY DISCREPANCIES BETWEEN THIS DRAWING AND ANY OTHER BEFORE COMMENCING WORK.	Client: I & S Hold Ltd T/A The Page						
A				Drawing Title: GROUND FLOOR LAYOUT AS EXISTING						
B				Drawn	Date	Scale	checked			
C				LA	SEP 2024	1:100				
D				Job Number COPYRIGHT RESERVED		Drawing Number LA/P24/002				
			ALL DIMENSIONS TO BE CONFIRMED ON SITE PRIOR TO COMMENCEMENT OF CONTRACT							



REVISIONS			PLANNING APPLICATION NOTES. 1. DIMENSIONS TO BE CHECKED ON SITE. 2. DIMENSIONS ARE TAKEN TO STRUCTURAL SURFACES OR CENTRE LINED AND NOT INCLUDE FINISHES EXCEPT WHERE OTHERWISE STATED. 3. ARCHITECT TO BE NOTIFIED OF ANY DISCREPANCIES BETWEEN THIS DRAWING AND ANY OTHER BEFORE COMMENCING WORK.	Project: 1 Parrock Street , London DA12 1EW			
Revisions		Date		Client: I & S Hold Ltd T/A The Page			
A				Drawing Title: STREET FRONT ELEVATION & REAR ELEVATION			
B				Drawn	Date	Scale	checked
C				LA	SEP 2024	1:100	
D				Job Number COPYRIGHT RESERVED		Drawing Number LA/P24/ 003	
ALL DIMENSIONS TO BE CONFIRMED ON SITE PRIOR TO COMMENCEMENT OF CONTRACT							

 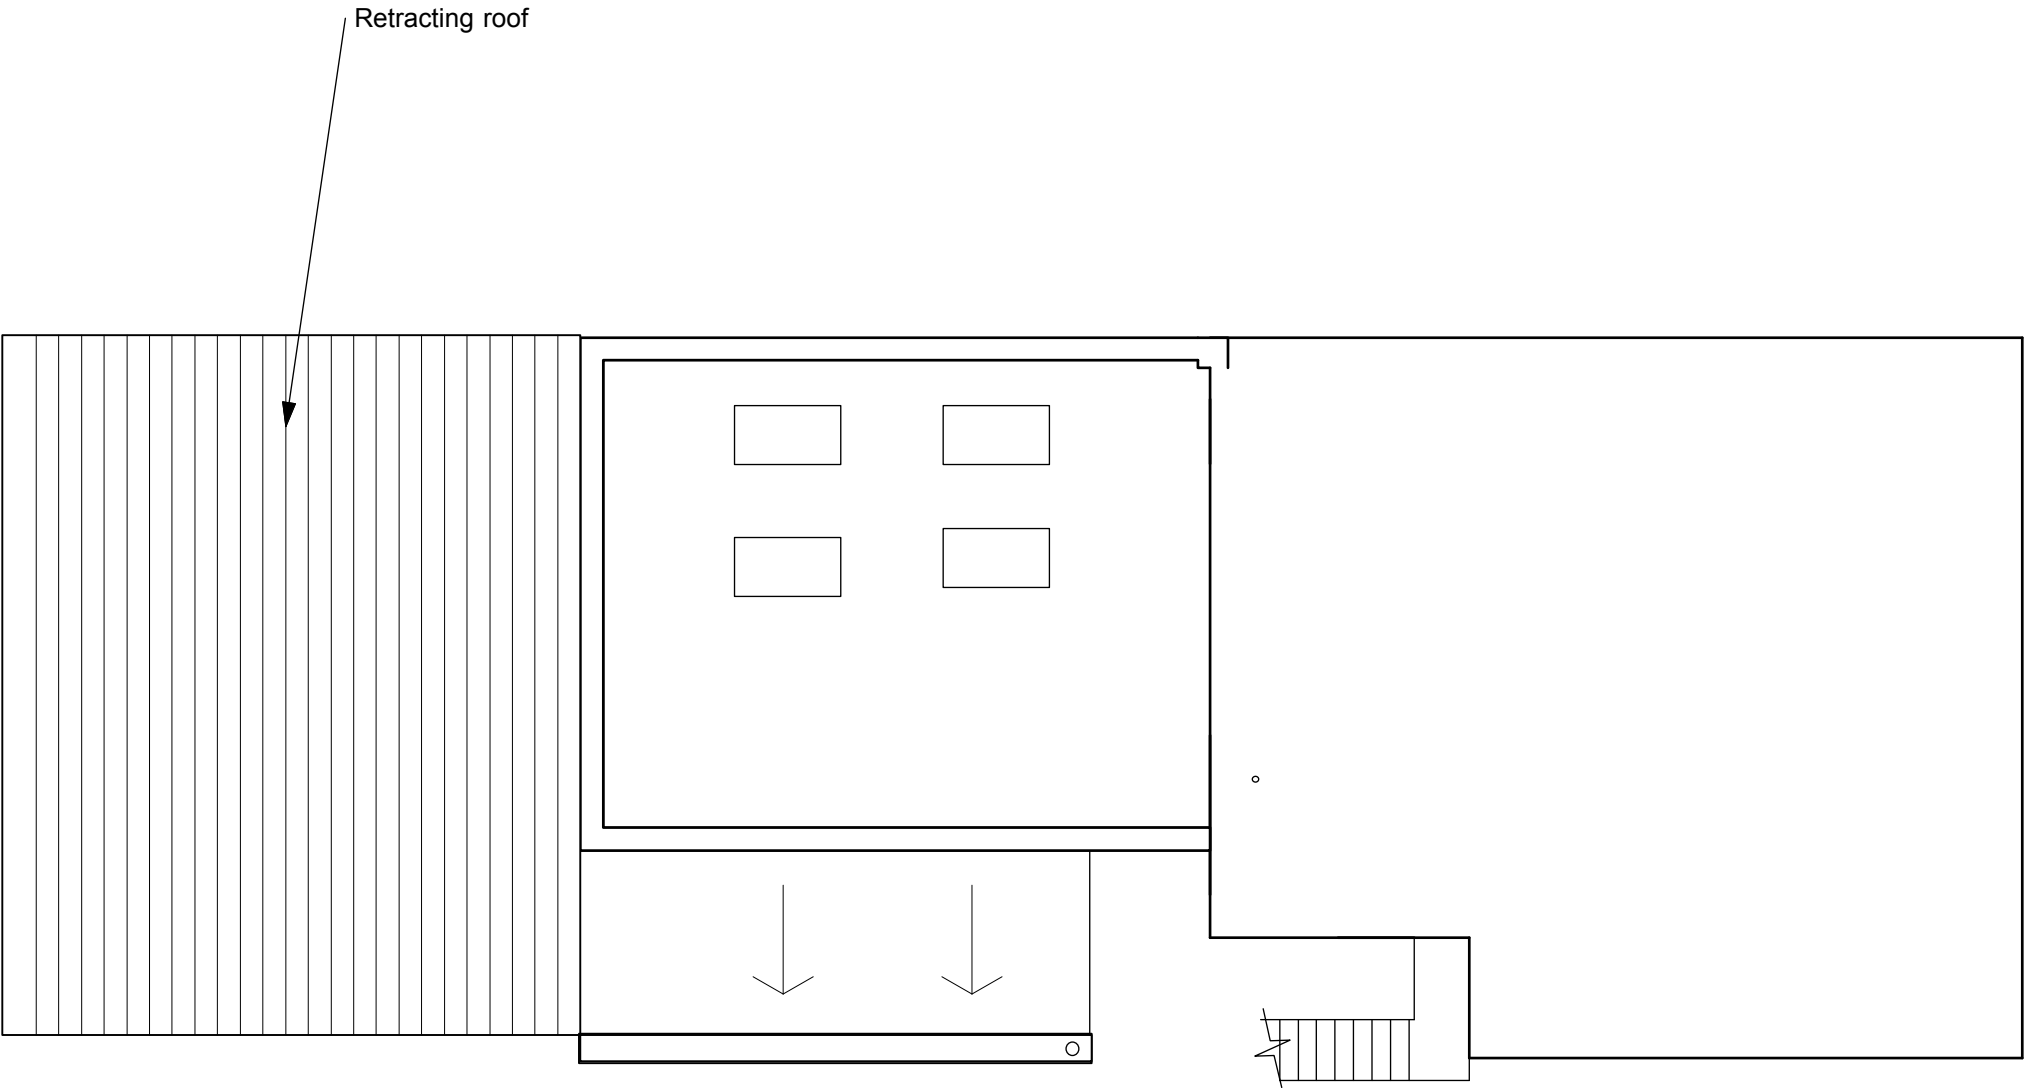

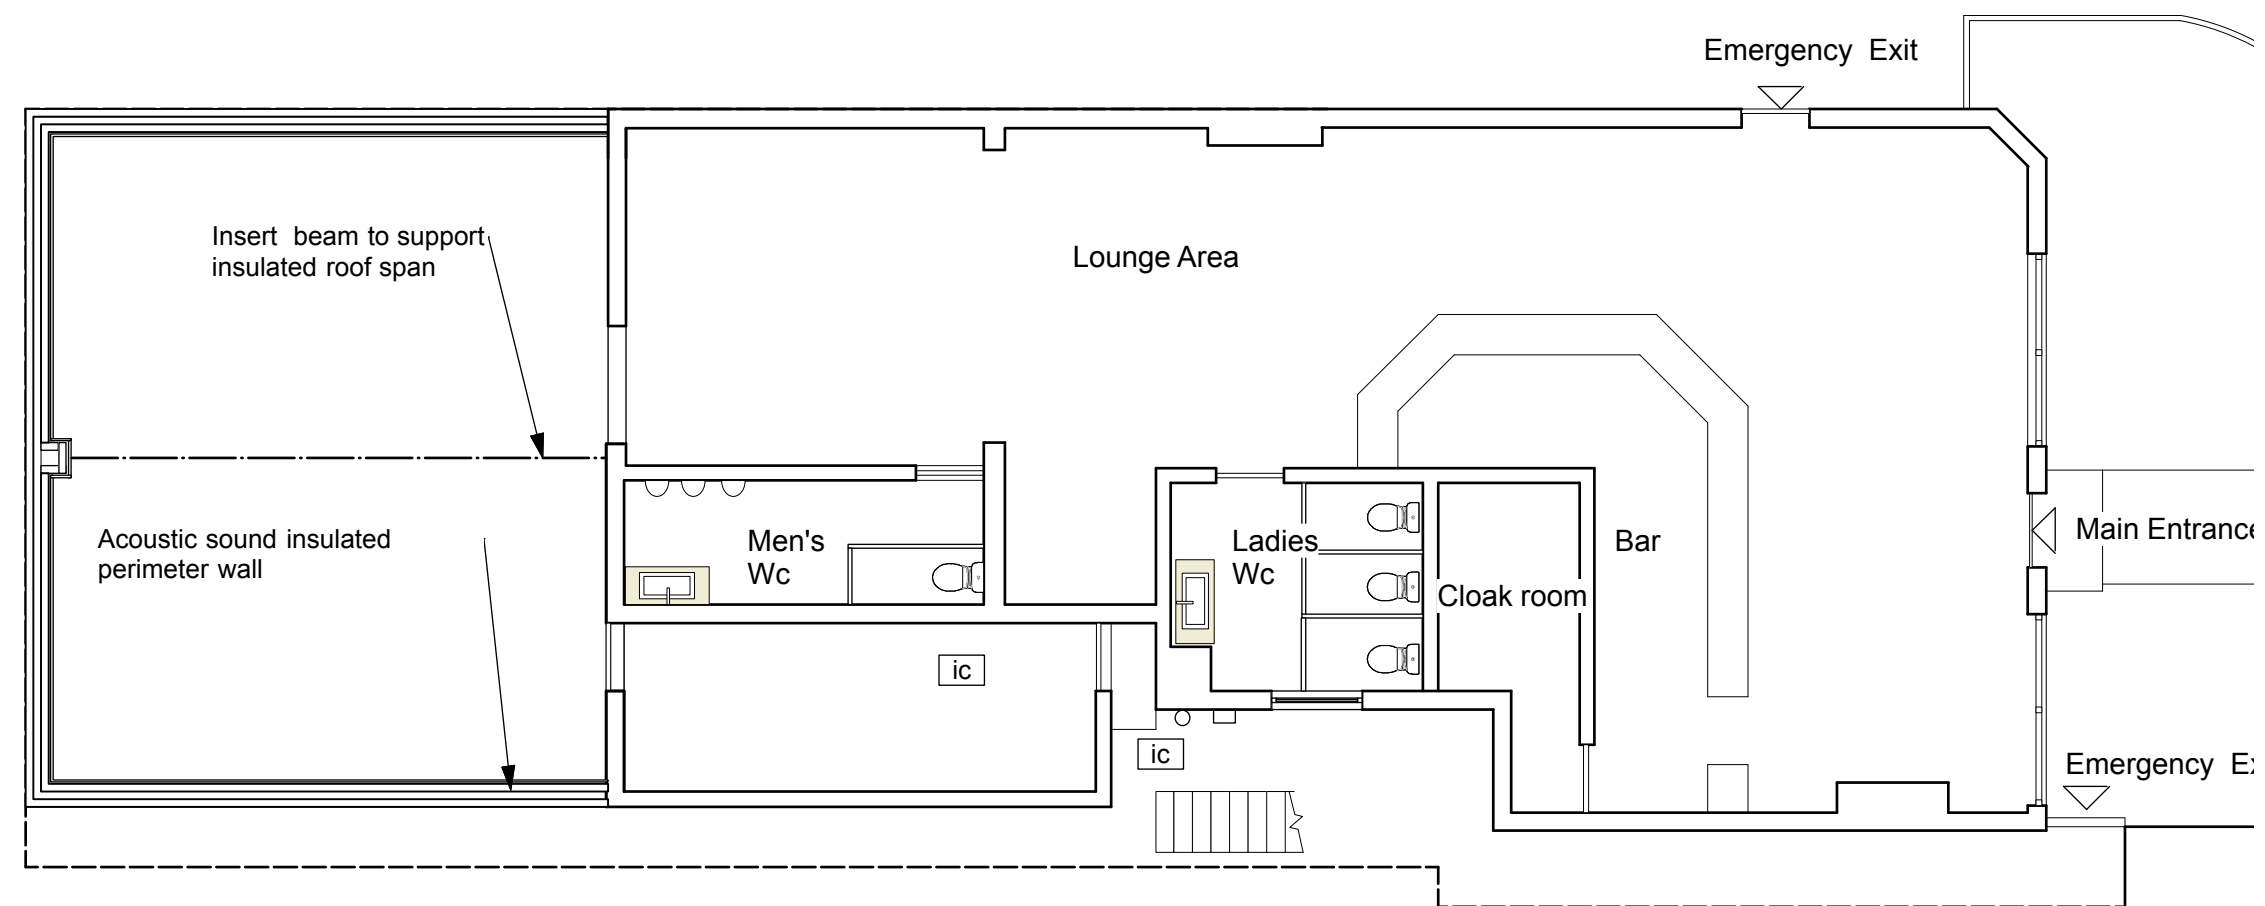

PROPOSED GROUND FLOOR LAYOUT