




02 Existing Ground Floor
1 : 100



03 Existing Roof Plan
1 : 100

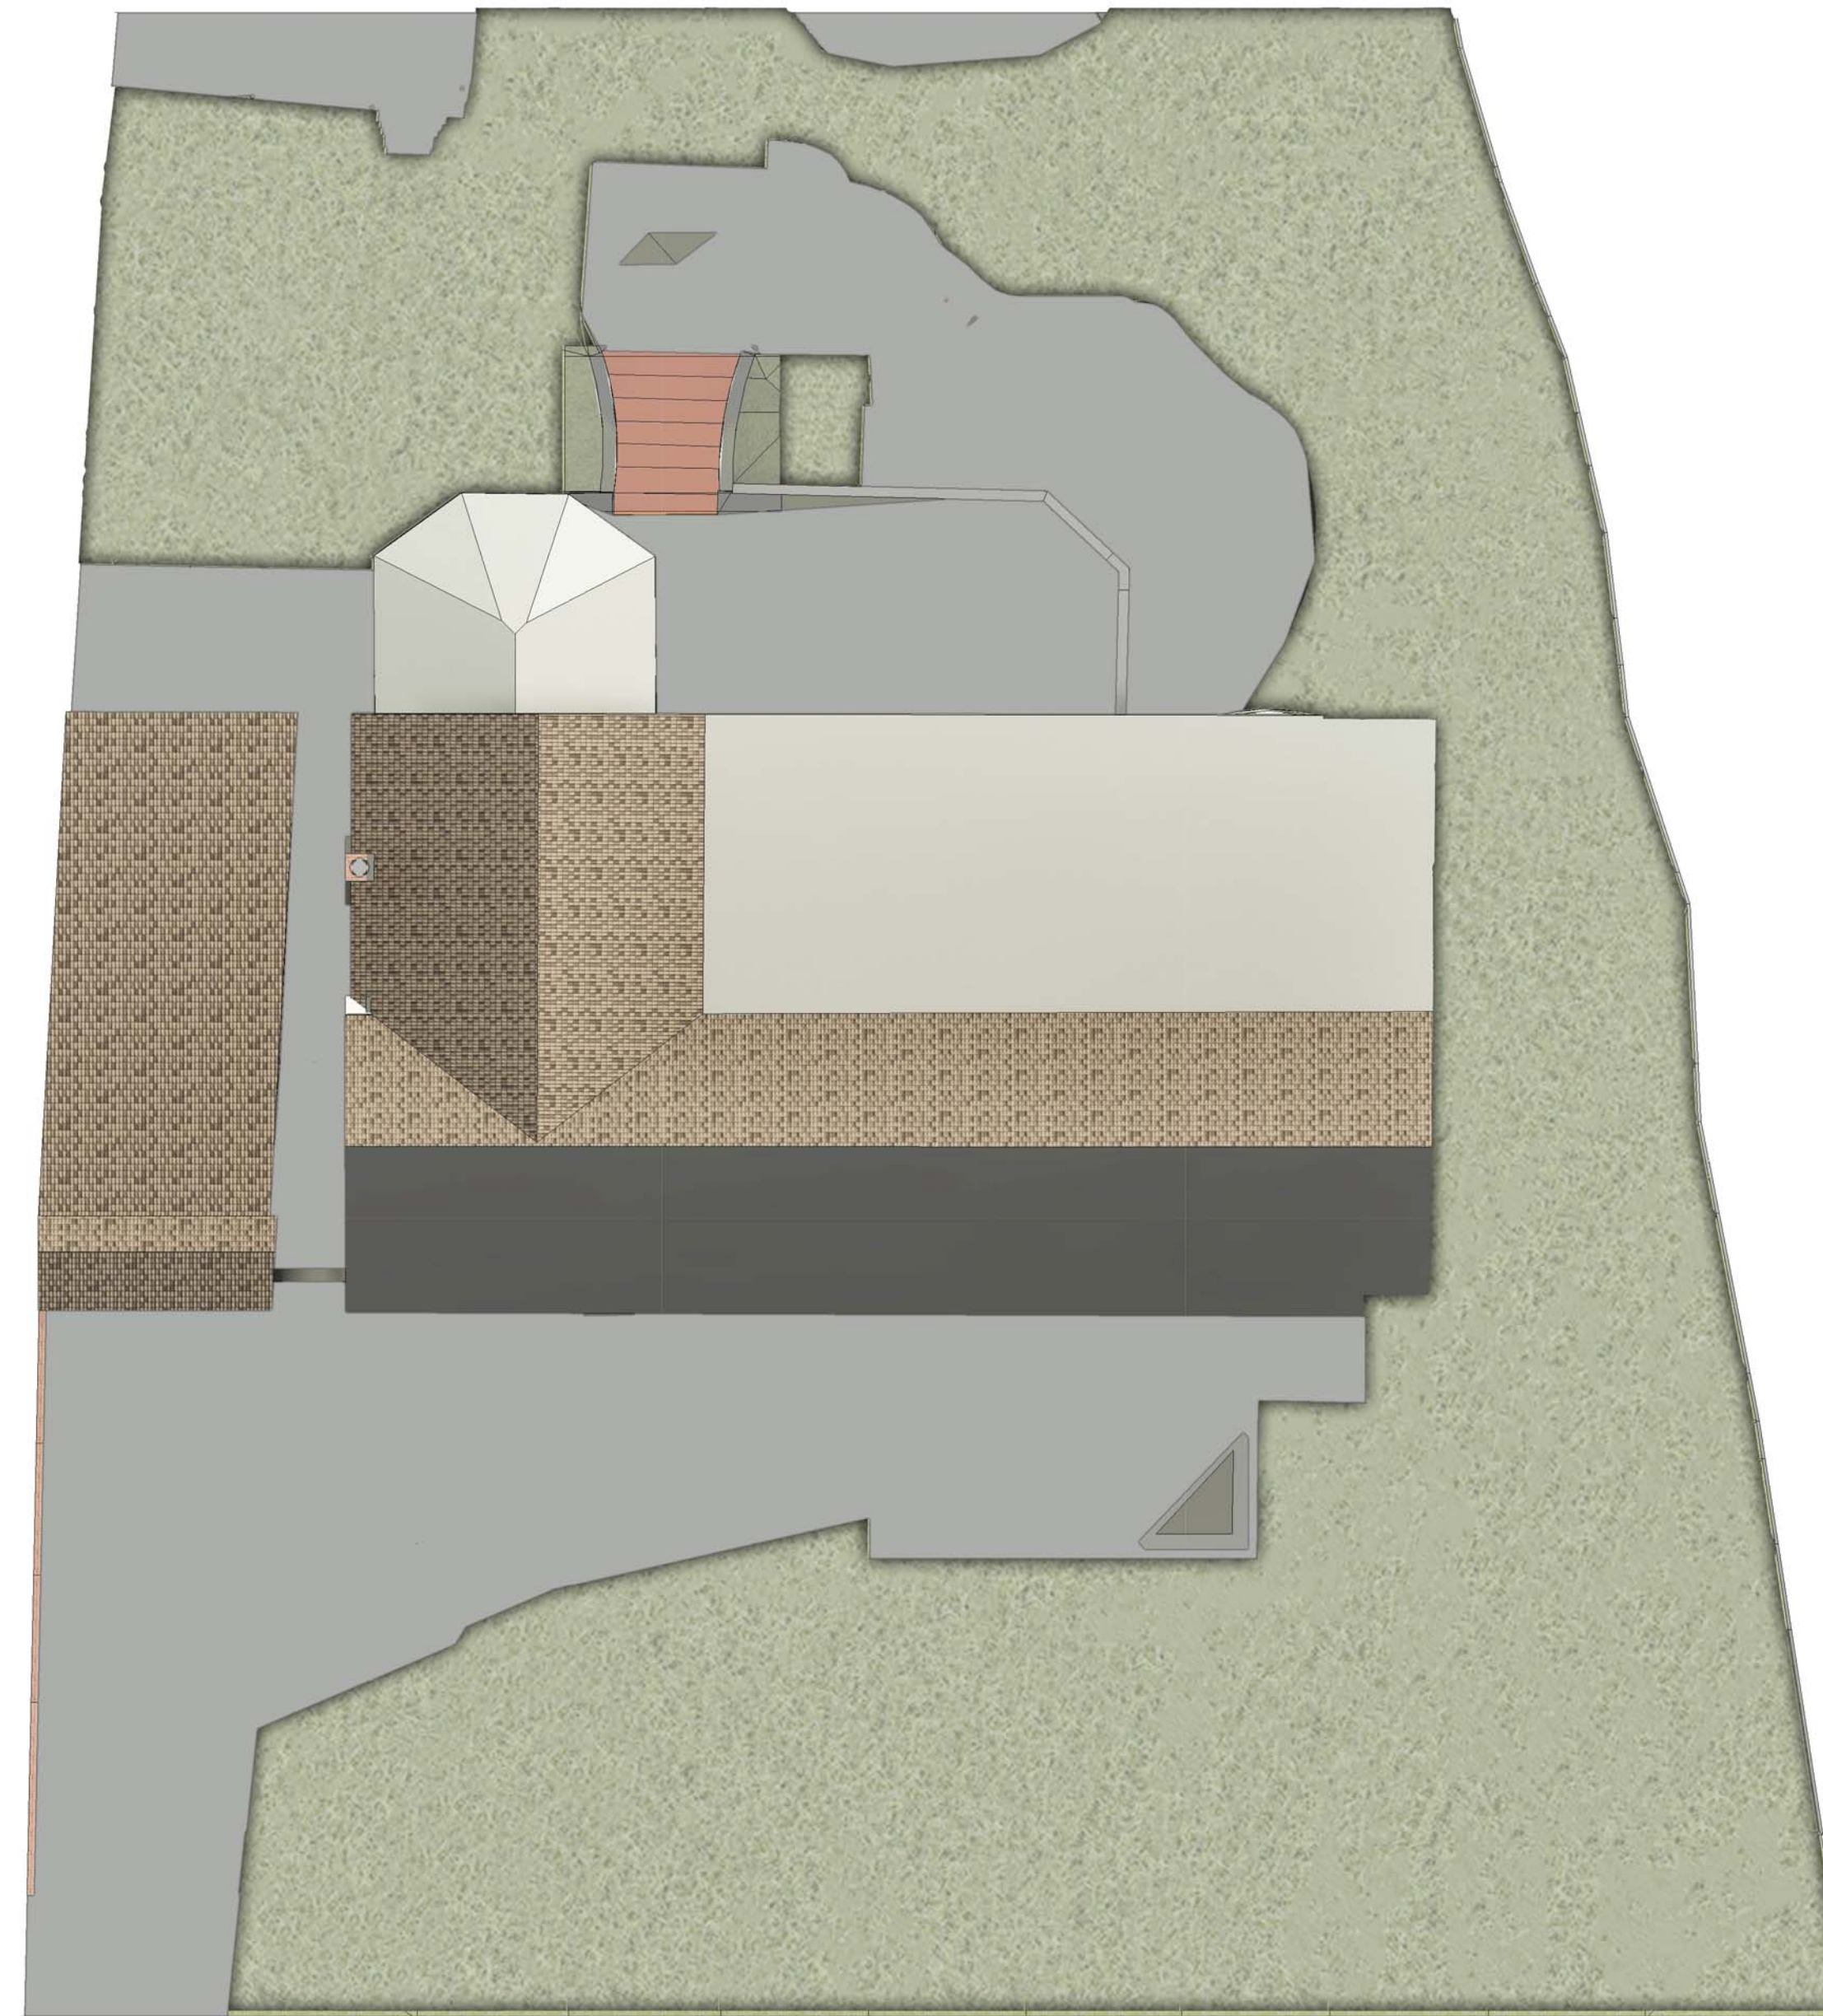

NORTH

Scale 1 : 100



 DESIGNSCAPE CONSULTANCY Architecture + Urban Design		1A The Landway, Bearsted, Maidstone, Kent, ME14 4BD Tel: 01622 735 977 designscapeconsultancy.co.uk
Client		
Mr Hanspal		
Project		
Falroak, Willow Walk, Meopham		
Drawing Title		
Existing Plans		
Drawn By	Checked By	Date
CMY	KH	Apr 2021
Scale (@ A1)	Project Number	
1 : 100	457	
Drawing Number	Rev	
77		