




02 Existing Front Elevation
1 : 100



01 Existing Side Elevation
1 : 100



04 Existing Rear Elevation
1 : 100

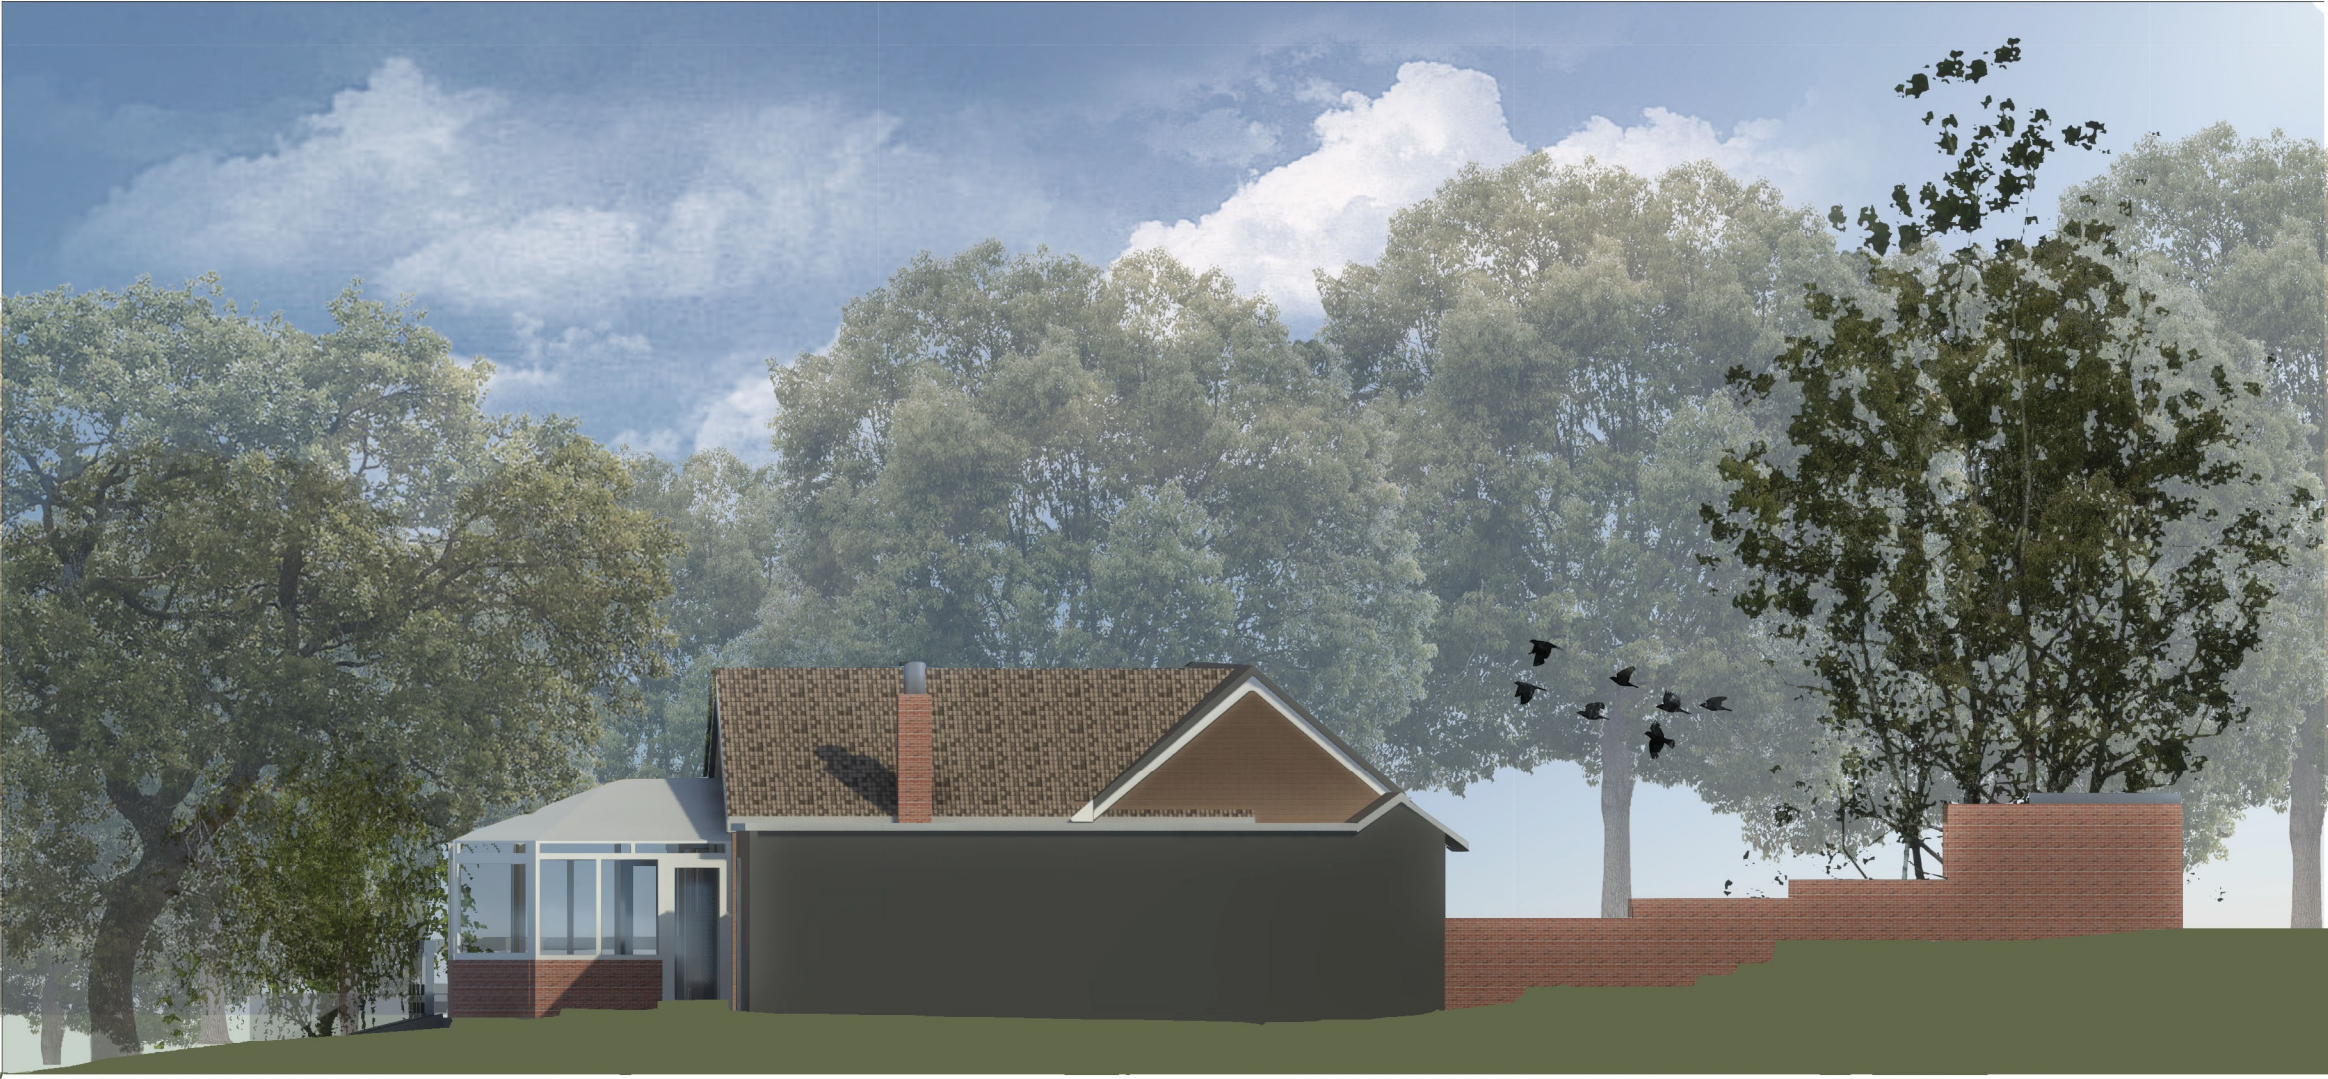

03 Existing Side Elevation
1 : 100



DESIGNSCAPE CONSULTANCY Architecture + Urban Design designscapeconsultancy.co.uk 1A The Landway, Bearsted, Maidstone, Kent, ME14 4BD Tel: 01 622 735 977		
Client		
Mr Hanspal		
Project		
Fair Oak, Willow Walk, Meopham		
Drawing Title		
Existing Elevations		
Drawn By	Checked By	Date
CMY	KH	April 2021
Scale (@ A1)	Project Number	
1 : 100	457	
Drawing Number		Rev
78		