




05 Proposed Ground Floor
1 : 100



06 Proposed First Floor Plan
1 : 100

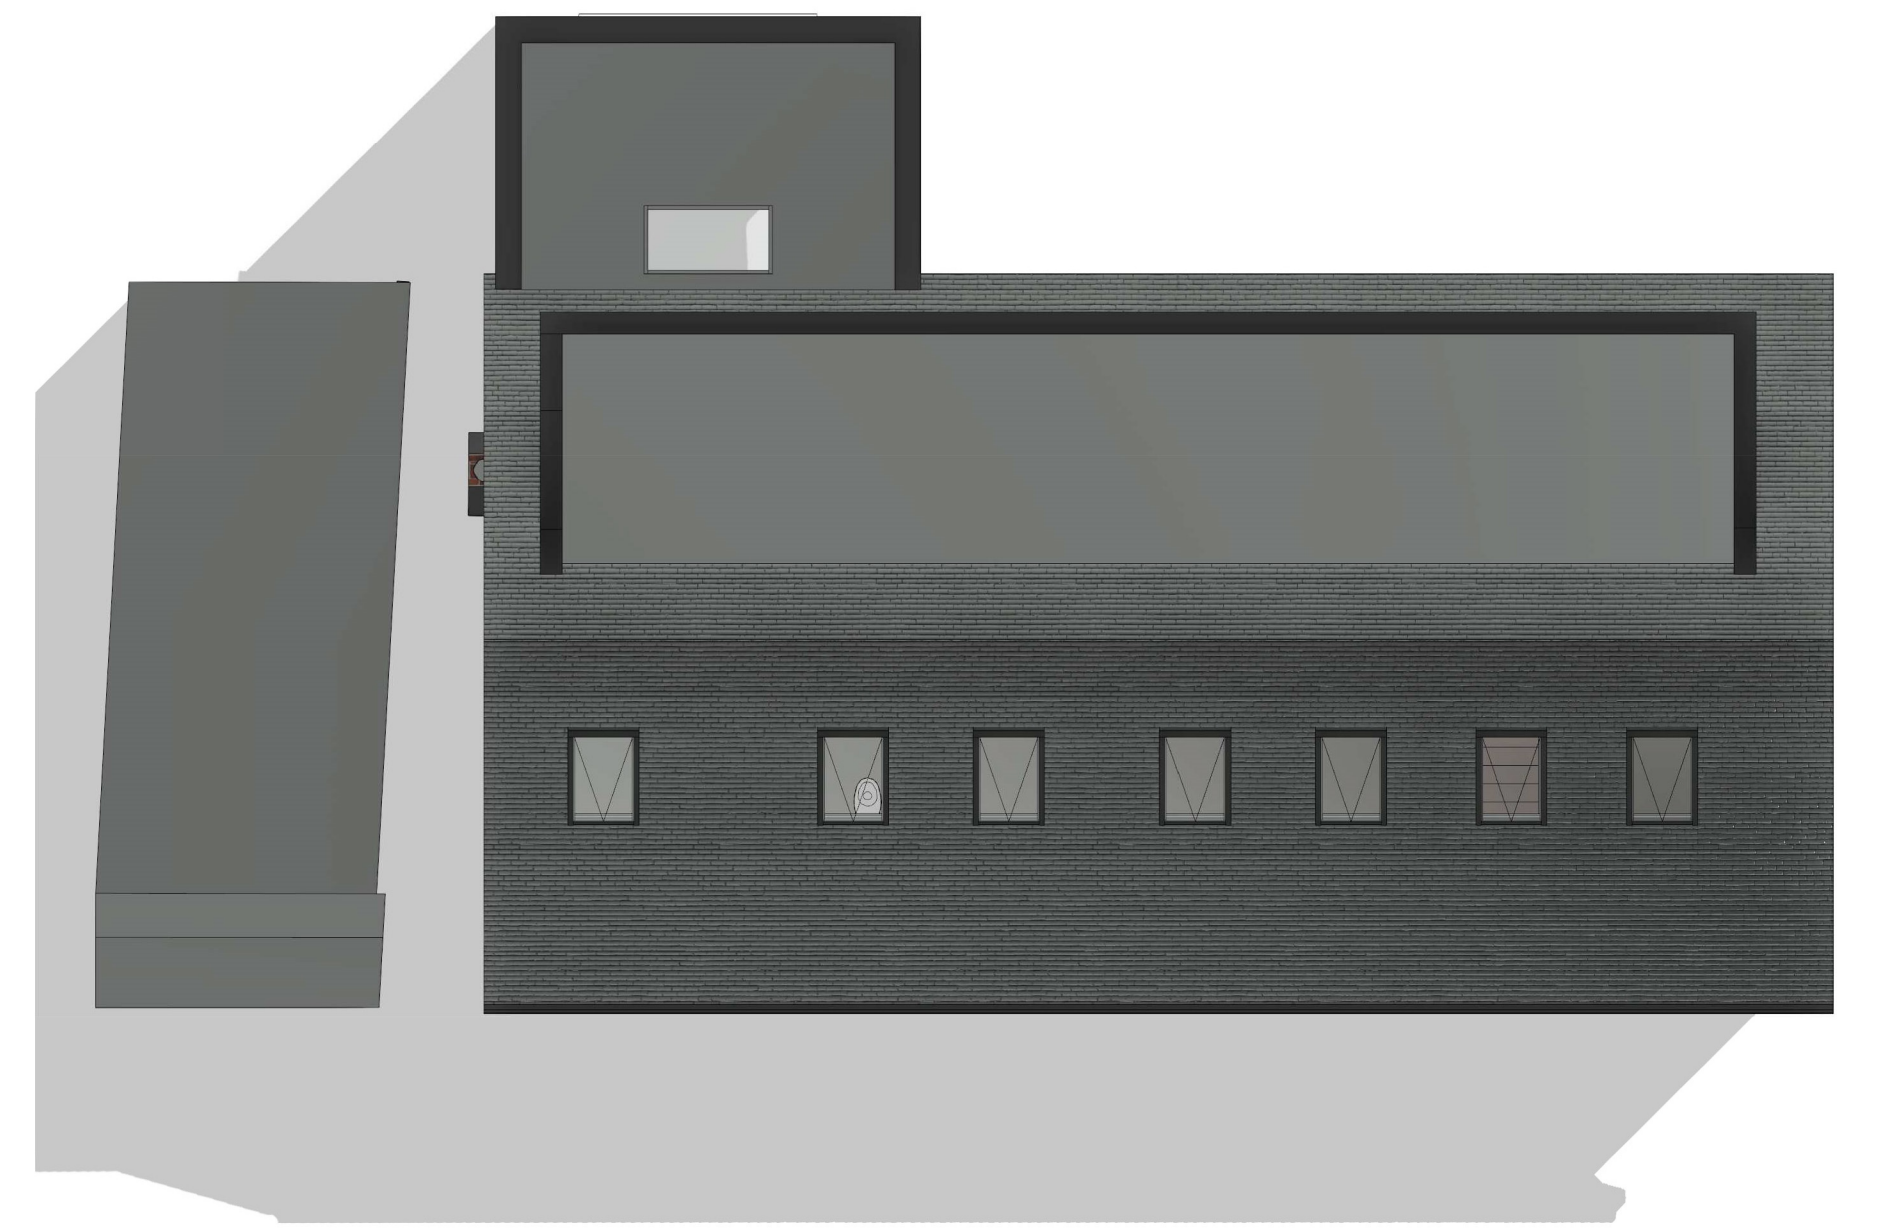

07 Proposed Roof Plan
1 : 100



Front Elevation
1 : 100



Rear Elevation
1 : 100



East Elevation
1 : 100



West Elevation
1 : 100



NORTH

Scale 1 : 100



 DESIGNSCAPE CONSULTANCY Architecture + Urban Design designscapeconsultancy.co.uk		1A The Landway, Bearsted, Maidstone, Kent, ME14 4BD Tel: 01622 735 977
Client		
Mr Hanspal		
Project		
Fair Oak, Willow Walk, Meopham		
Drawing Title		
Proposed Plans and Elevations		
Drawn By	Checked By	Date
PE	KH	March 23
Scale (@ A1)	Project Number	
1 : 100	457	
Drawing Number		Rev
102		