





Rev No.	Revision note	Date	Checked by

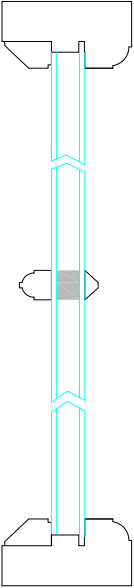


SIDE SECTION
SCALE 5:1

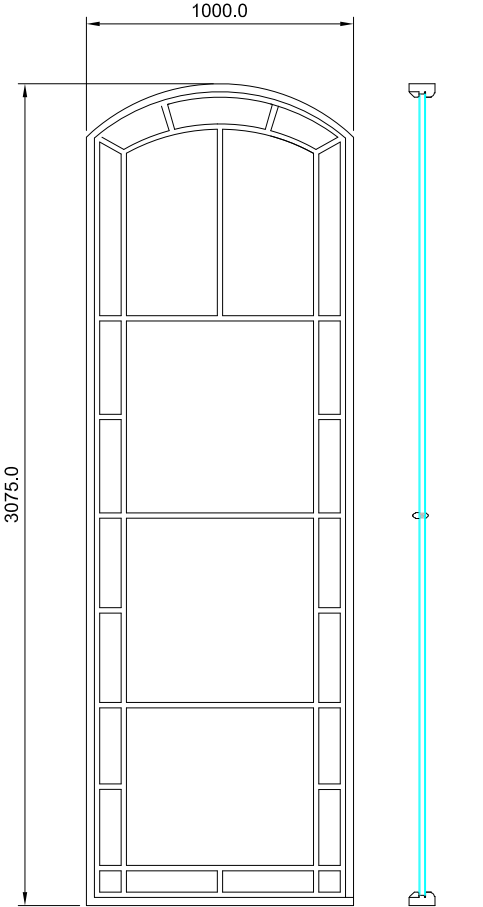

FRONT ELEVATION
SIDE SECTION



PLAN SECTION

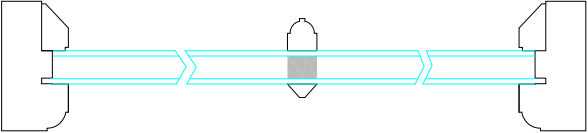

SIDE SECTION
SCALE 5:1

- Glazing silicone
- Schlegel weatherseals
Aquamac 48 White
- Rubber gasket
- Double glazed unit - 4-6-4 warm 6mm spacer
PN-EN1279 p.24FL 4/16THERMO9016 /4 U=1.1 EN673 Ar
- Softwood - 1st class plne
- Hardwood - 1st class meranti

Project	41 Dover Rd, Northfleet, Gravesend DA11 9QG	Drawn by JCENG	Scale 1:20 A3
Title	Replacement of Timber Windows with Softwood, Double Glazed casement frame	Checked by T.B.A.	Sheet 1-1
Drawing No.	TTWAD-2023-001	Date 14/005/23	Issue A