




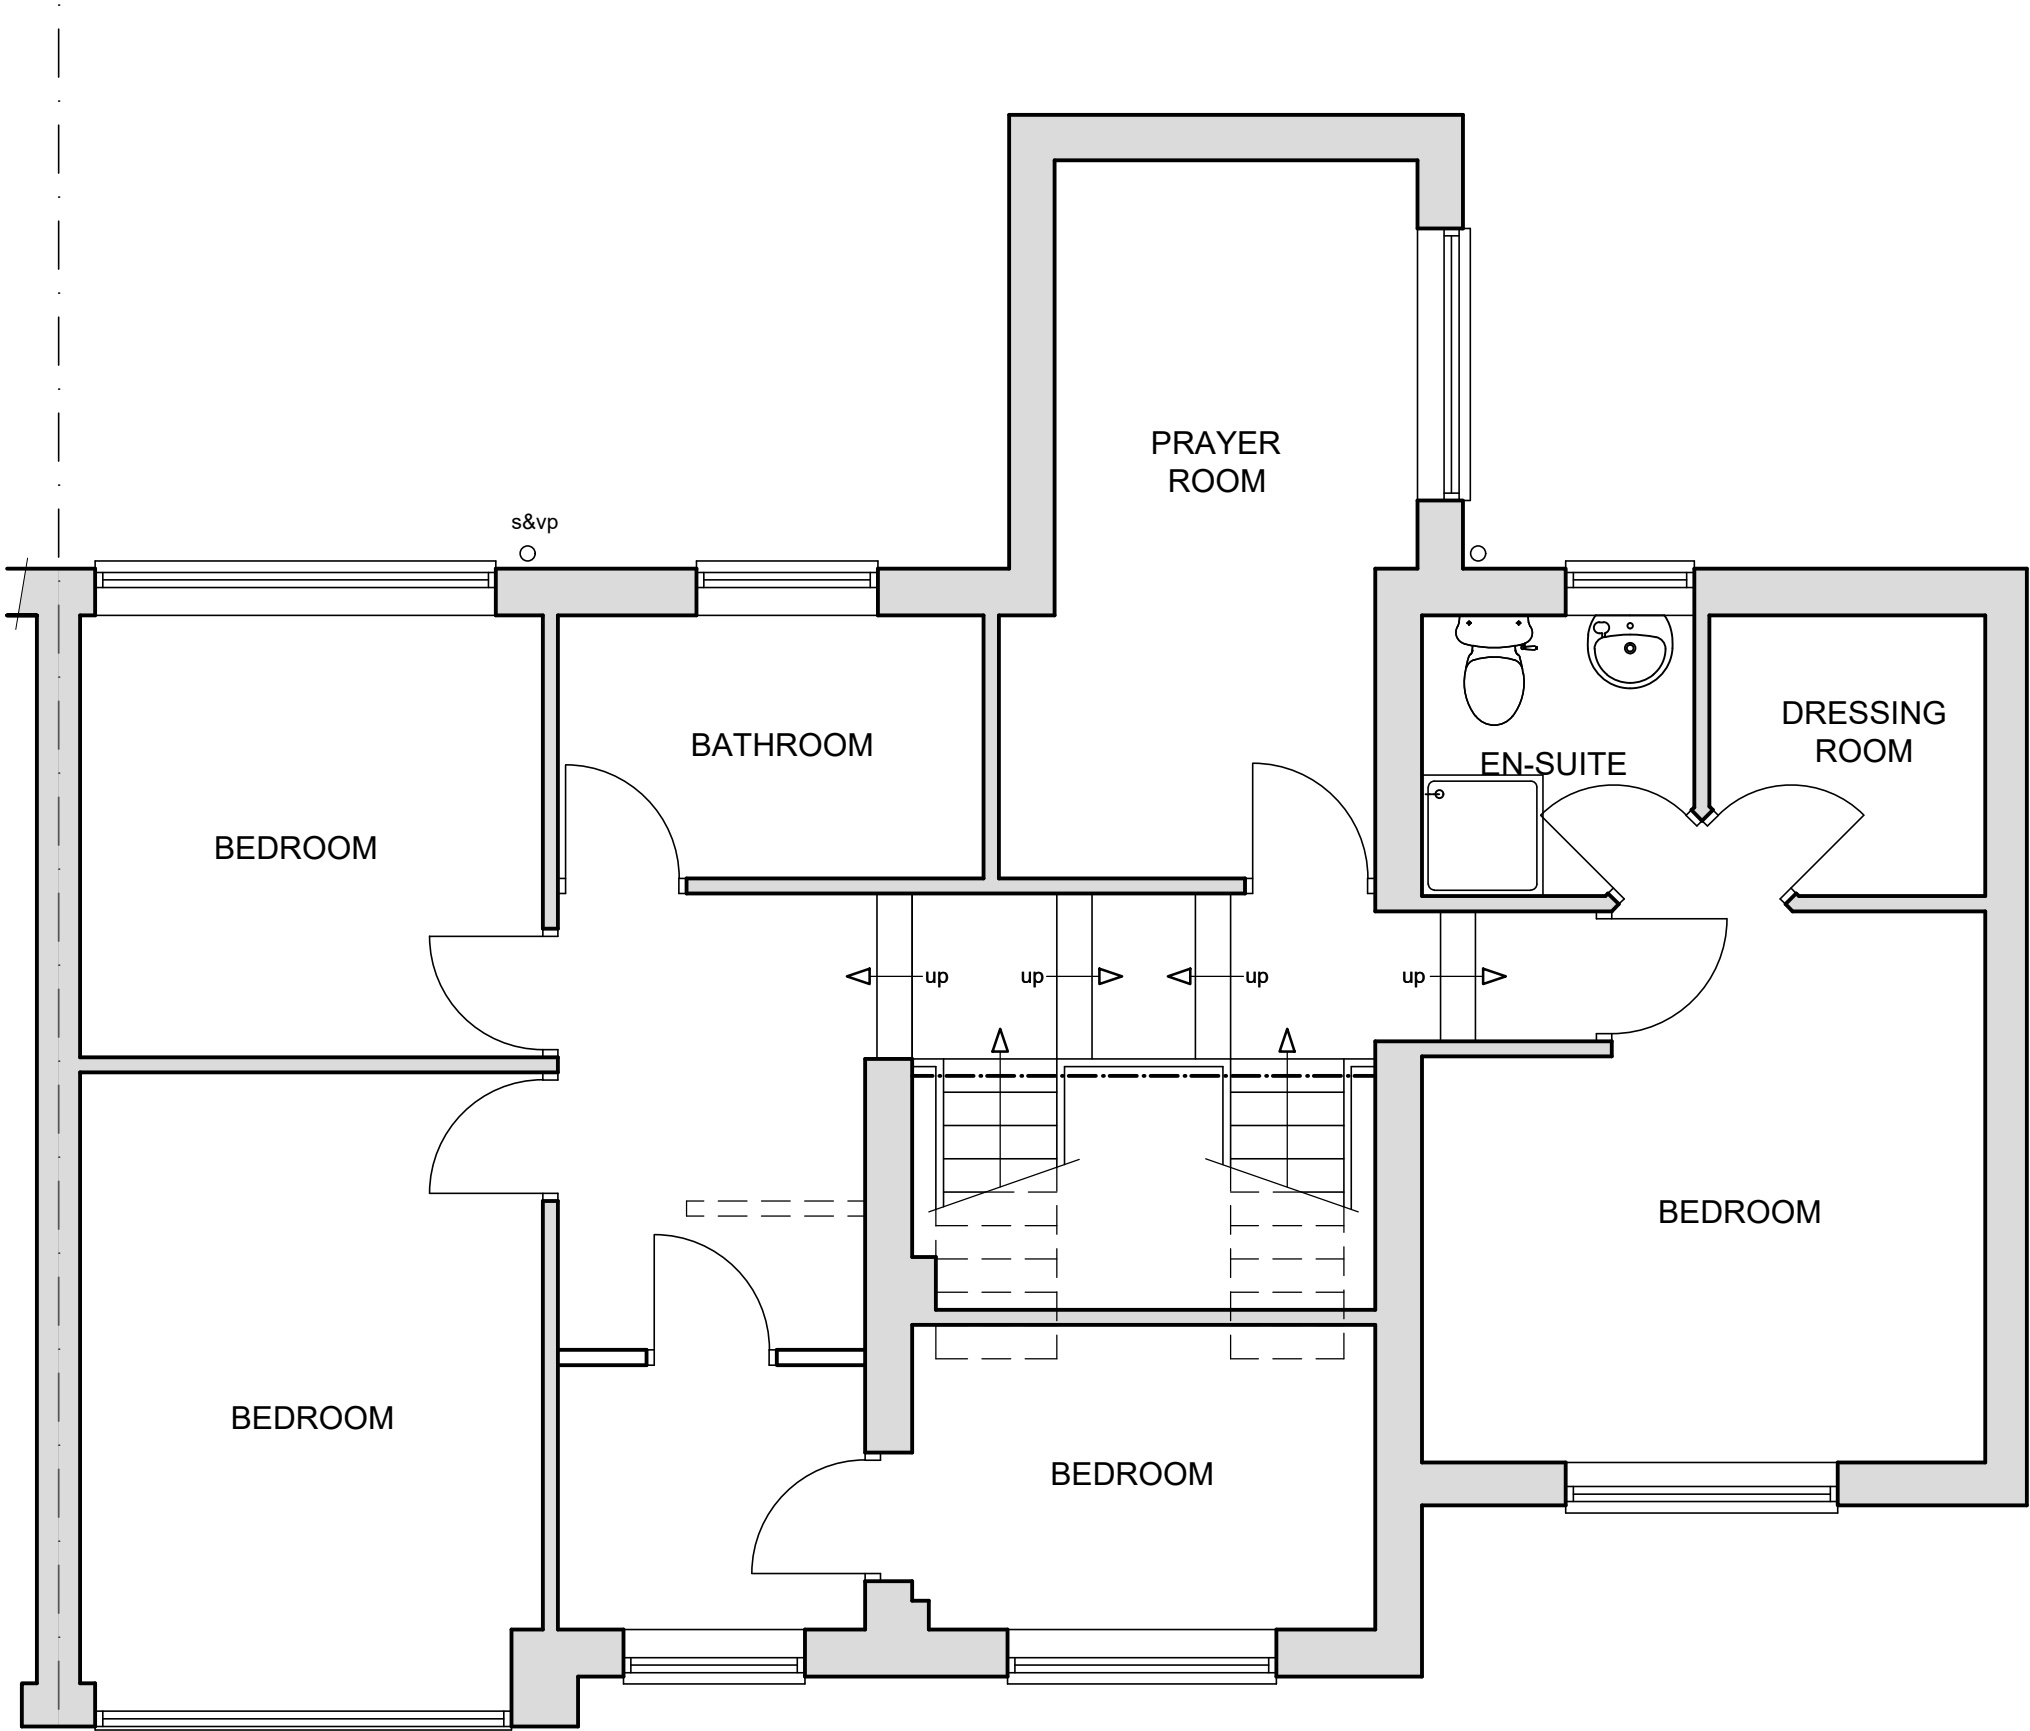


FIRST FLOOR PLAN
(1:50)

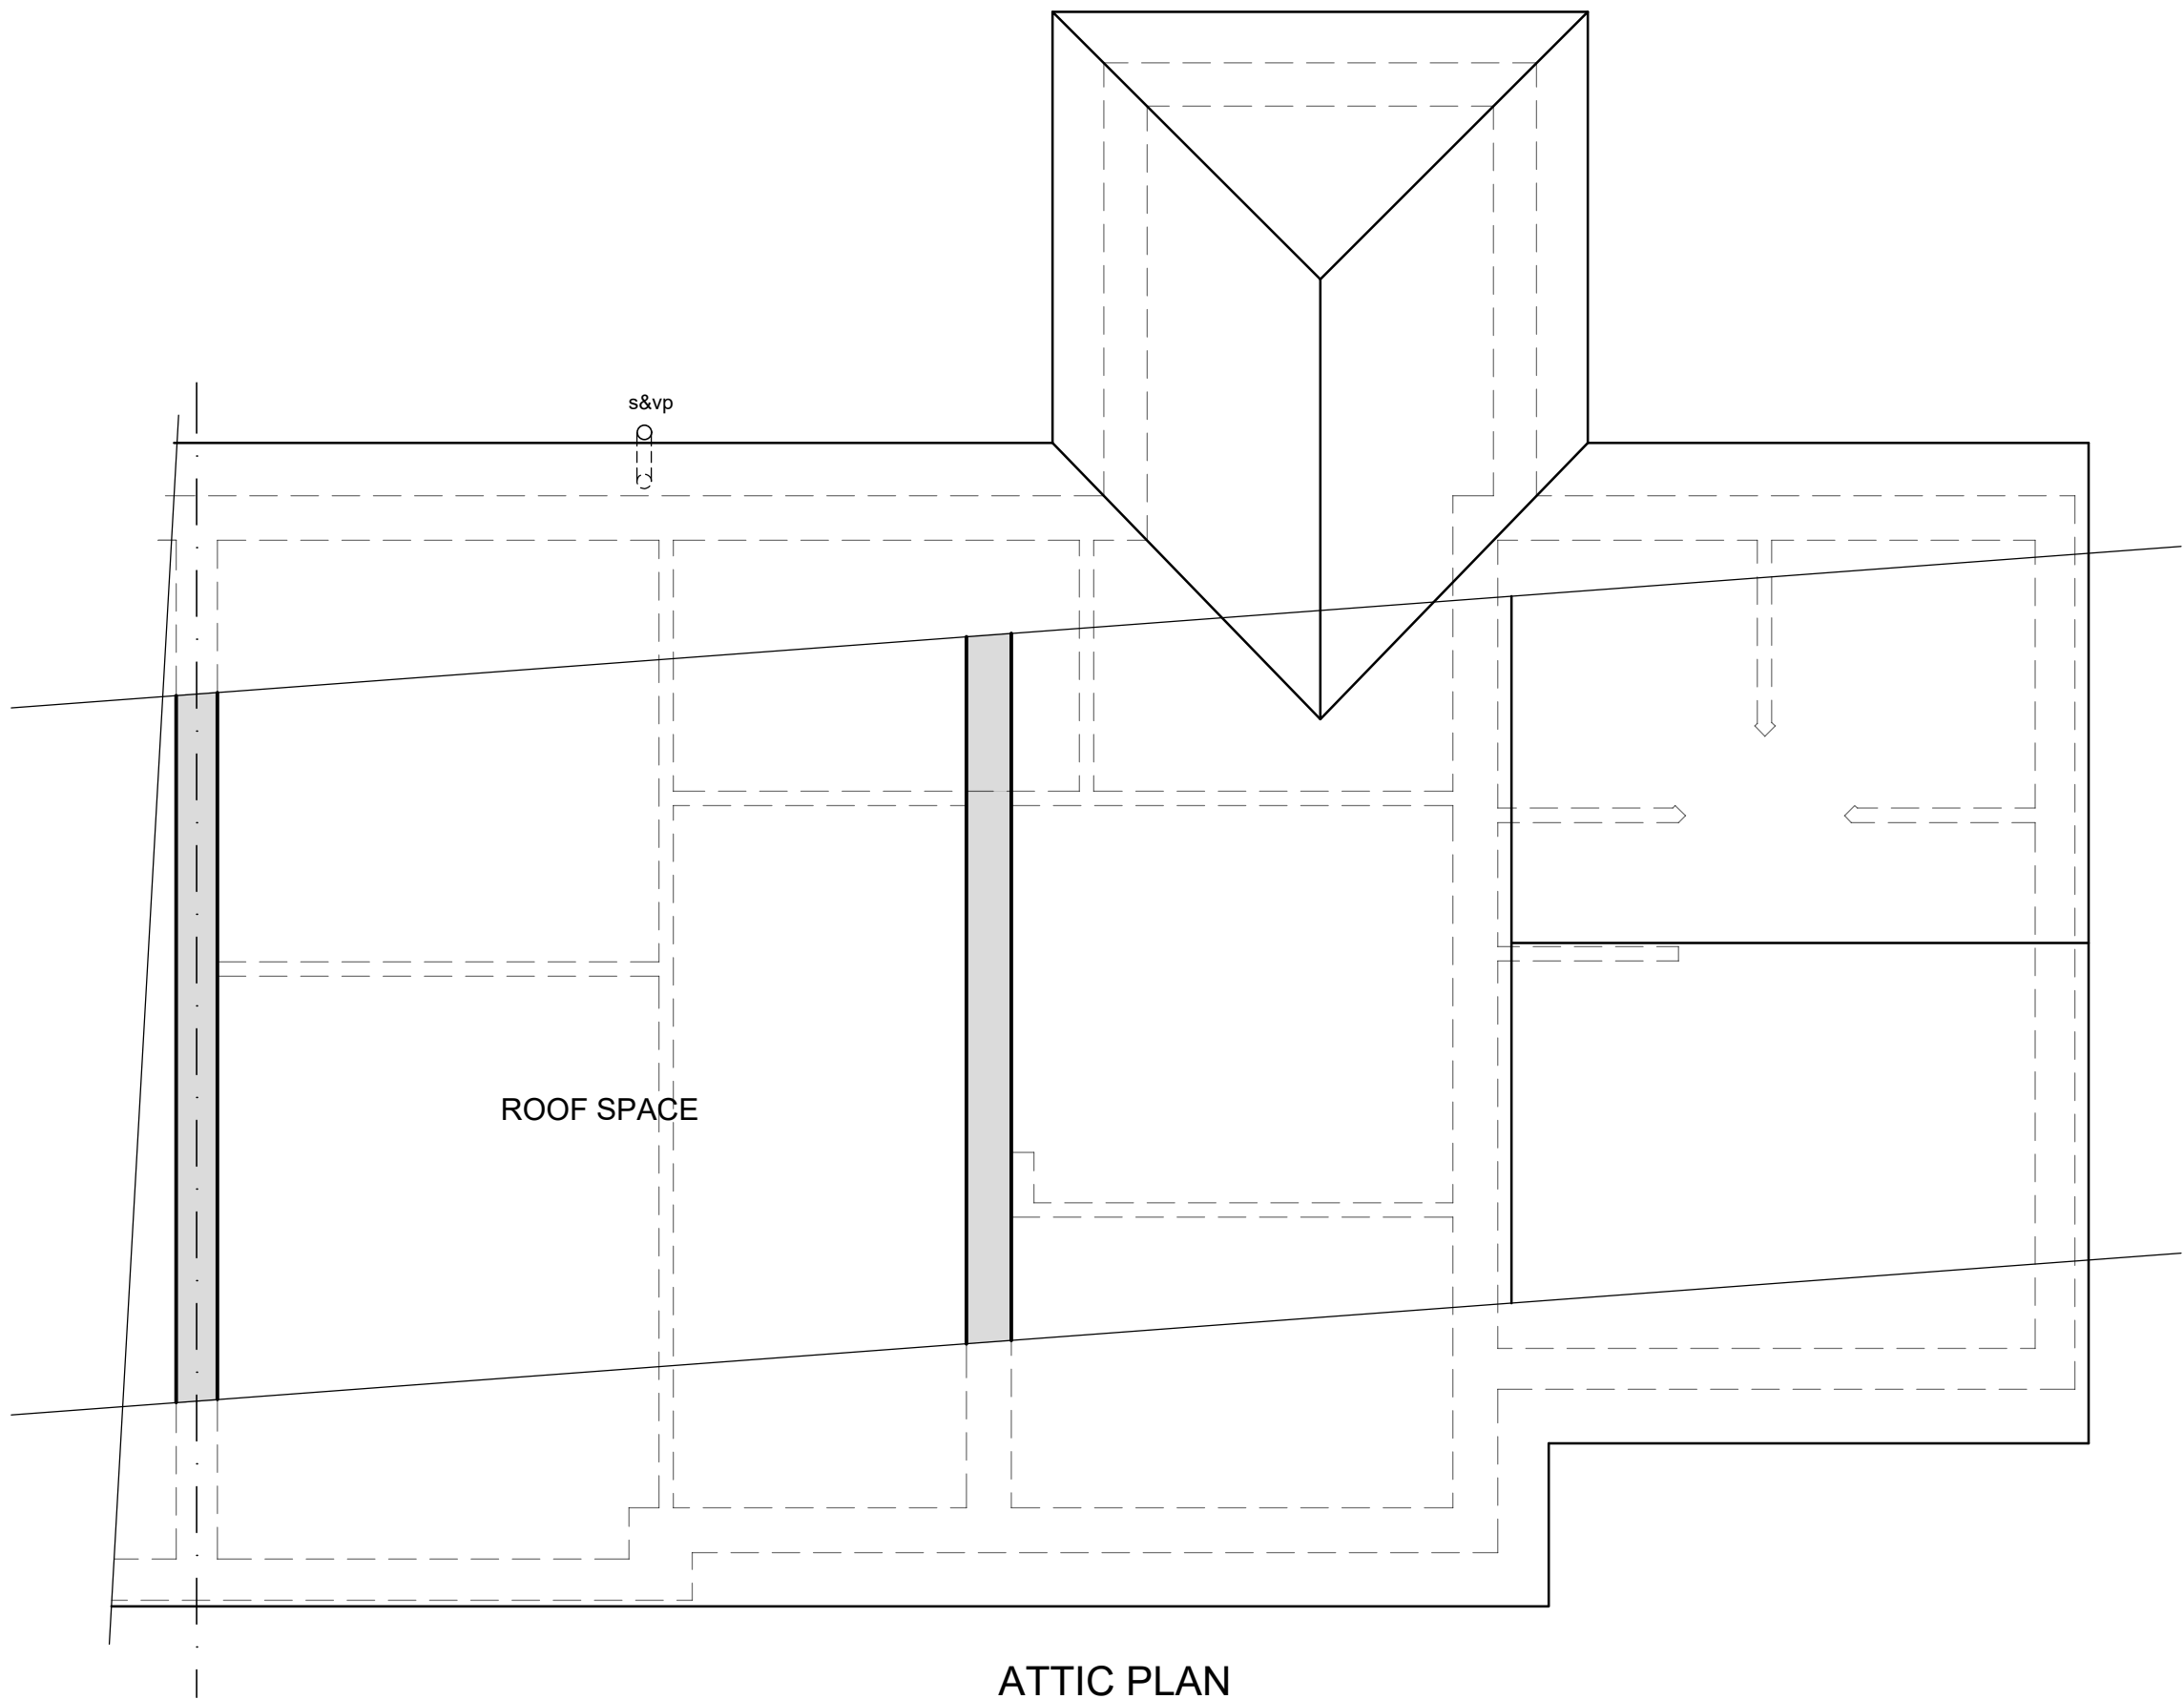


ATTIC PLAN
(1:50)

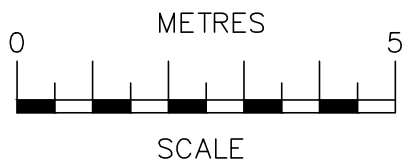


SCALE BAR @ 1:100

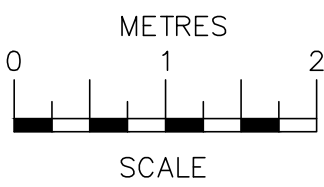

SCALE BAR @ 1:50

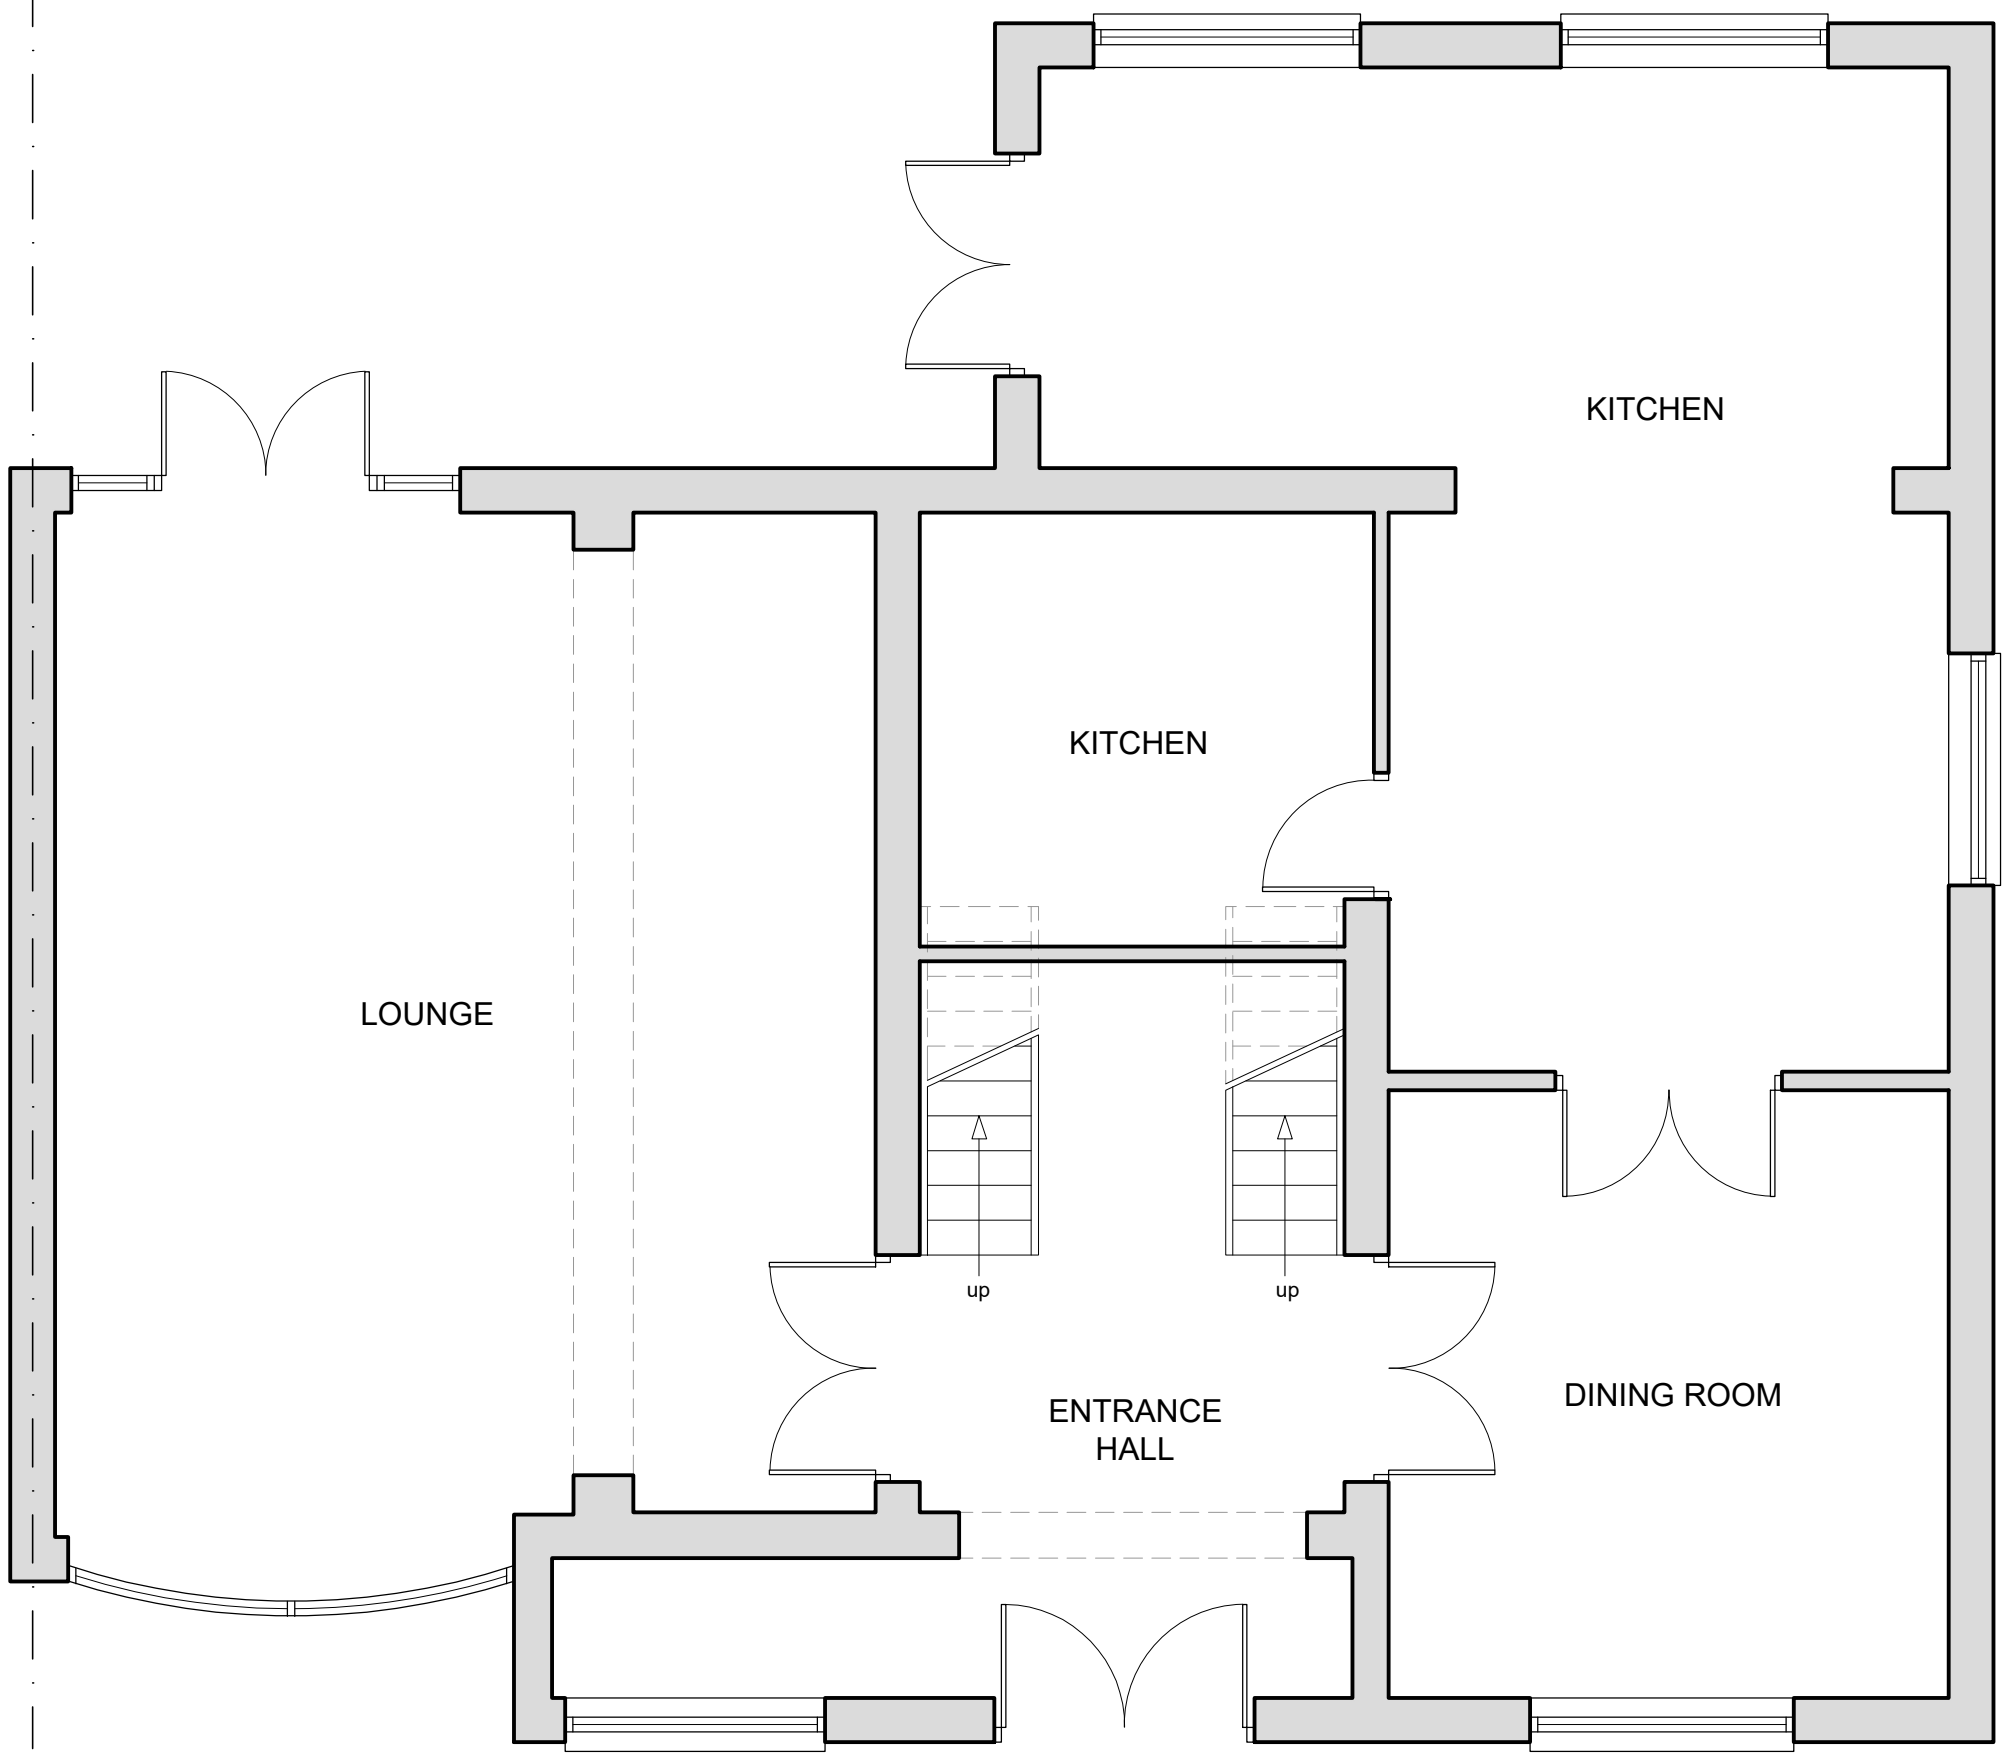


GROUND FLOOR PLAN
(1:50)

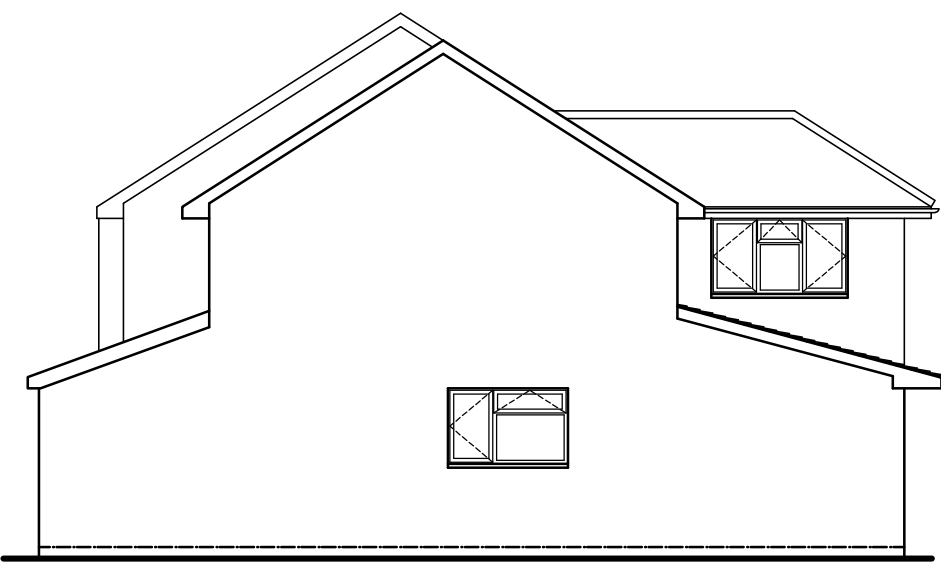


SIDE ELEVATION
(1:100)



REAR ELEVATION
(1:100)

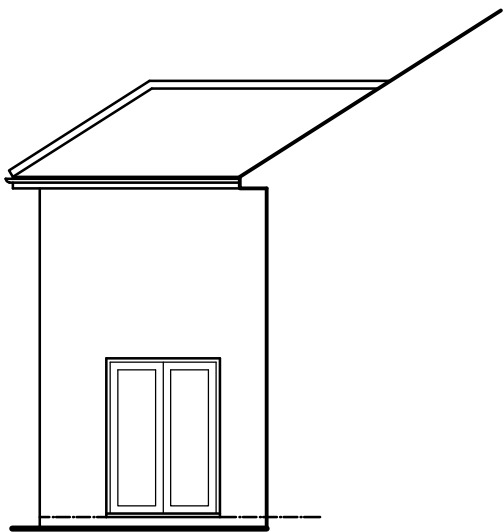

SIDE ELEVATION
(1:100)

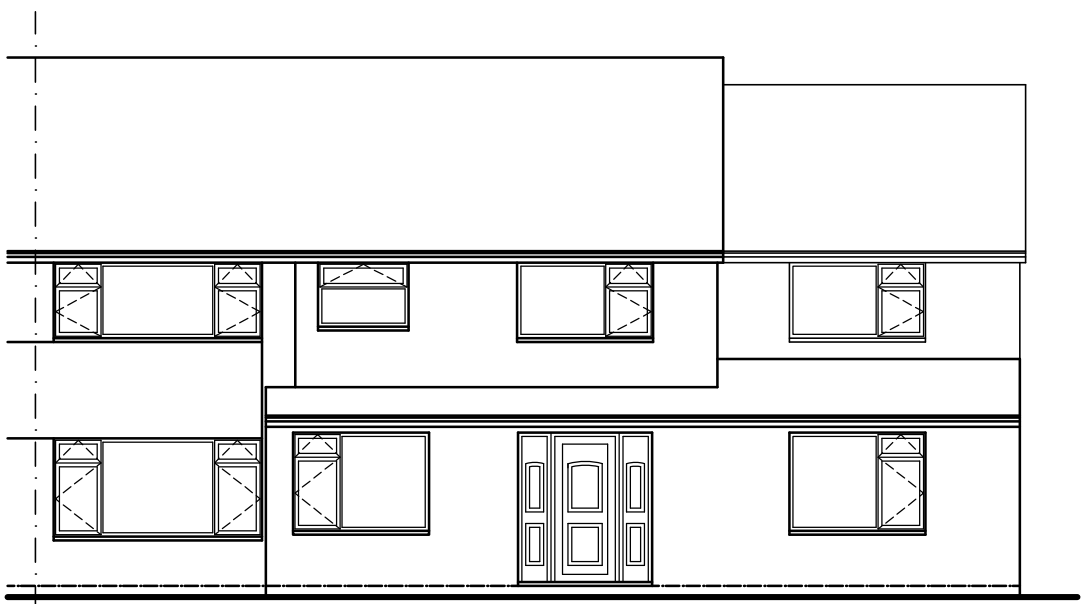

FRONT ELEVATION
(1:100)

Date	No	Revision
Penfold Project Services Epmarket, Wrotham Road, Mccopham, Kent, DA13 0JH Telephone: 01474 816690 e-mail: apenfold448@btinternet.com		
Job Title:	27 SALCOTE ROAD GRAVESEND KENT DA12 4RB	
Dwg Title:	PLANS & ELEVATION AS EXISTING	
Scale:	1:100 & 1:50 @ A1	
Dwg No.:	101	
Date:	September 2023	