




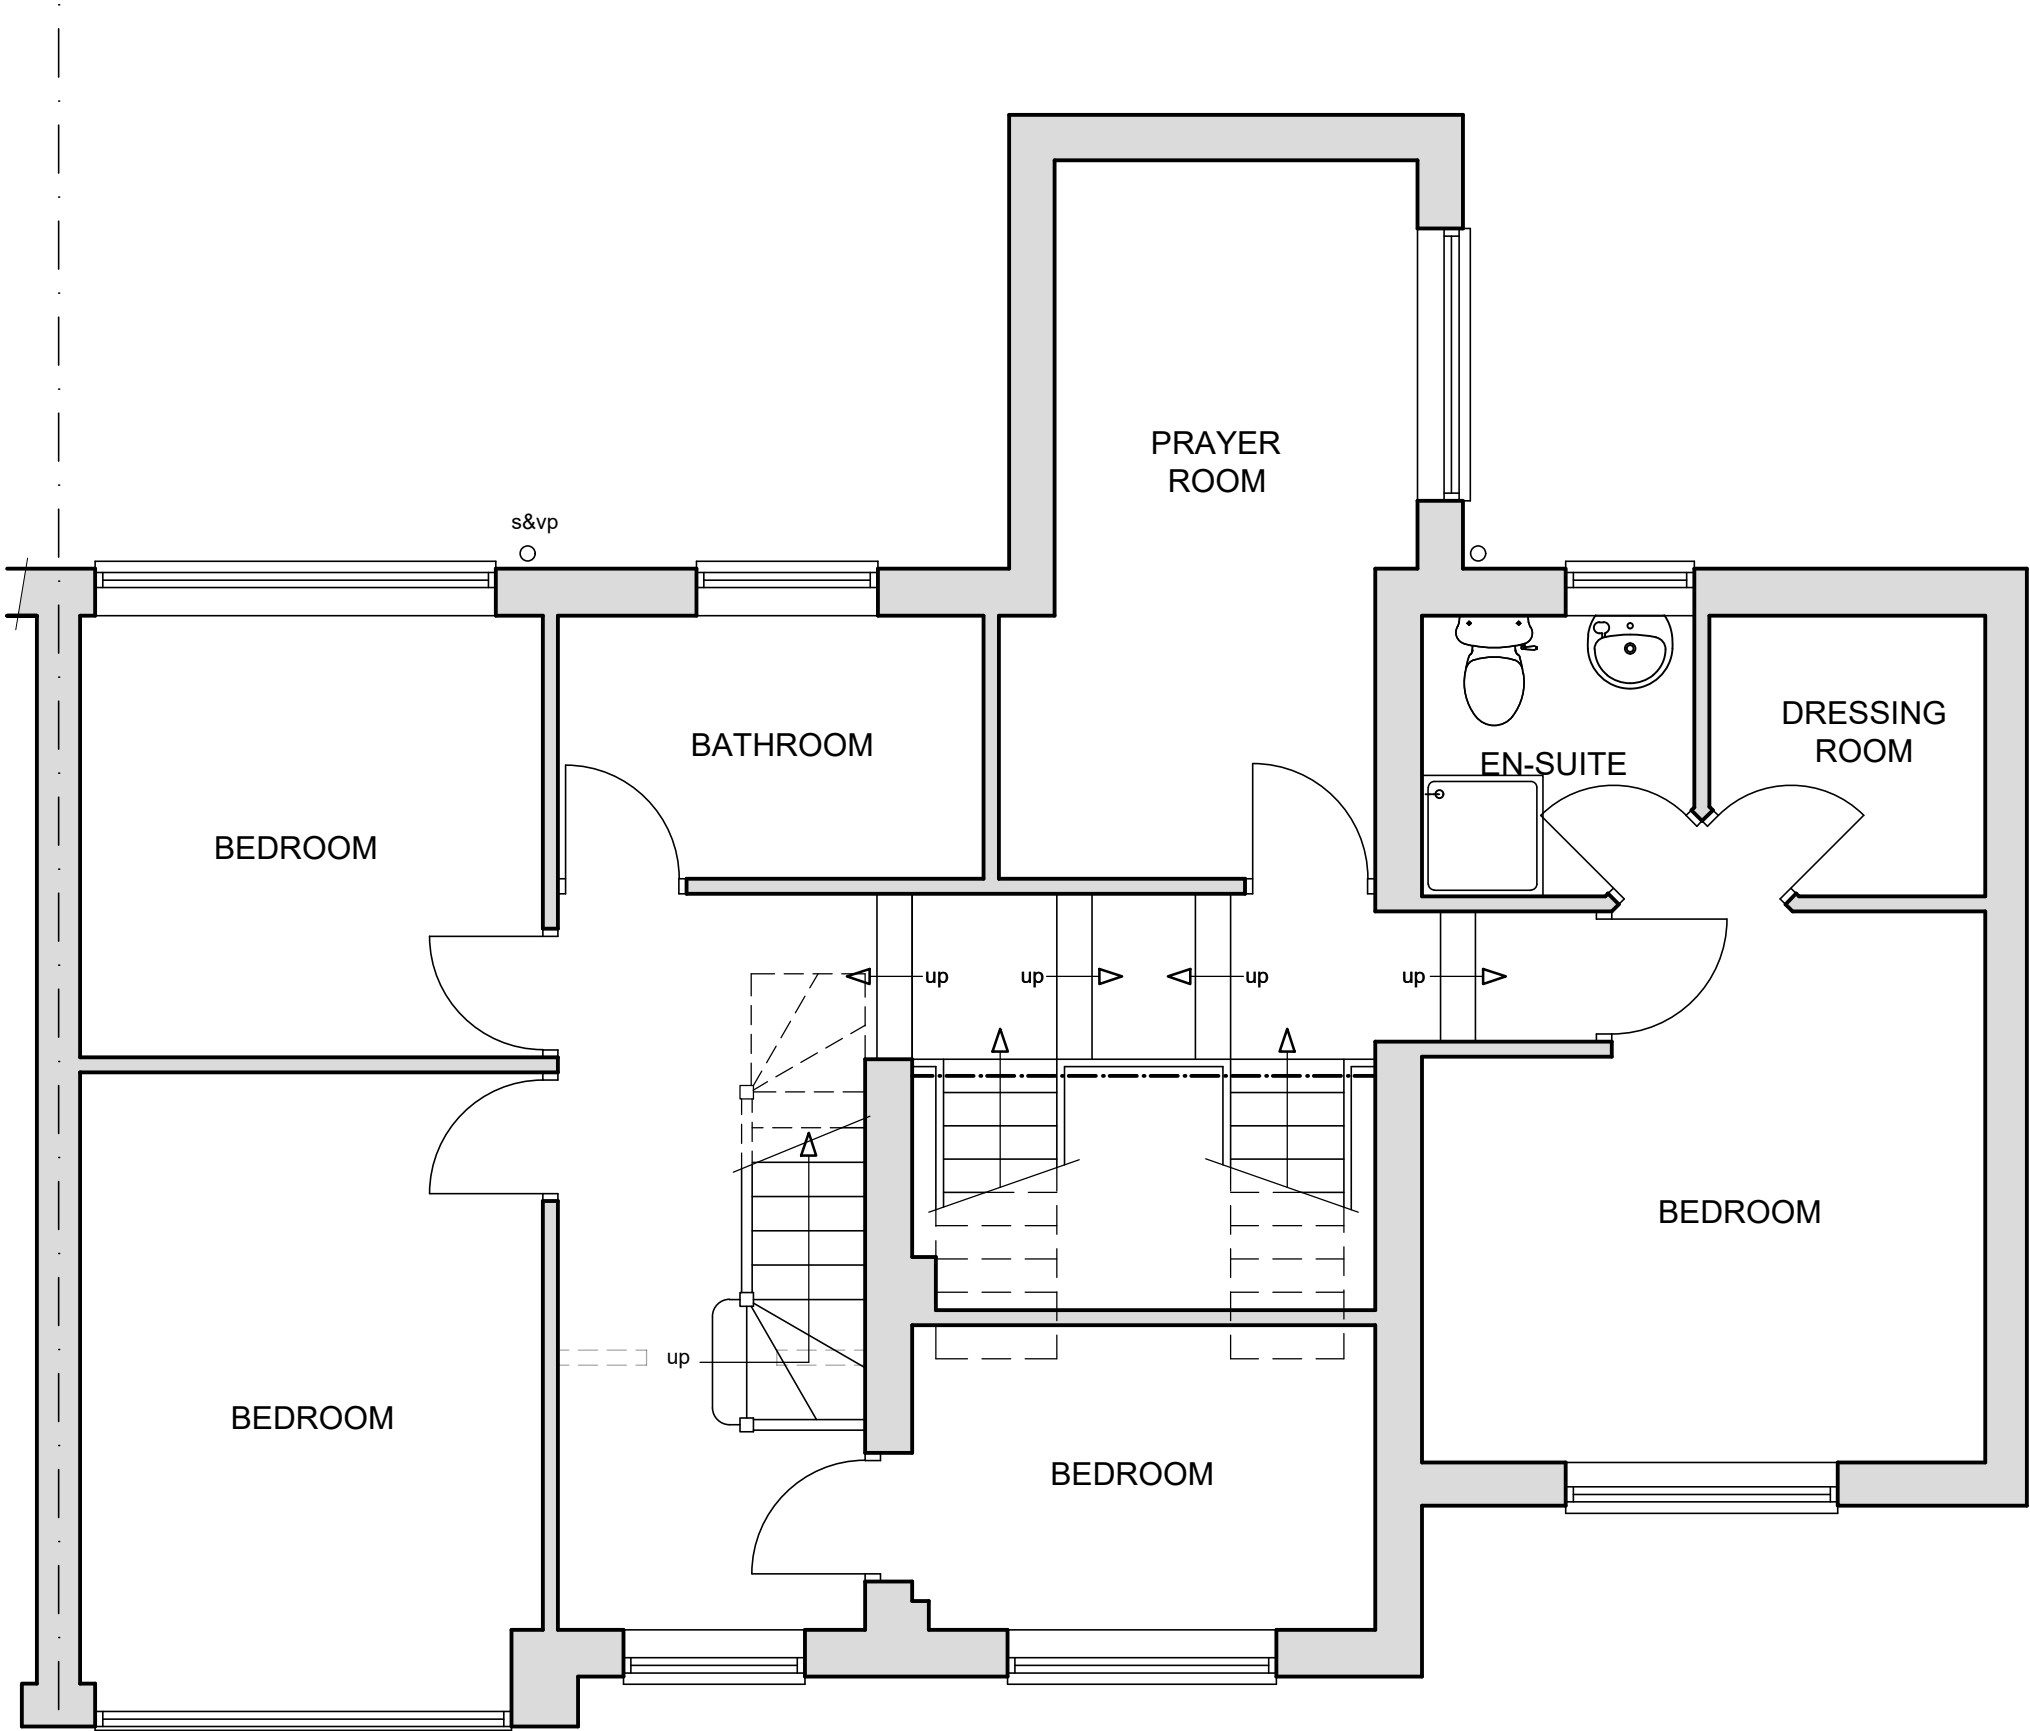


FIRST FLOOR PLAN
(1:50)

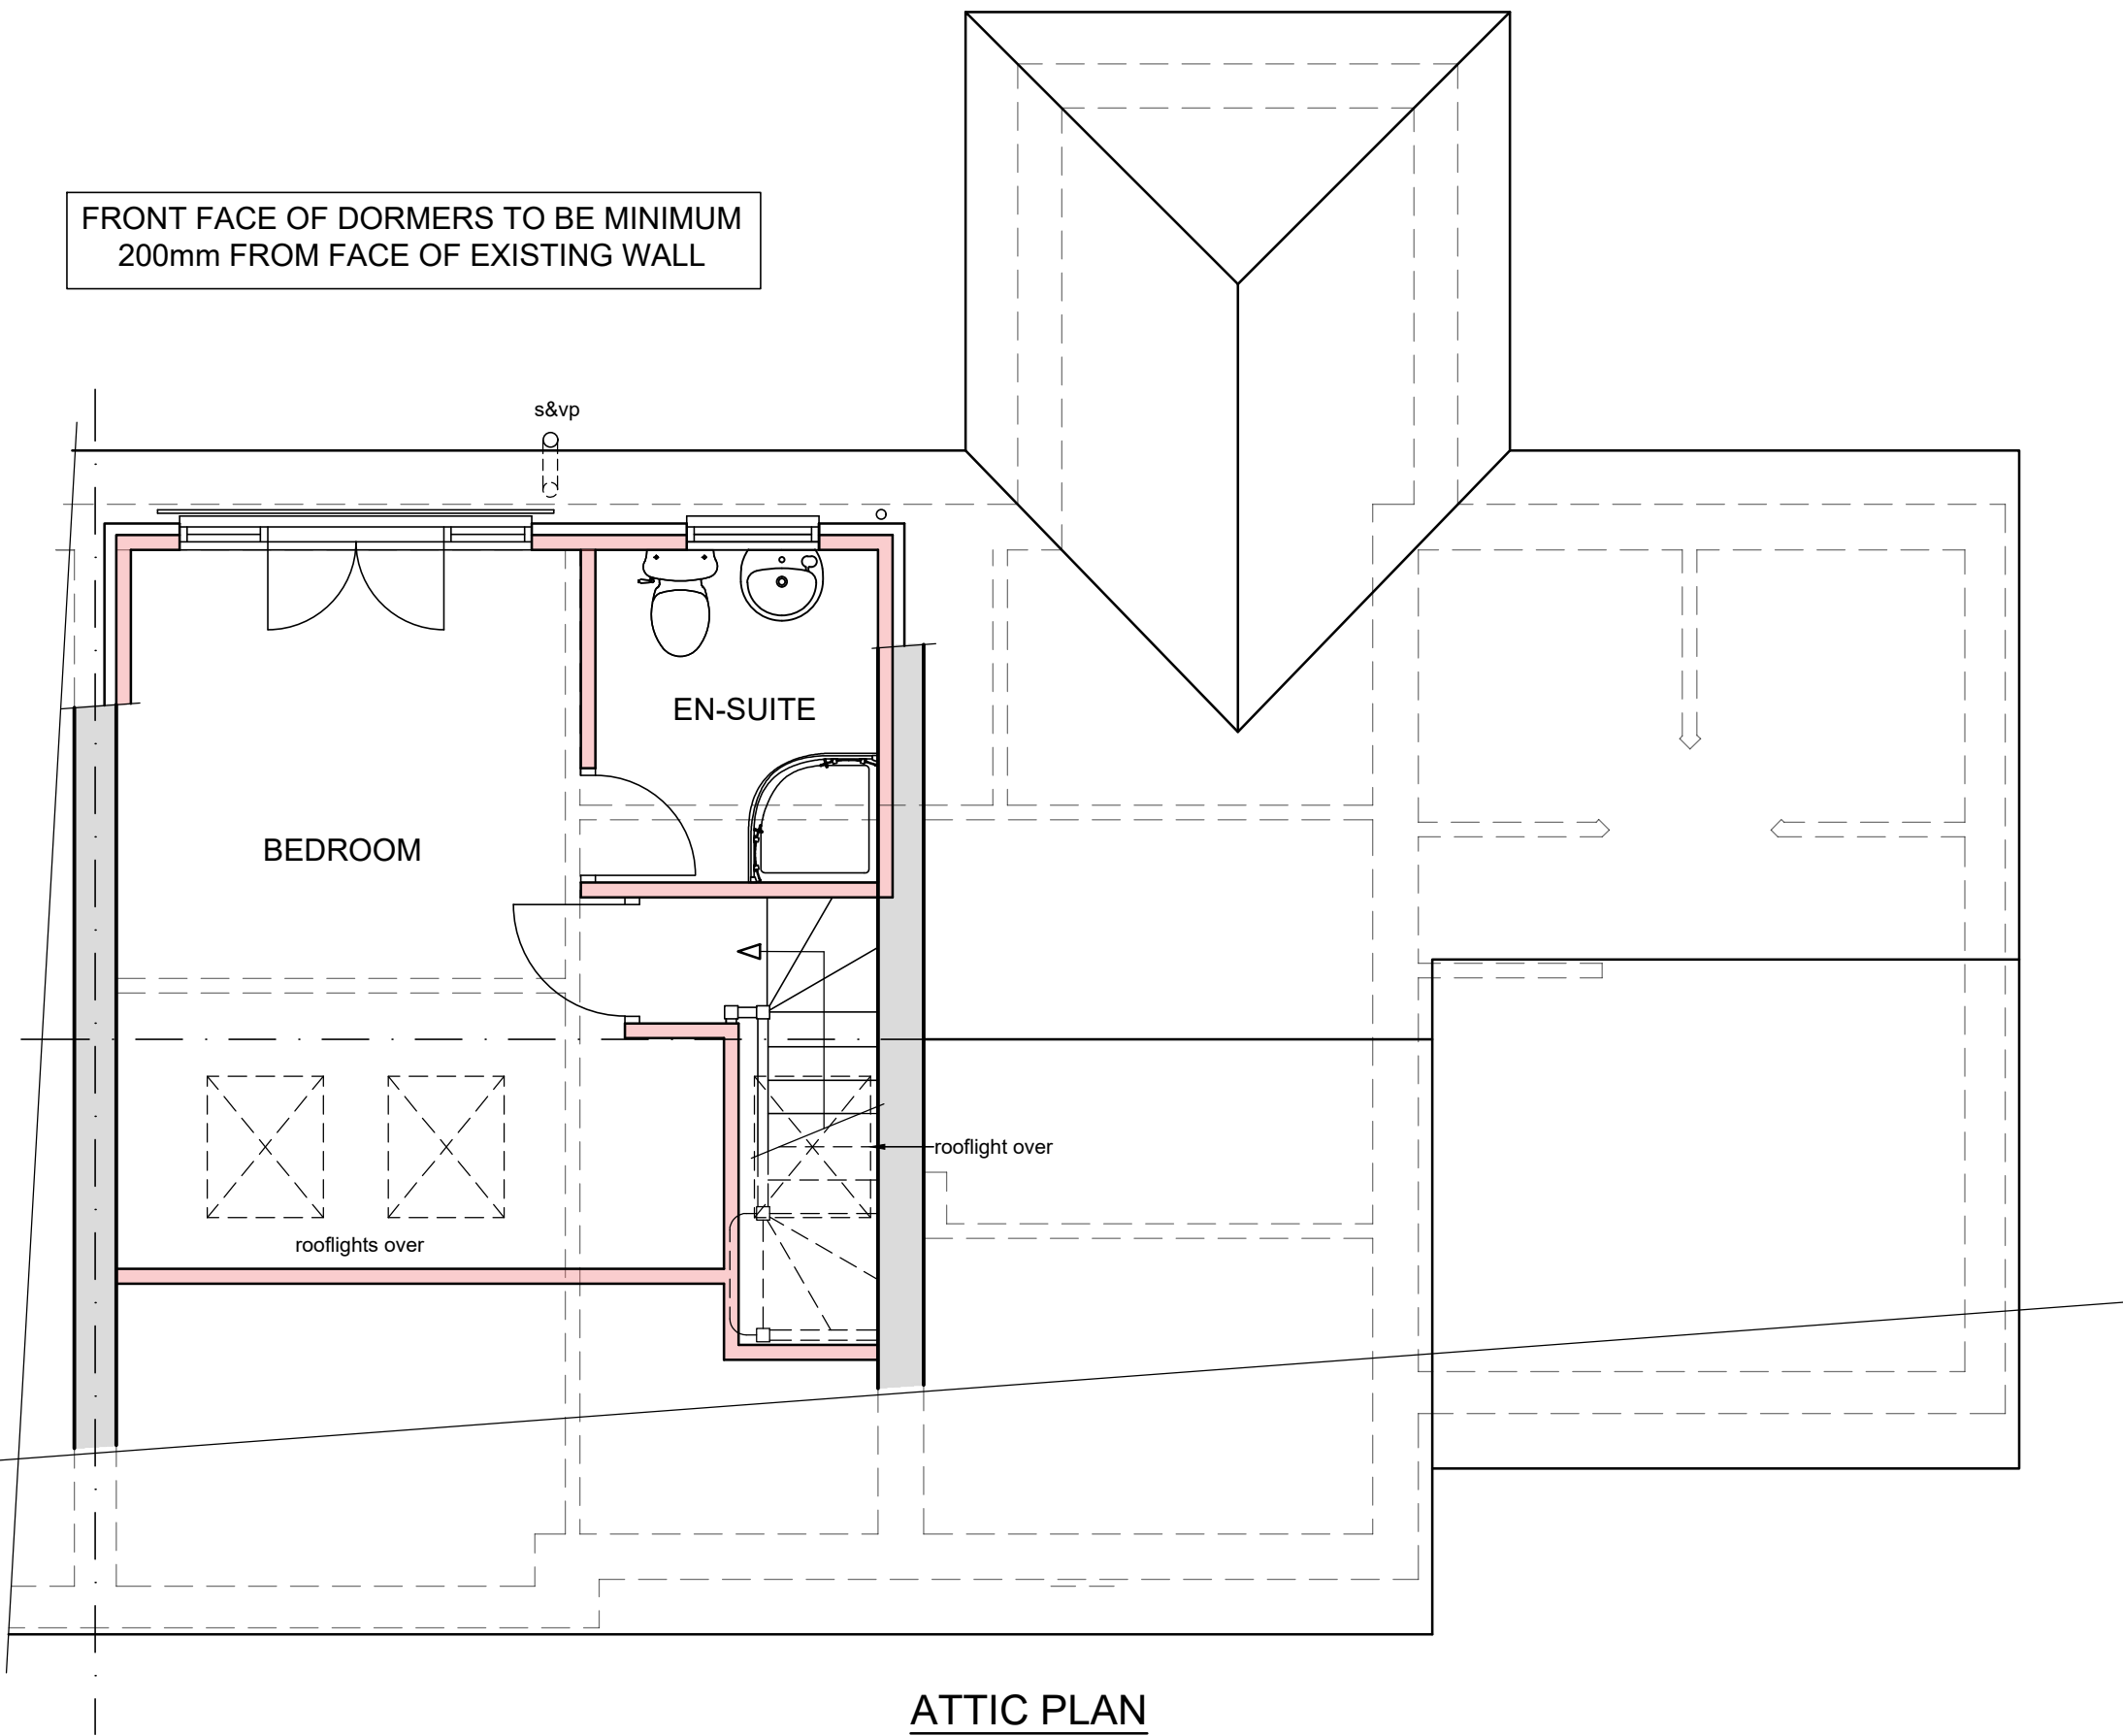


ATTIC PLAN
(1:50)

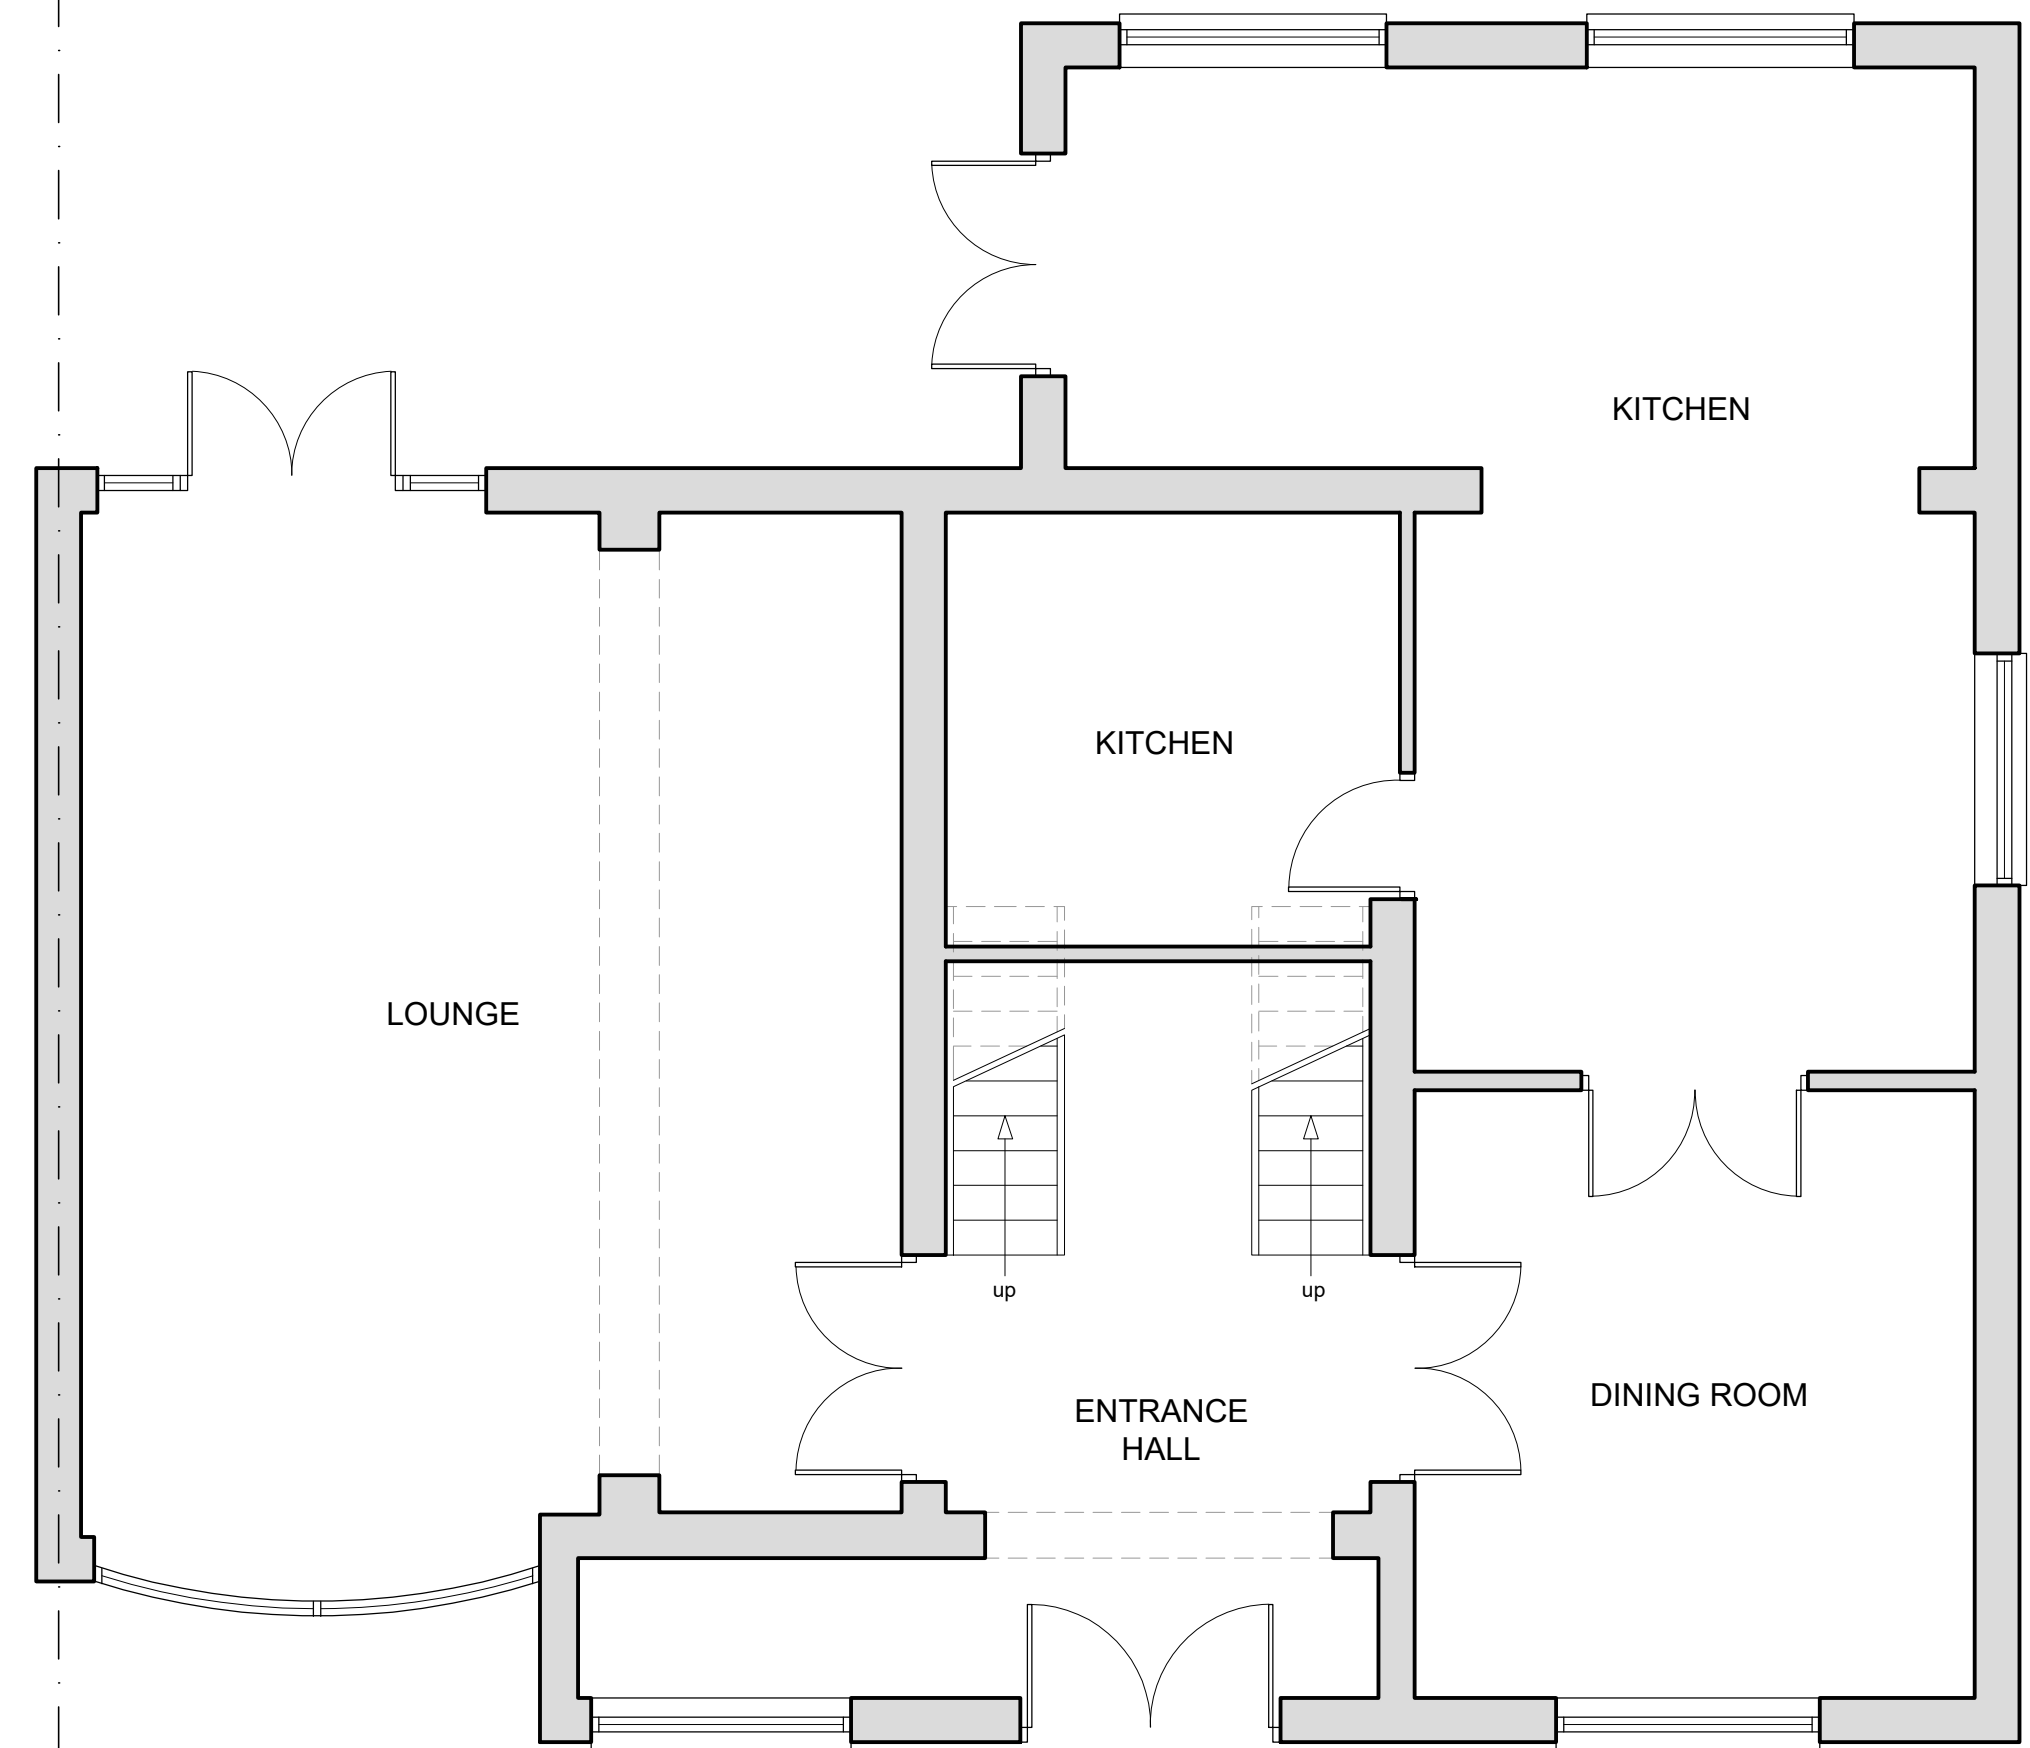


GROUND FLOOR PLAN
(1:50)

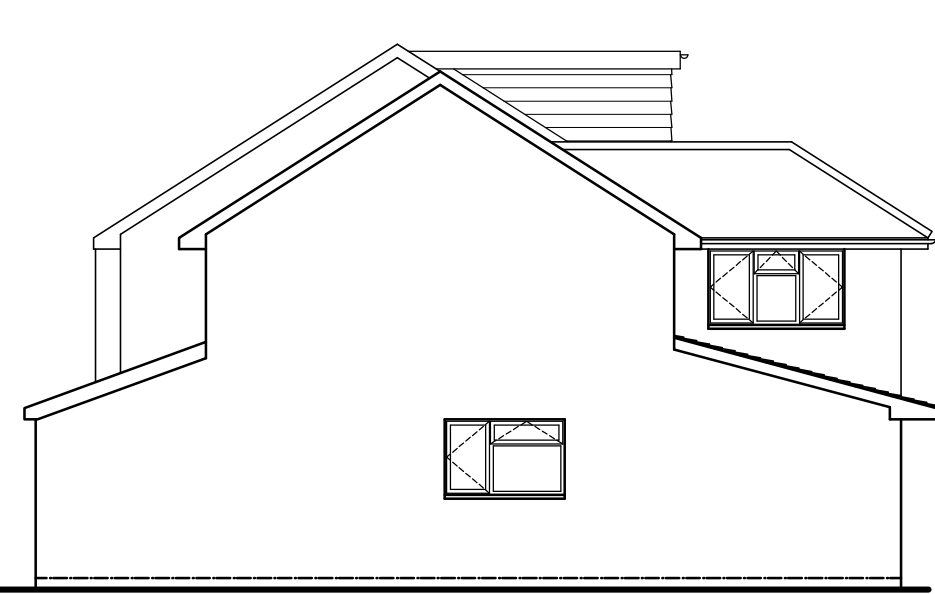


SIDE ELEVATION
(1:100)

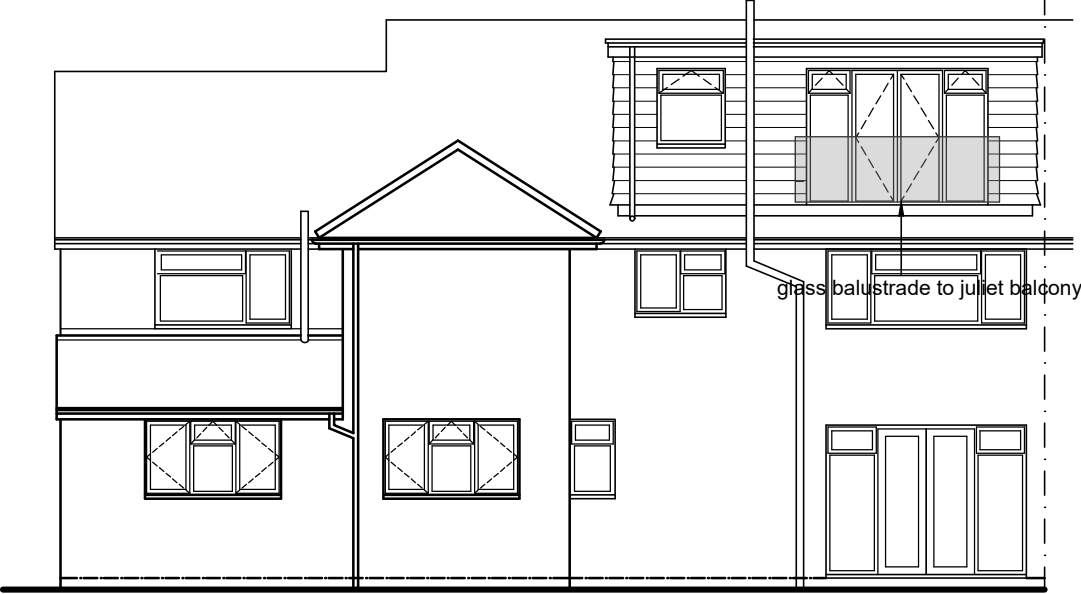

REAR ELEVATION
(1:100)

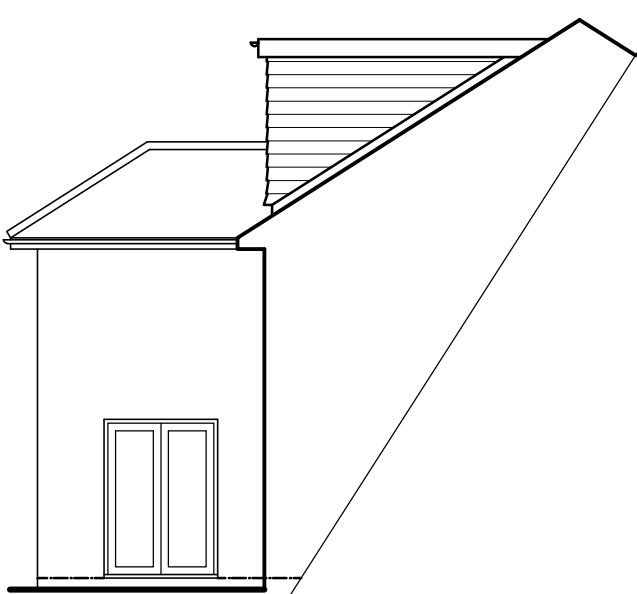

SIDE ELEVATION
(1:100)

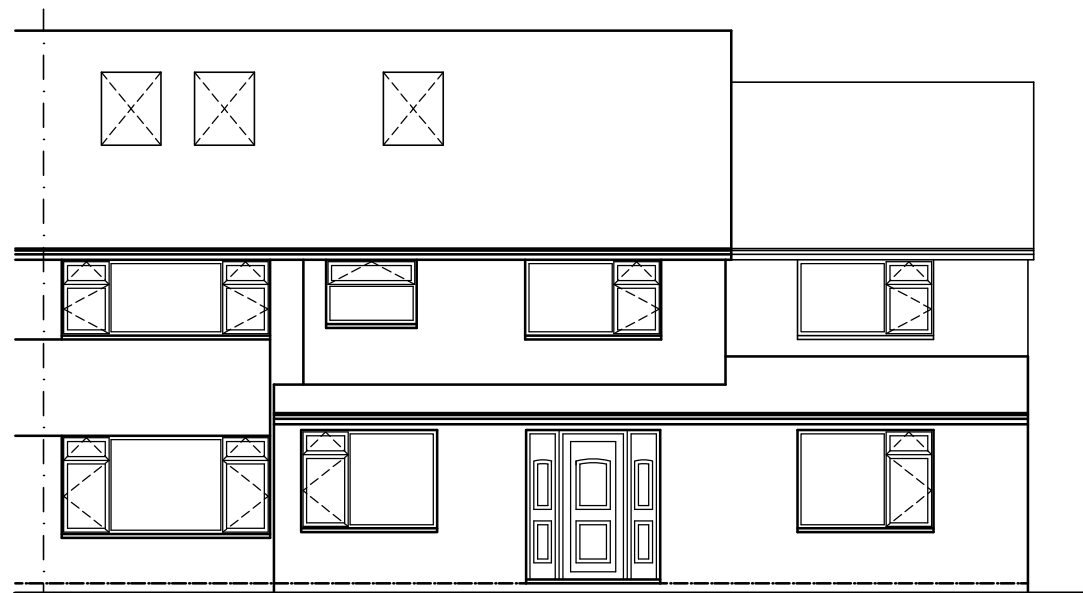

FRONT ELEVATION
(1:100)


ROOFLIGHTS TO PROTRUDE MAXIMUM 150mm FROM SURFACE OF ROOF

MATERIALS


FLAT ROOF
SINGLE PLY MEMBRANE OR FELT TO FLAT ROOF

DORMER CHEEKS
TILE HANGING TO MATCH EXISTING

WINDOWS
WHITE uPVC TO MATCH EXISTING

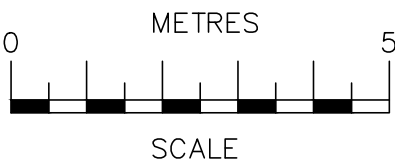

SCALE BAR @ 1:100

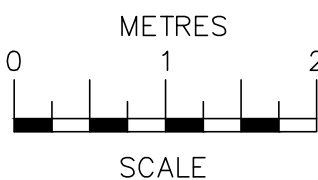

SCALE BAR @ 1:50

Date	No	Revision
Penfold Project Services Epmarket, Wrotham Road, Mccopham, Kent, DA13 0JH Telephone: 01474 816690 e-mail: apenfold448@btinternet.com		
Job Title:	27 SALCOTE ROAD GRAVESEND KENT DA12 4RB	
Dwg Title:	PLANS & ELEVATION AS PROPOSED	
Scale:	1:100 & 1:50 @ A1	
Dwg No.:	102	
Date:	September 2023	