



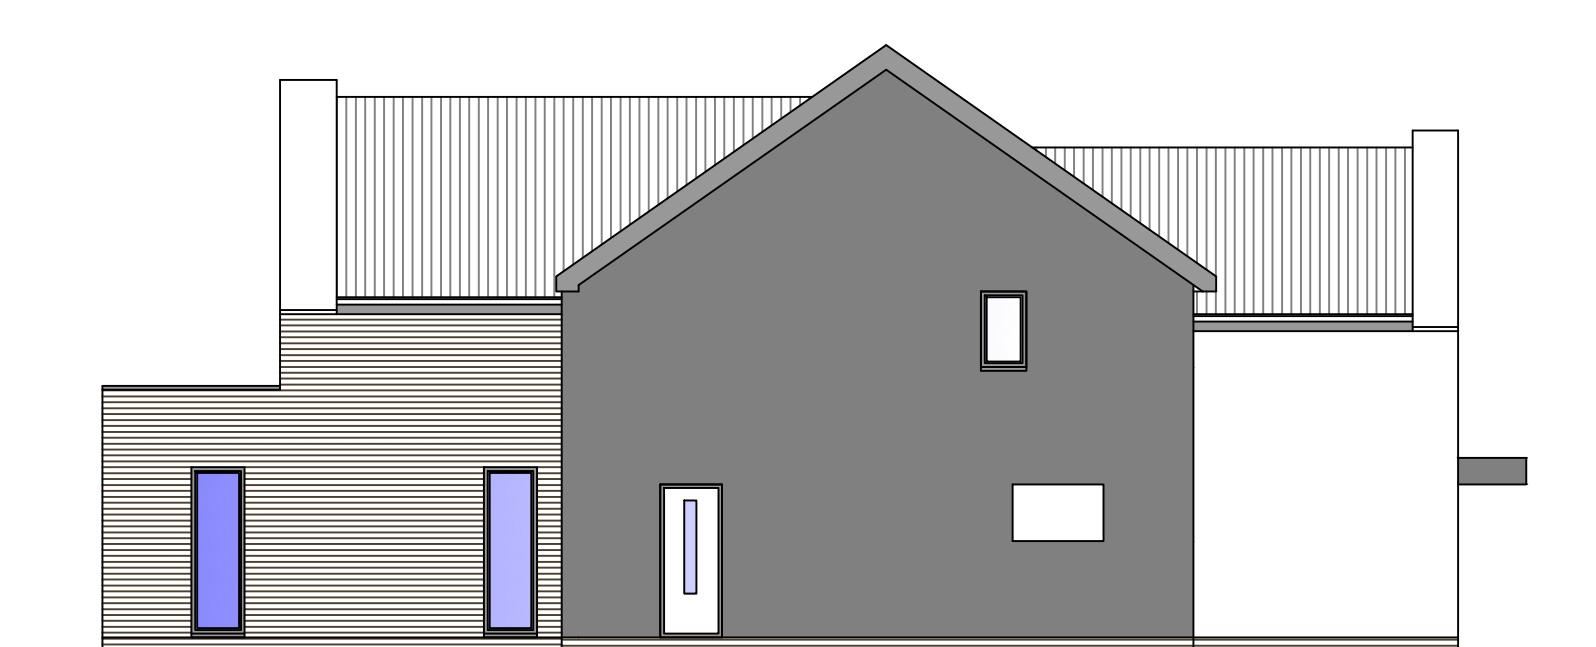

Proposed side elevation

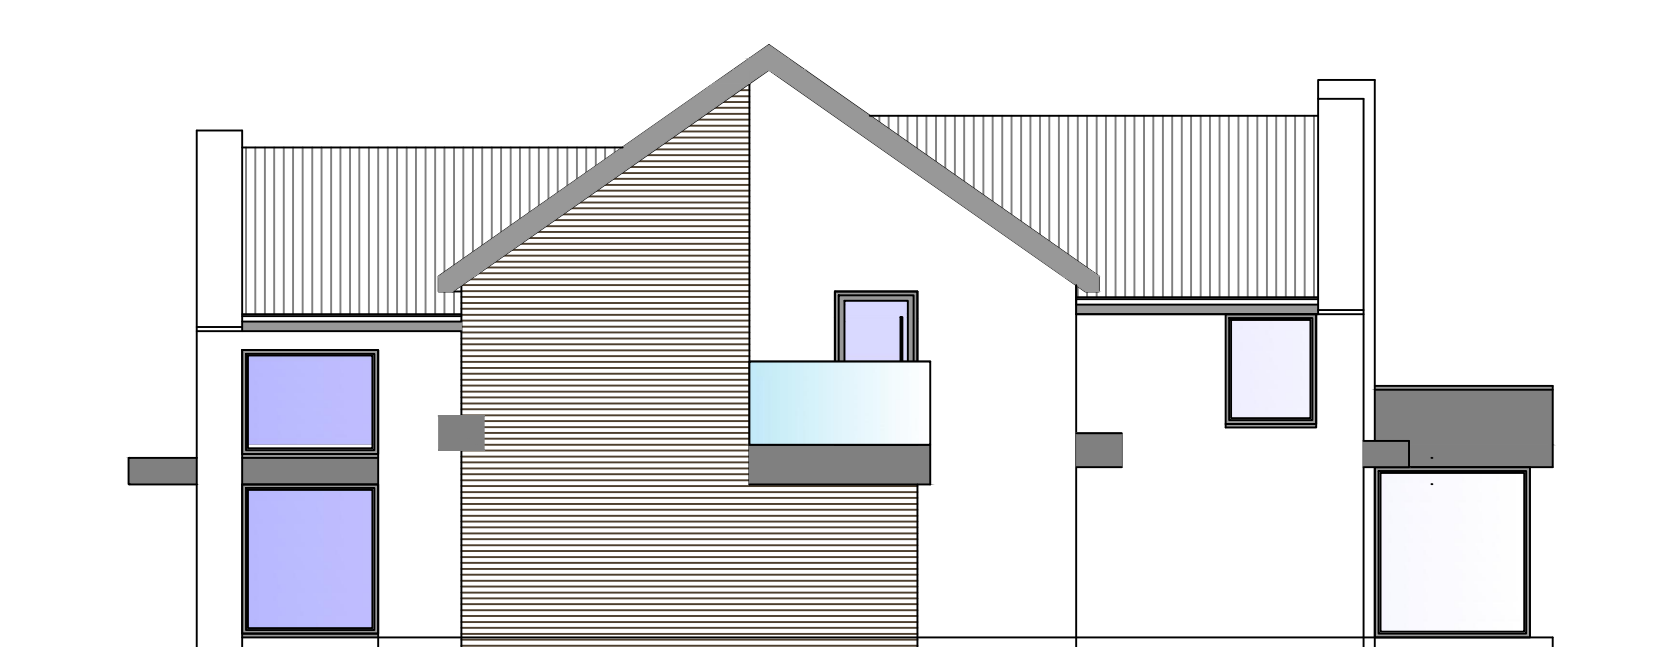


Proposed front elevation




Proposed side elevation




Proposed rear elevation

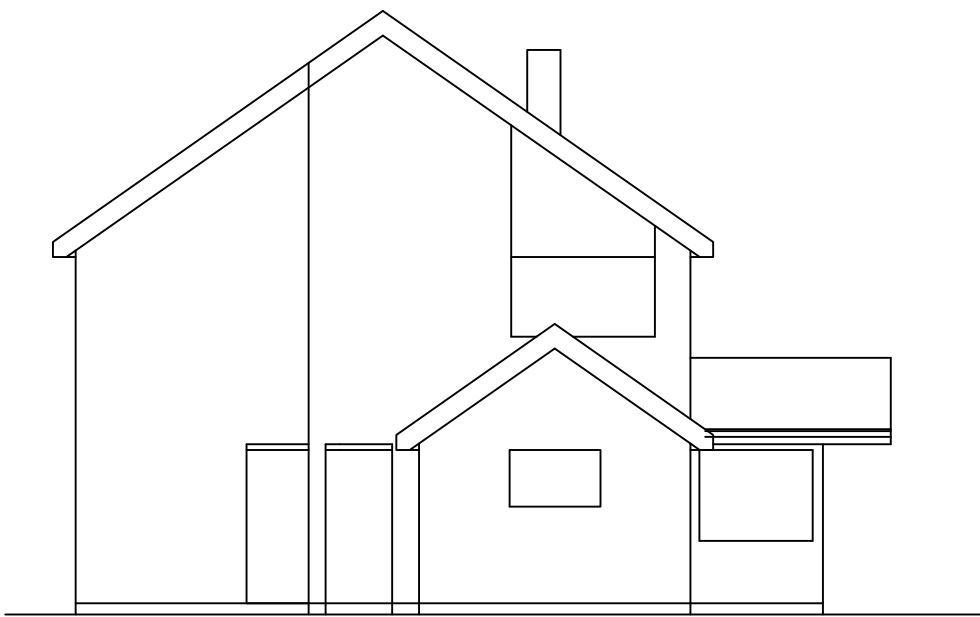


Existing side elevation

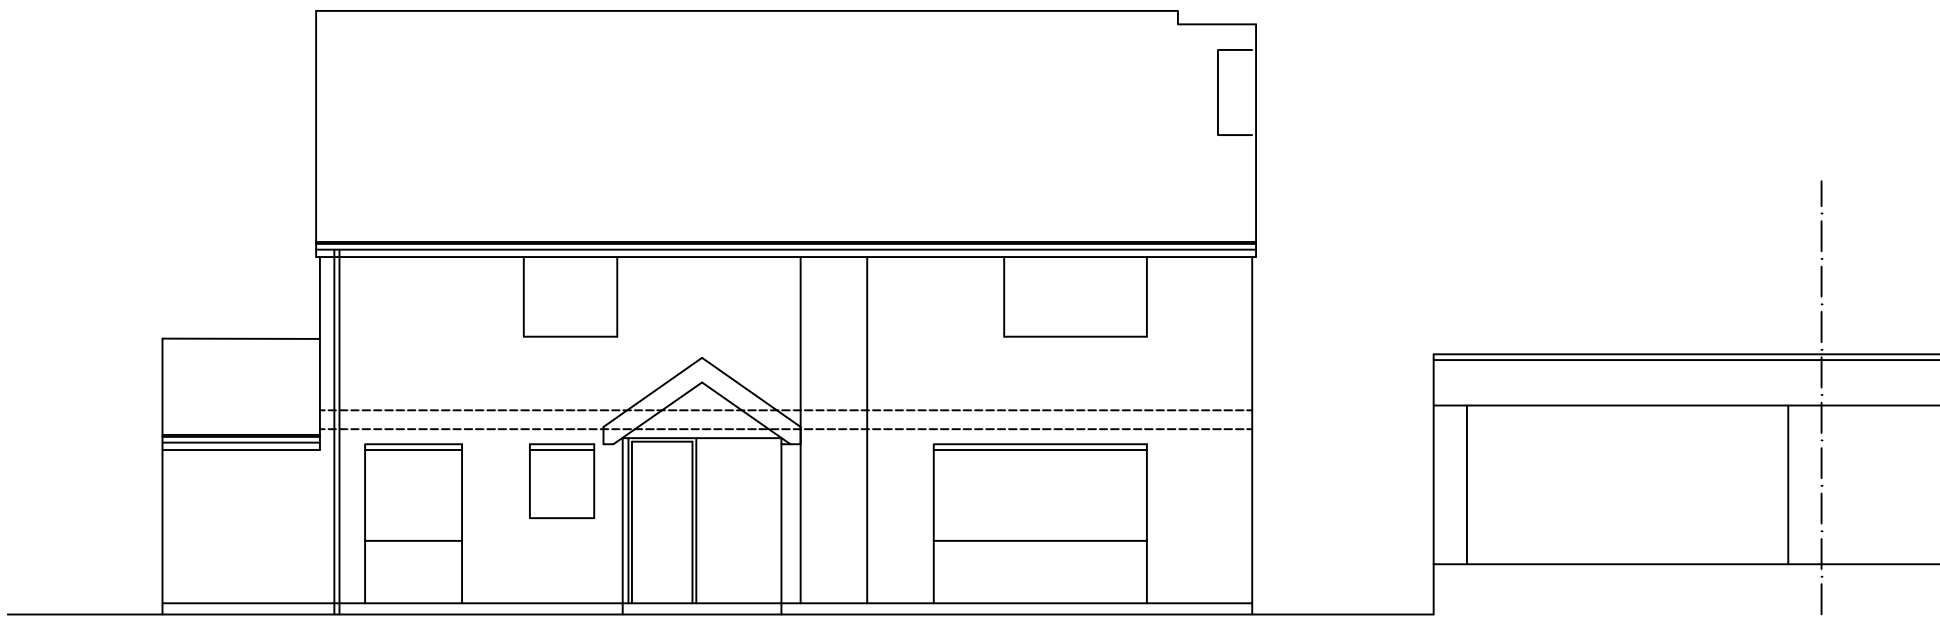


Existing front elevation

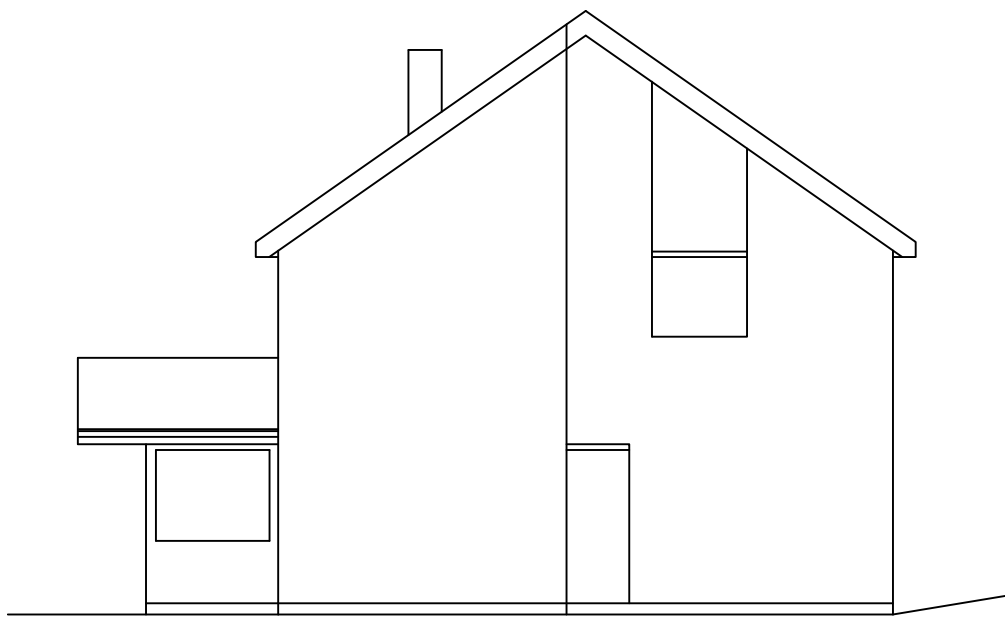

Existing side elevation

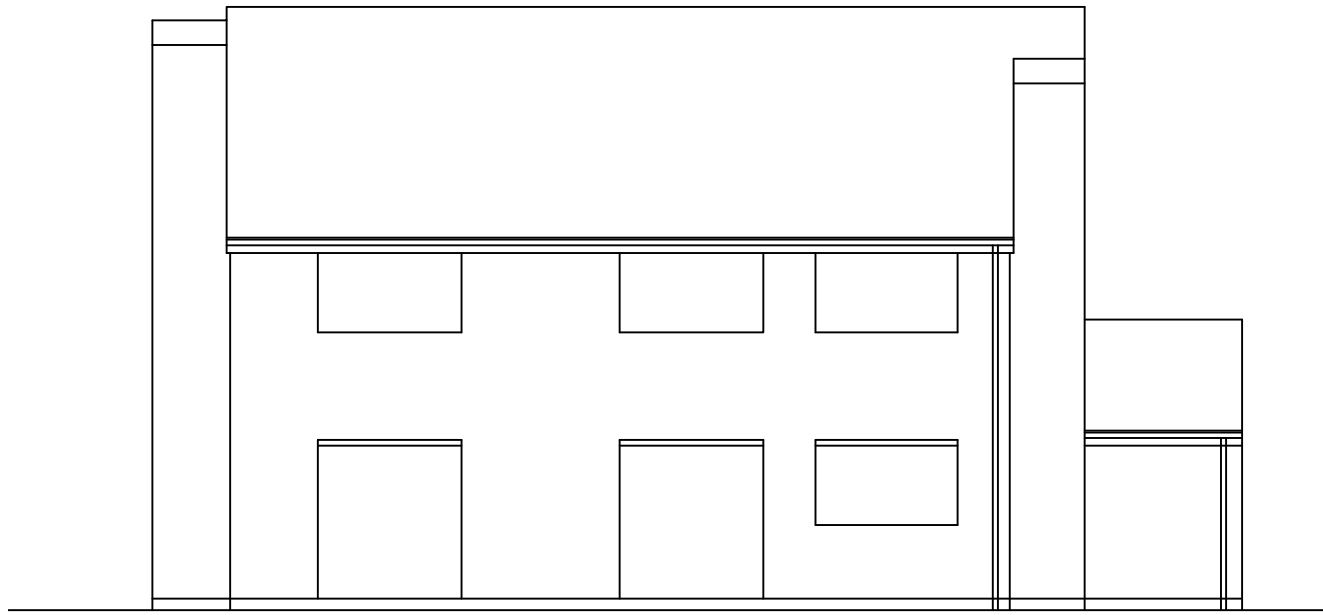

Existing rear elevation

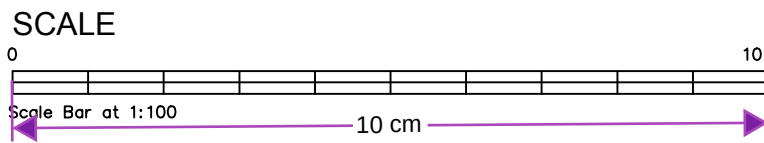

Revision	Date	Description

Status
PLANNING

Mark | Carter
ASSOCIATES

Architectural
Design

design studio
priestfield stadium gillingham kent ME7 4DD
tel 01634 304700 fax 01634 850986
e mail: markcarter.design@virgin.net

Client
MR AND MRS GIRACH

Drawing Title
ELEVATIONS

Project Title
EXTENSION AT
DUNELM HOUSE MAIDSTONE

Scale	Date	Drawn
1:100	DEC 23	MC

Drawing No	Rev
3498 - 003	A