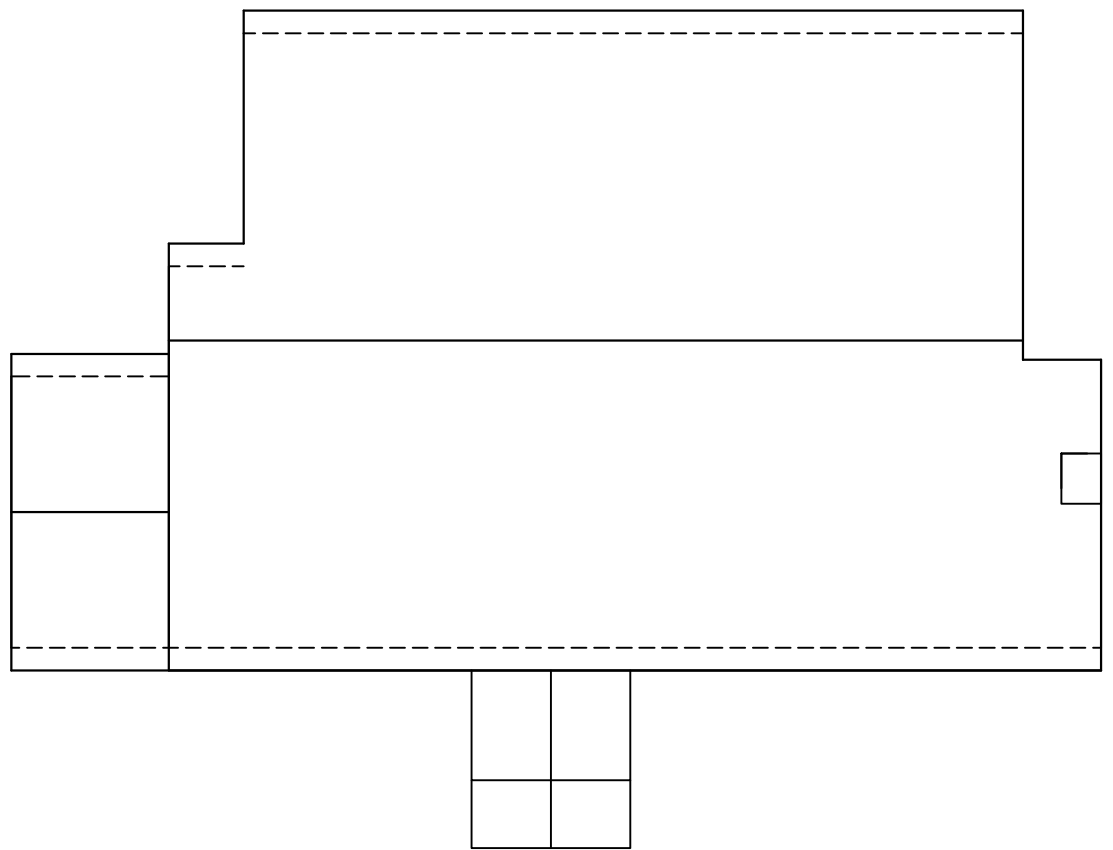
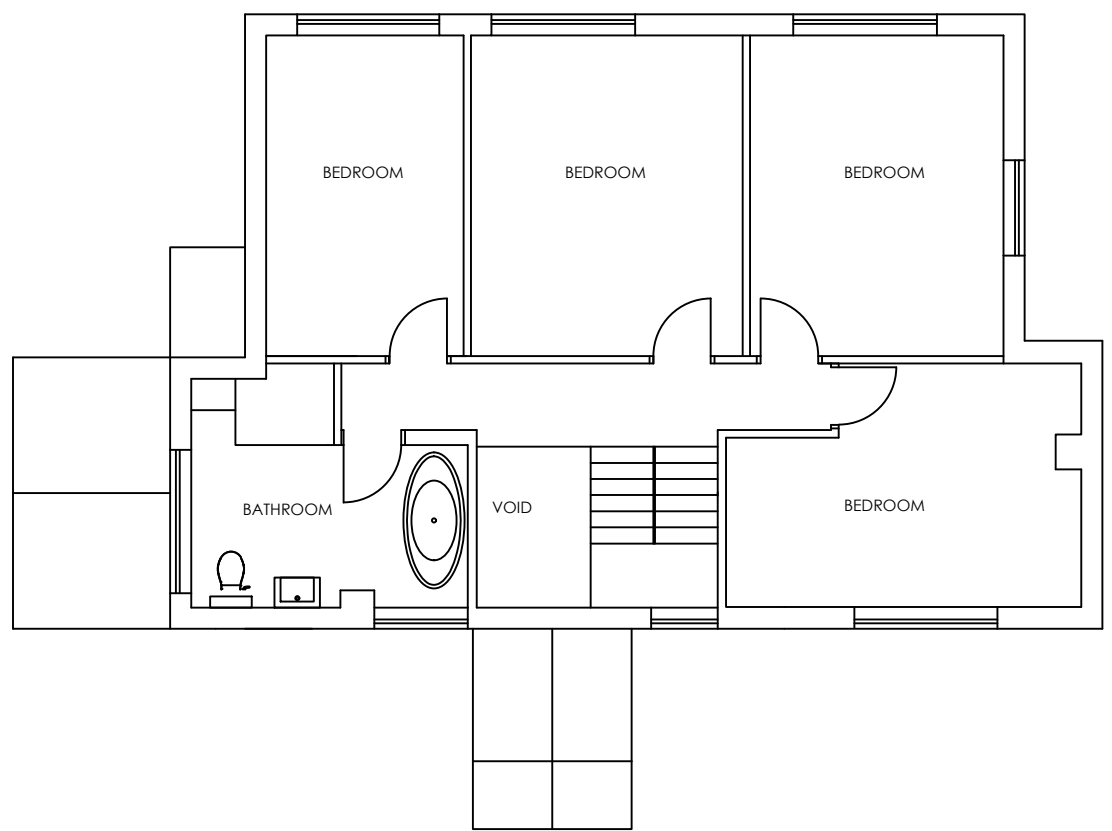
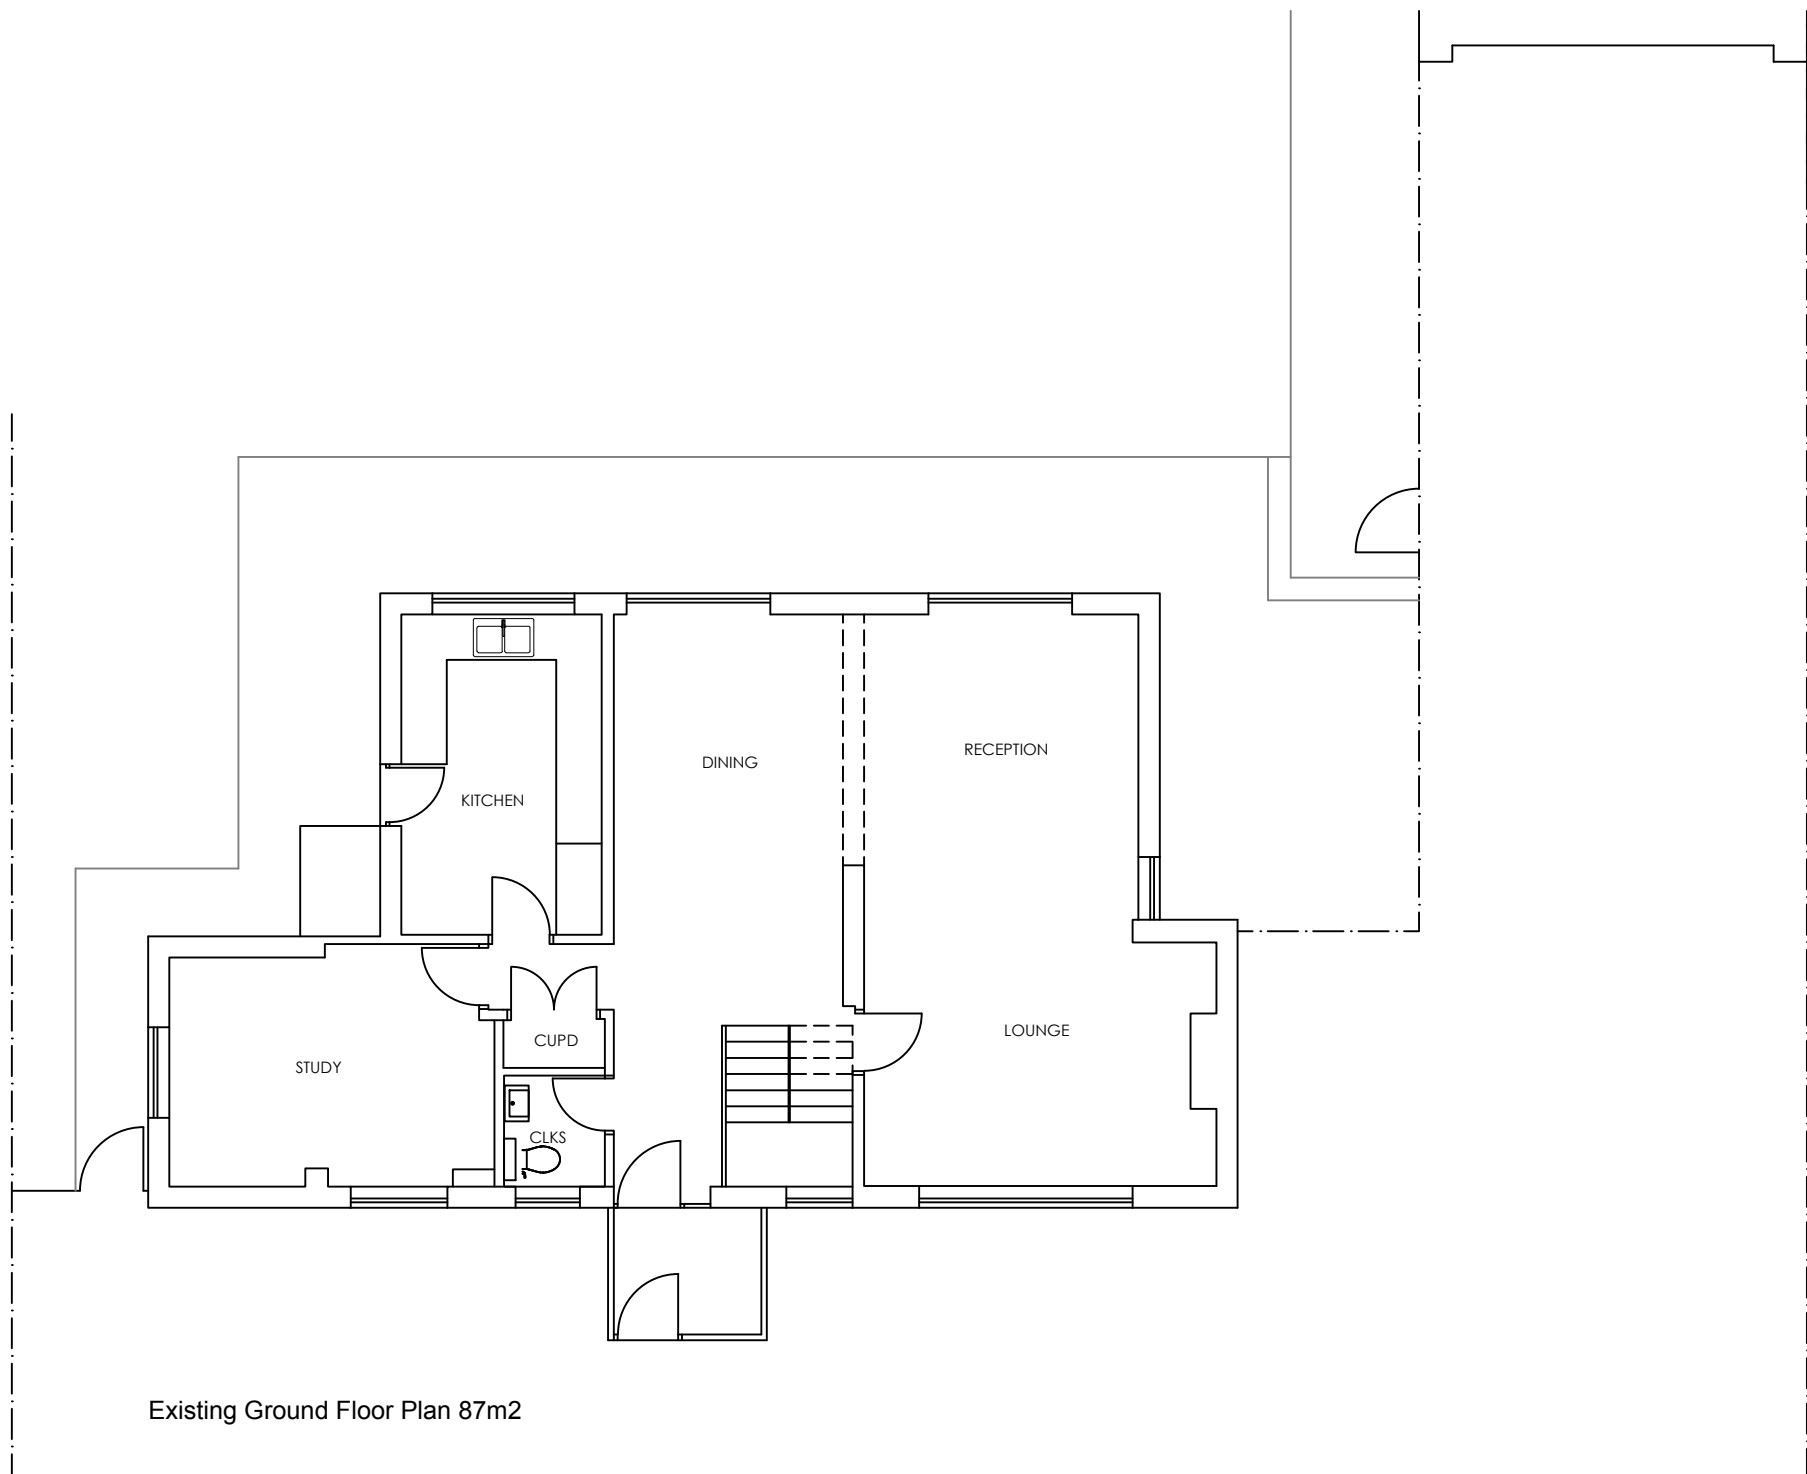
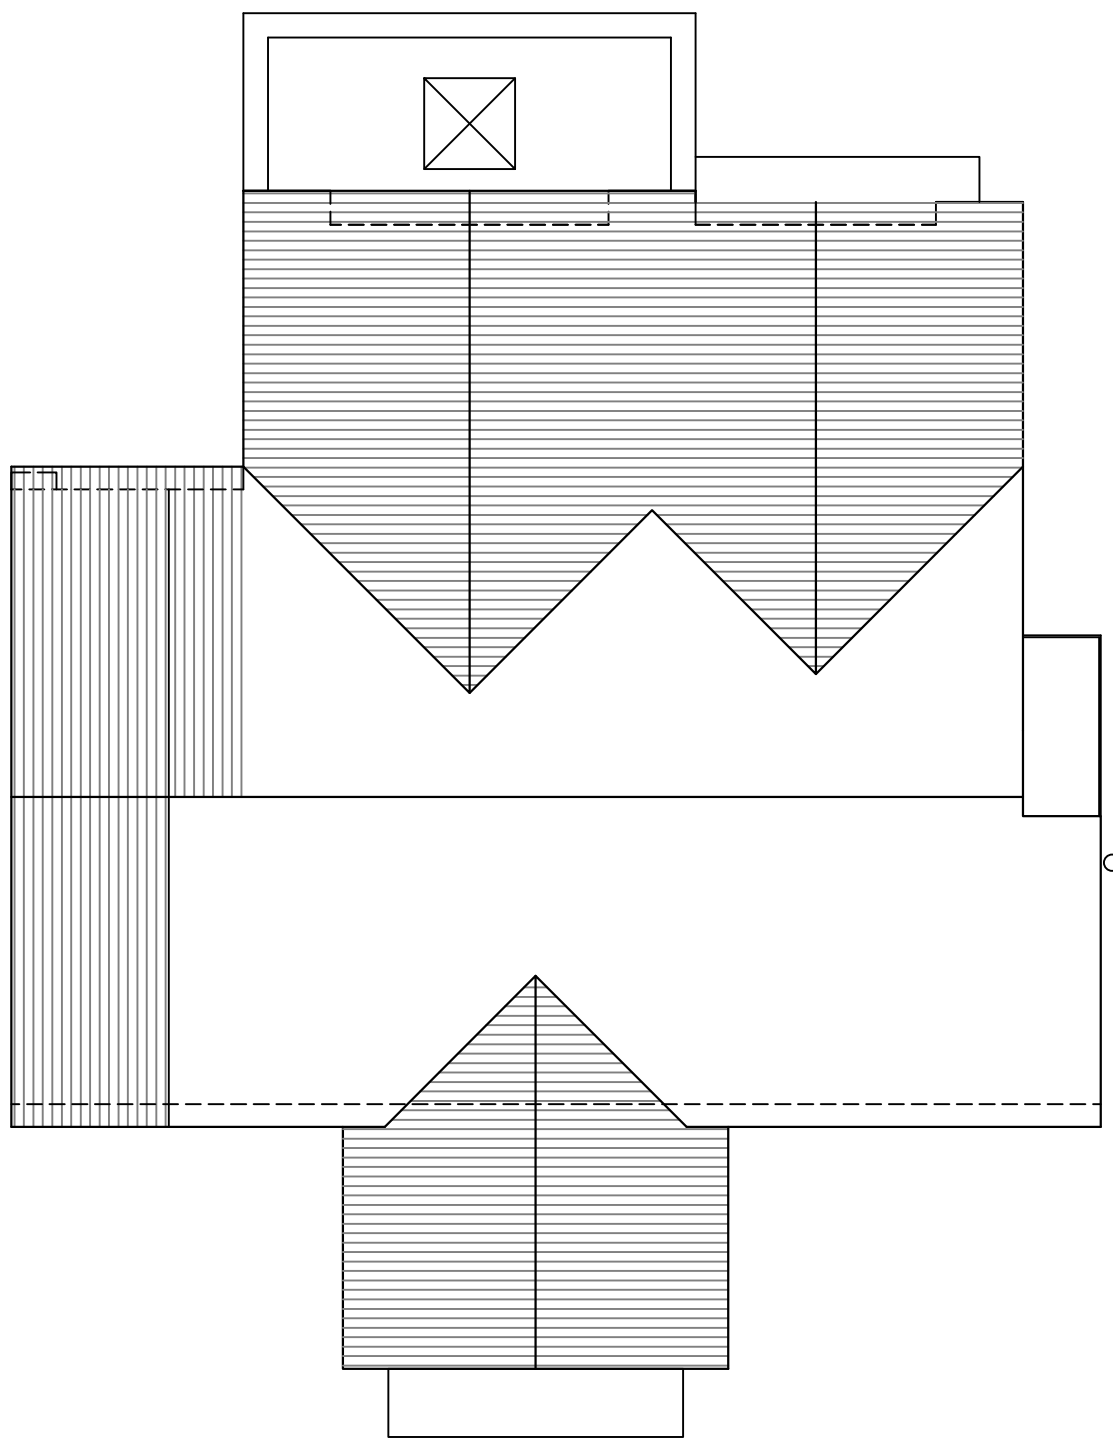
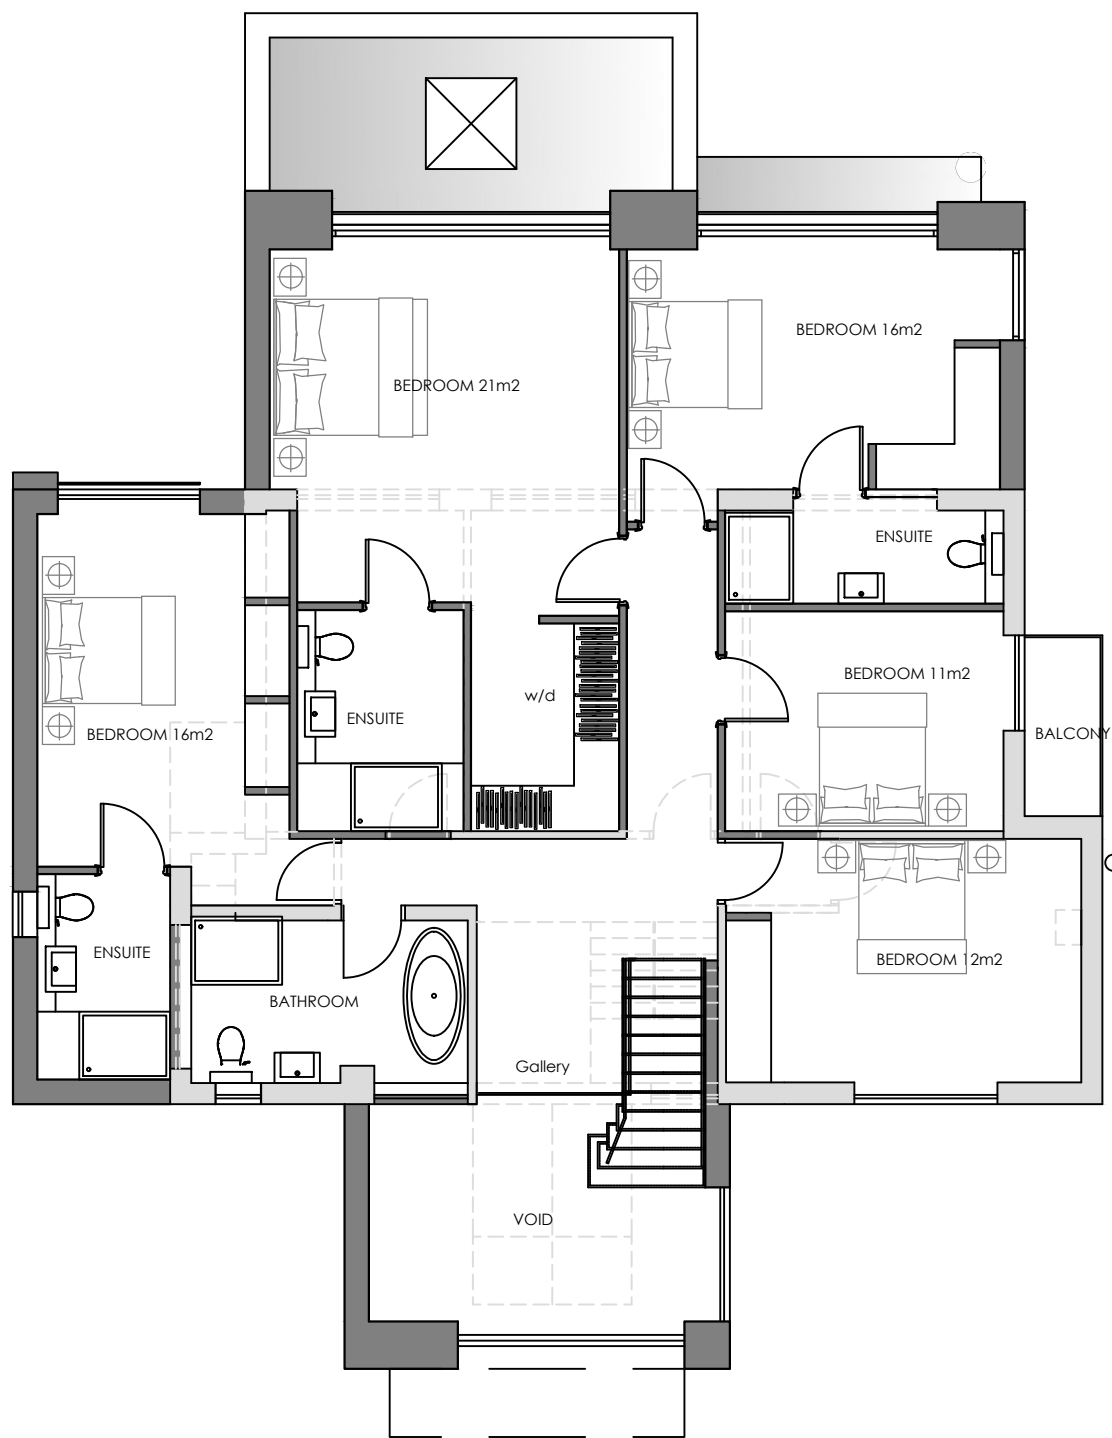
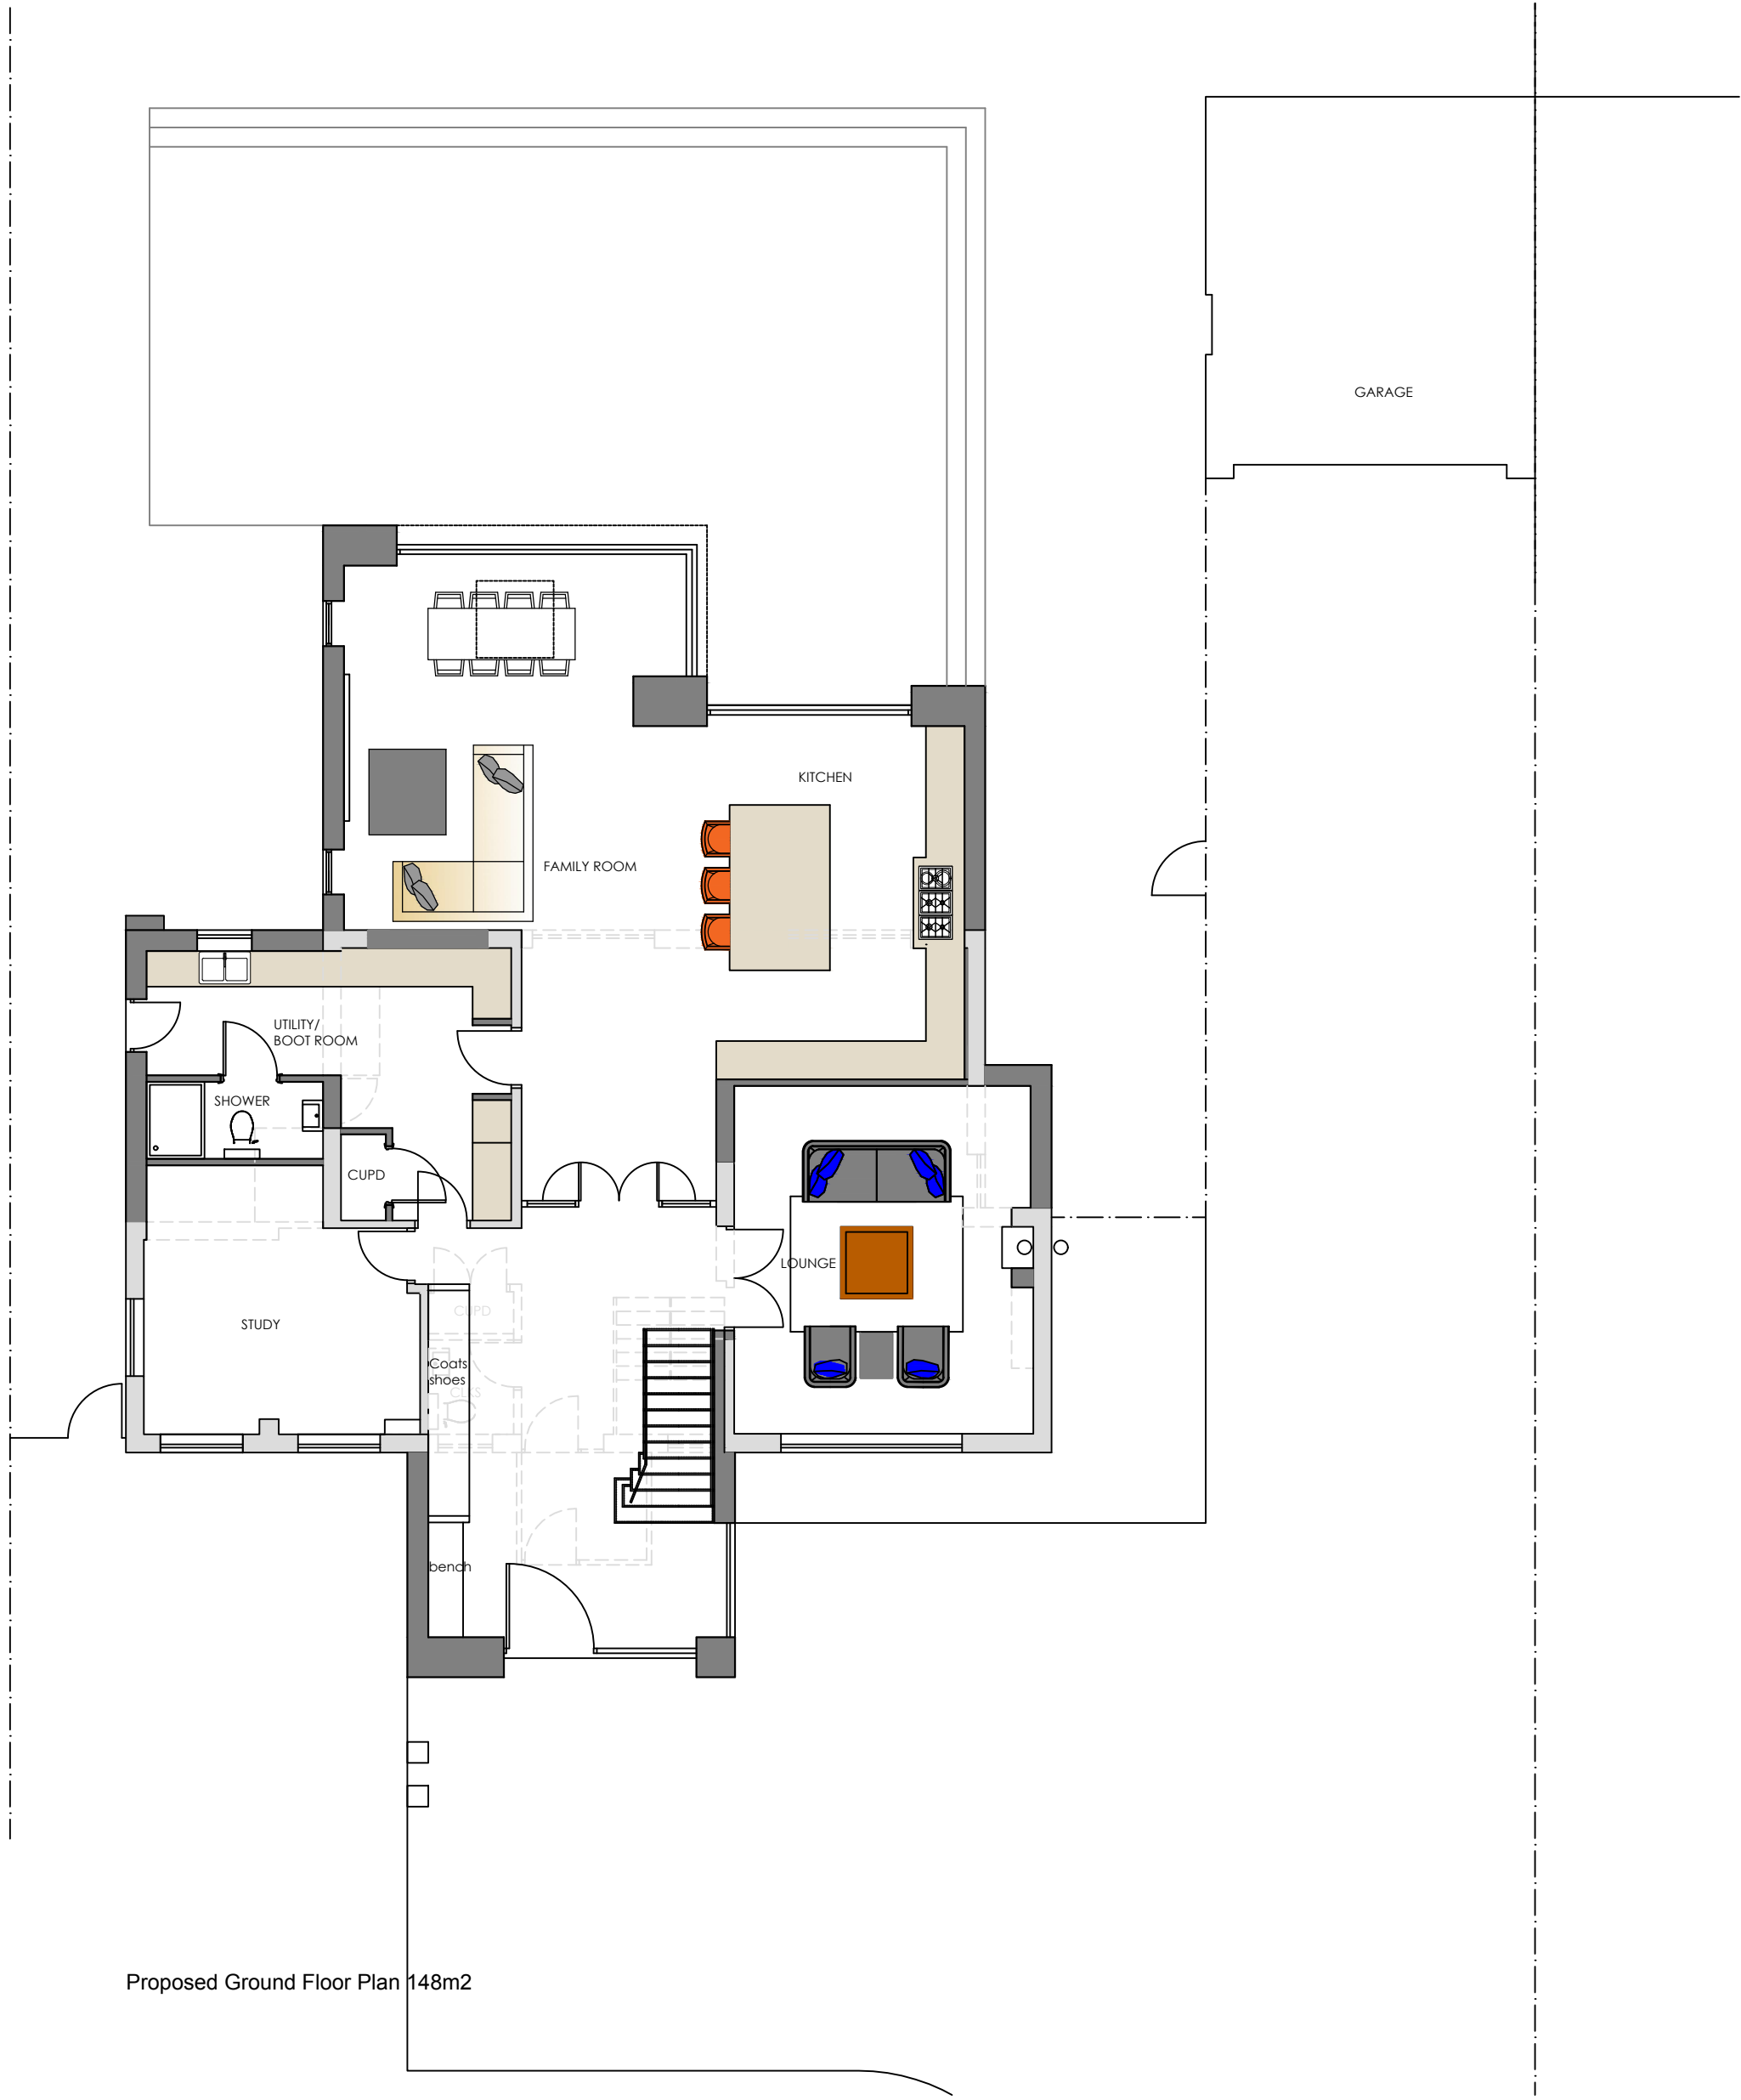


Revision	Date	Description
Status		
PLANNING		
Mark Carter ASSOCIATES Architectural Design		
design studio priestfield stadium gillingham kent ME7 4DD tel 01634 304700 fax 01634 850986 e mail: markcarter.design@virgin.net		
Client		
MR AND MRS GIRACH		
Drawing Title		
FLOOR PLANS		
Project Title		
EXTENSION AT DUNELM HOUSE MAIDSTONE		
Scale	Date	Drawn
1:100	DEC 23	MC
Drawing No	Rev	
3498 - 002	A	