



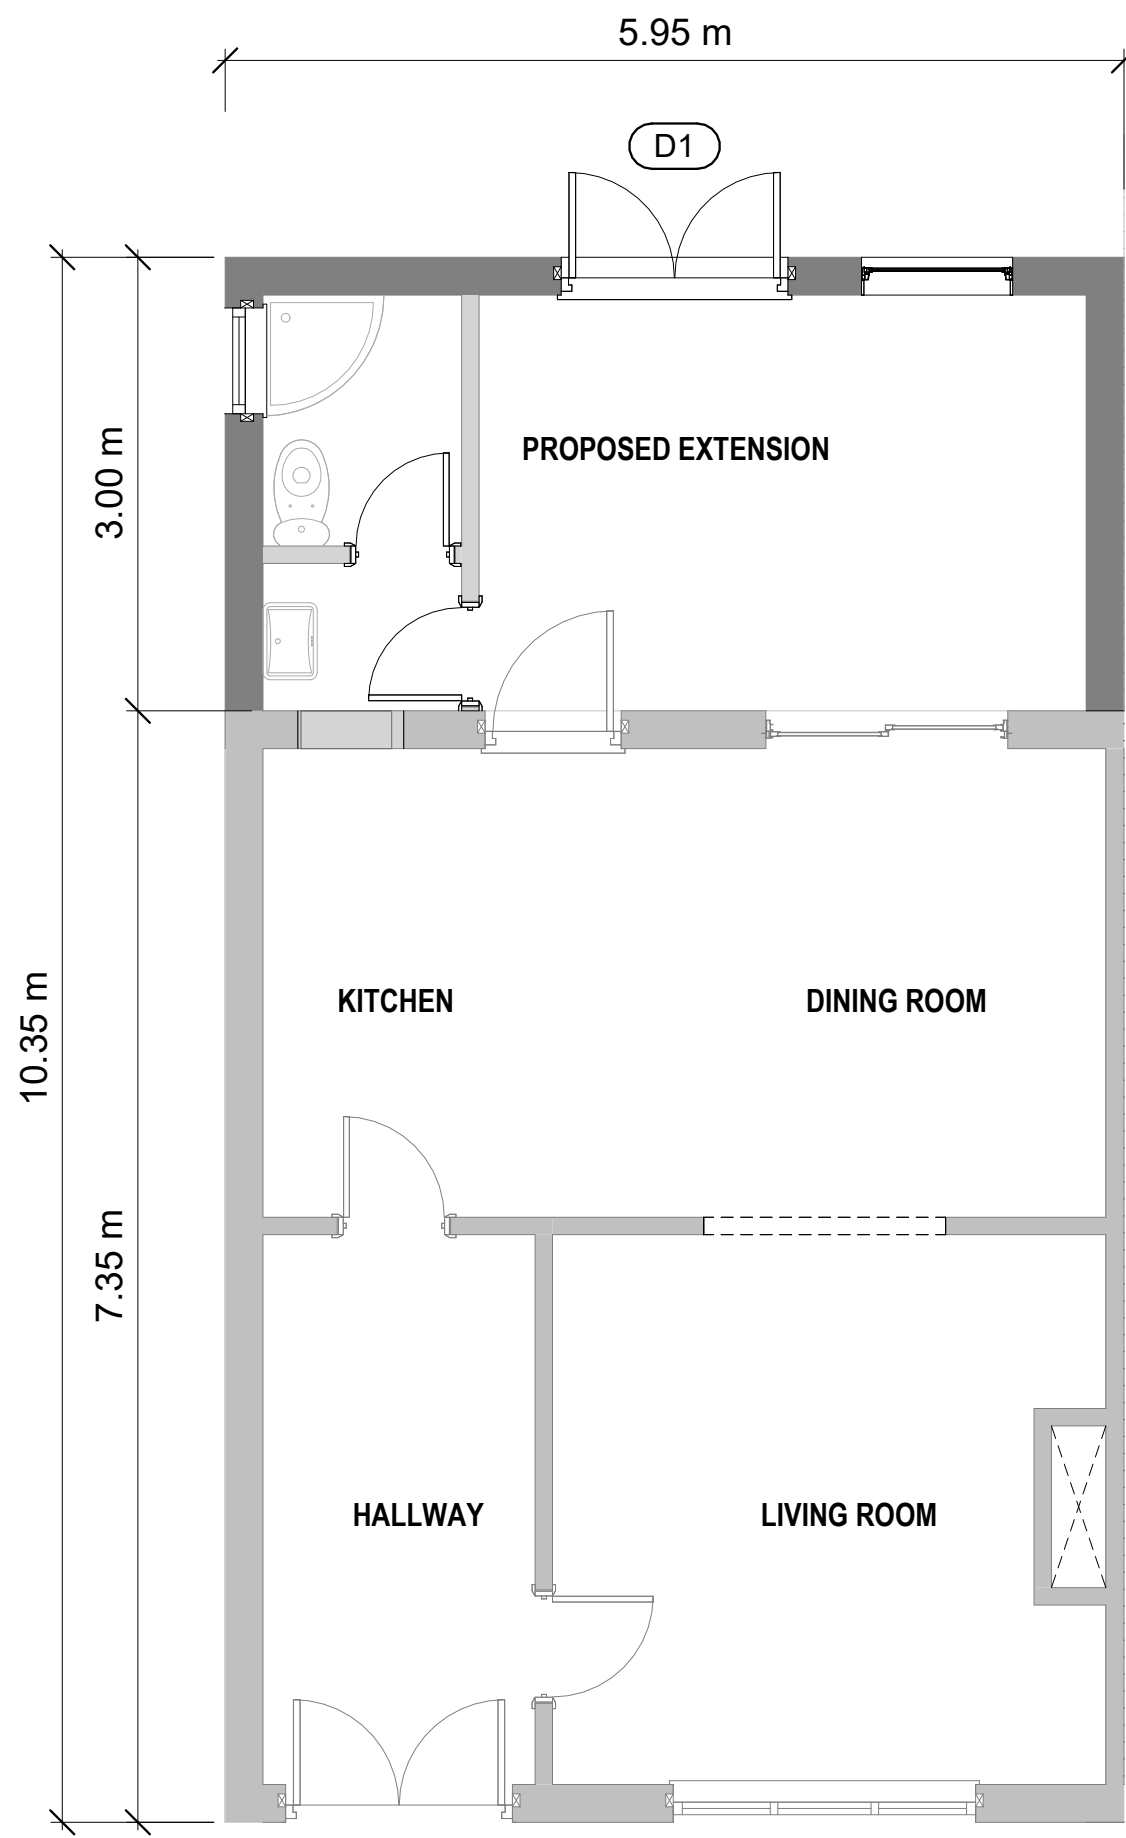


1 PROPOSED FLOOR PLAN
1 : 50





2 PROPOSED REAR ELEVATION
1 : 50

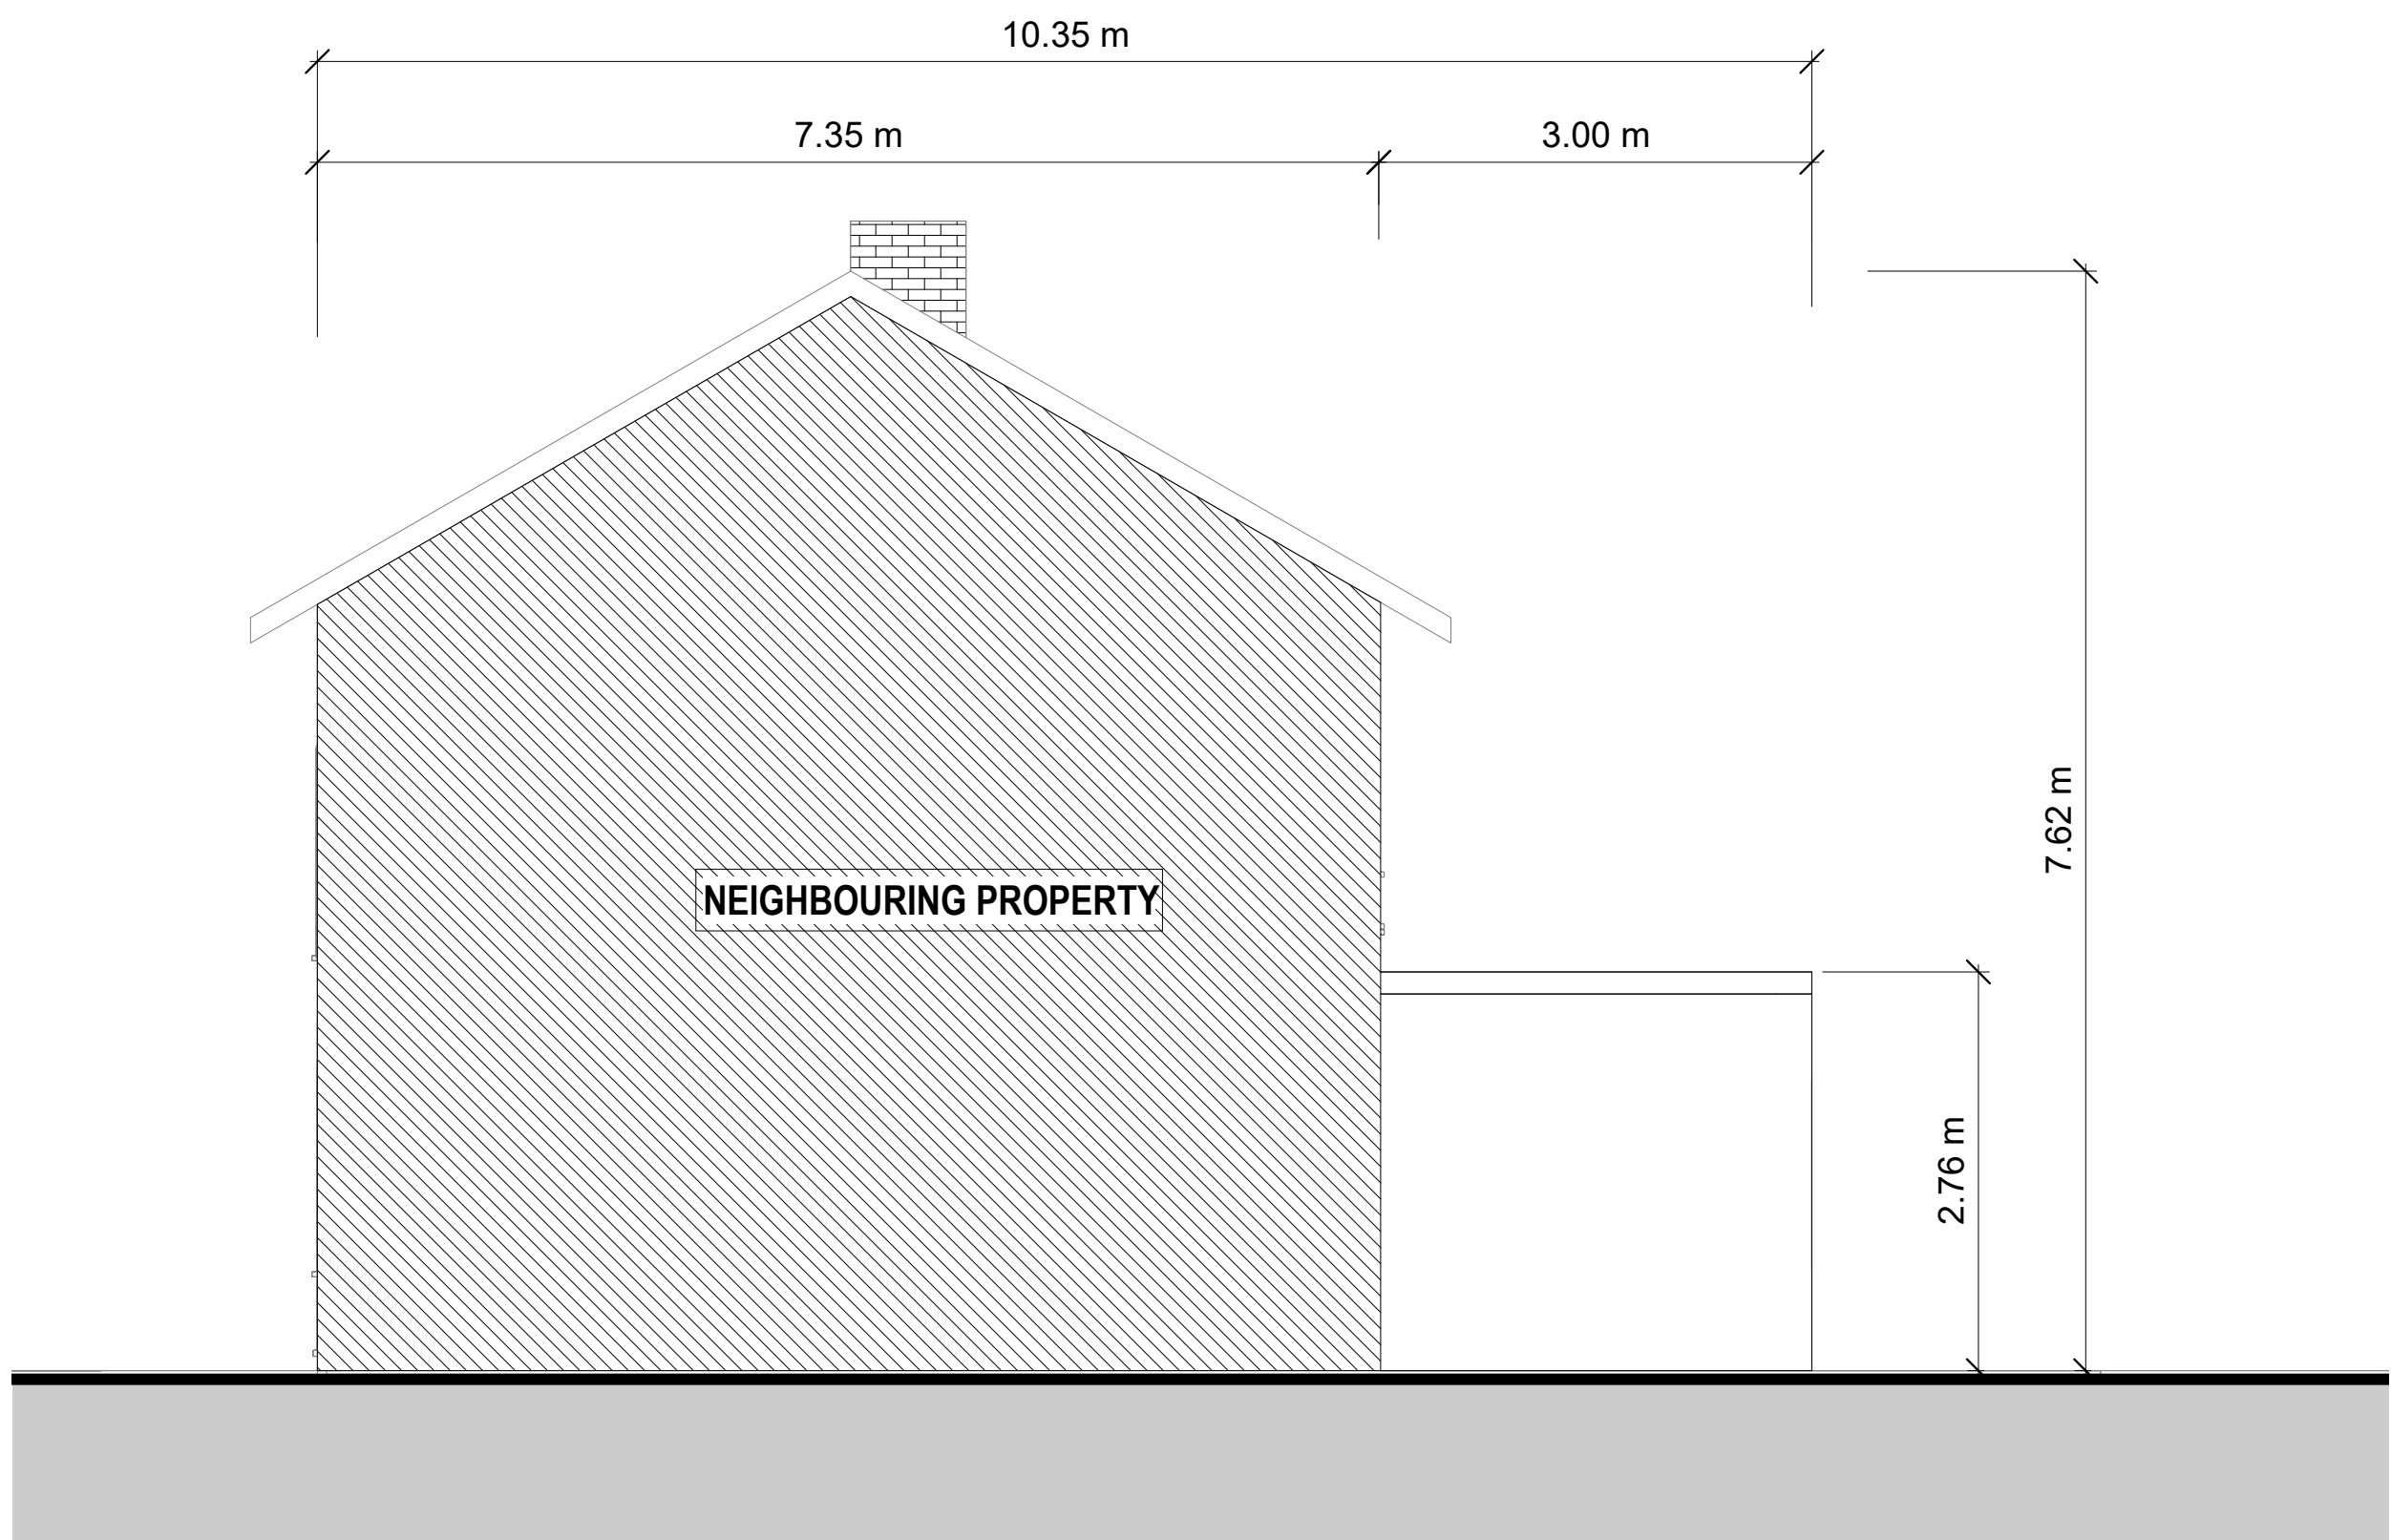

3 PROPOSED SIDE ELEVATION
1 : 50

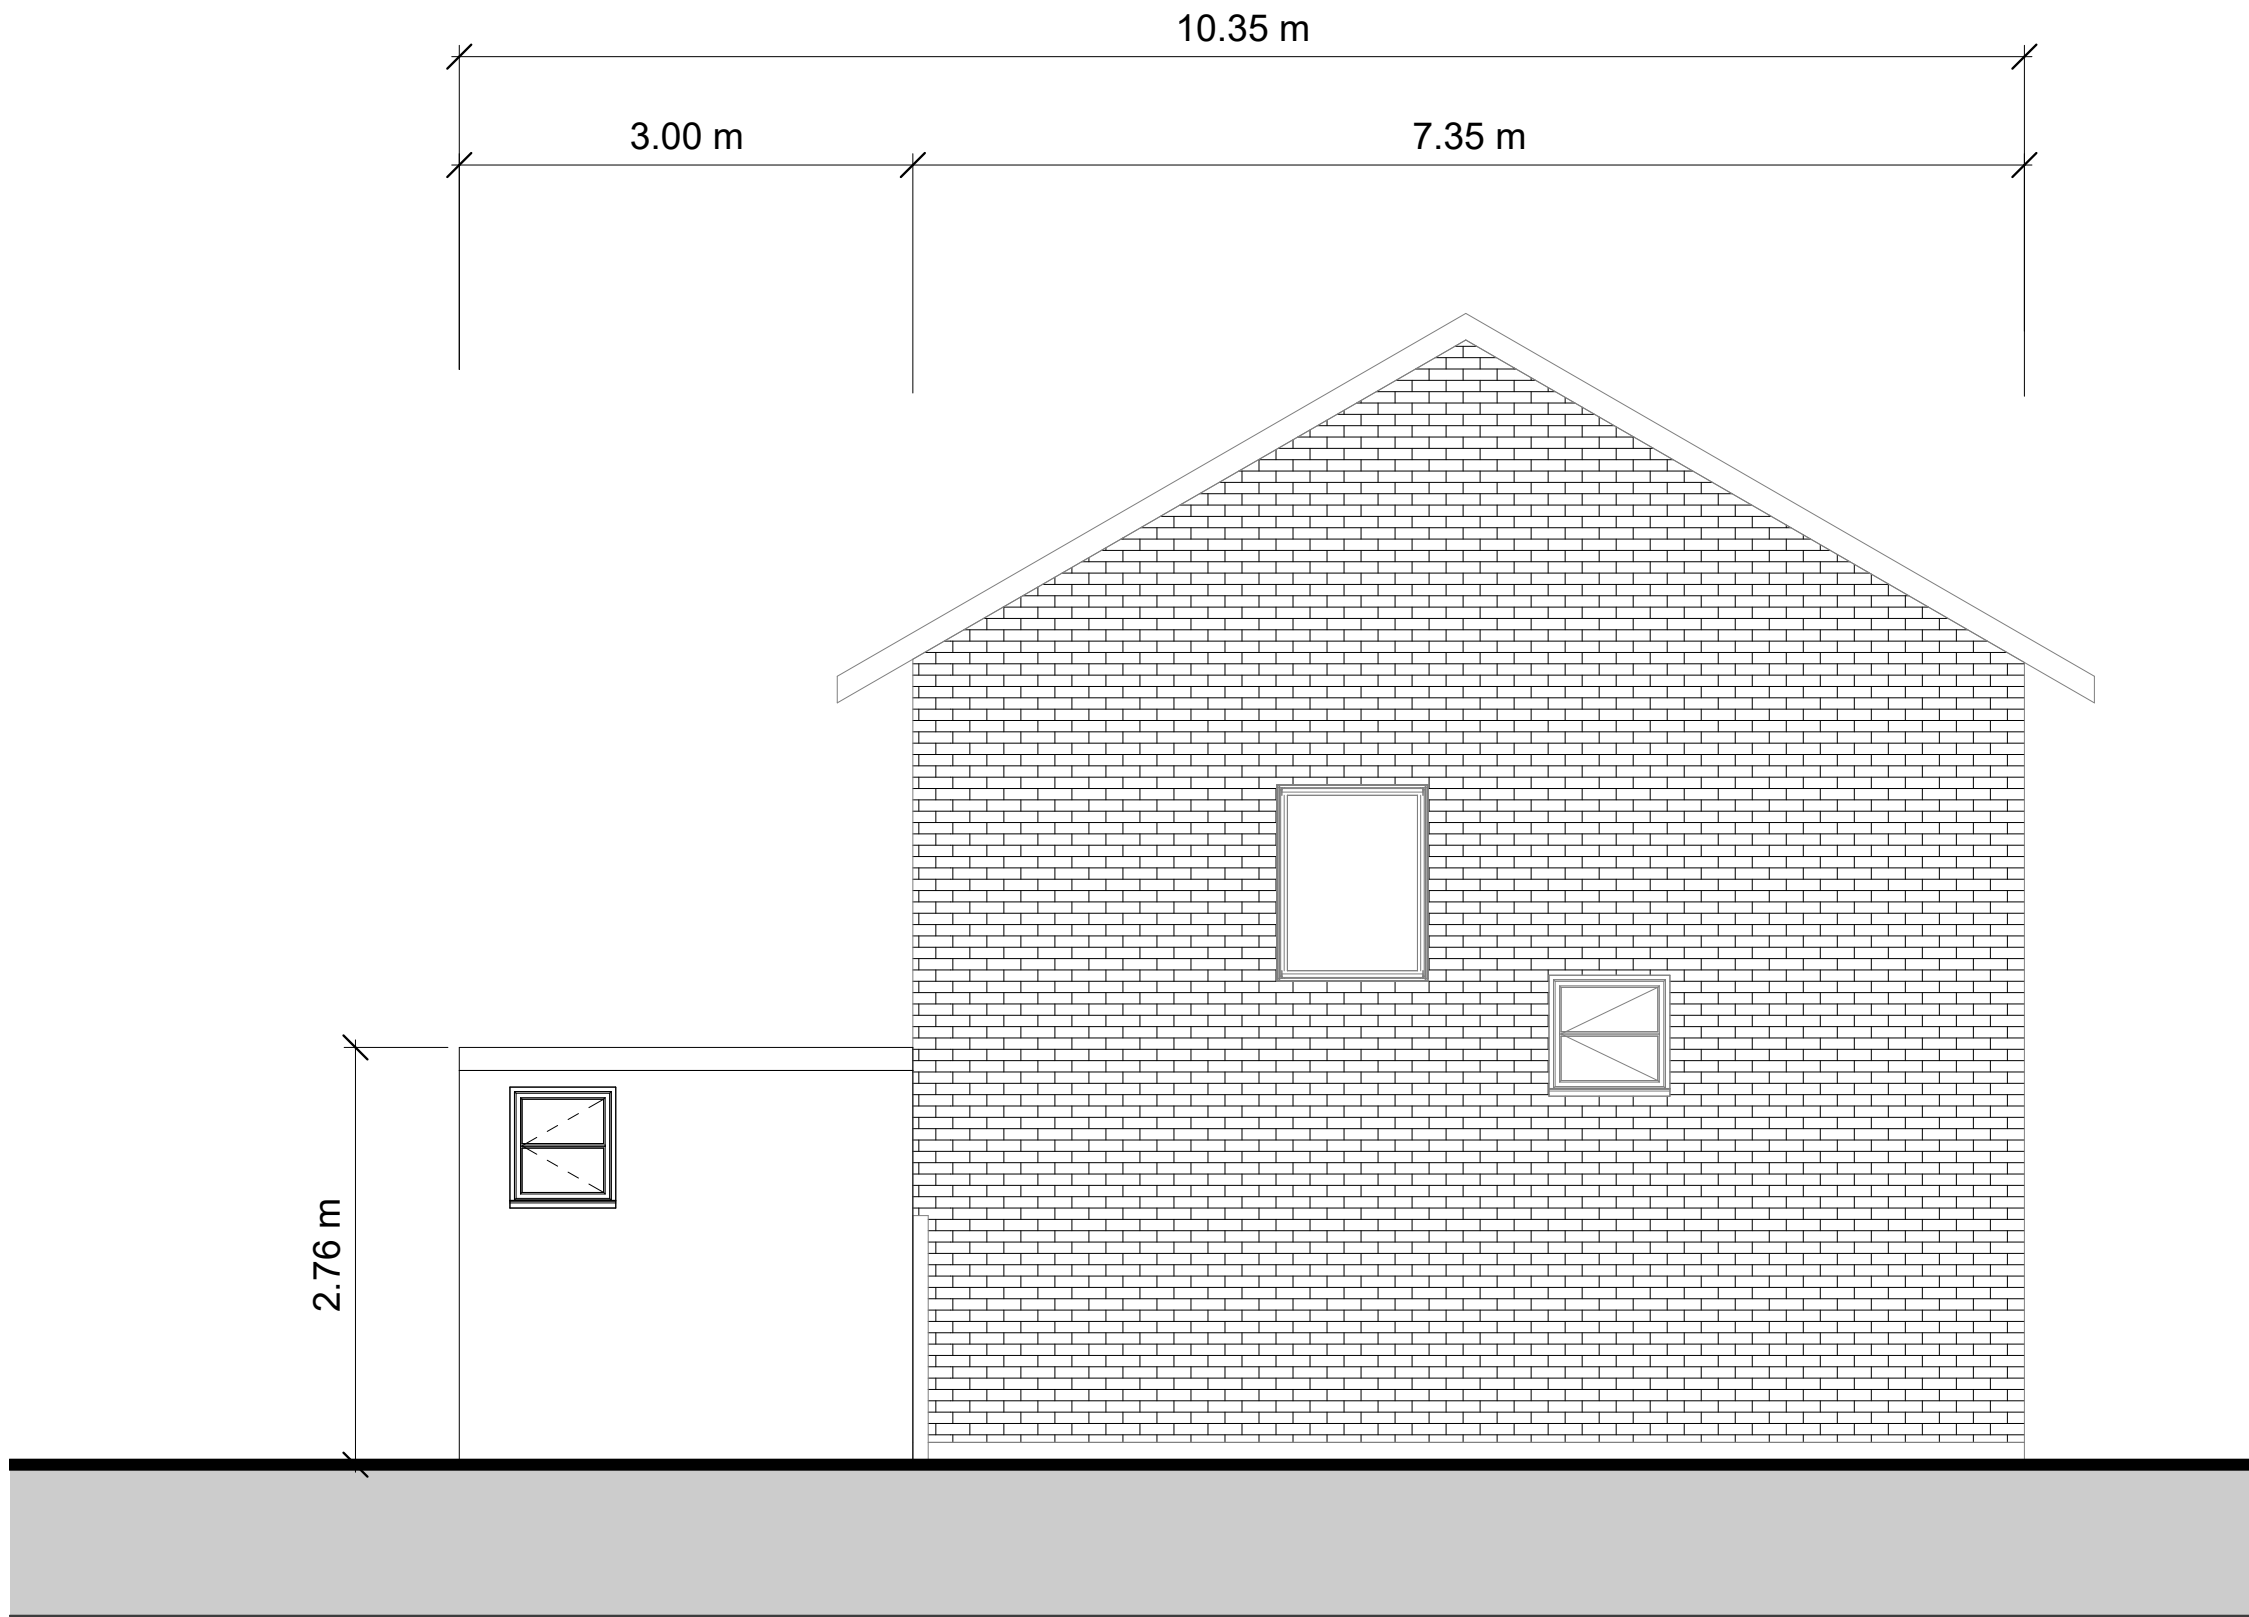

4 PROPOSED SIDE ELEVATION
1 : 50

 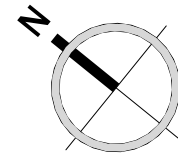

DEMOLITION NOTES

- CONTRACTOR SHALL COMPLY WITH ALL APPLICABLE UK BUILDING REGULATIONS AND CDM REQUIREMENTS DURING DEMOLITION WORKS.
- REMOVE ALL ITEMS INDICATED ON DEMOLITION DRAWINGS AND DISPOSE OF MATERIALS IN ACCORDANCE WITH LOCAL AUTHORITY WASTE MANAGEMENT REGULATIONS.
- EXISTING ELEMENTS TO REMAIN SHALL BE PROTECTED THROUGHOUT THE WORKS.
- CONTRACTOR SHALL VERIFY ALL EXISTING SITE CONDITIONS PRIOR TO COMMENCEMENT OF DEMOLITION.
- SURFACE WATER DRAINAGE FALLS TO COMPLY WITH APPROVED DOCUMENT H.



admin@kdesign.org.uk

THIS DRAWING IS THE PROPERTY OF K DESIGN. COPYRIGHT IS RESERVED BY THEM AND DRAWING IS ISSUED ON CONDITION THAT IT IS NOT COPIED, REPRODUCED, RETAINED, OR DISCLOSED TO ANY UNAUTHORIZED PERSON WITHOUT PRIOR CONSENT IN WRITING OF K DESIGN. ALL DIMENSIONS TO BE CHECKED ON SITE PRIOR TO WORK COMMENCING AND K DESIGN NOTIFIED OF ANY DISCREPANCIES TO ENABLE US TO ADVISE ACCORDINGLY.

DO NOT SCALE.

Rev.	Description	Date.

PURPOSE OF ISSUE

PROJECT

16 DOVER ROAD, GRAVESEND

TITLE

DWELLING PROPOSED FLOOR PLAN & ELEVATIONS

CLIENT

RAKESH KUMAR

DRAWN BY HG	CHECKED BY SP	DATE 05.06.2026
----------------	------------------	--------------------

SCALE (@ A1) 1 : 50	PROJECT NUMBER 202605
------------------------	--------------------------

DRAWING NUMBER A2.01	REV
-------------------------	-----