




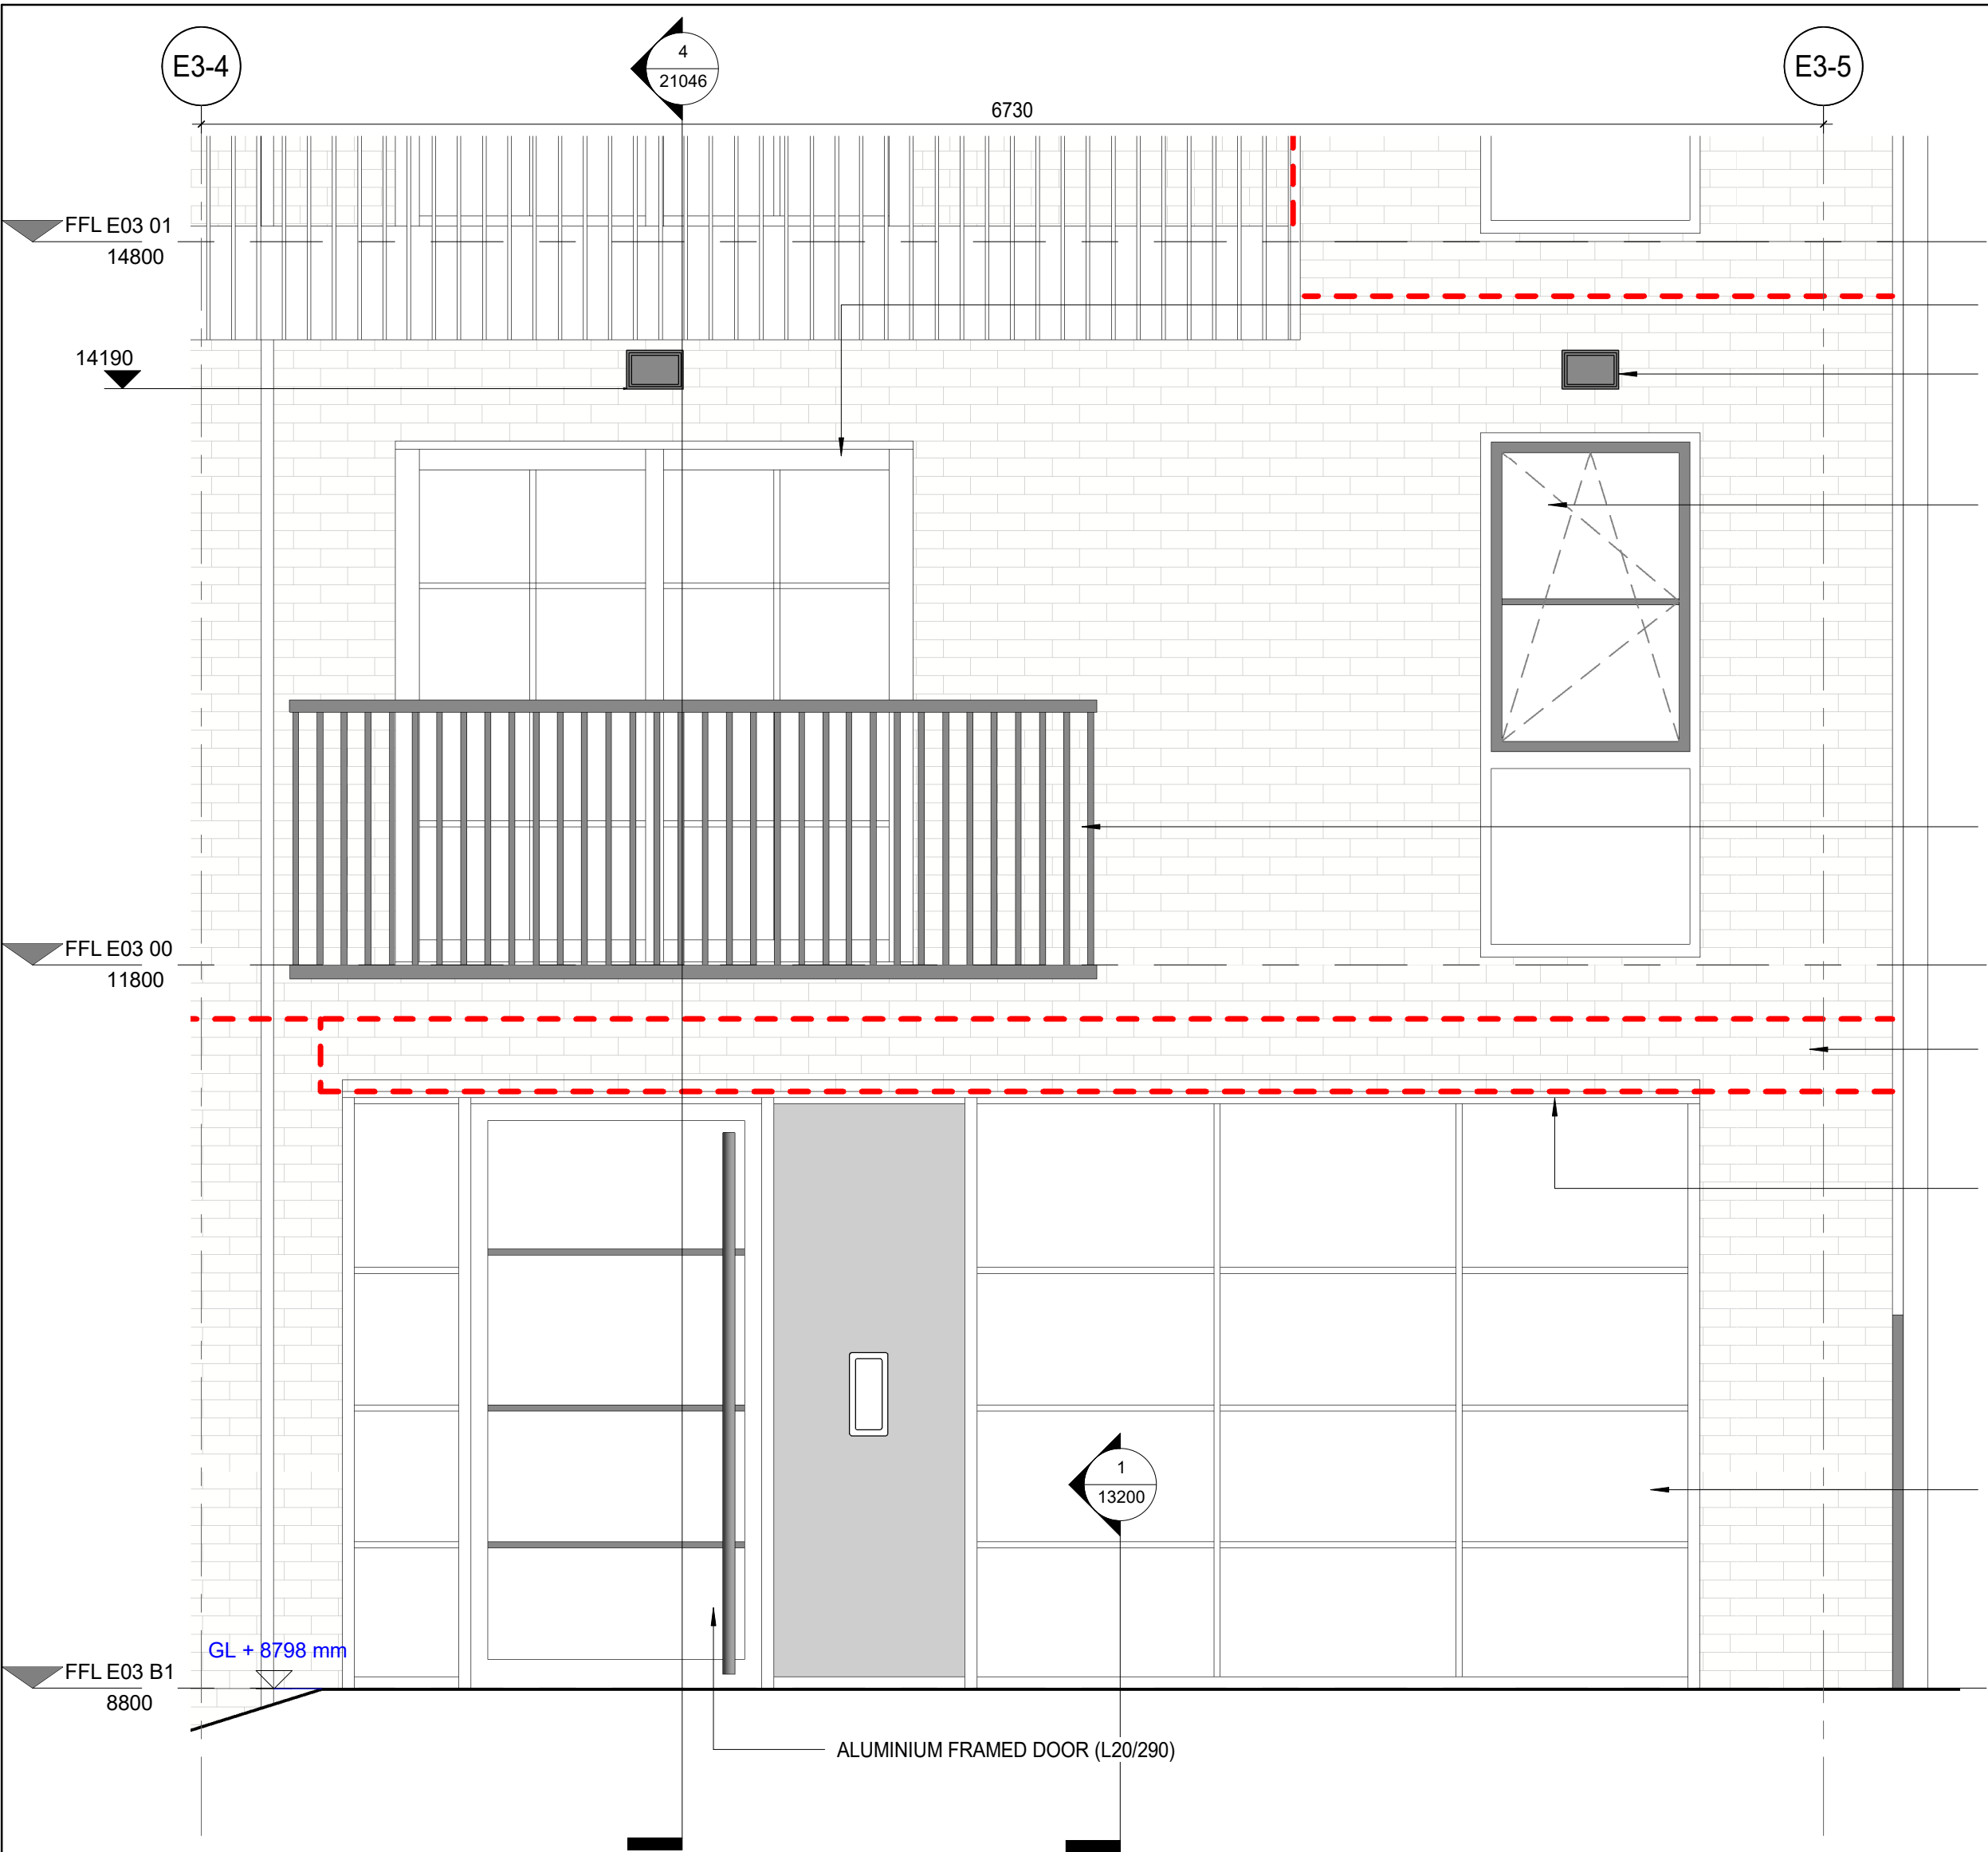


1 E03 BAY ELEVATION WEST ENTRANCE

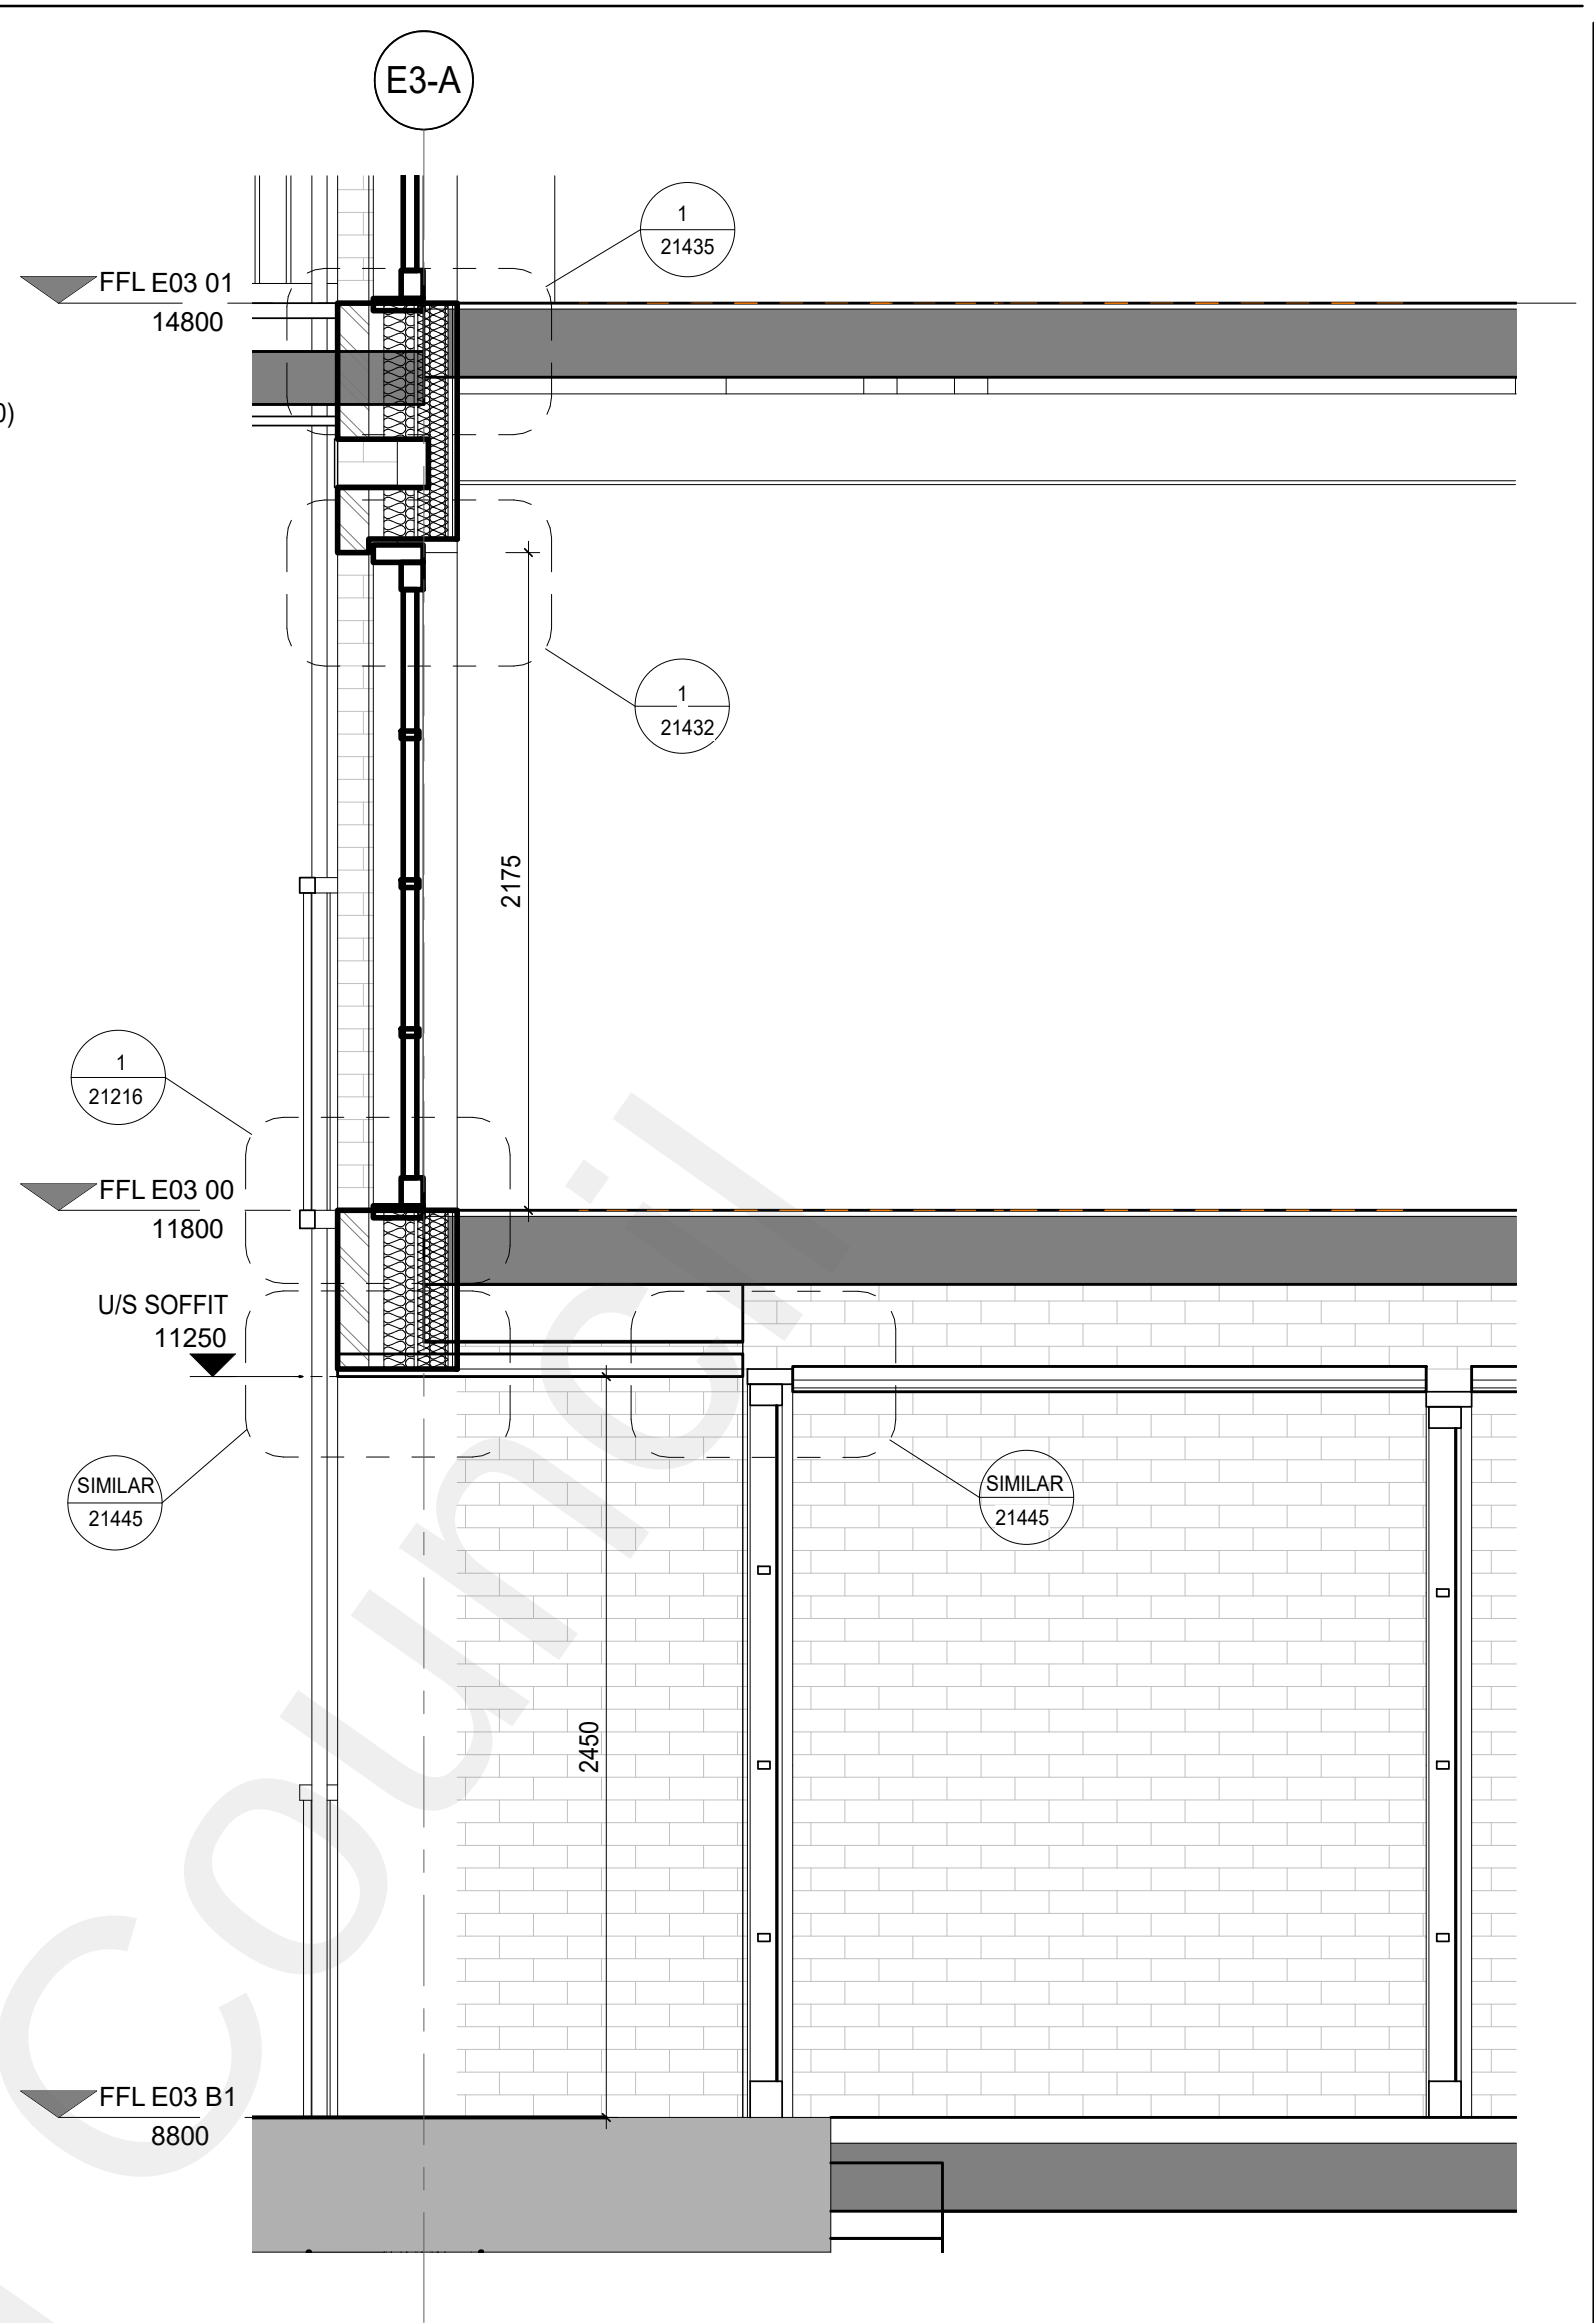


4 E03 BAY SECTION WEST ENTRANCE

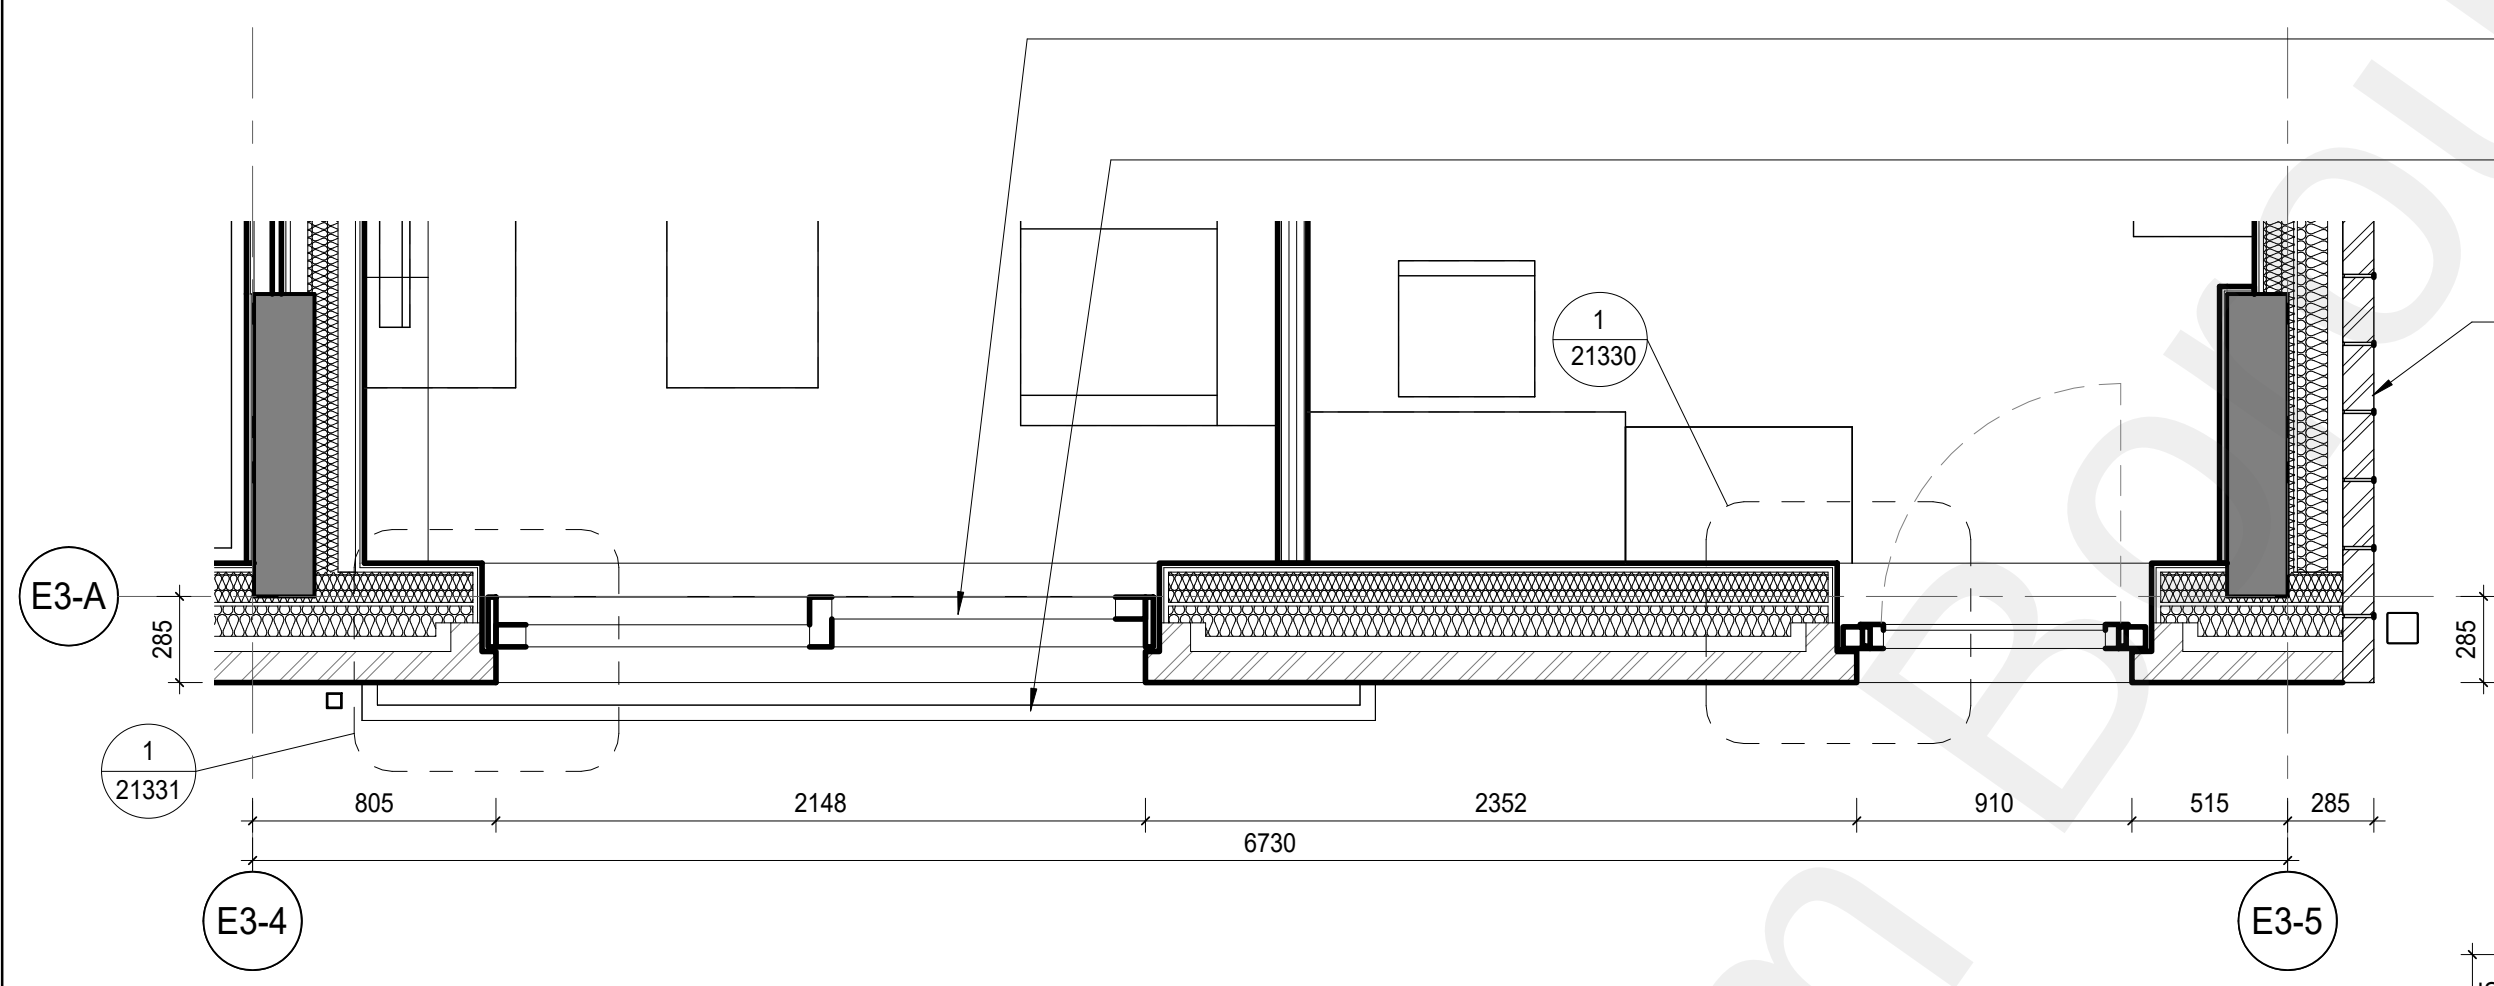


2 E03 BAY PLAN WEST LEVEL 00

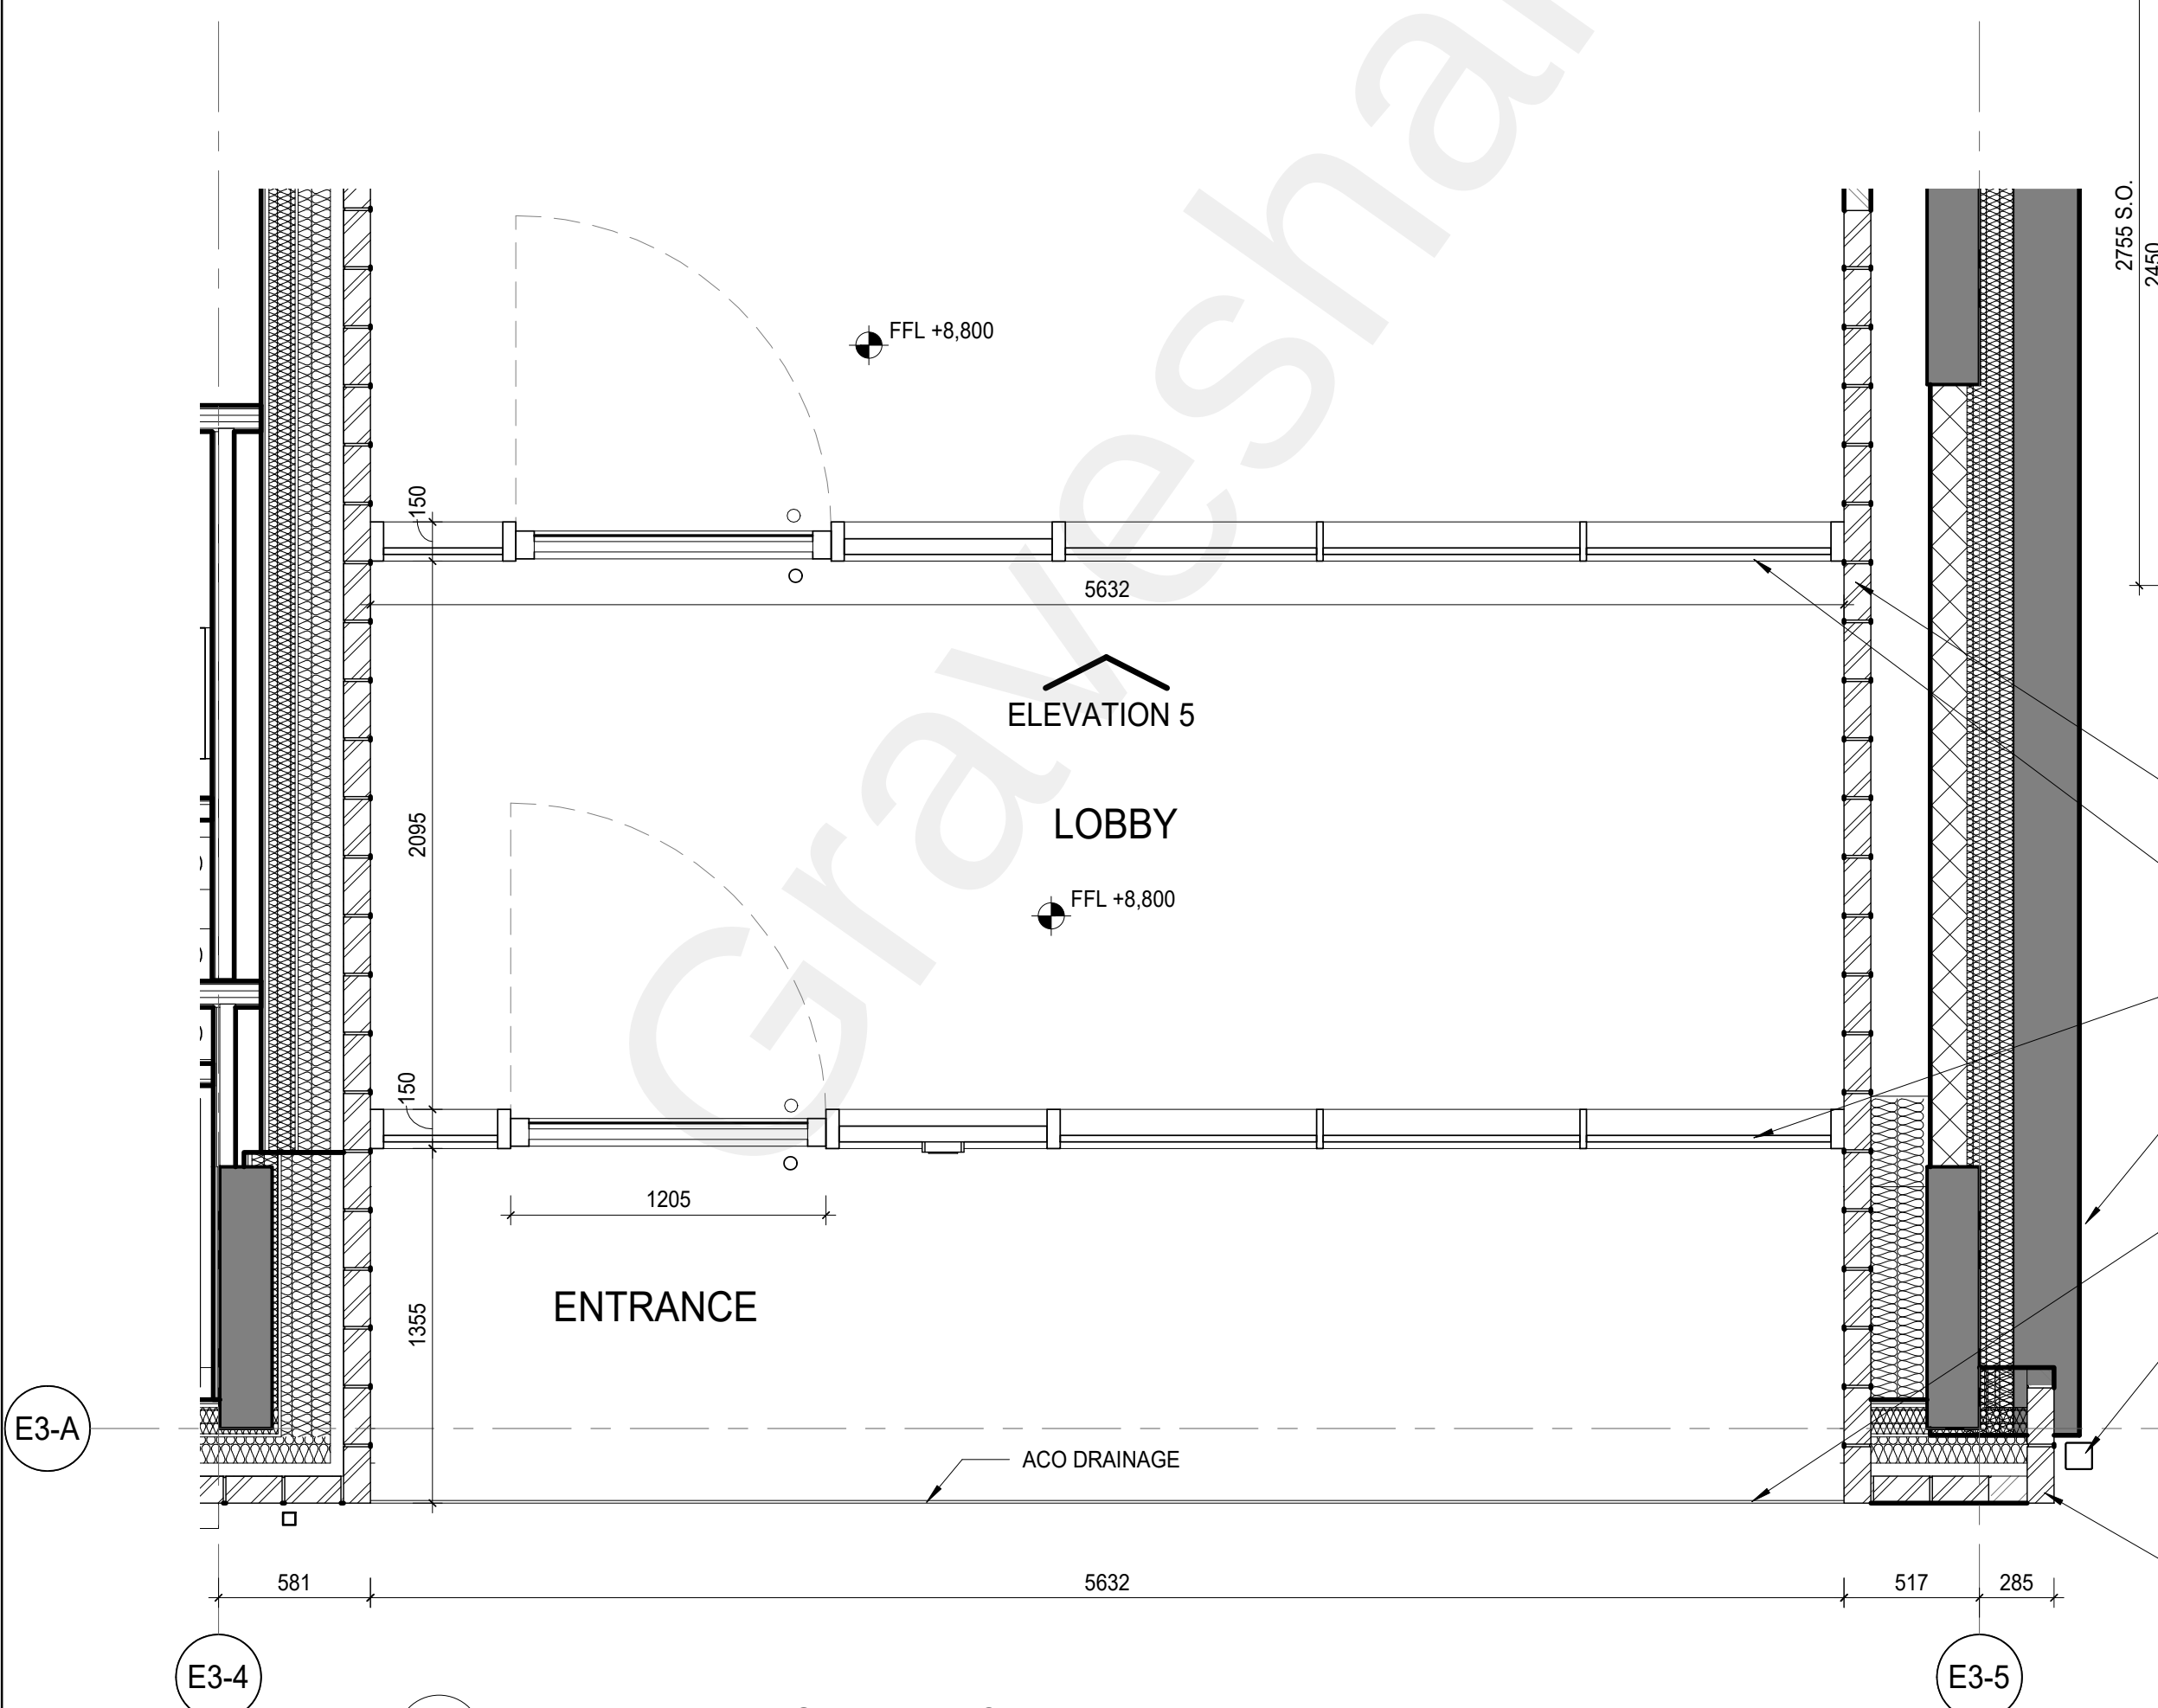

3 E03 BAY PLAN WEST ENTRANCE

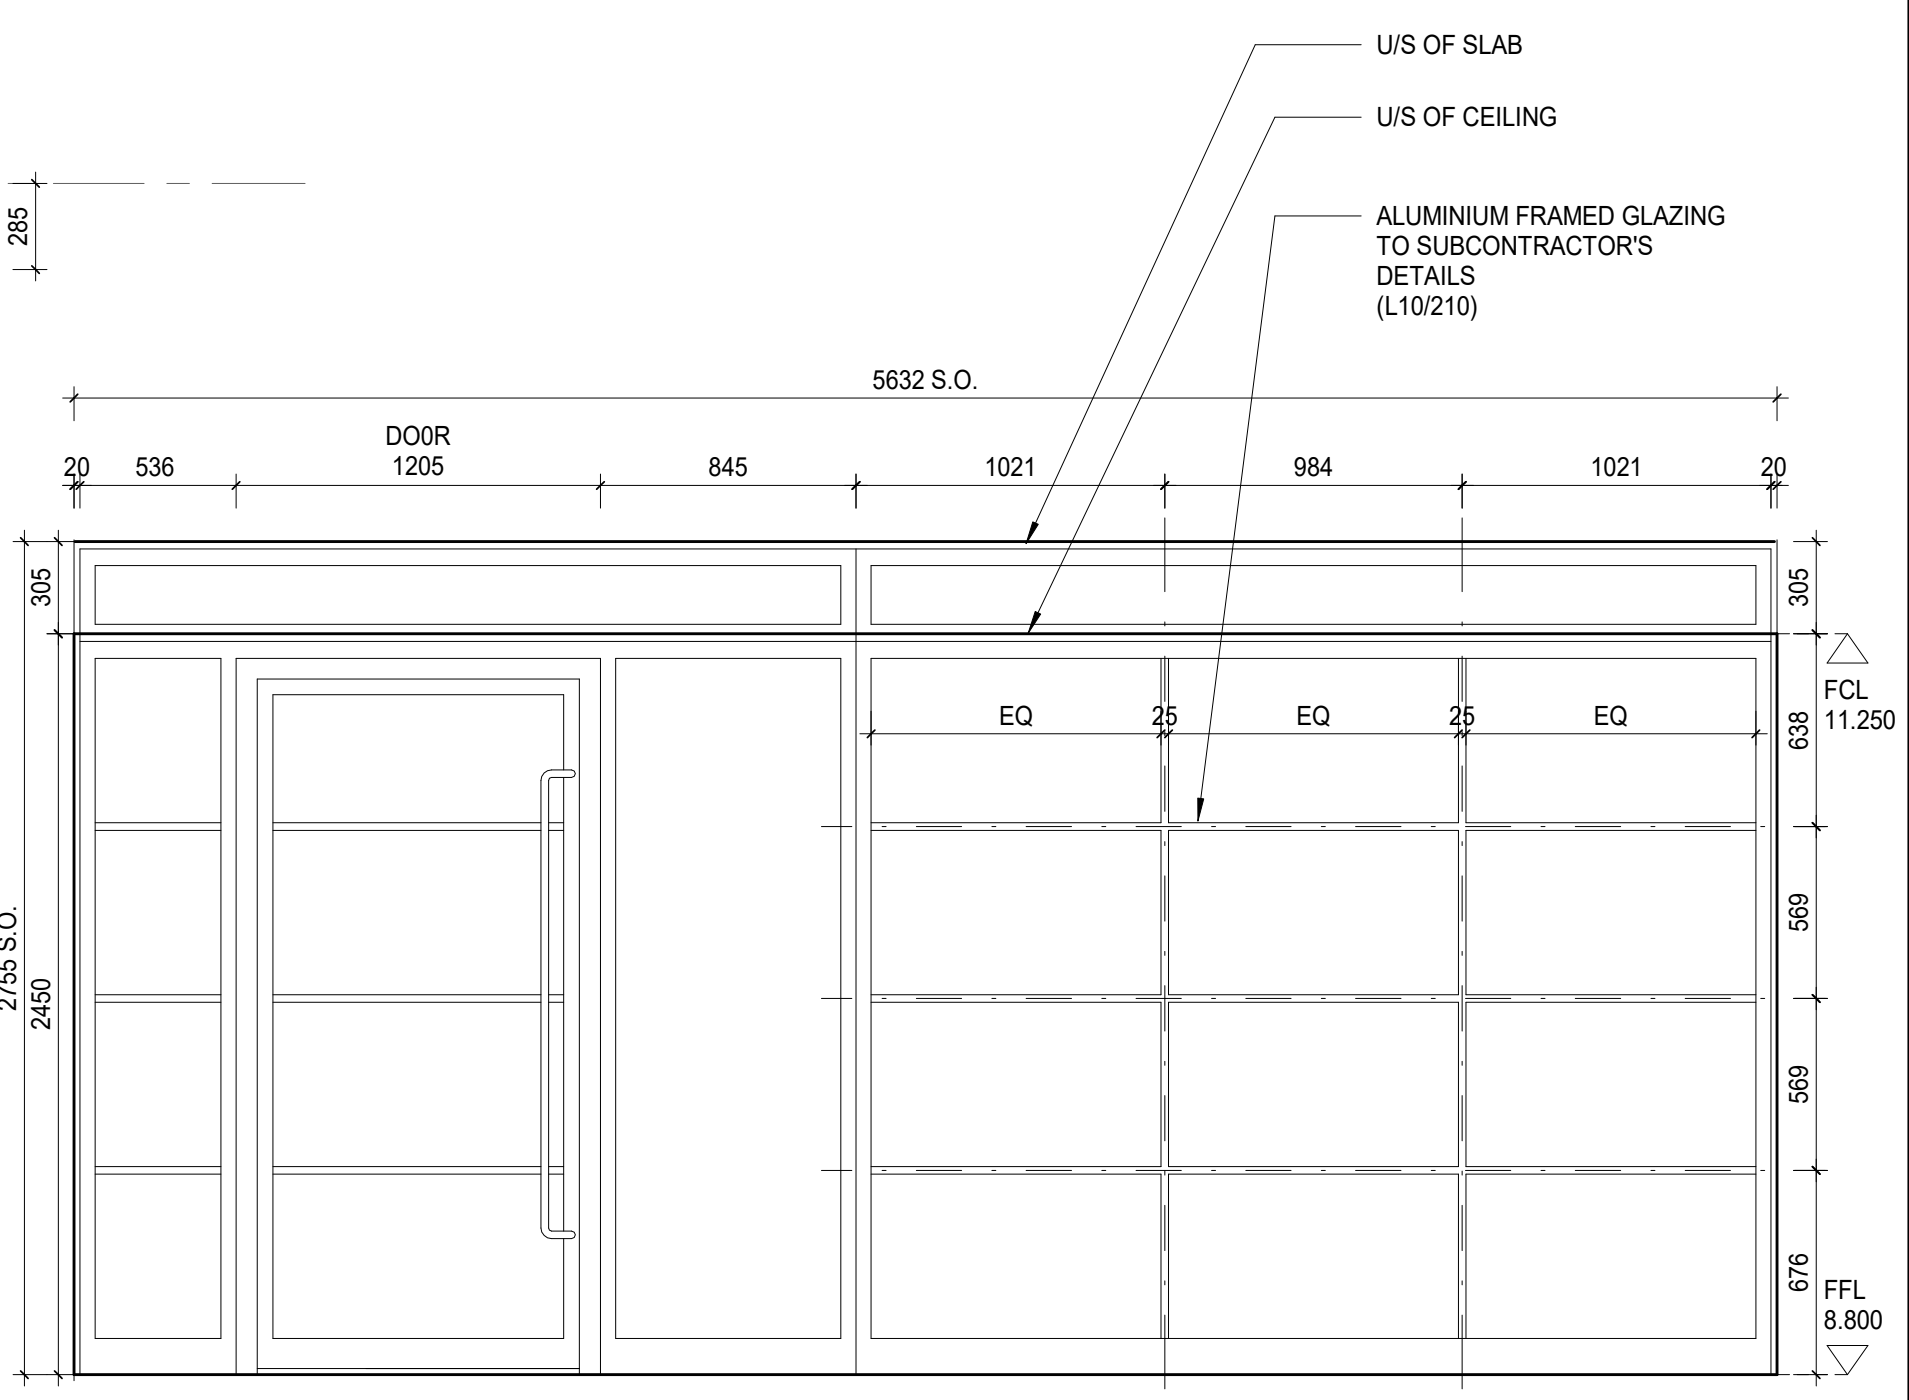

5 E03 GROUND FLOOR INTERNAL SCREEN

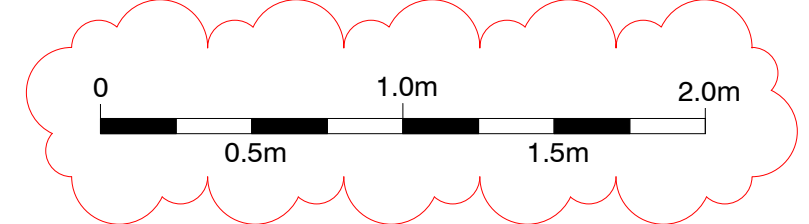

SIGNIFICANT HEALTH AND SAFETY RISKS (UNUSUAL AND DIFFICULT TO MANAGE ONLY)
It is assumed that all works will be carried out by a competent contractor working, where appropriate, to an approved method statement. In addition to the hazards/risks normally associated with the types of work detailed on this drawing, note the following:

DO NOT SCALE OFF THIS DRAWING
This scheme is subject to town planning and all other necessary consents of this data will occur. These files are current as of the date of issue. Your use of the content of these files is at your own risk. Reference should always be made to the hard copy which is superior to the digital format. Any document produced by yourselves which contains part or all of this data remains your responsibility and attributed to yourselves. Whilst Leslie Jones make every effort to ensure that it is scanned for viruses, we cannot guarantee that it does not contain any.

DRAWINGS RECORD				
REV	DATE	COMMENTS	REV BY	CHK BY
001	18/12/2020	CONSTRUCTION ISSUE	LP	BT
002	12/08/2021	DETAILS UPDATED	BT	LP
003	25/08/2021	SCALE BAR ADDED	BT	LP

Client
REEF ESTATES LTD

Consultants
HENRY, G&T, EDC, MANHIRE, WATERMAN, HED, 1ST LINE DEFENCE, BB7

Job Title
THE CHARTER RIBA STAGE 4 / 5

suitability code & description:	
A5	CONTRACTUAL ISSUE
revision code & description:	
003	SCALE BAR ADDED
Project Number 3732	
Drawing Title E03 WEST ELEVATION BAY STUDY ENTRANCE	
scale	@ original sheet size
1 : 25	@A1
first issue date	11/30/20
original drawn by	JR
original check by	LP
project	3732 - LJA - E03 - XX - DR - A - 21046
originator	
volume	
level	
type	
role	
number	

leslie jones
architecture

Suite 3.02
Grand Union Studios
332 Ladbrooke Grove
London W10 5AD

T: 020 7255 1150
F: 020 7255 6700
E: admin@leslie-jones.co.uk