

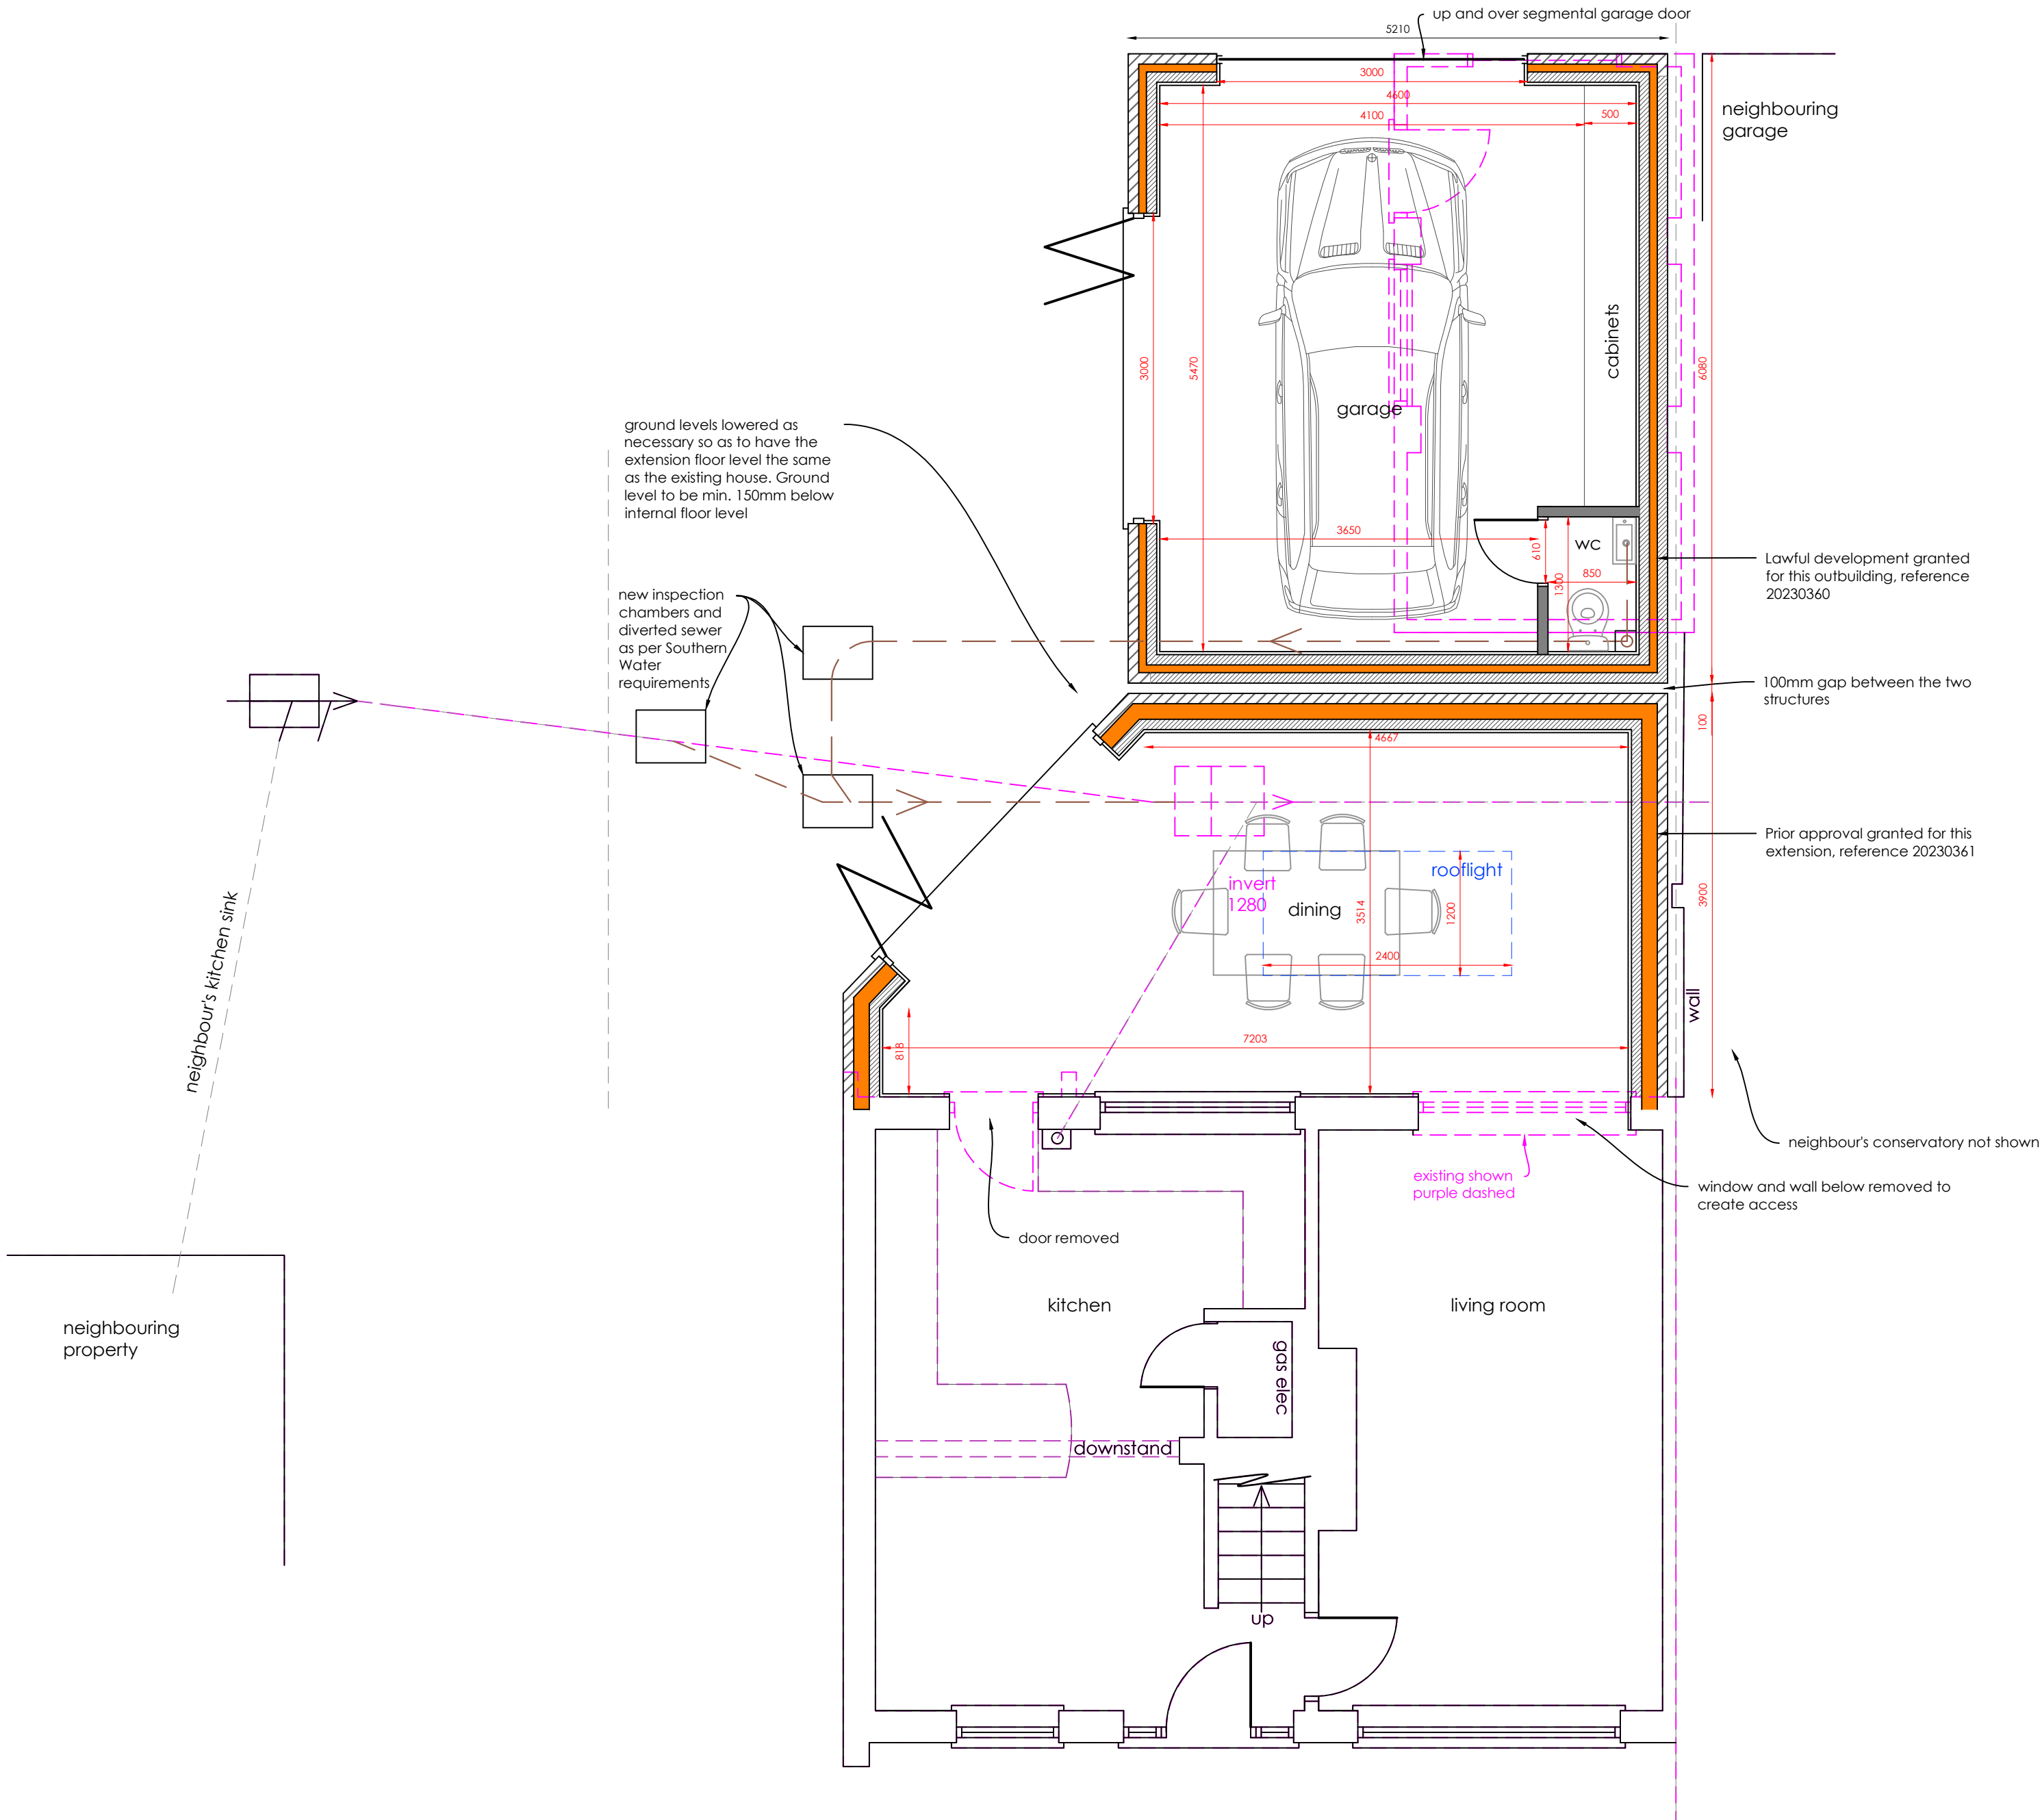


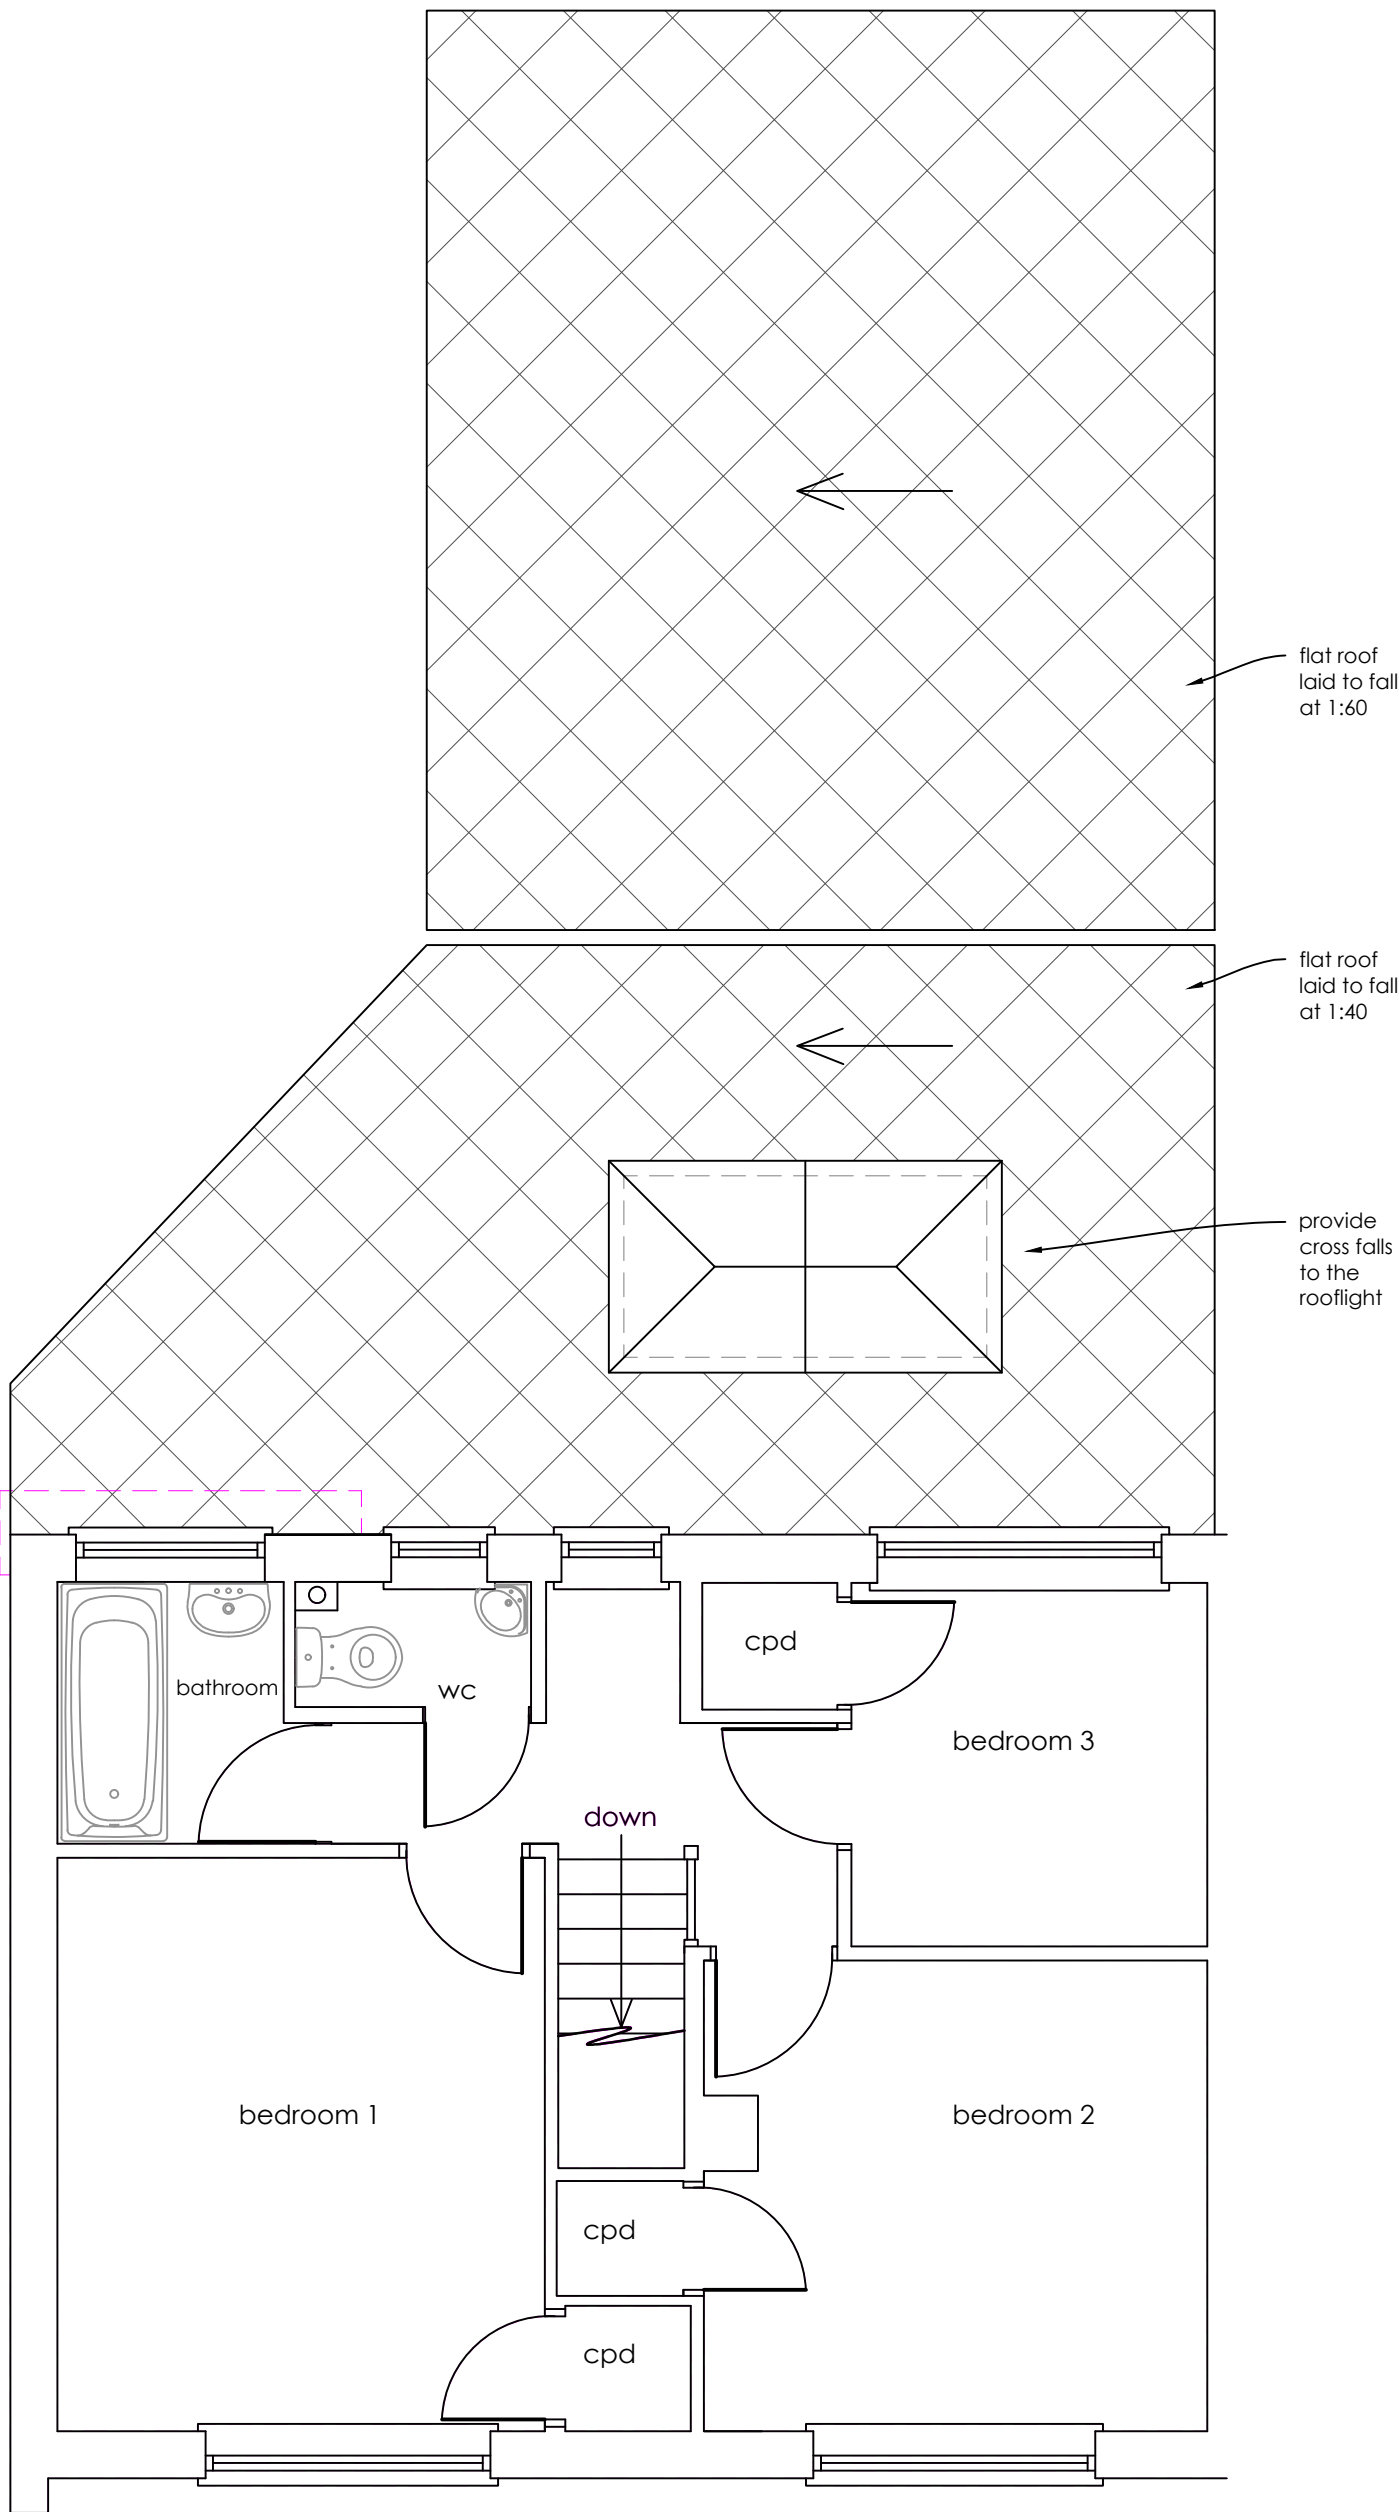

Ground floor plan

1:50

 



First floor plan

1:50




Rear elevation

1:100

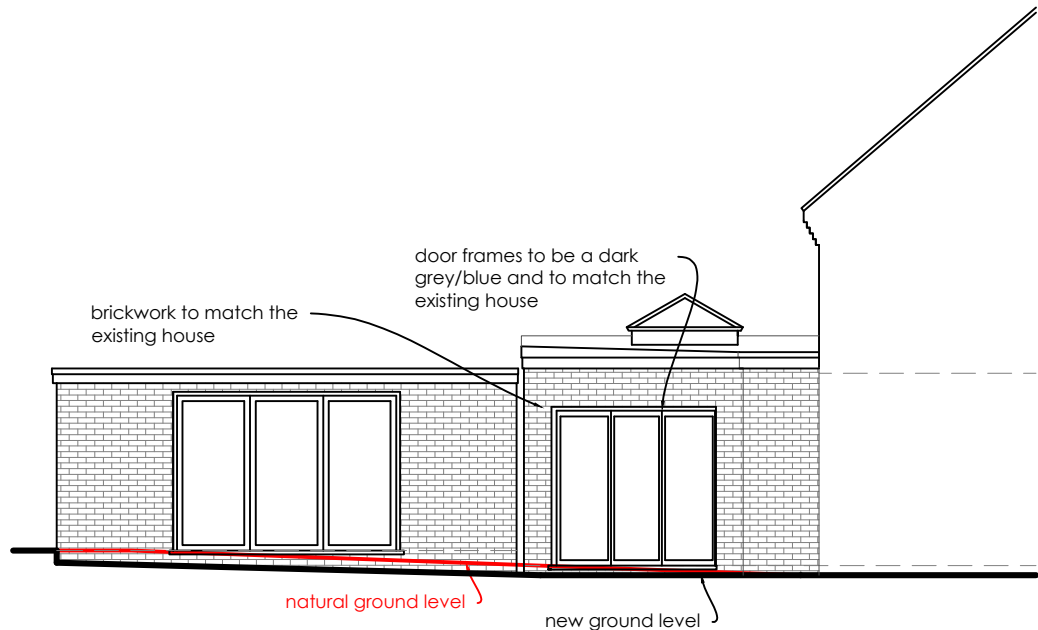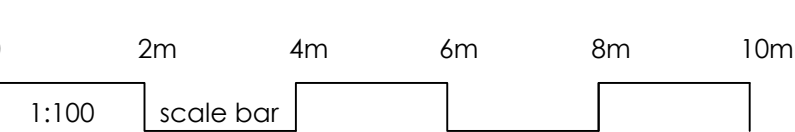

Flank elevation

1:100

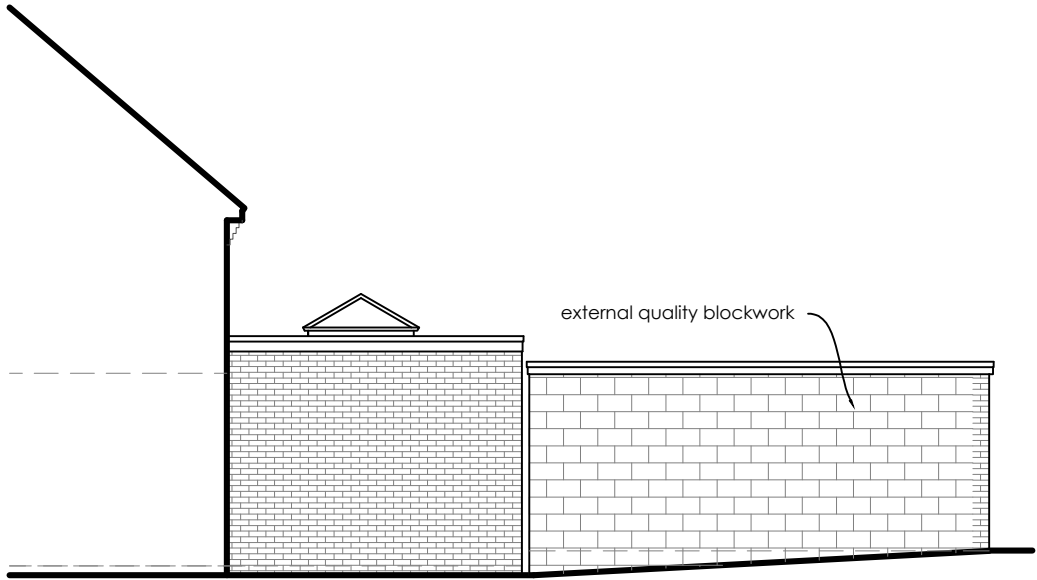


Flank elevation

1:100



Block plan

1:500

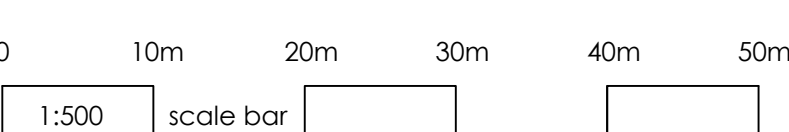

Construction (Design and Management) Regulations 2015. Virtually everyone involved in a construction project has legal duties under CDM 2015. See further information at www.HSE.gov.uk				
Asbestos - get your property tested. Further information and your responsibilities can be found at www.HSE.gov.uk .				
These plans are for identification purposes only. Do not scale from these plans - take measurements on site. All dimensions are approximations. This plan is for viewing at the scales indicated only.				
This plan is to be read in conjunction with all other relevant engineer's drawings and specifications				
These plans should be submitted to and checked by building control (and amended if required by building control) prior to works commencing on site.				
Revision	Description	Date		
SAMUEL MOSS LTD 01322 408573 / 07796 454747 office@samuelmossLtd.co.uk www.samuelmossLtd.co.uk				
Client: Mr Hawkins				
Project: 82 Wilberforce Way, Gravesend, DA12 5DH				
Title: Combined plan showing the current consents for the outbuilding and extension				
Date: Aug 2023	Scale: @ A1	Drawn: SM	Plan no: SM397.10	Revision