




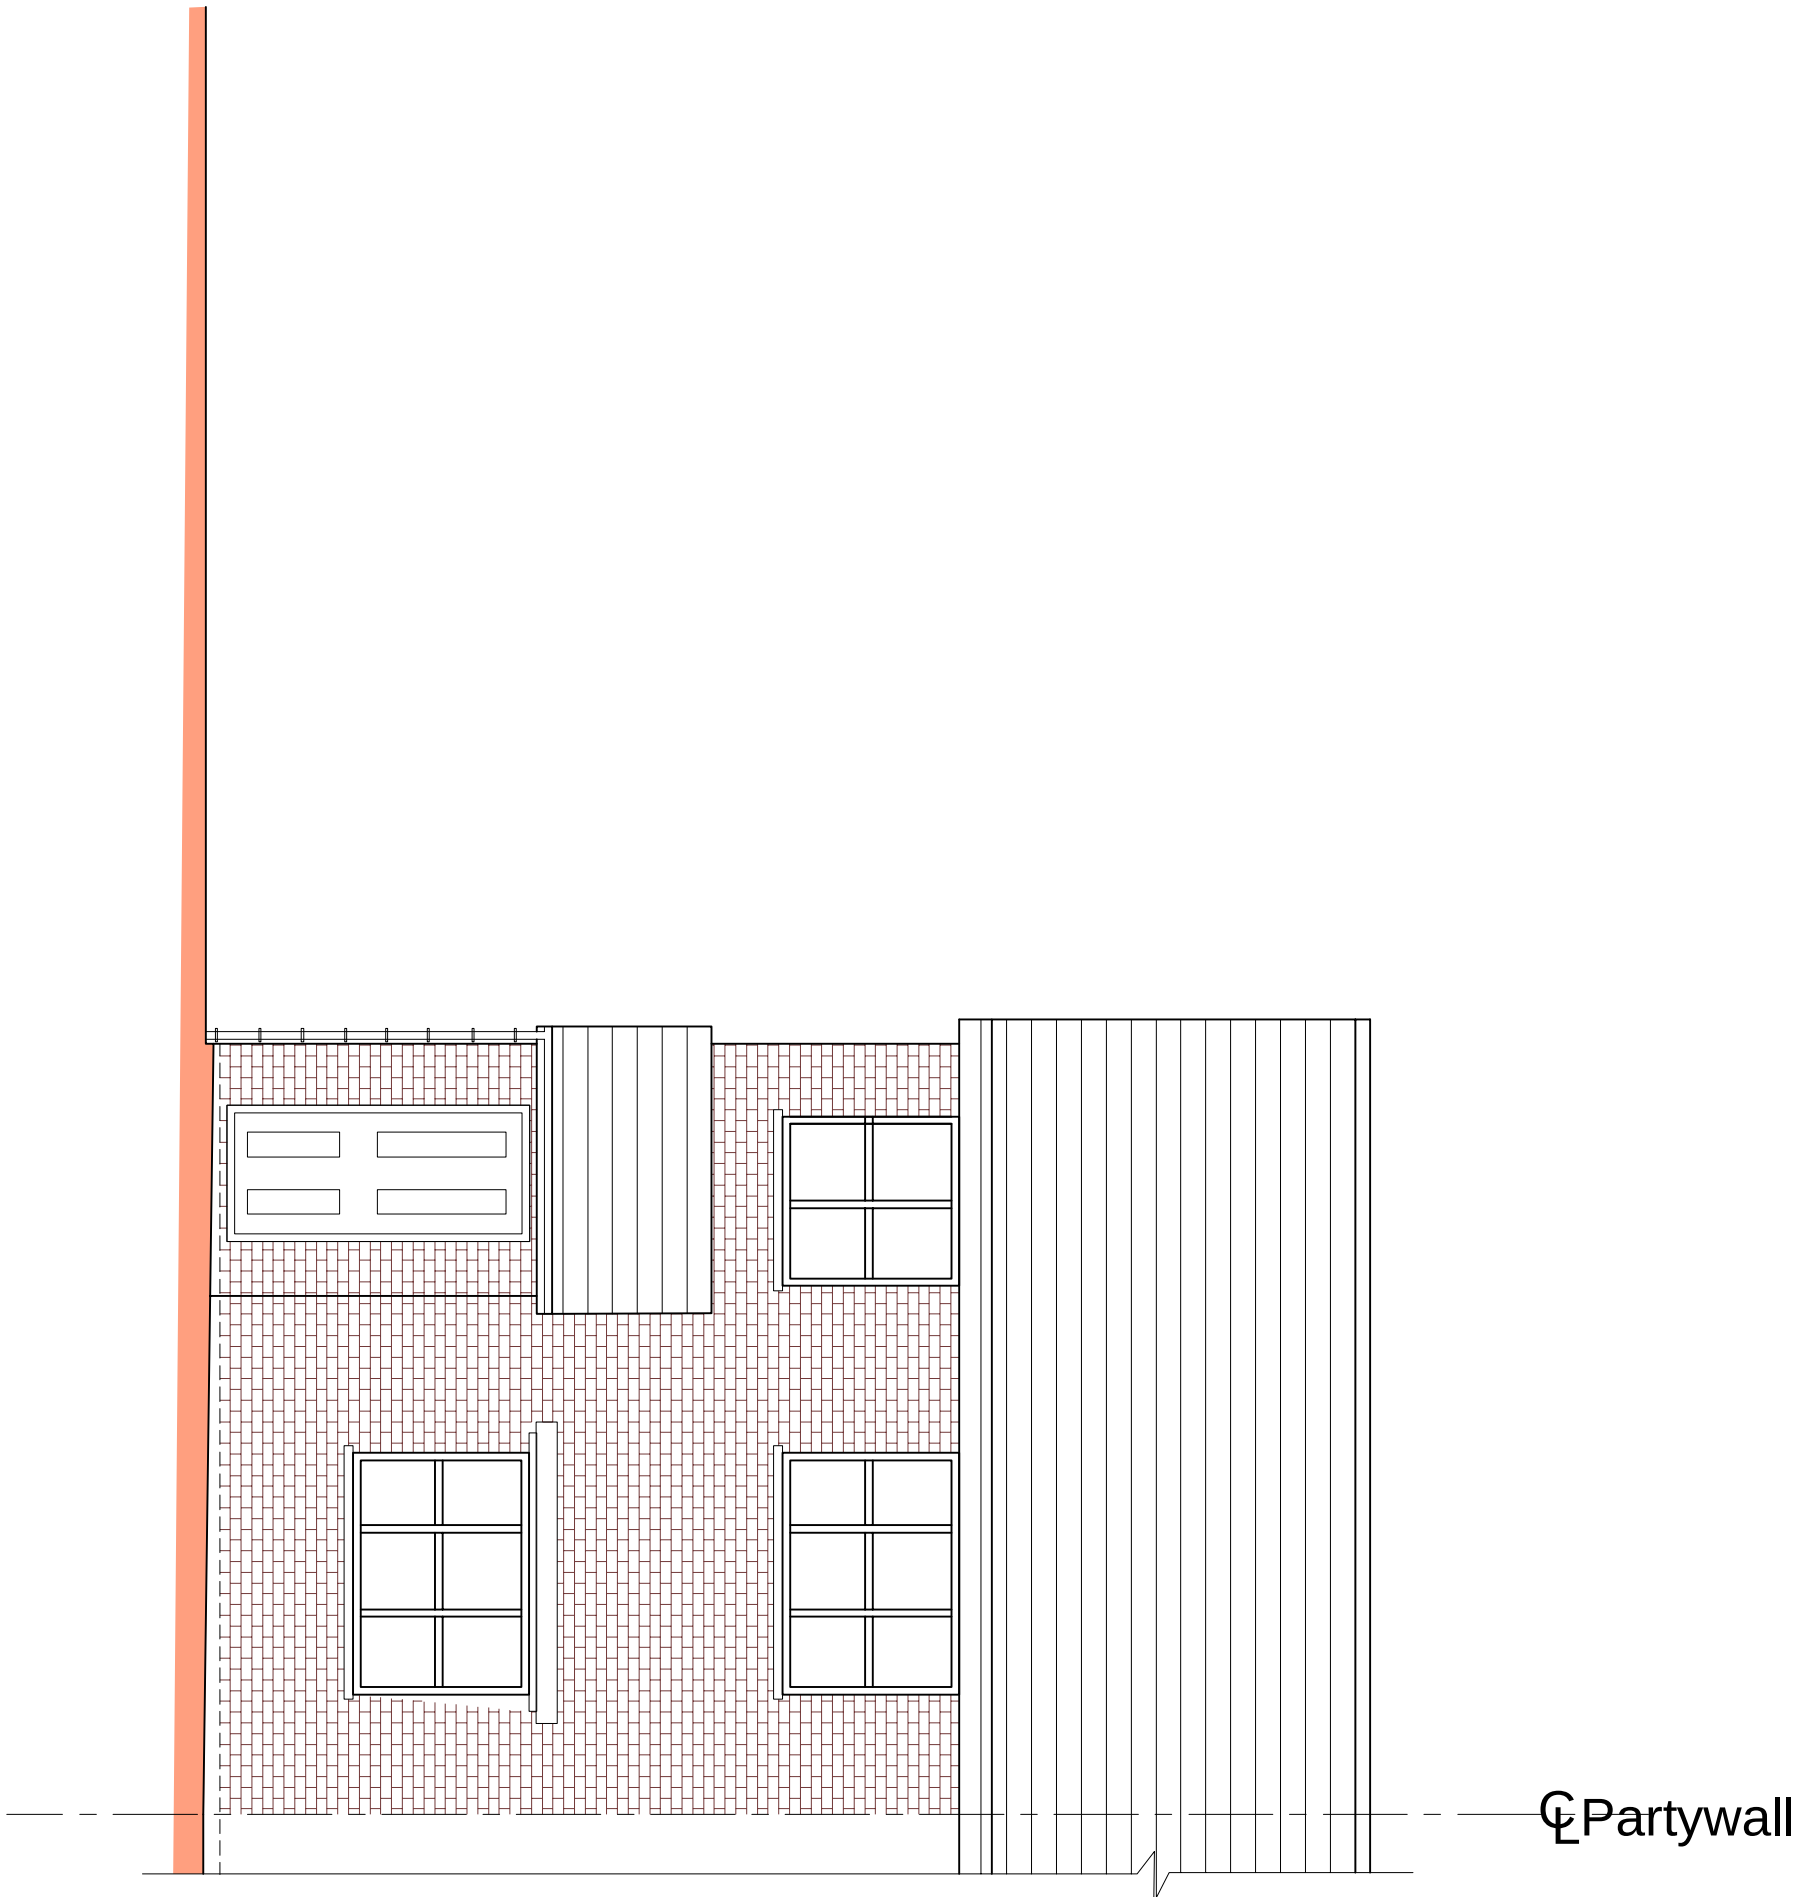


Existing Front Elevation

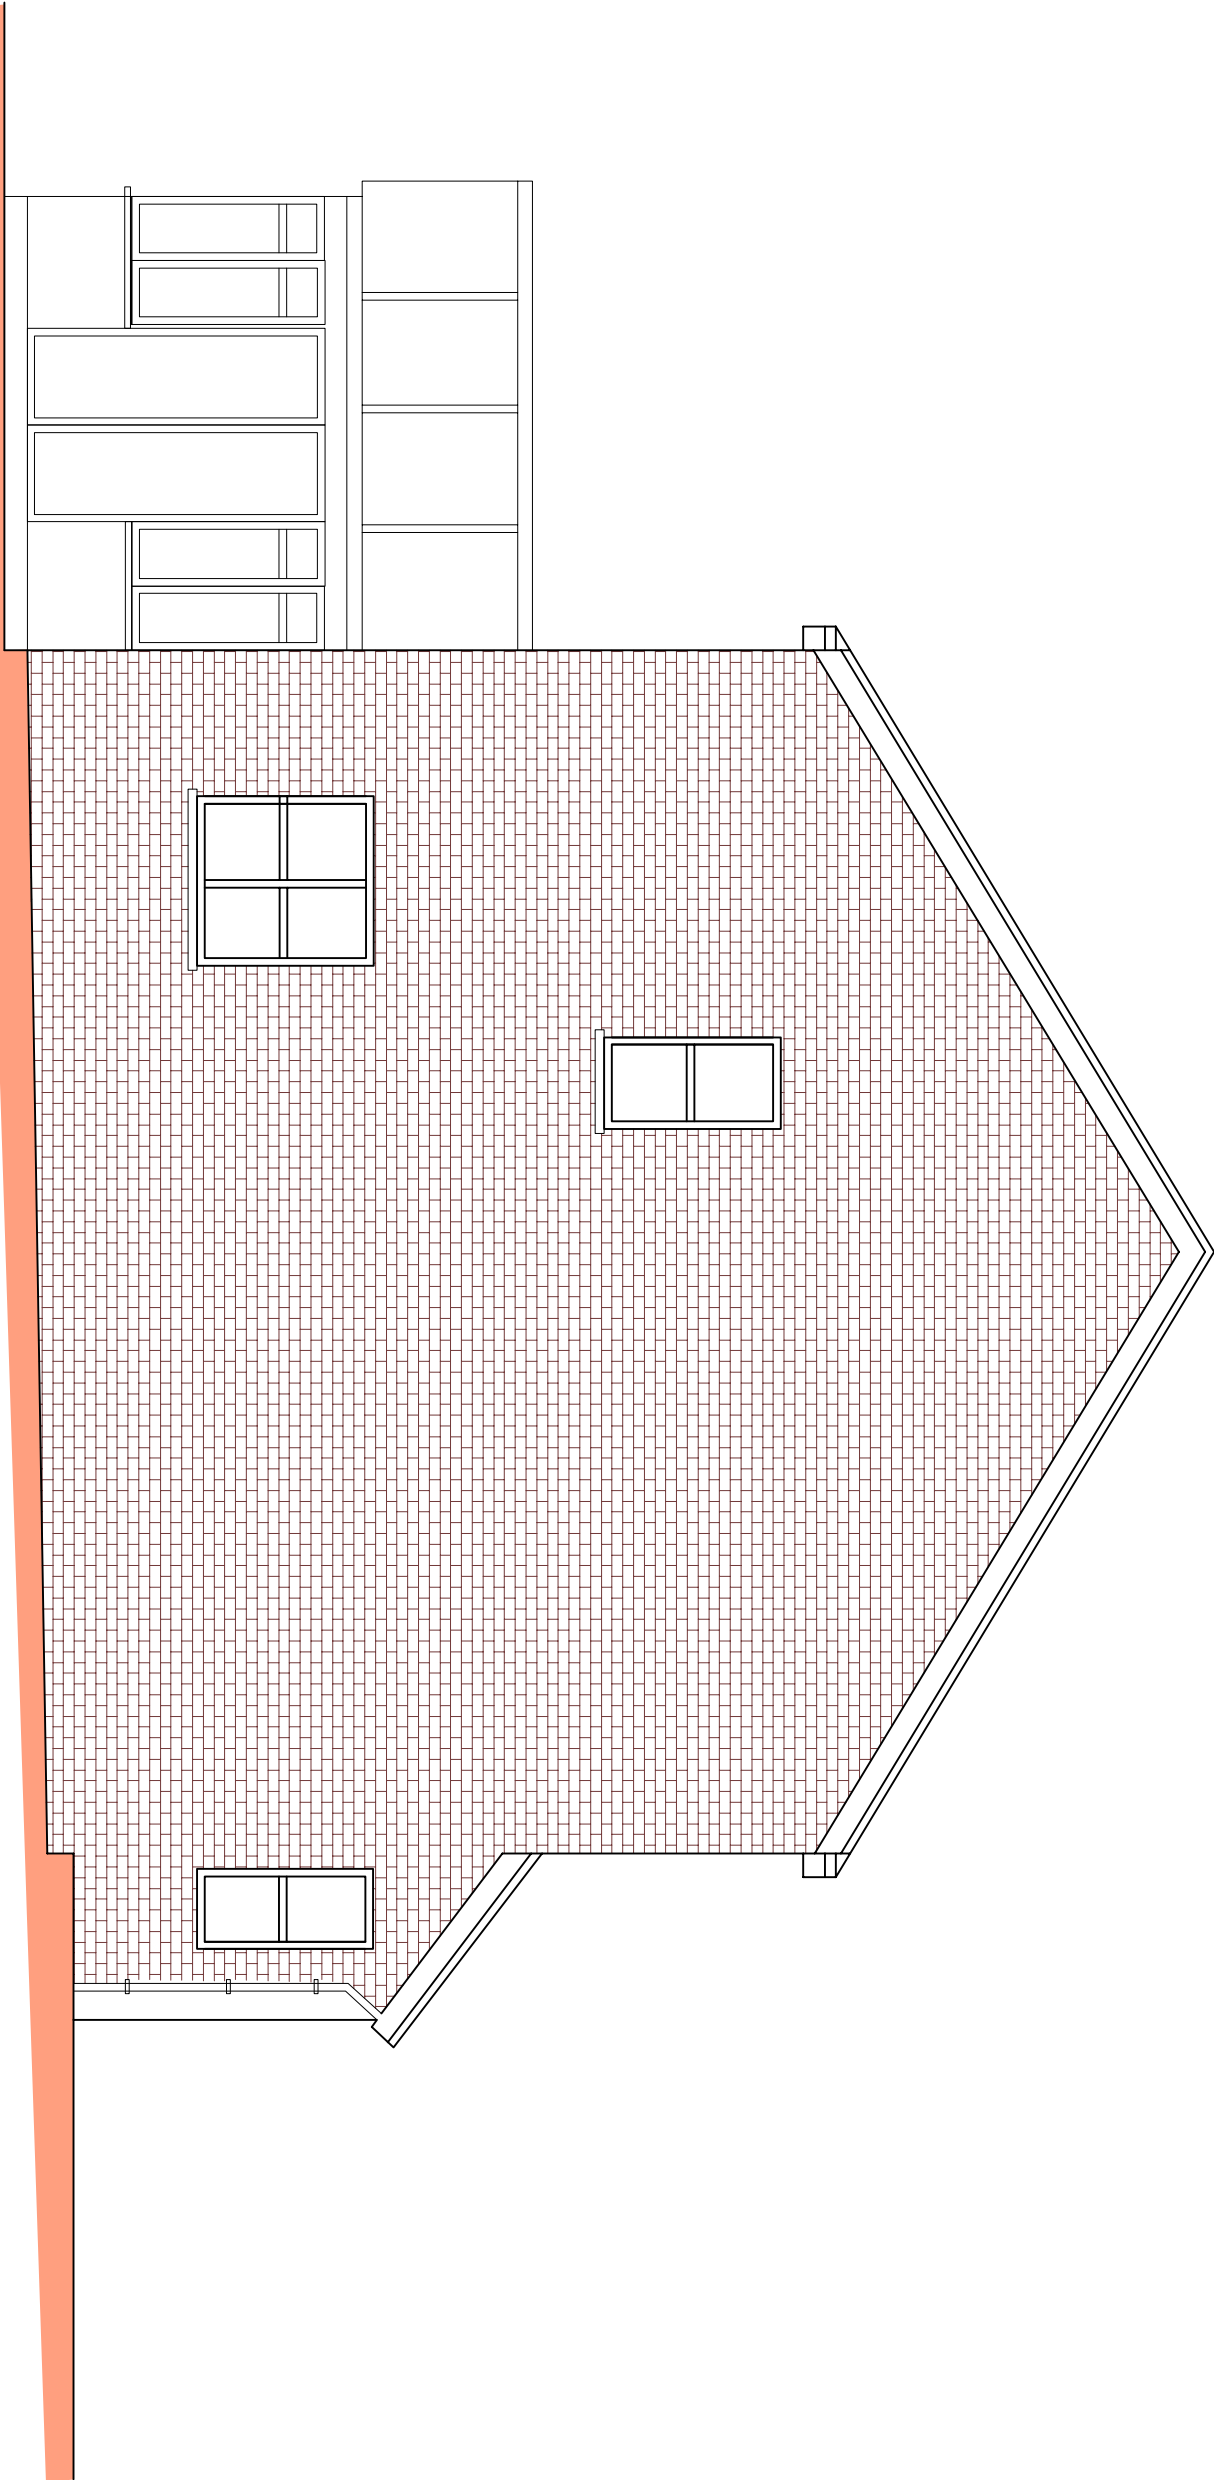

Existing Side Elevation

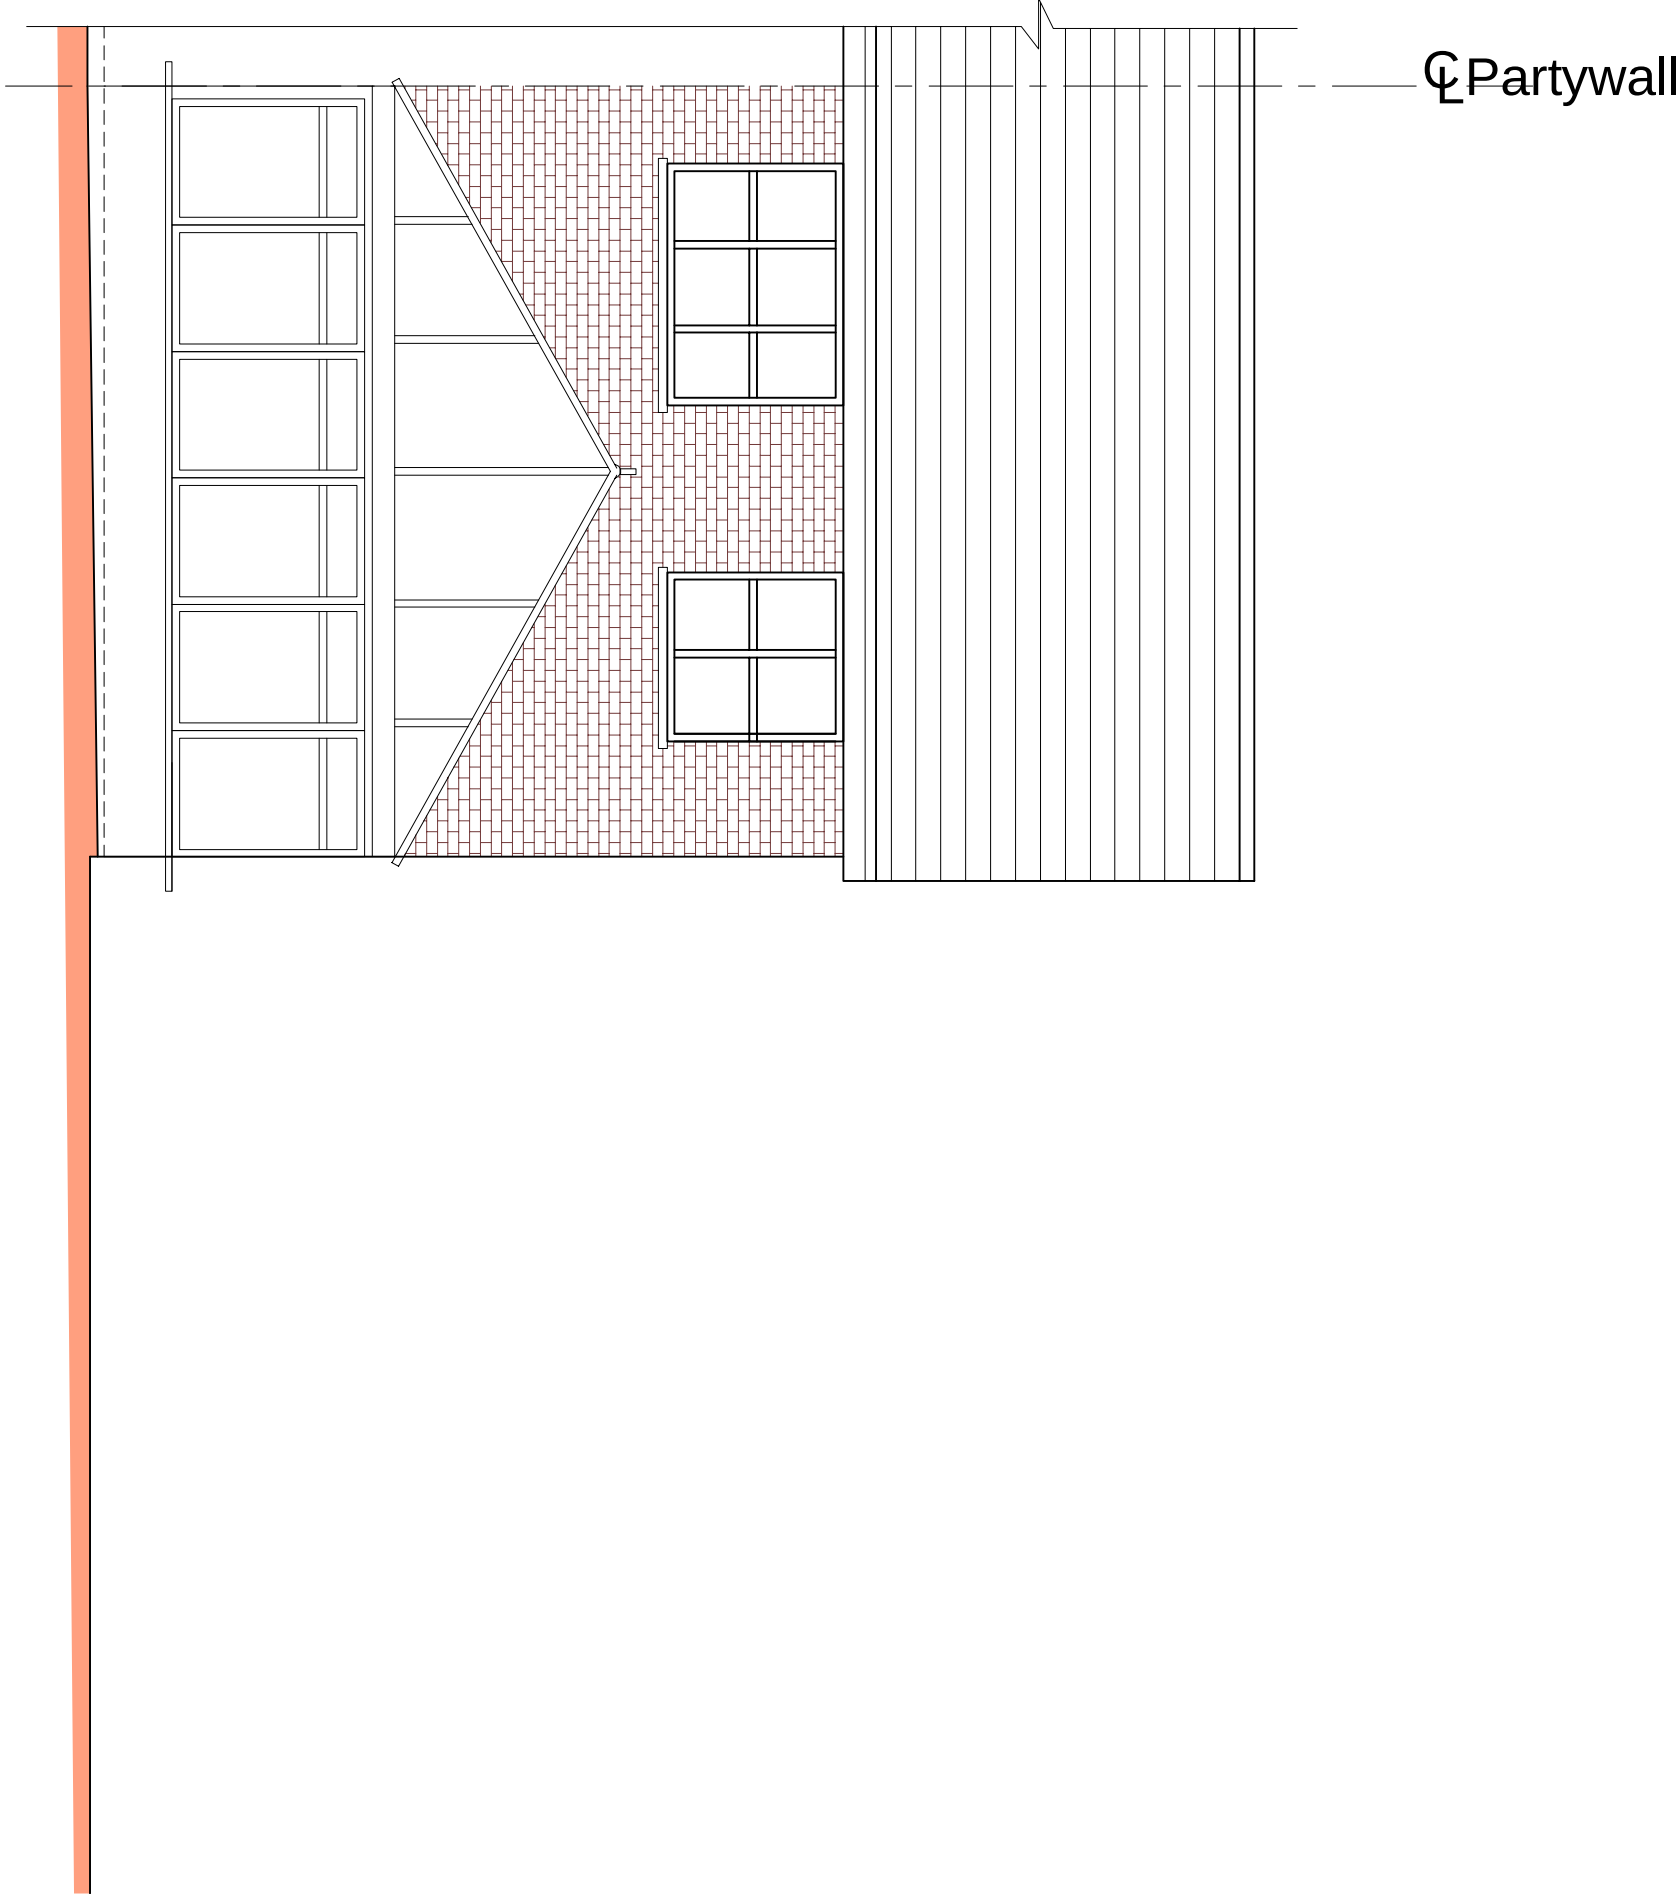

Existing Rear Elevation

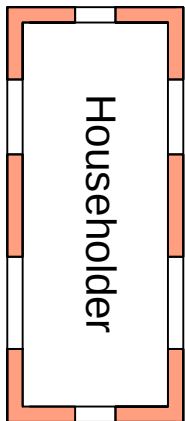

P1	ISSUED TO PLANNING	06/1/23		



Job Title	18 Saunders Close Gravesend DA11 8SJ
-----------	---

Drawing Title	Existing Elevation
Scale	1:50 @ A1
Job No.	51-1000-989
Rev	P1

