


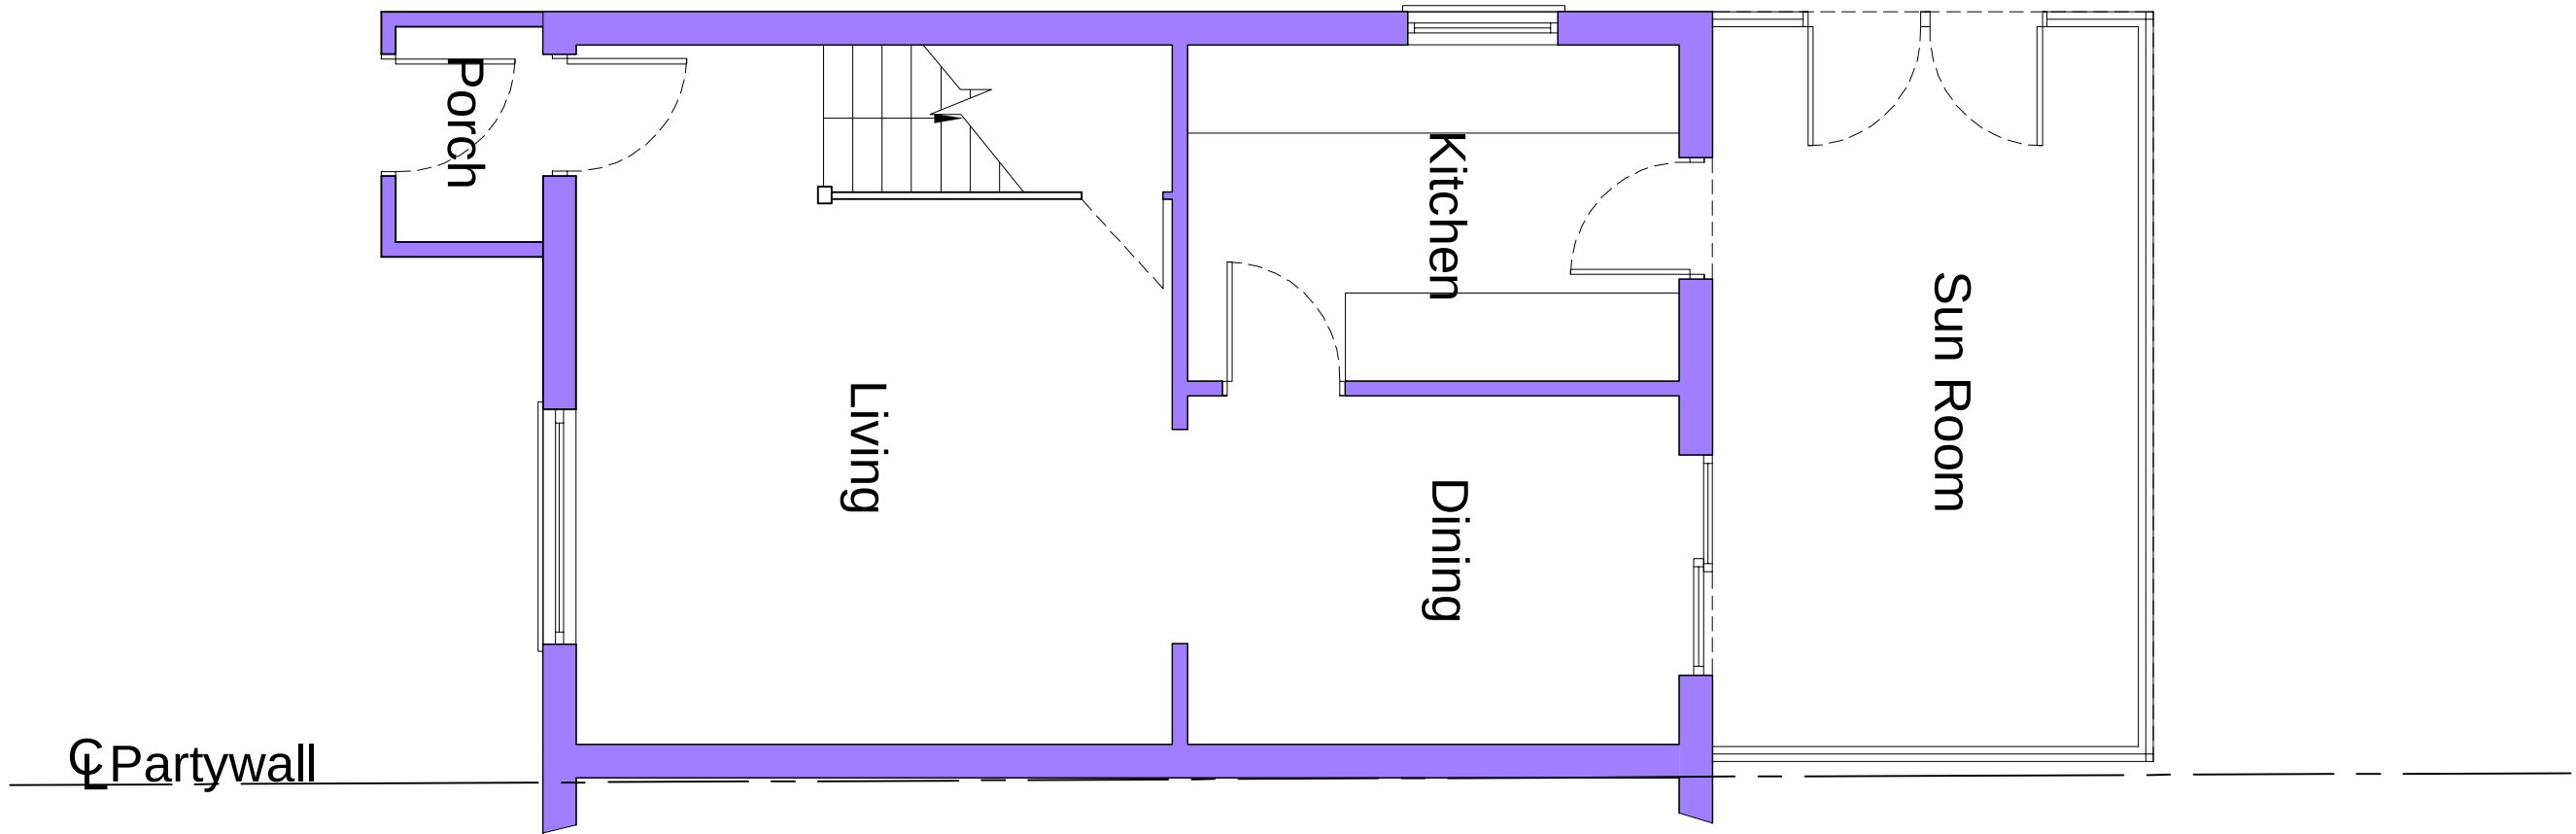
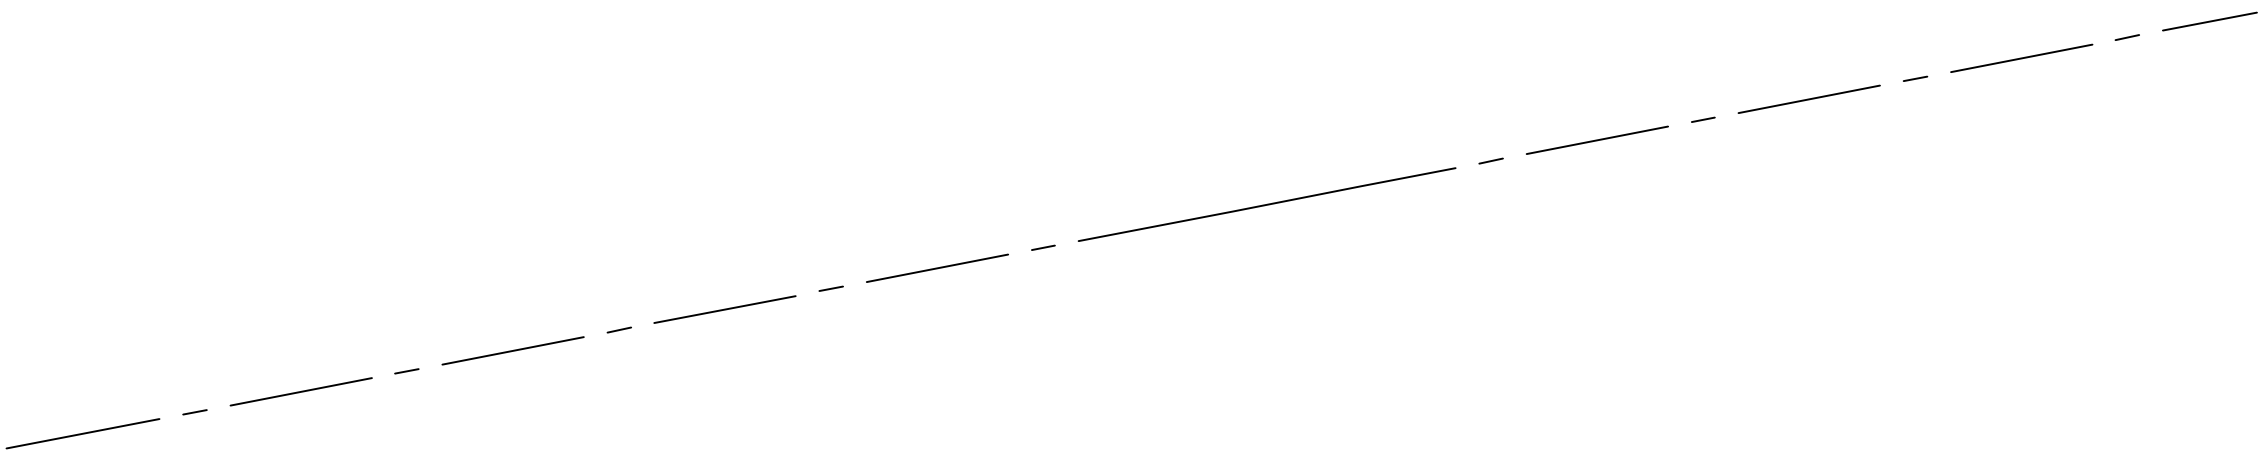
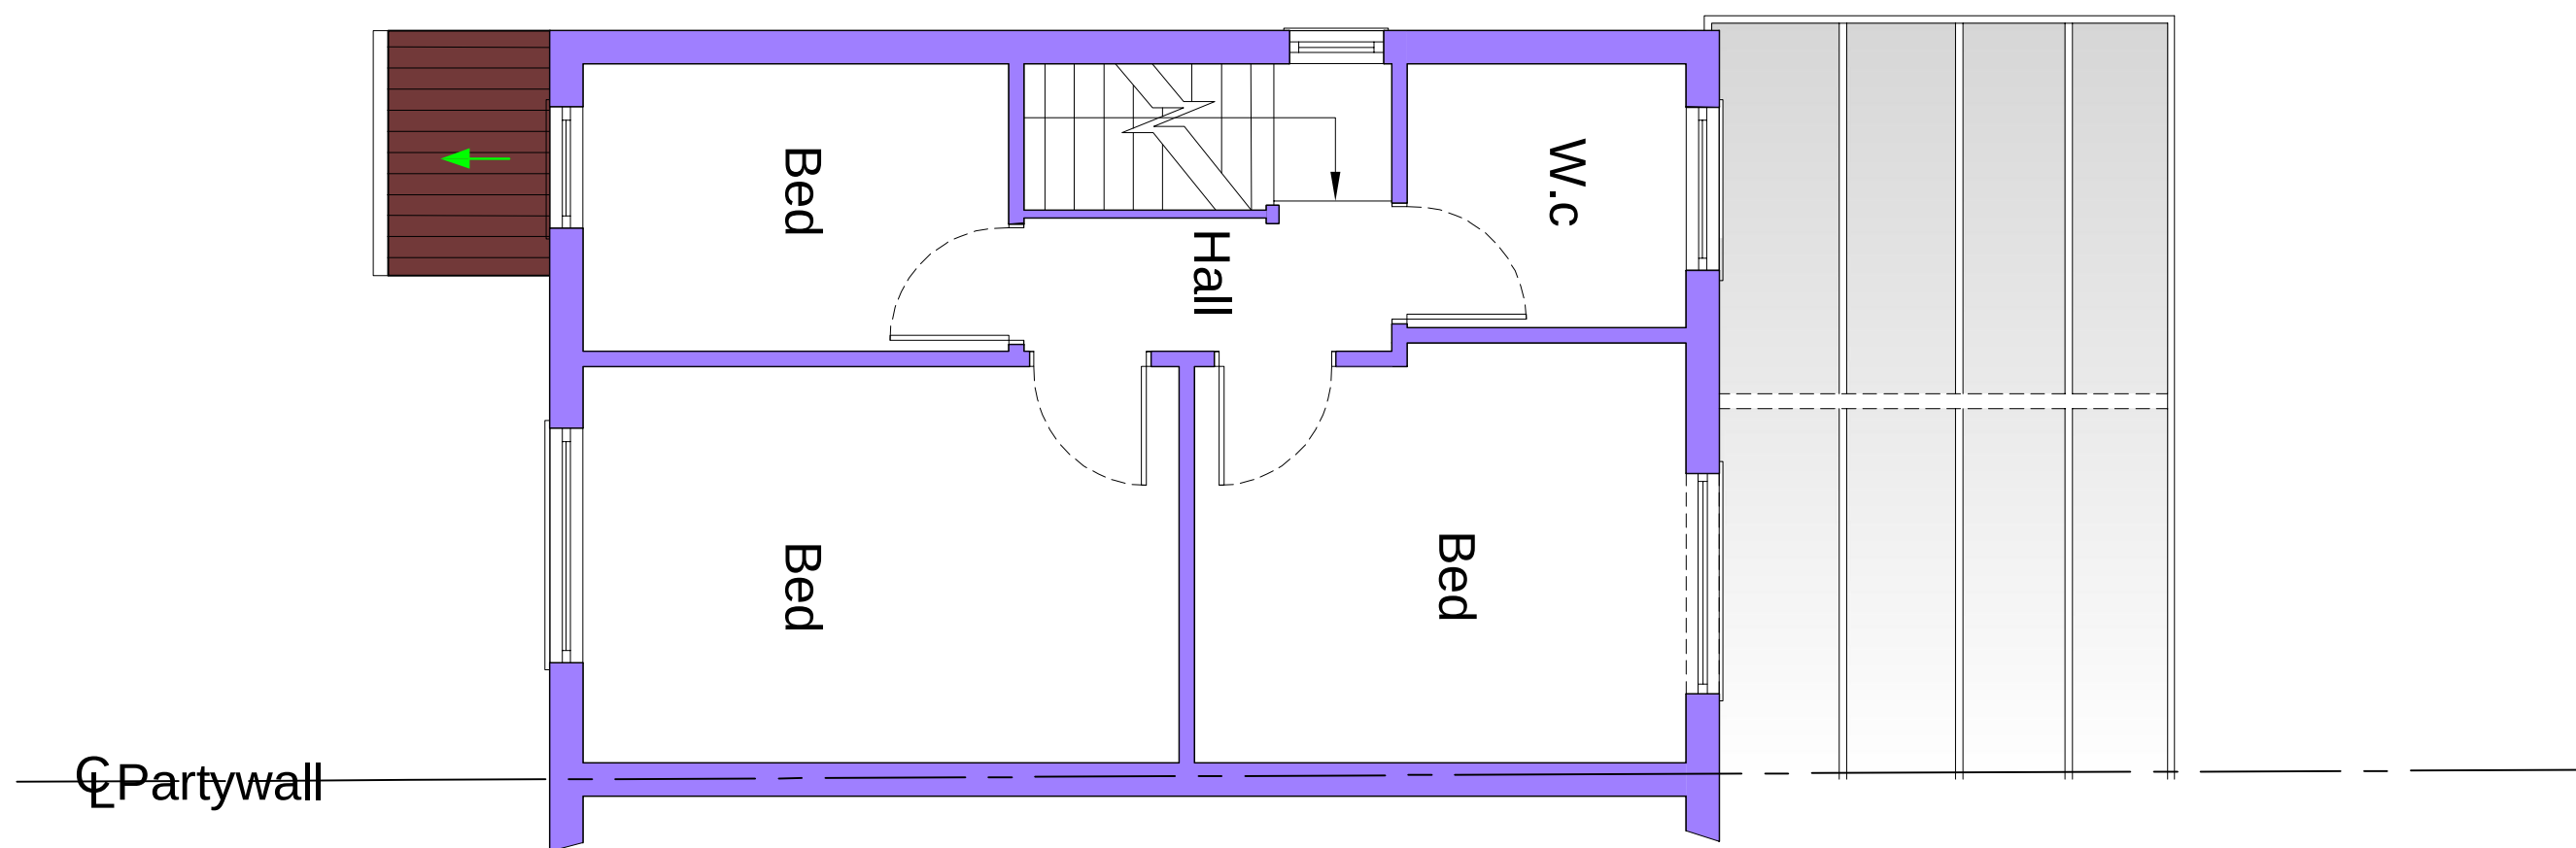


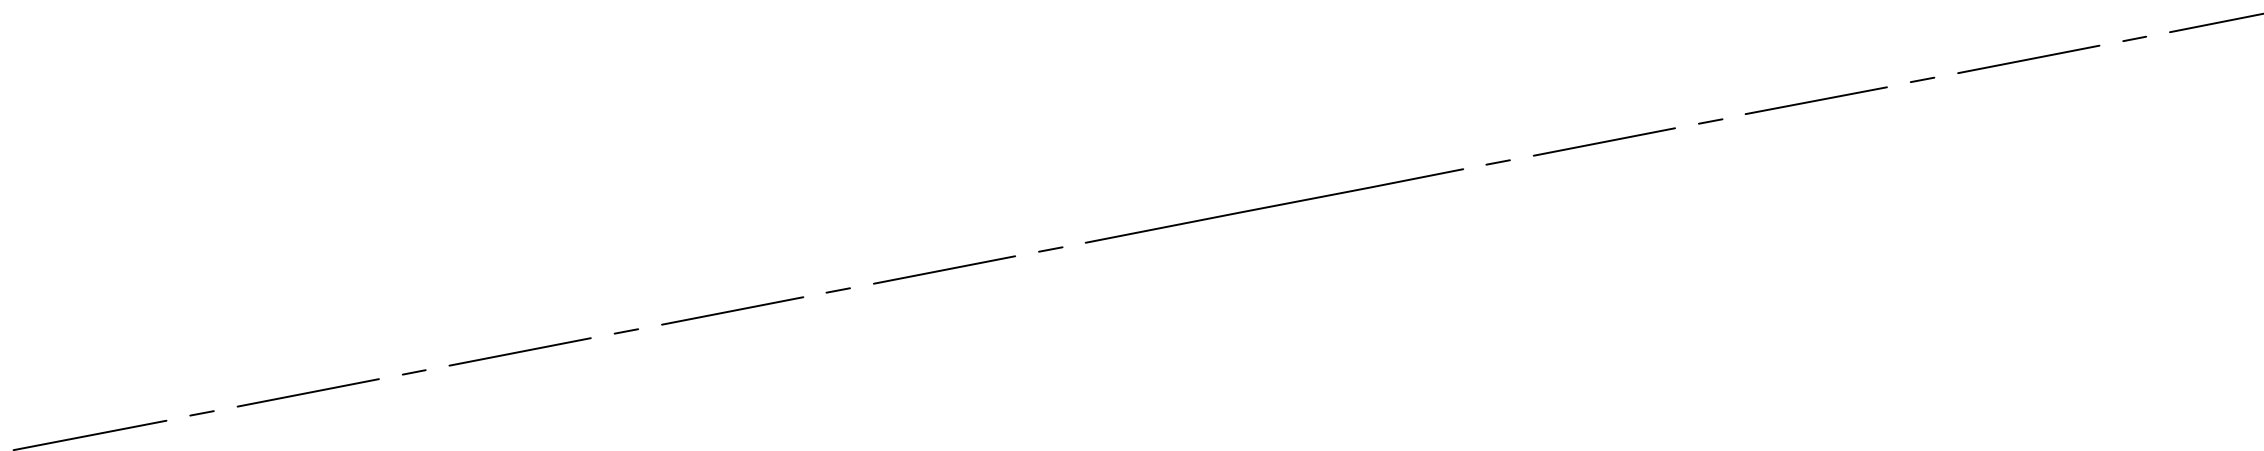


Existing Ground Floor Plan

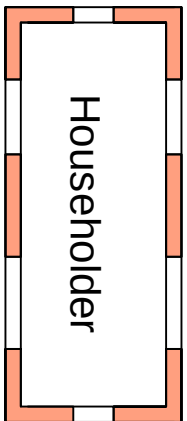

Existing First Floor Plan

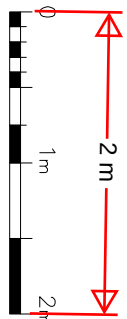

P1	ISSUED TO PLANNING	06/01/23			

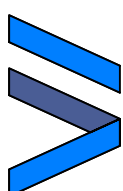**IMPERIAL**
PLANNING LTD
OFFICE 48, 85 WILTON ROAD LONDON SW1V 1BZ
07940121222

Job Title
18 Saunders Close
Gravesend DA11 8SJ

Drawing Title
Existing Plans

Scale 1:50 @ A1		Draw No. S03	Rev P1
Job No. 51-1000-989			