





Proposed Front Elevation

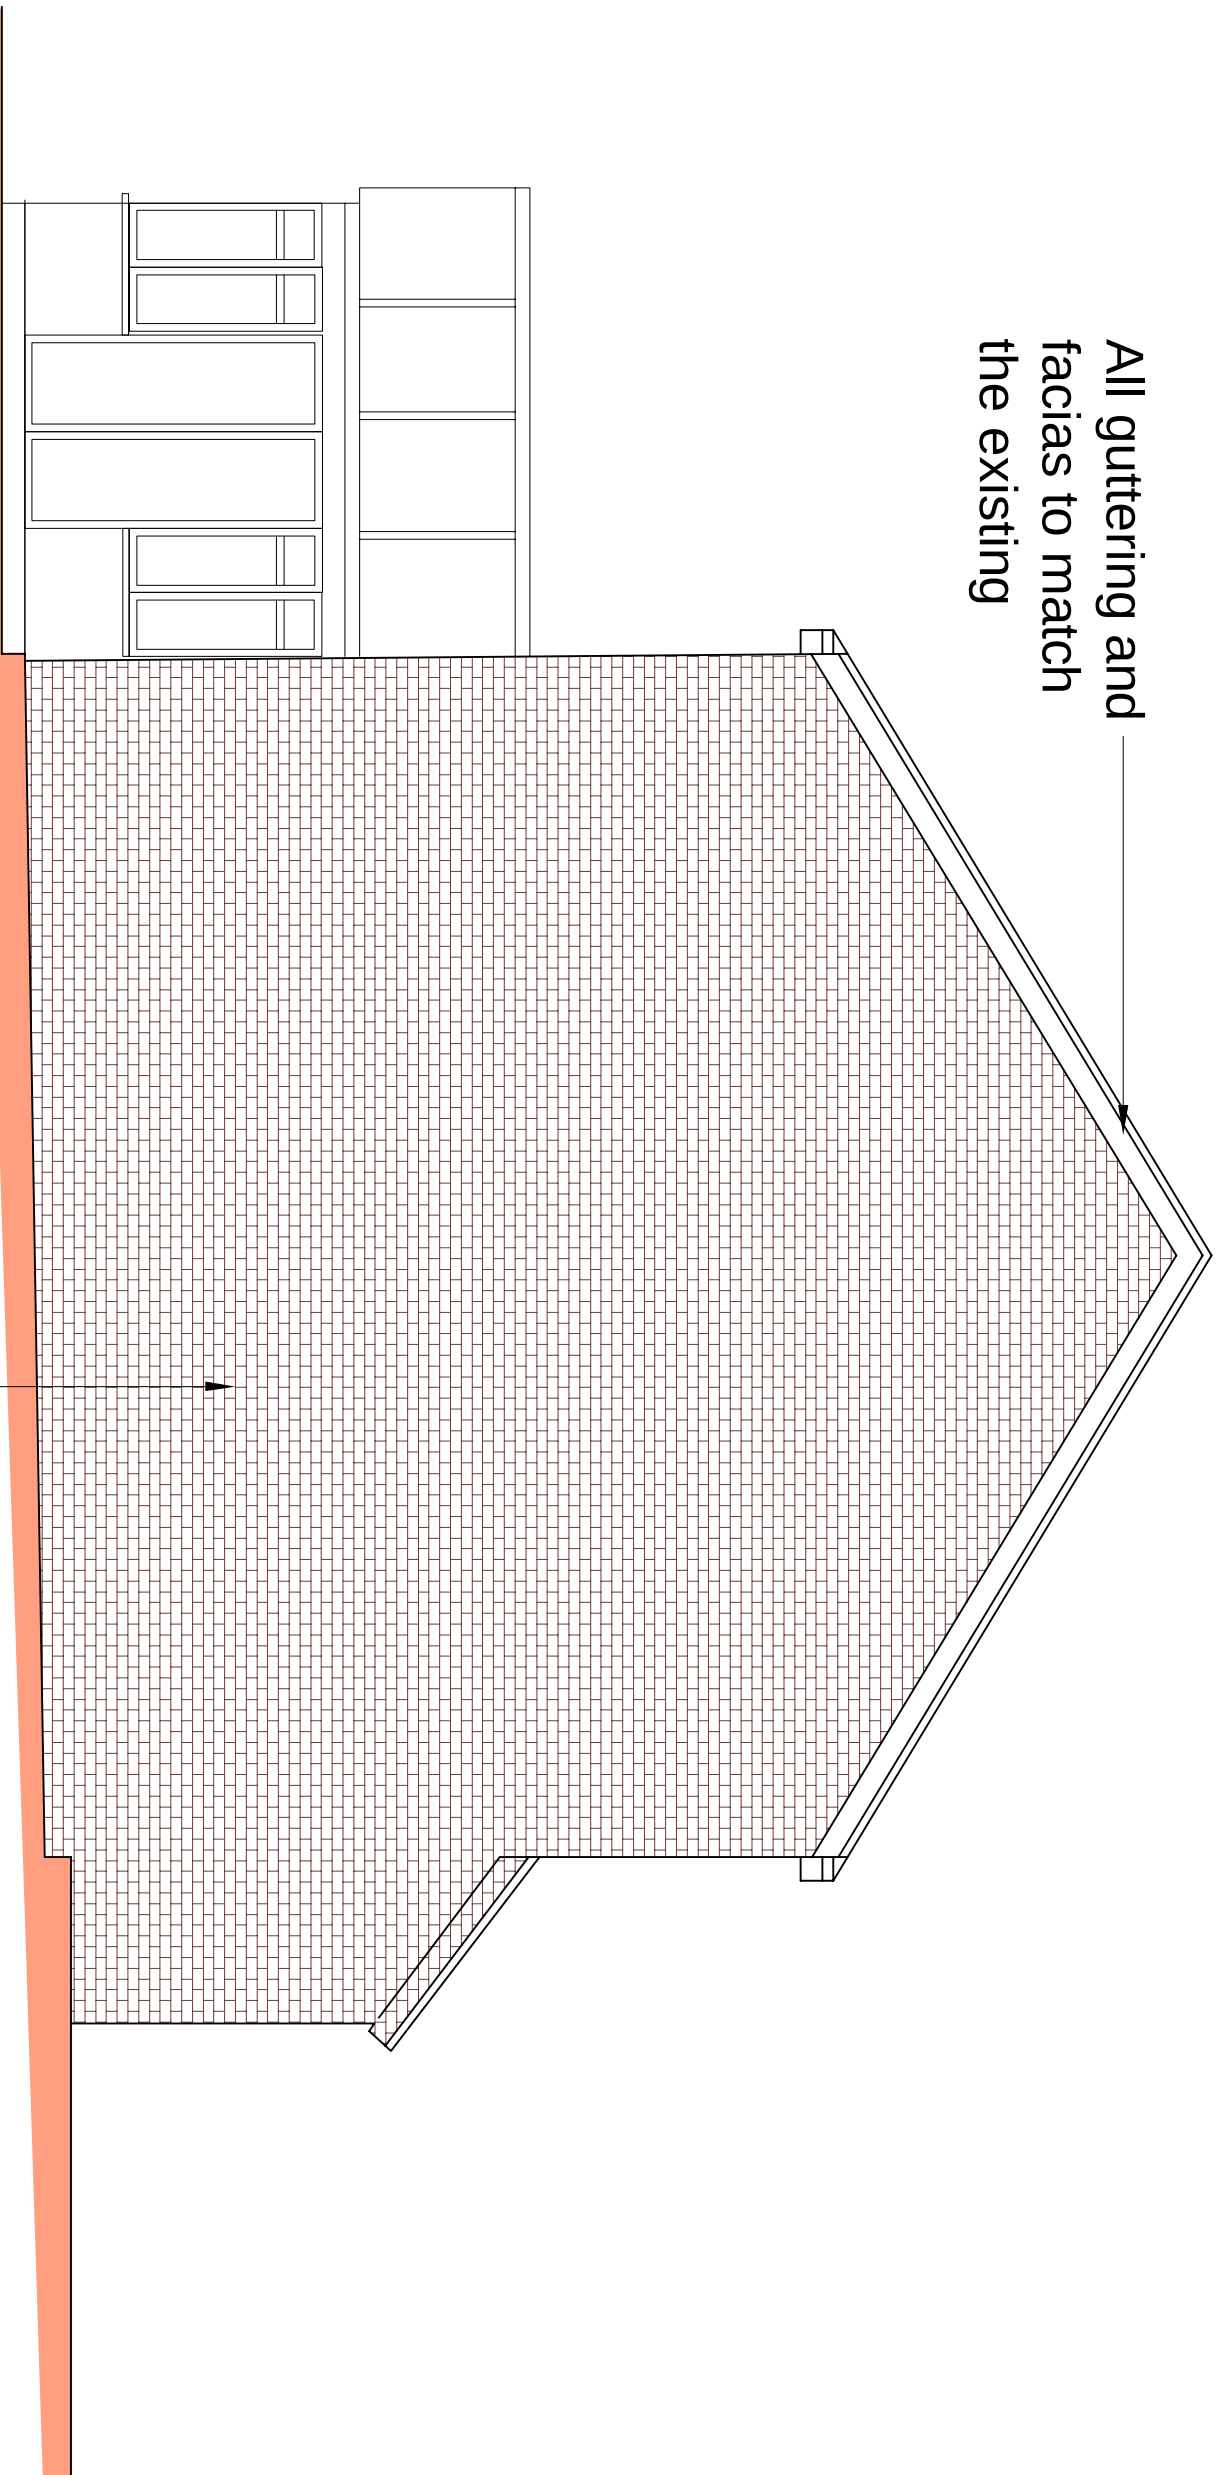

Proposed Side Elevation

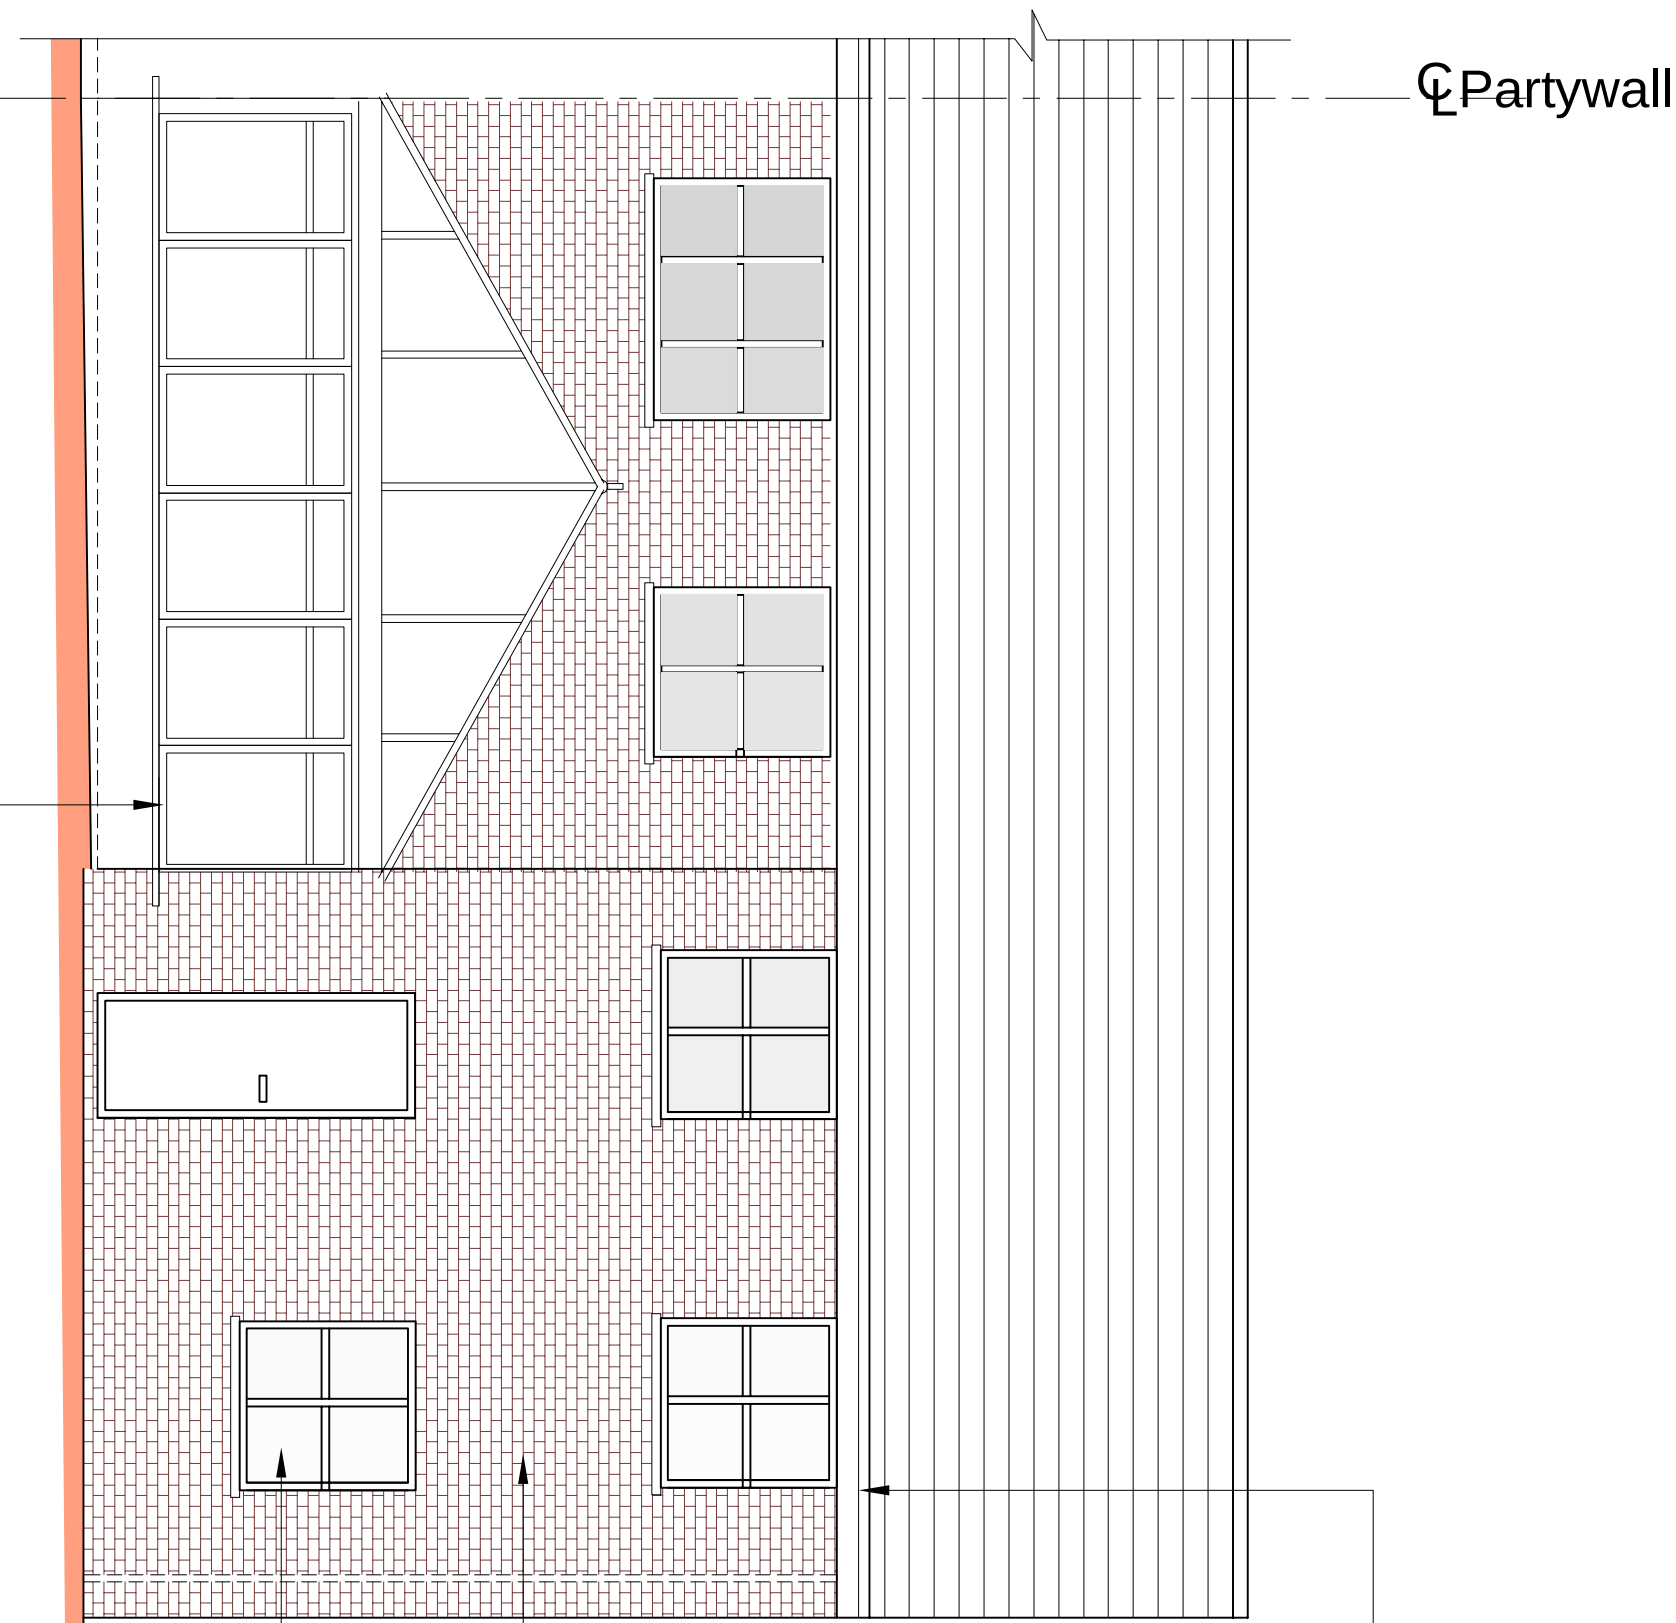



Proposed Rear Elevation

All guttering and
facias to match
the existing

Brickwork to match
the existing

Windows and doors
to match the existing

Single storey rear
extension

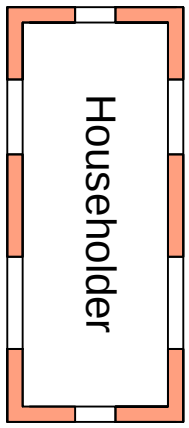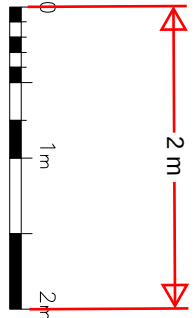

PI	ISSUED TO PLANNING	06/01/23		
----	--------------------	----------	--	--



Job Title	18 Saunders Close Gravesend DA11 8SJ
-----------	---

Drawing Title	Proposed Elevations
Scale	1:50 @ A1
Job No.	51-1000-989
Rev	P1