


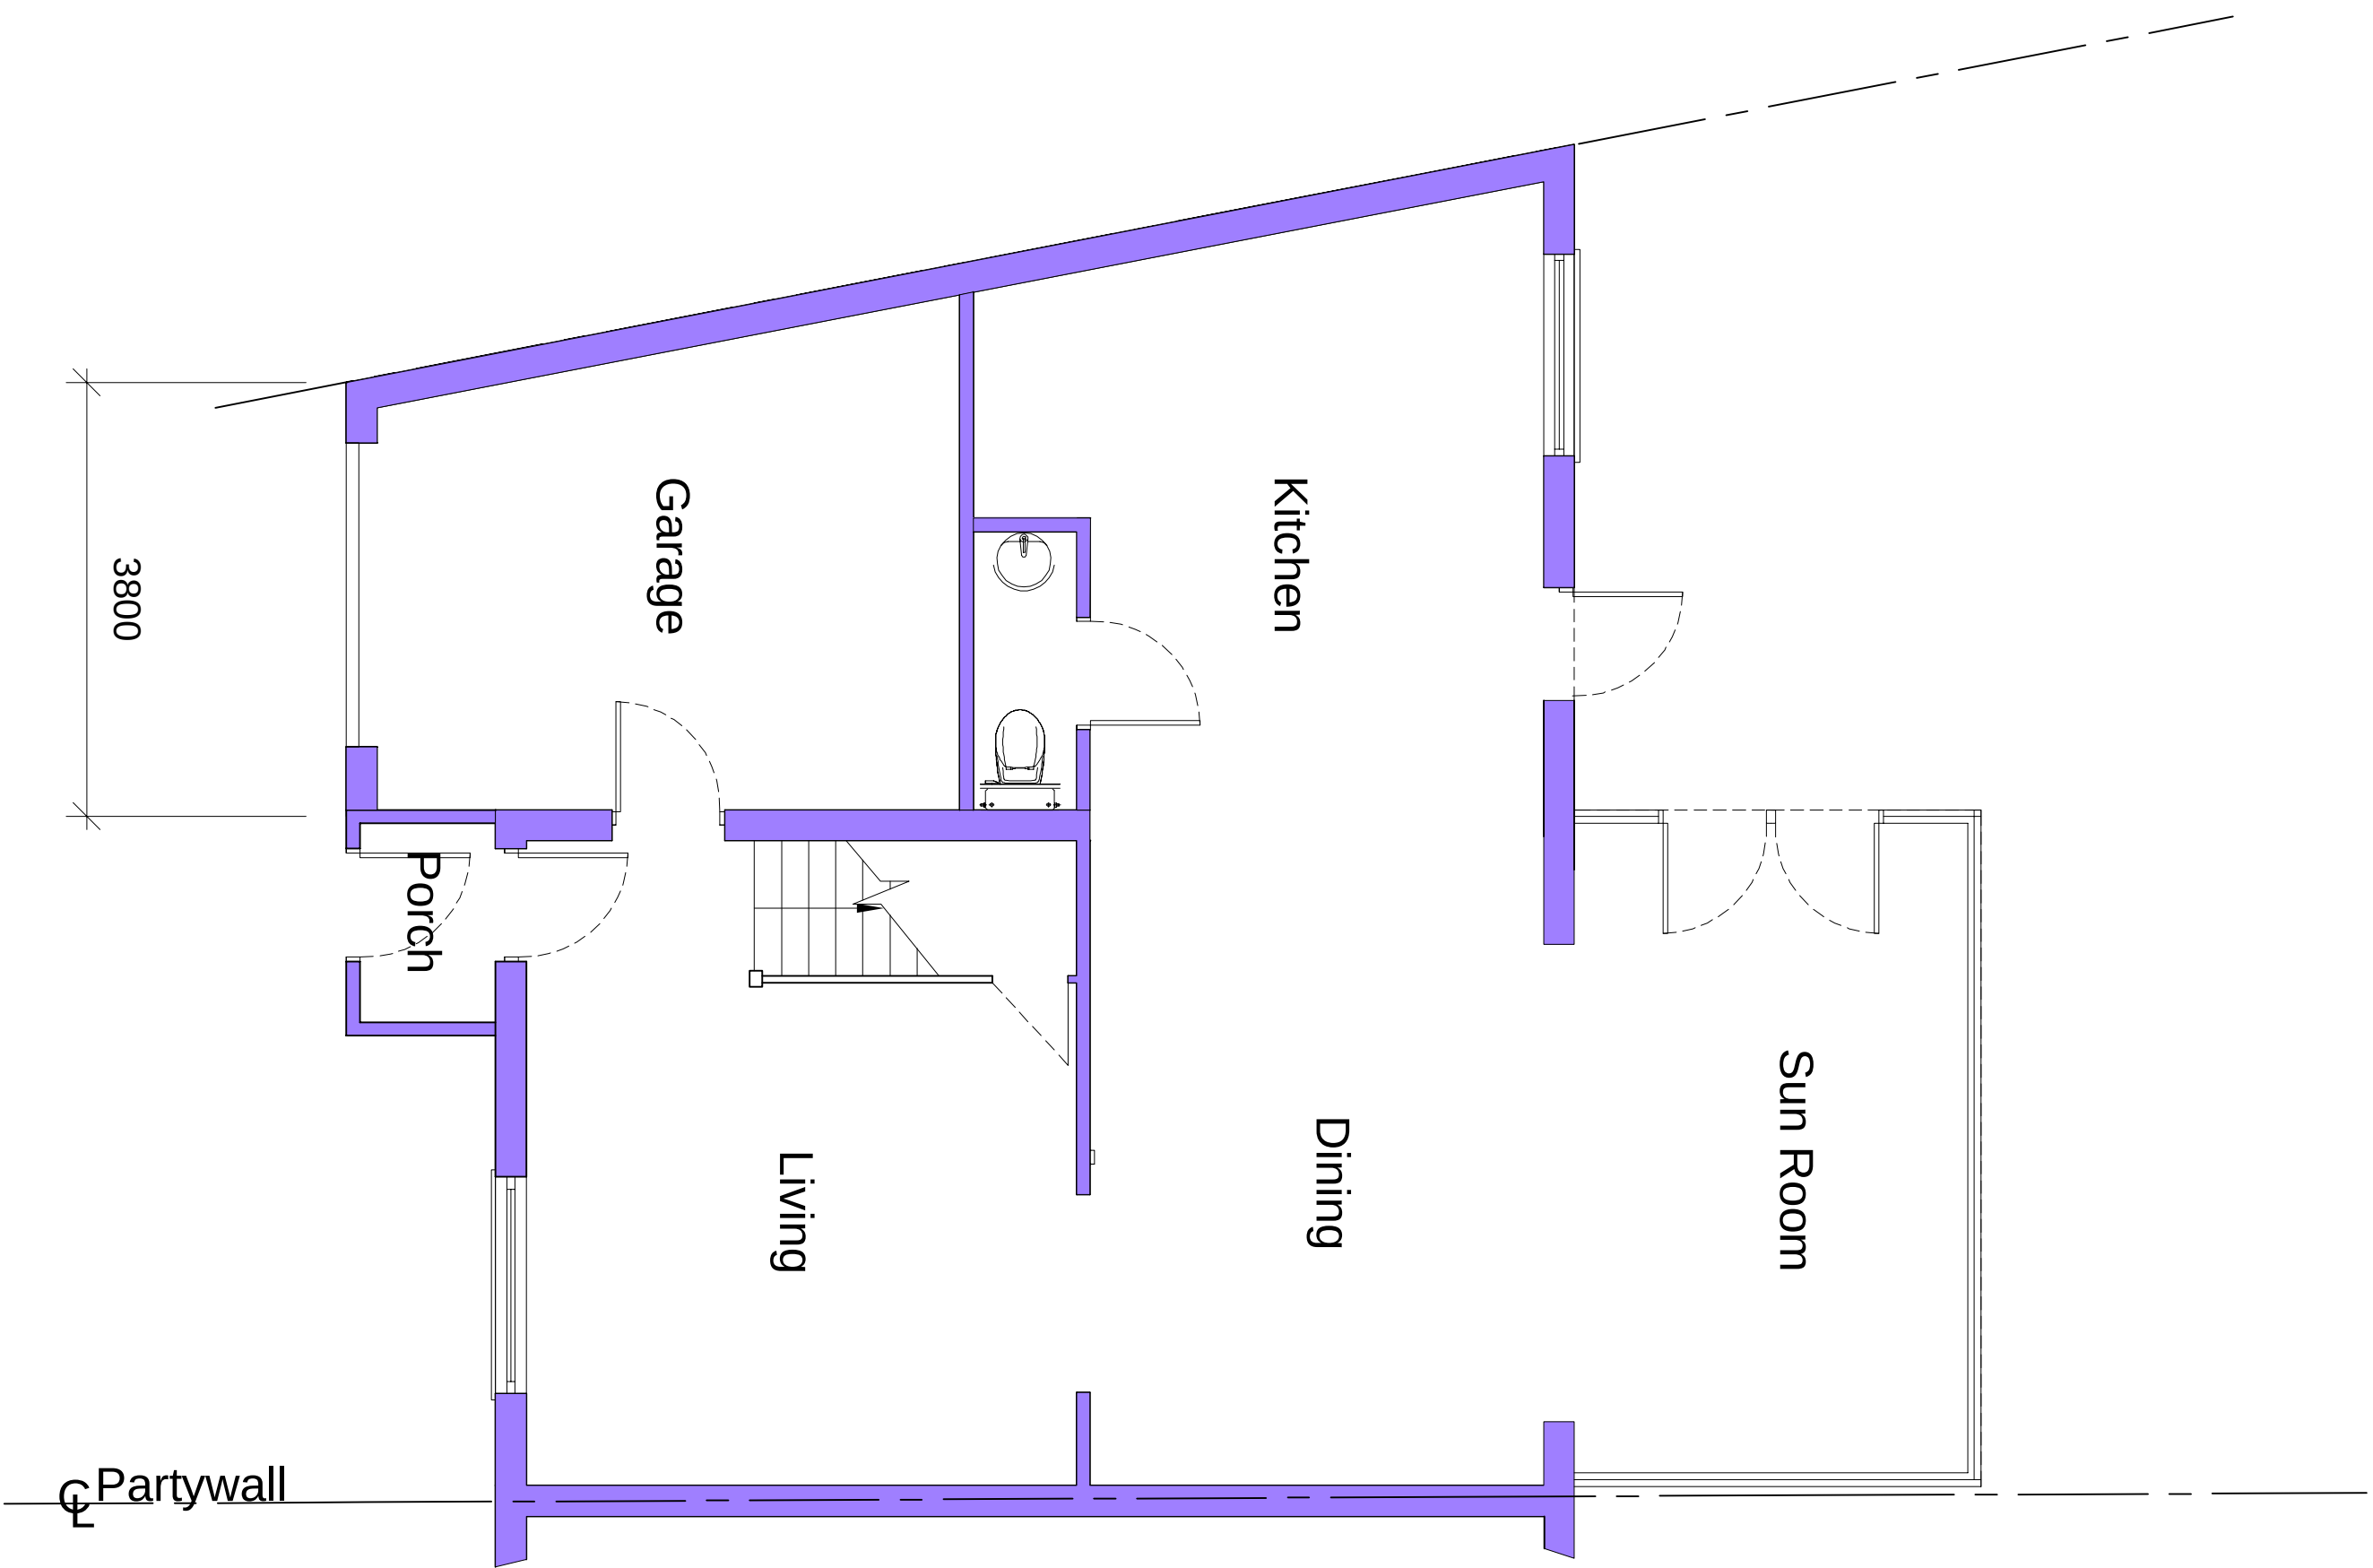


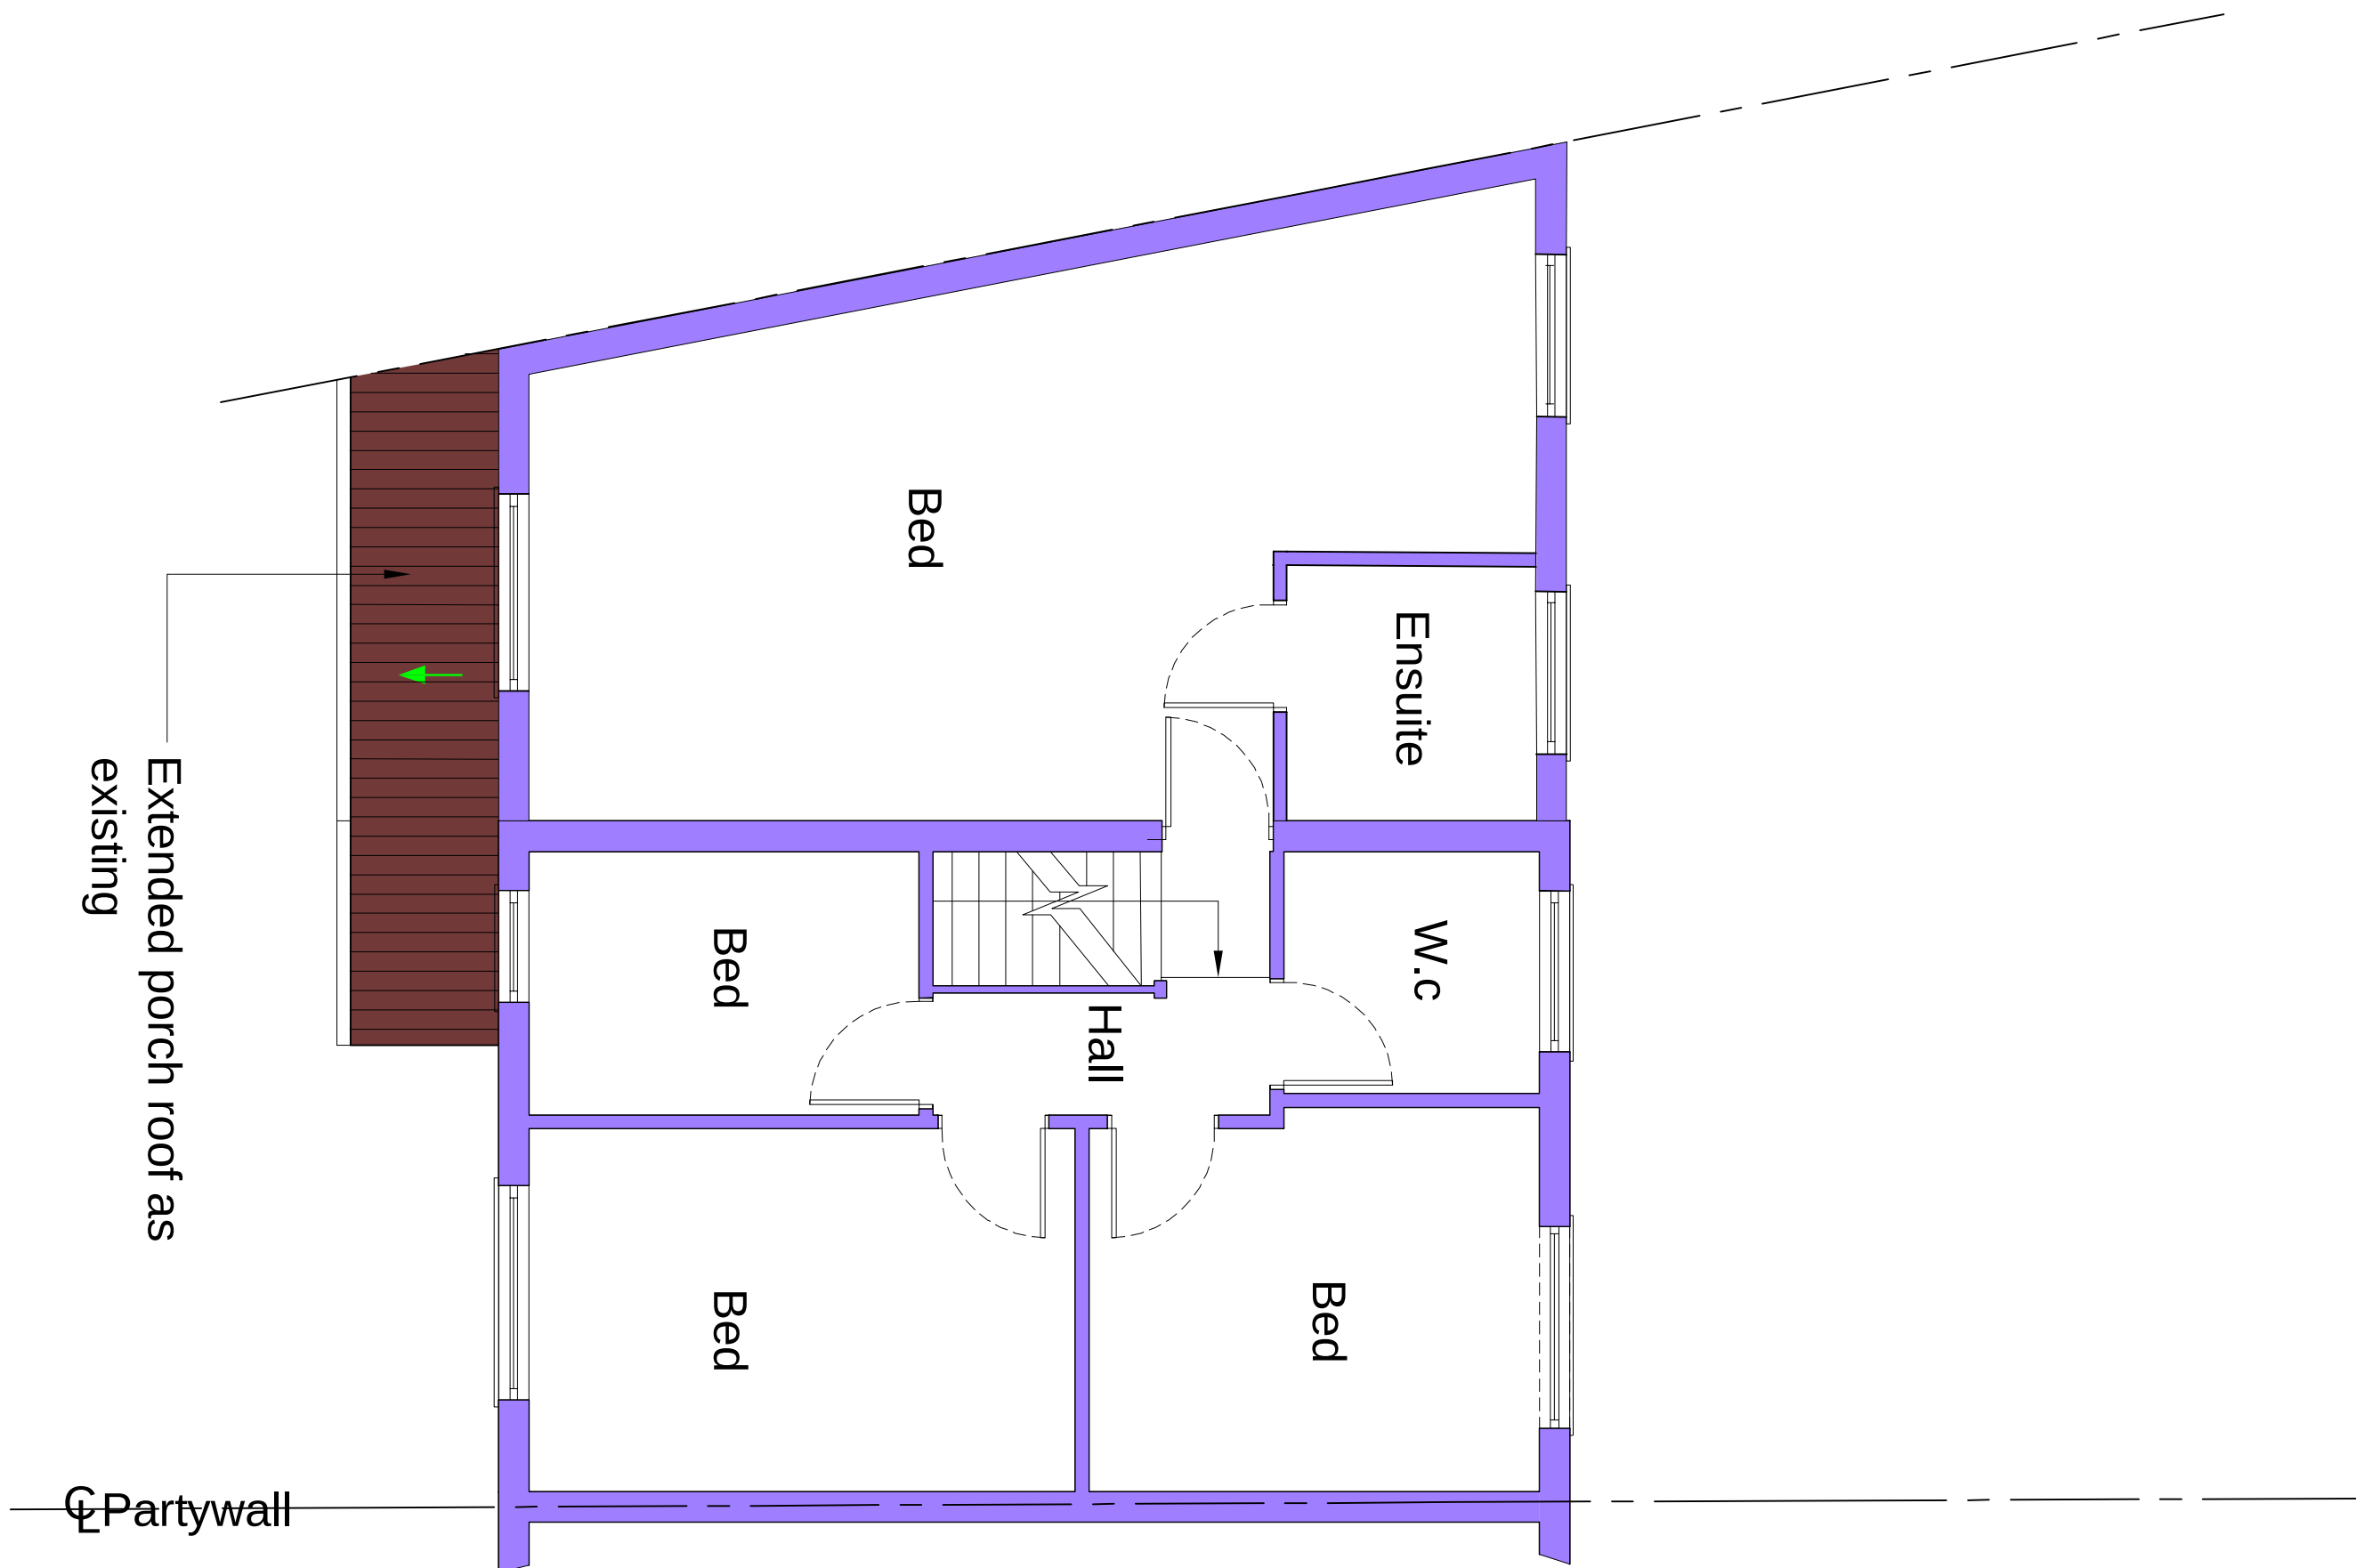


Proposed Ground Floor Plan

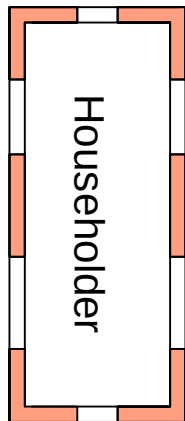

Proposed First Floor Plan

 

P1	ISSUED TO PLANNING	06/01/23			

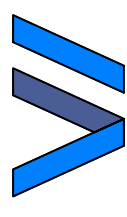

IMPERIAL
PLANNING LTD
OFFICE 48, 85 WILTON ROAD LONDON SW1V 1BZ
07940121222

Job Title
18 Saunders Close
Gravesend DA11 8SJ

Drawing Title
Proposed Plans

Scale	1:50 @ A1		
Job No.		Proj No.	
51-1000-989		S05	Rev P1