




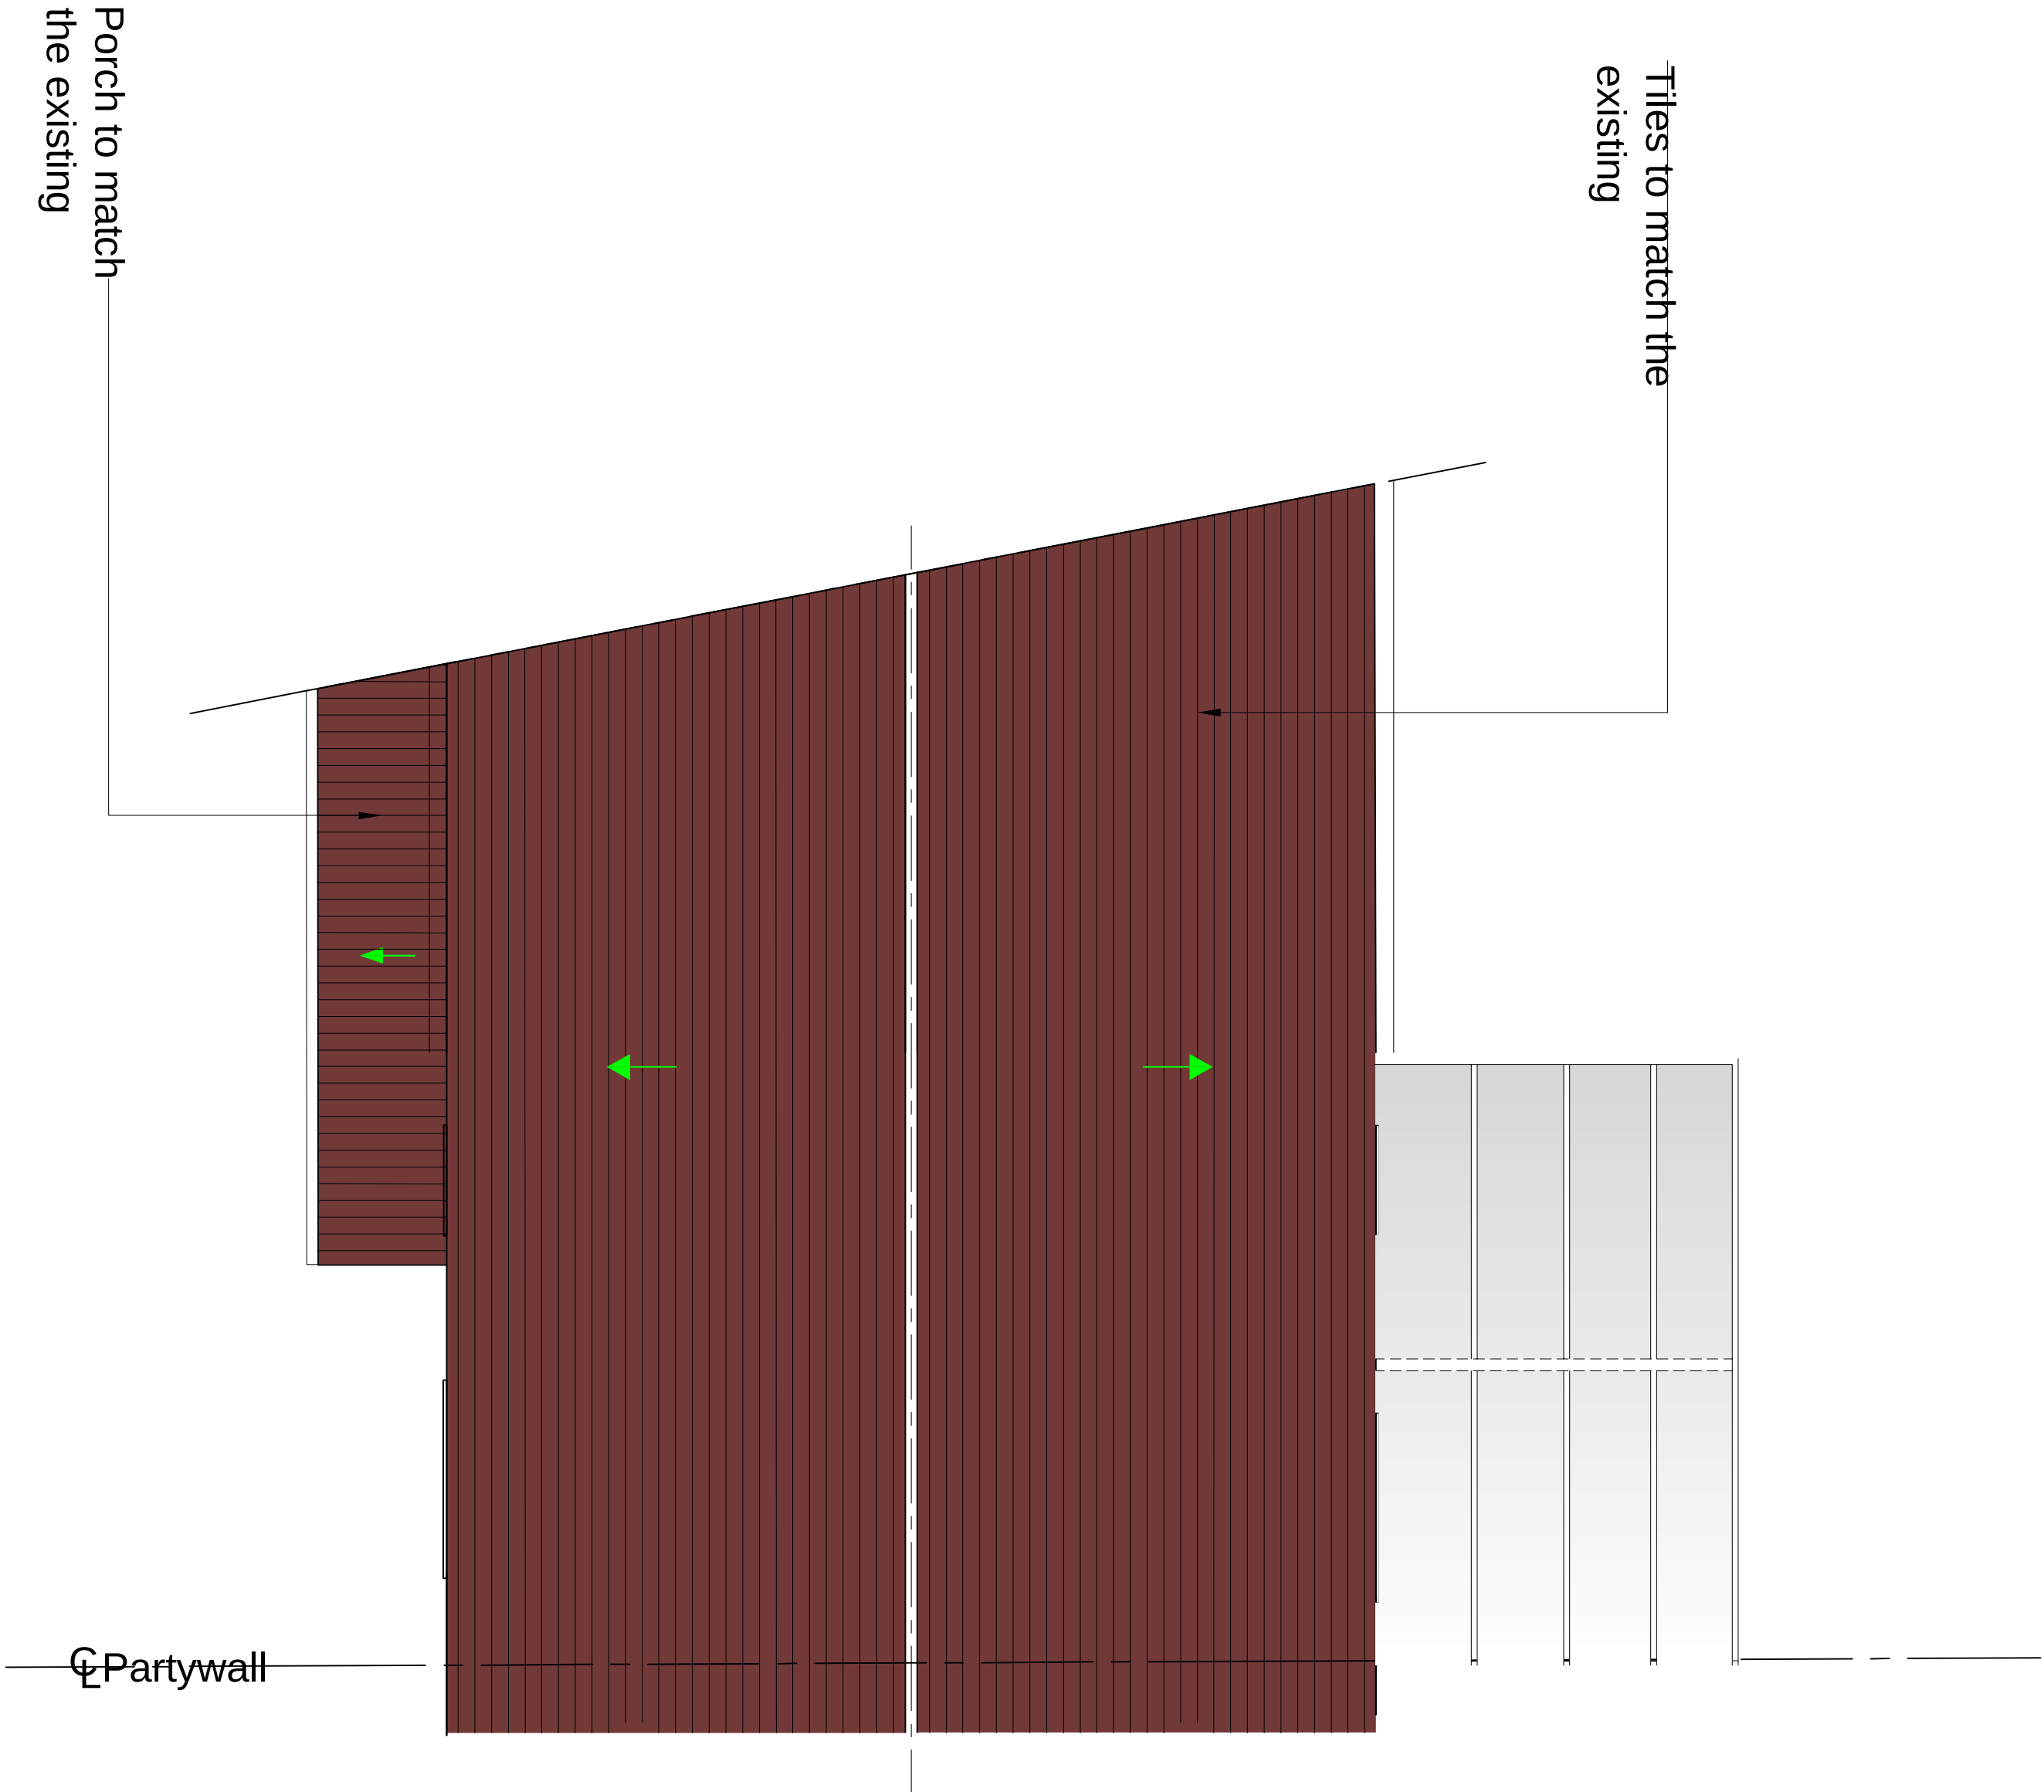

Proposed Roof Plan

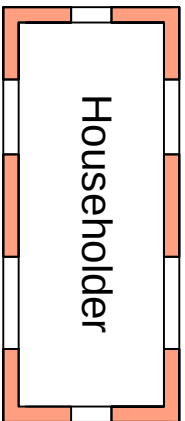

P1	ISSUED TO PLANNING	06/1/23		

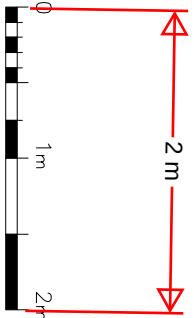

Job Title	18 Saunders Close Gravesend DA11 8SJ
Drawing Title	Proposed Plan

Scale	1:50 @ A1		
Job No.	51-1000-989	Doc No.	S06
		Rev	P1