




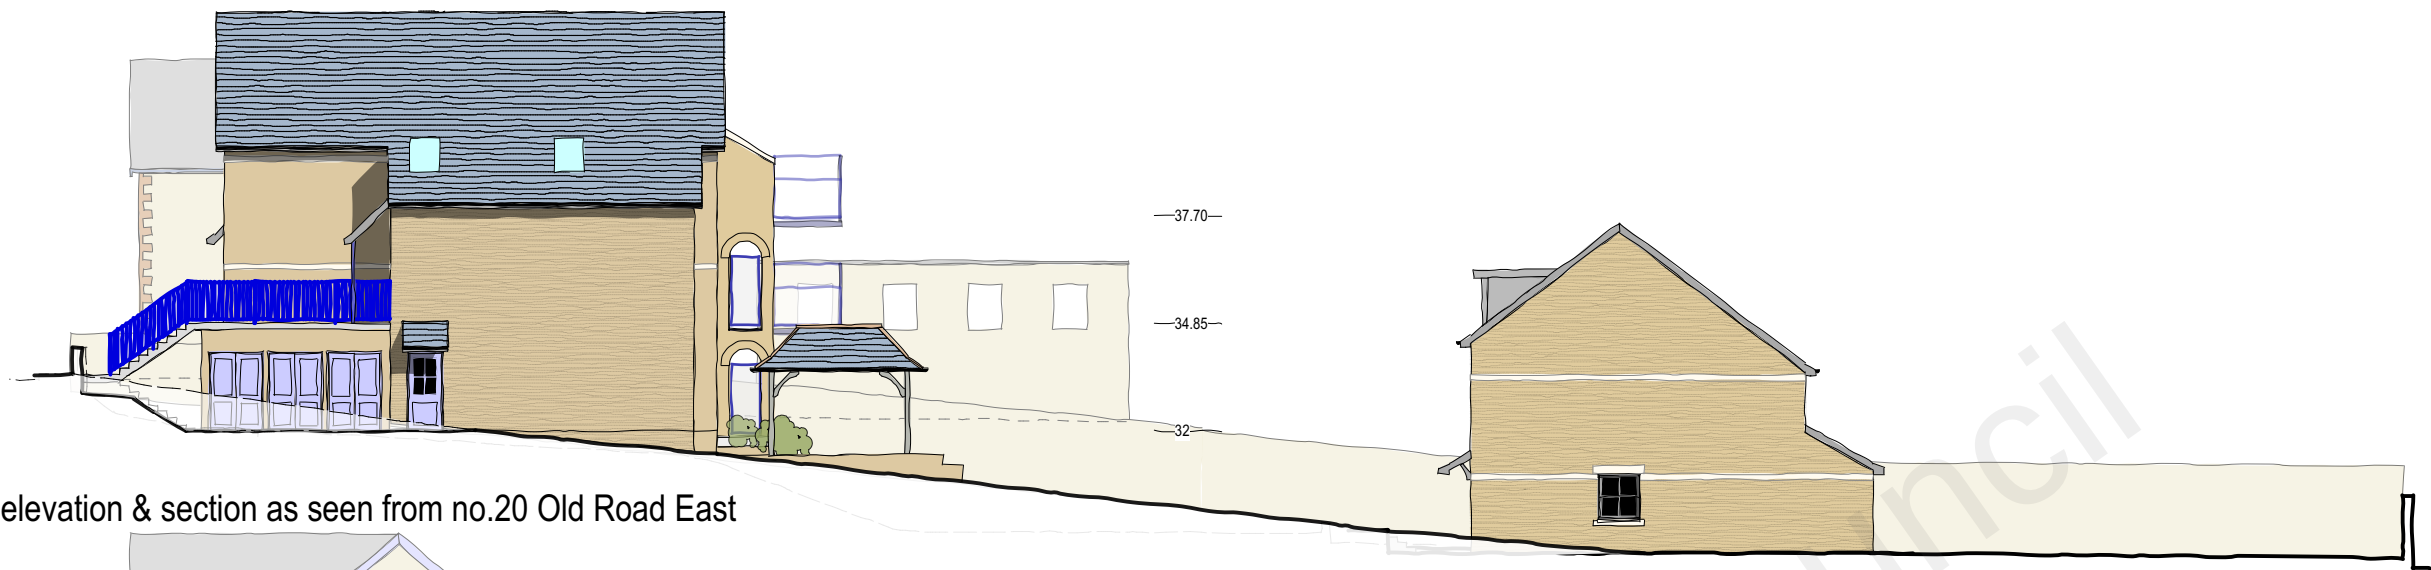


proposed west elevation & section as seen from no.20 Old Road East

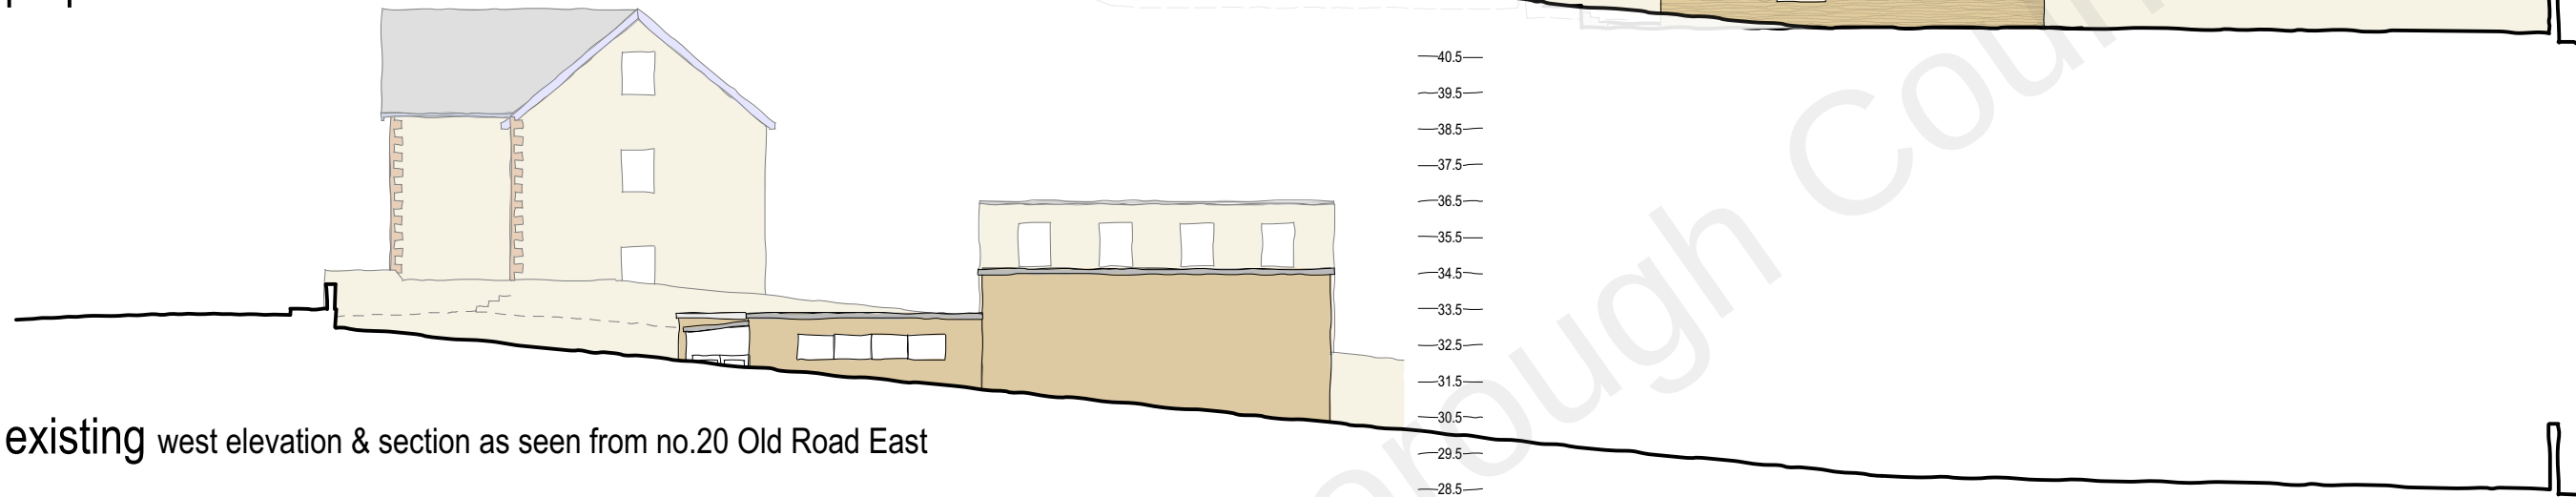

existing west elevation & section as seen from no.20 Old Road East

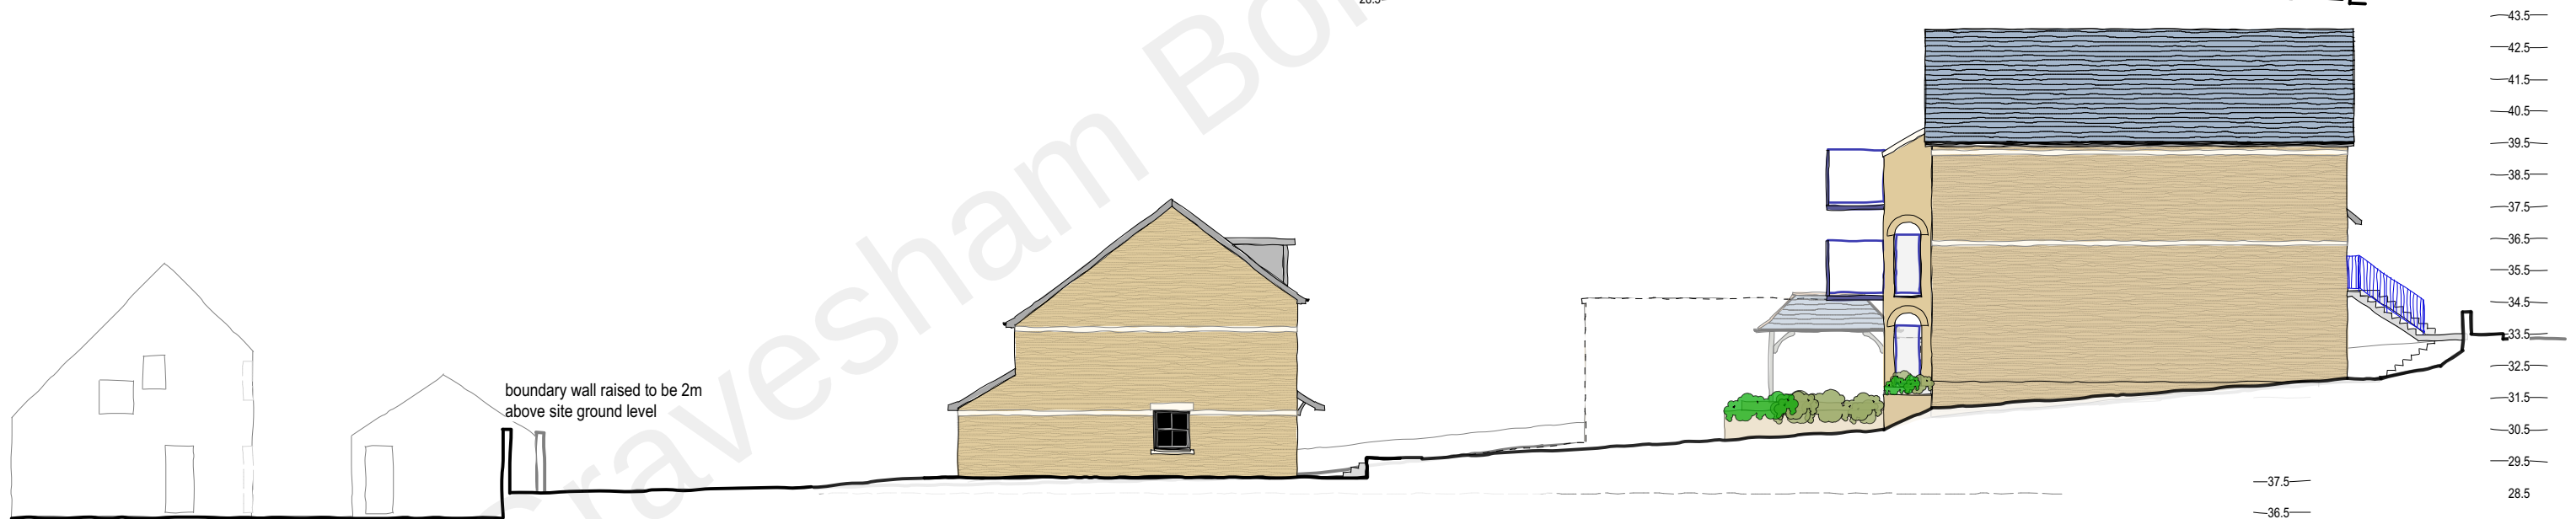

proposed east elevation & section as seen from no.22 Old Road East

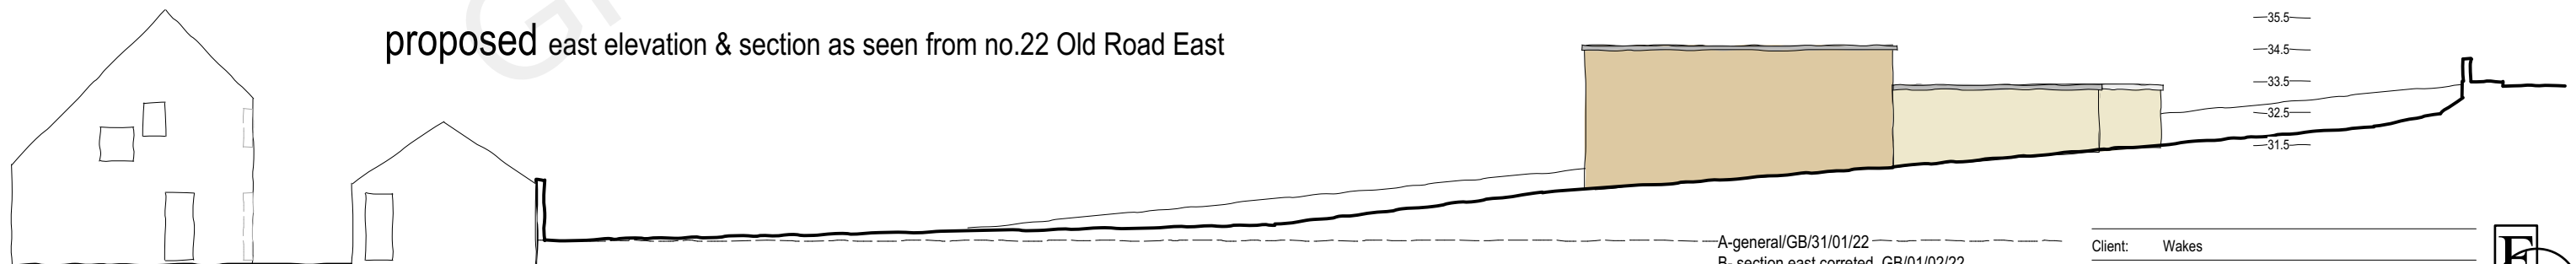

existing east elevation & section as seen from no.22 Old Road East

0 10  
scale (m)  
1-200 on A3 size reproduction

A-general/GB/31/01/22  
B- section east corrected. GB/01/02/22  
C- house removed. GB/03/03/22  
D- side elevs alt. GB/10/03/22  
E- houses redesigned. GB/16/05/22  
F- no.22 & cycle store added. GB/19/05/22  
G- 1st floor house side windows removed. GB/18/08/22

Client: Wakes  
job: Milton Mount Hall Gravesend DA12 1NQ  
title: proposed site sections & elevations  
scale: 1-200 @ A3 date July 2021 dwn. GB  
drawing number: **21-18-108** rev.- **G**