




Timber pent store shed for single bicycle storage. Lockable and secure storage on a minimal footprint, positioned within rear corner of garden/ private amenity space, size approx. 1.9m x 1m.



Timber pent store shed for single bicycle storage. Lockable and secure storage on a minimal footprint, positioned within rear corner of garden/ private amenity space, size approx. 1.9m x 1m.

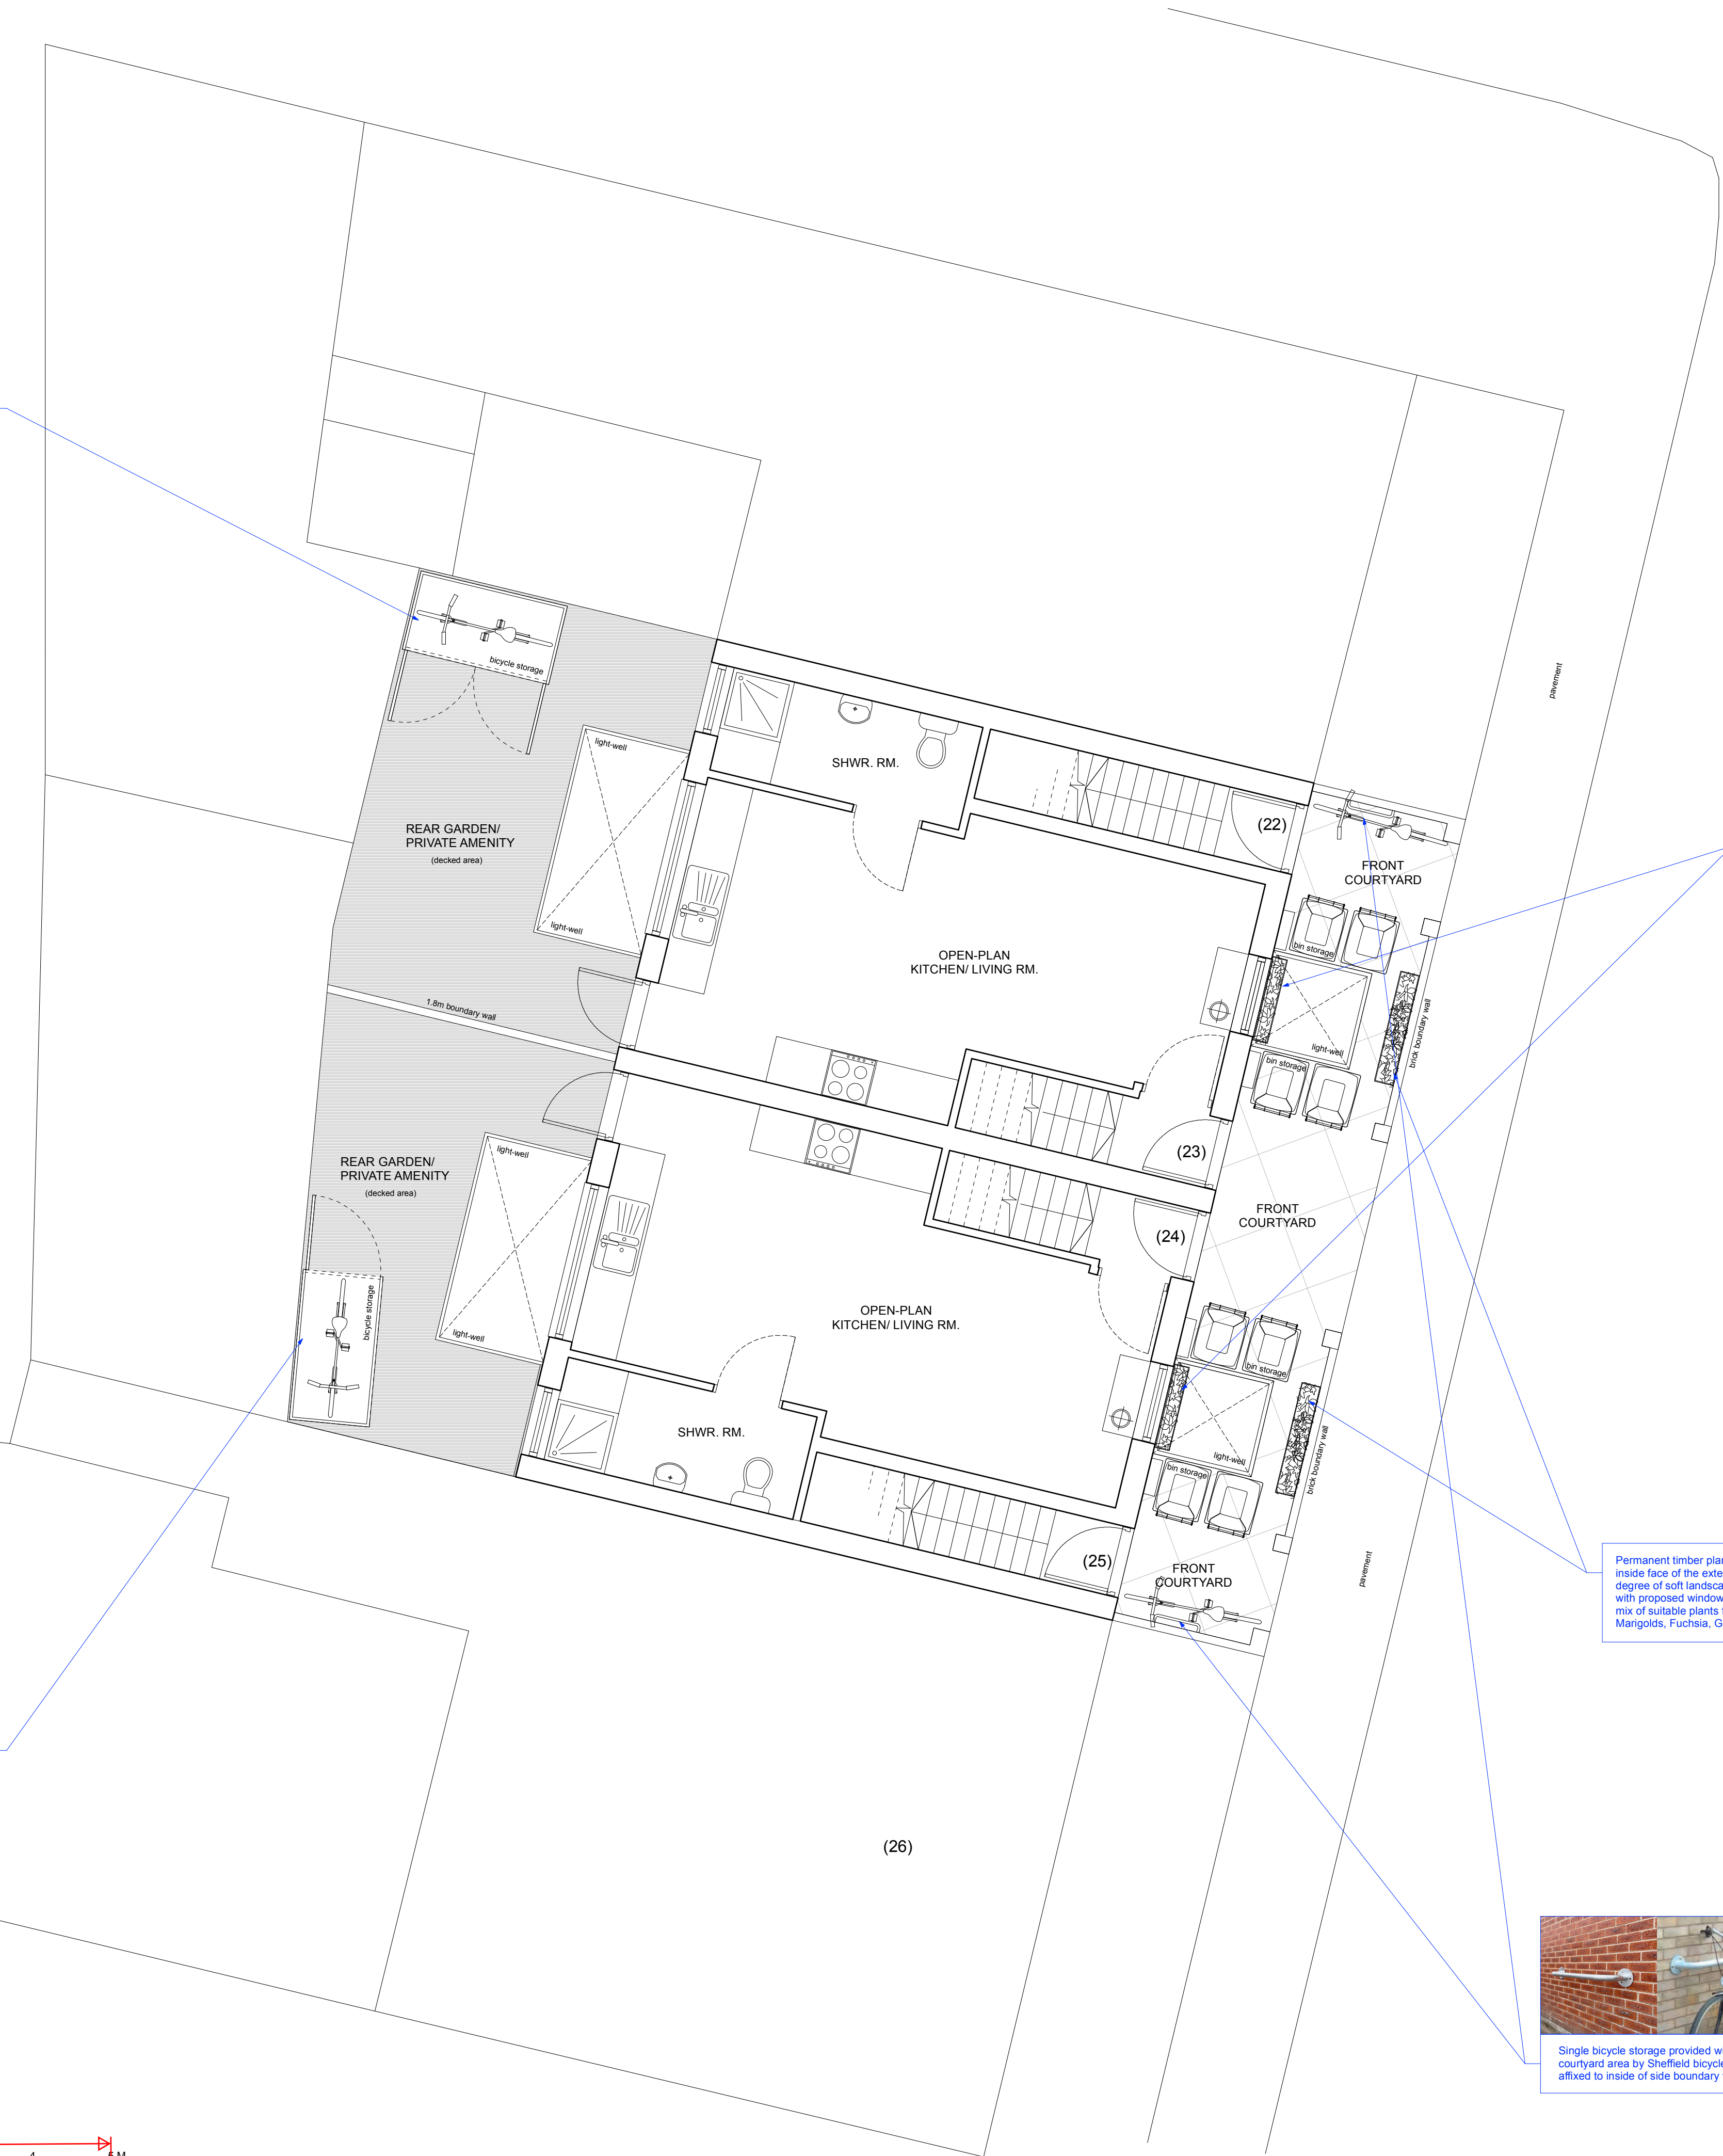

Fixed window boxes (timber) size approx. 1100mm (length) x 200mm (depth) (size to reflect window opening) affixed to the external wall on black wrought iron brackets, directly beneath the window sills on the front elevation, to provide a degree of soft landscaping to front courtyard area. Boxes to include a mix of suitable plants for all year round, ie. Petunias, Marigolds, Fuchsia, Geraniums.

Permanent timber planters affixed on brackets to the inside face of the external boundary wall, to provide a degree of soft landscaping to front courtyard area. As with proposed window boxes these planters to include a mix of suitable plants for all year round, ie. Petunias, Marigolds, Fuchsia, Geraniums.



Single bicycle storage provided within front courtyard area by Sheffield bicycle wall rail affixed to inside of side boundary wall

PROPOSED SITE PLAN
scale 1:50

PROJECT Proposed Development at 19 Edwin Street, Gravesend, Kent, DA12 1EH		DRAWING TITLE Site Layout & Details	
		CLIENT Site Layout & Details	
SCALE 1:50 @ A1	DATE Jan' 2025	DRAWING NO. 24/3197/PL/10	REVISION

NATURE OF REVISIONS

SEAS
SOUTH EAST ARCHITECTURAL SERVICES LTD

105 MORTIMER STREET, HERNE BAY, KENT, CT16 3ER
tel (01227) 283100 info@searchitecture.co.uk www.searchitecture.co.uk